HYDROLOGY K22/D22c 1 PLAN

K22/D22C

1 Plan

D 24 C 20 B 16 A 12 CITY OF ALBUQUERQUE C D

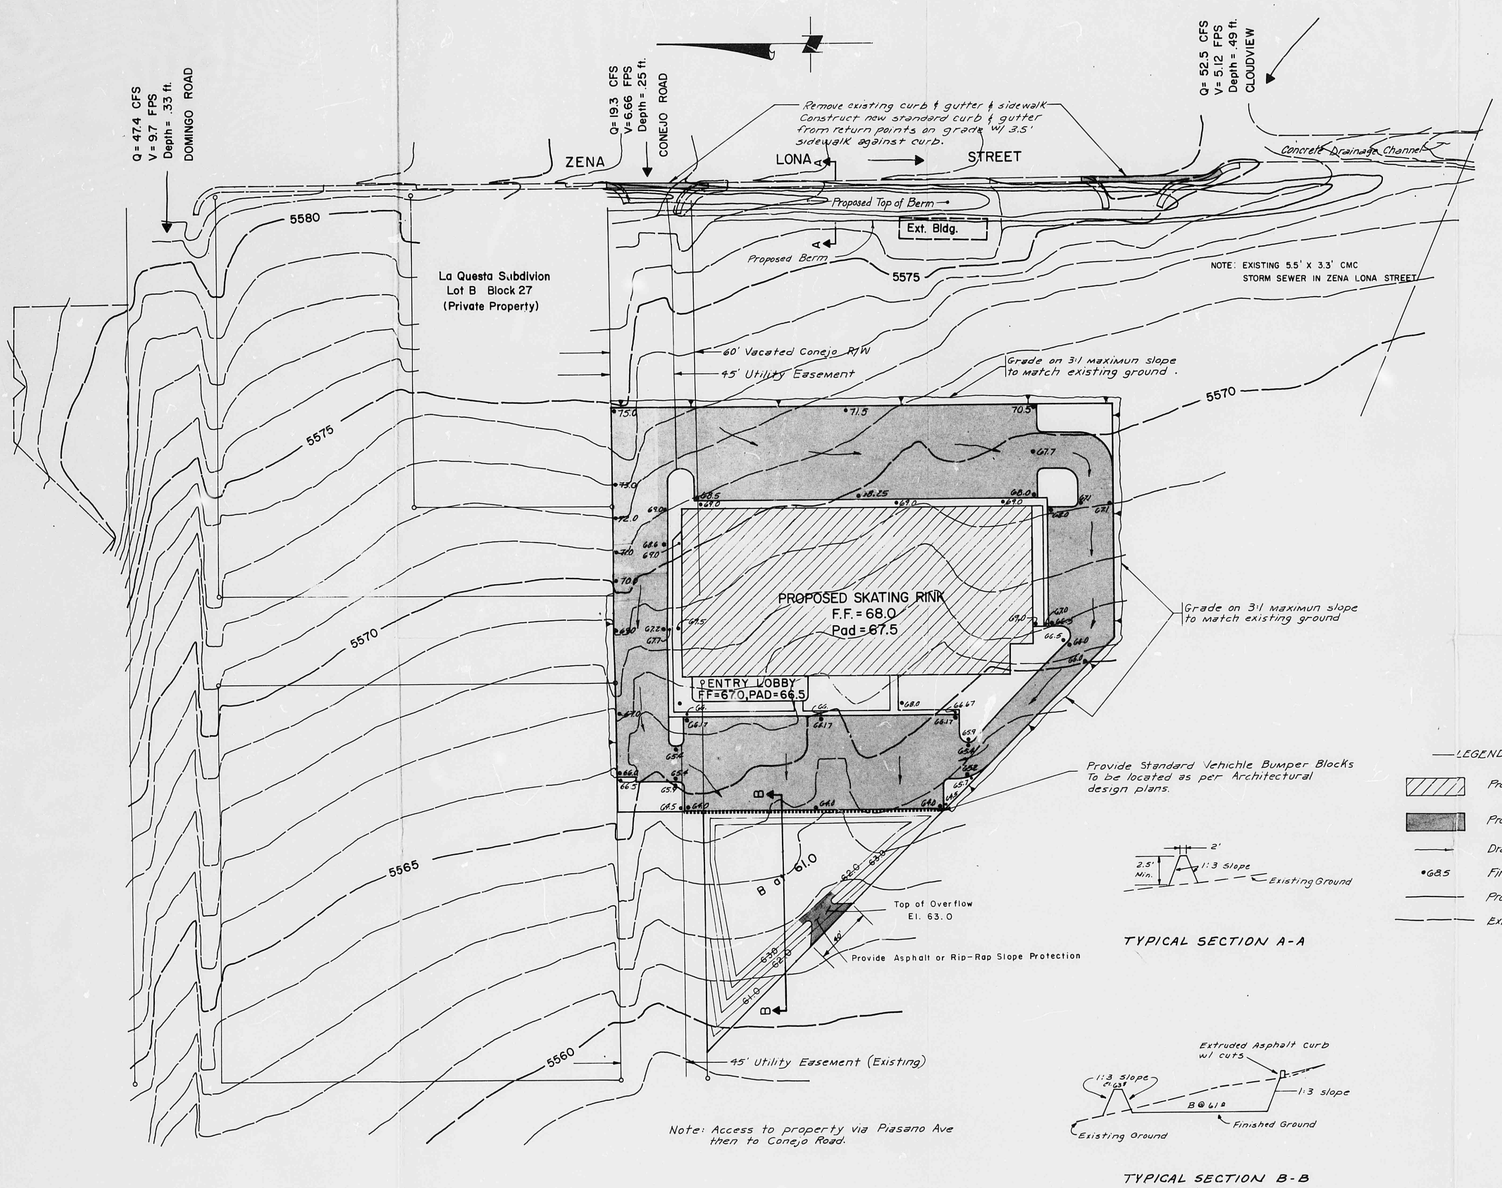

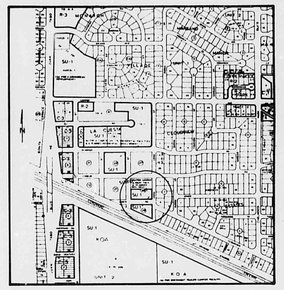

VICINTY MAP

SURVEY INFORMATION			
FIELD NOTES			
NO.	BY	DATE	

REFERENCES	
MAP NO.	K-22
EST. NO.	W.O. NO.

NO.	DATE	REMARKS	BY
7-30-79		Pad Shift 20' East	RRB

REVISIONS

DESIGN

DESIGNED BY R.R.B DATE 5-79
DRAWN BY C.C. DATE 5-79
CHECKED BY R.R.B DATE 5-79

BENCH MARKS

The station mark is a standard ACS brass tablet, stamped, "3-K22 1974" cemented in a drill hole in top of the concrete curb. Elev. 5574.870
Station is Approximatly 37 Southwest of the ℄ Intersection of Zena Loves St. & Cloudview Ave.

AS-BUILT INFORMATION

CONTRACTOR
WORK STAKED BY — DATE
INSPECTED BY — DATE
CORRECTIONS COMPLETED BY — DATE

MICRO-FILM INFORMATION

RECORDED BY — DATE
NO.

CITY OF ALBUQUERQUE
PUBLIC WORKS DEPARTMENT
ENGINEERING DIVISION

TITLE: SKATE CENTER
GRADING PLAN

APPROVALS	ENGINEER	DATE	APPROVALS	ENGINEER	DATE
City Engineer			Liquid Waste		
A.C.E.-Design			Traffic		
A.C.E.-Hydrology			Water		

79 - 073

DRAWING NO. — SHEET OF

SCALE: 1" = 40'

APPROVED FOR CONSTRUCTION
CITY ENGINEER — DATE

D 24 C 20 B 16 A 12

CITY OF ALBUQUERQUE

C D