HYDROLOGY

K22/D34
ONE PLAN

K22/D34

(1)

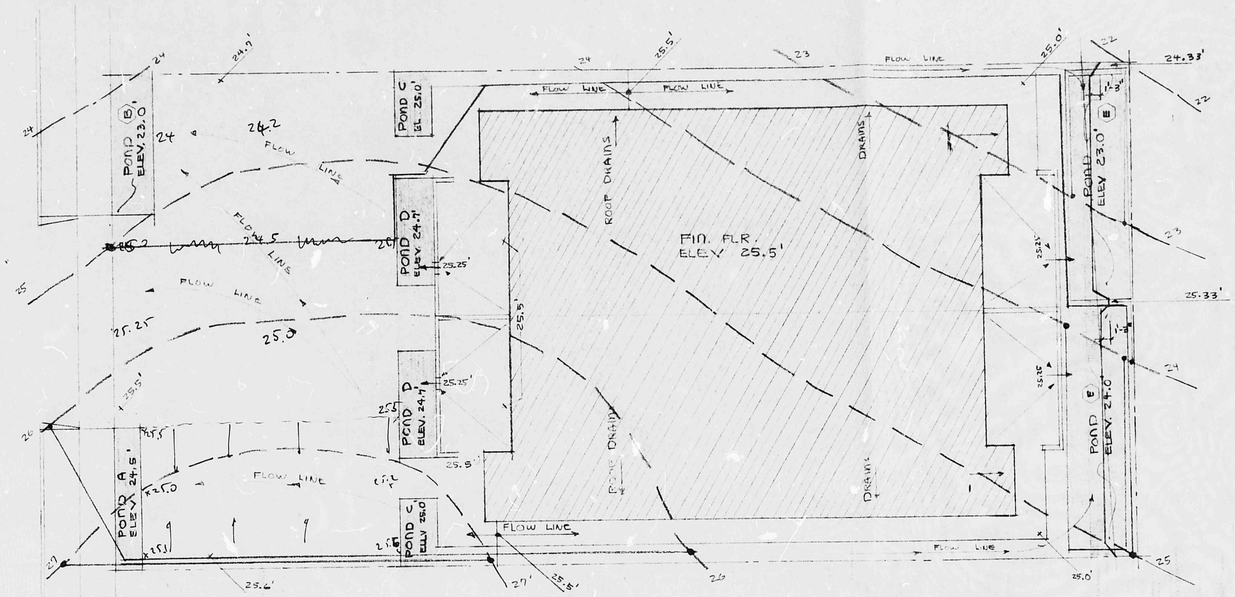


DRAINAGE PLAN

1/8"

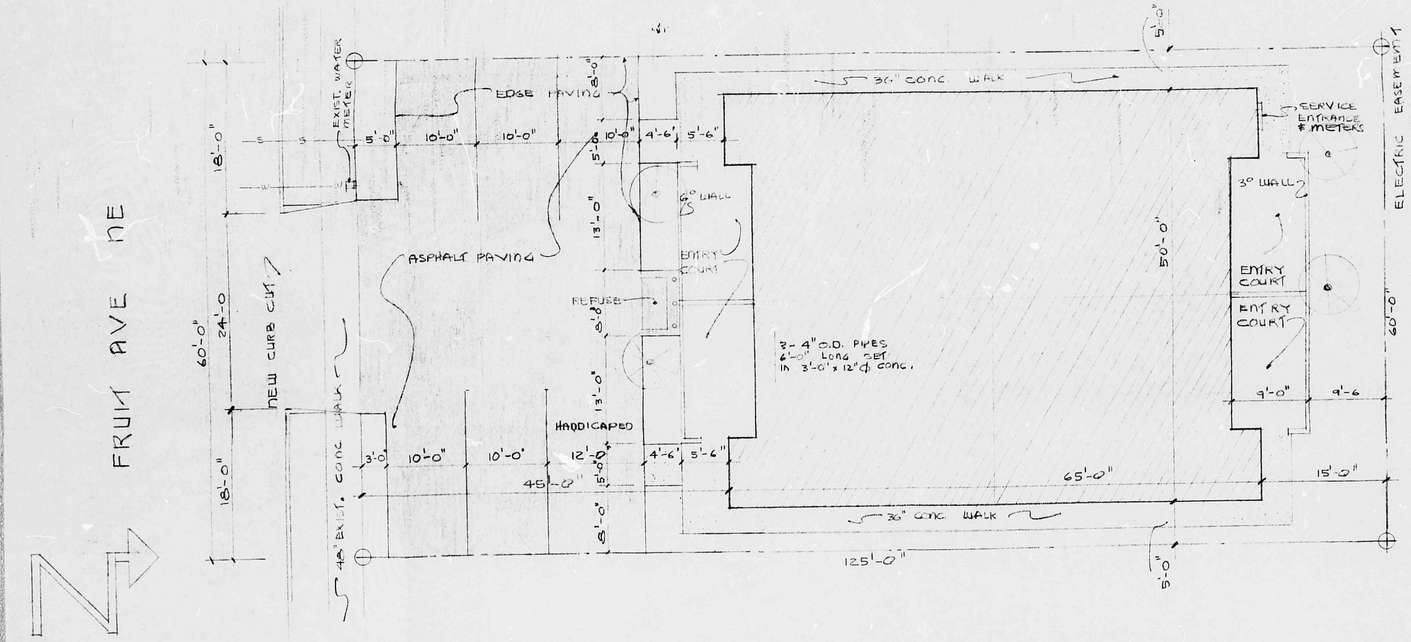


PLOT PLAN

1/8"

LOT 3 BLK
CHELWOOD PARK ADD
ZONE MAP K-22 R-3
LOT SIZE 60' x 125' = 7,500 SQ.FT.
4 APT @ 754 # EA = 3,016 SQ. FT.
USABLE OPEN AREA
REQUIRED 250 # EA. APT = 1,000 SQ FT.
ACTURAL 2,156 SQ FT

LANDSCAPING

1.5" FRUITLESS MULBERRY

GRAVEL ALL OTHER AREAS

THIS MICROIMAGE IS THE BEST POSSIBLE REPRODUCTION DUE TO THE POOR QUALITY OF THE ORIGINAL DOCUMENT

4- PLEX
FRUIT N
ALBUQUERQUE

STATE OF NEW MEXICO
JOHN A. BURWINKLE JR.
No. 430
ALBUQUERQUE NEW MEXICO
REGISTERED ARCHITECT

9 - 27 - 77
8 - 12 - 77