HYDROLOGY

K23/D9

5 PLANS
1 of 2

K23/D9

5 PLANS

CITY OF ALBUQUERQUE

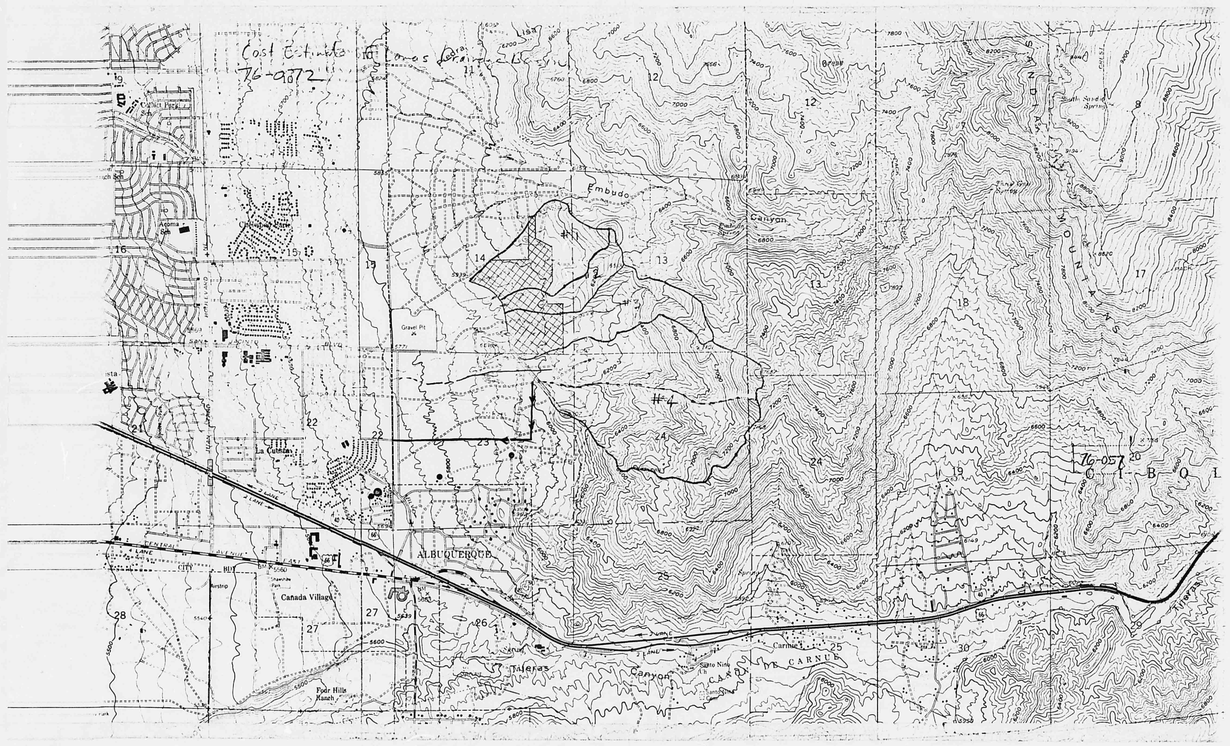


CITY OF ALBUQUERQUE
THIS MICROIMAGE IS THE BEST POSSIBLE REPRODUCTION DUE TO THE POOR QUALITY OF THE ORIGINAL DOCUMENT

C 20 B 16 A 12
CITY OF ALBUQUERQUE
C B A

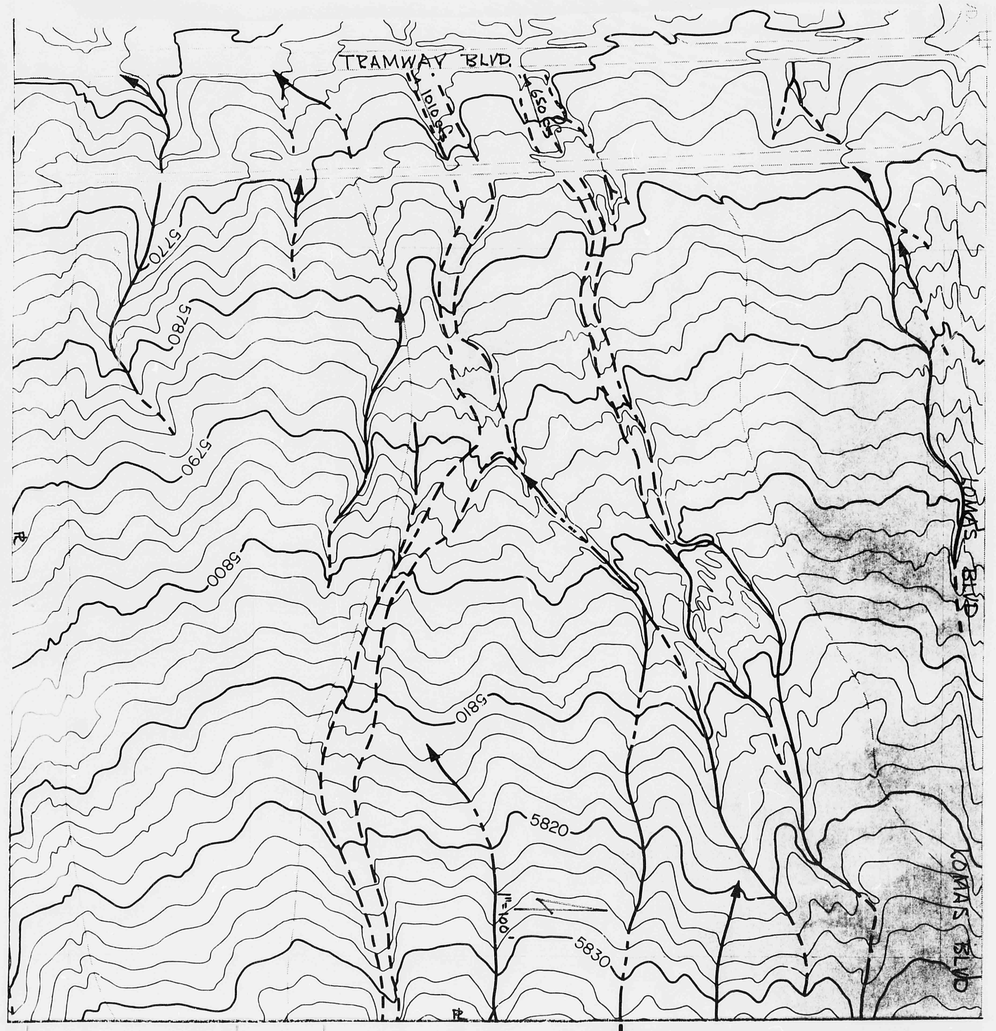


CITY OF ALBUQUERQUE
THIS MICROIMAGE IS THE BEST
POSSIBLE REPRODUCTION DUE
TO THE POOR QUALITY OF THE
ORIGINAL DOCUMENT

CITY OF ALBUQUERQUE

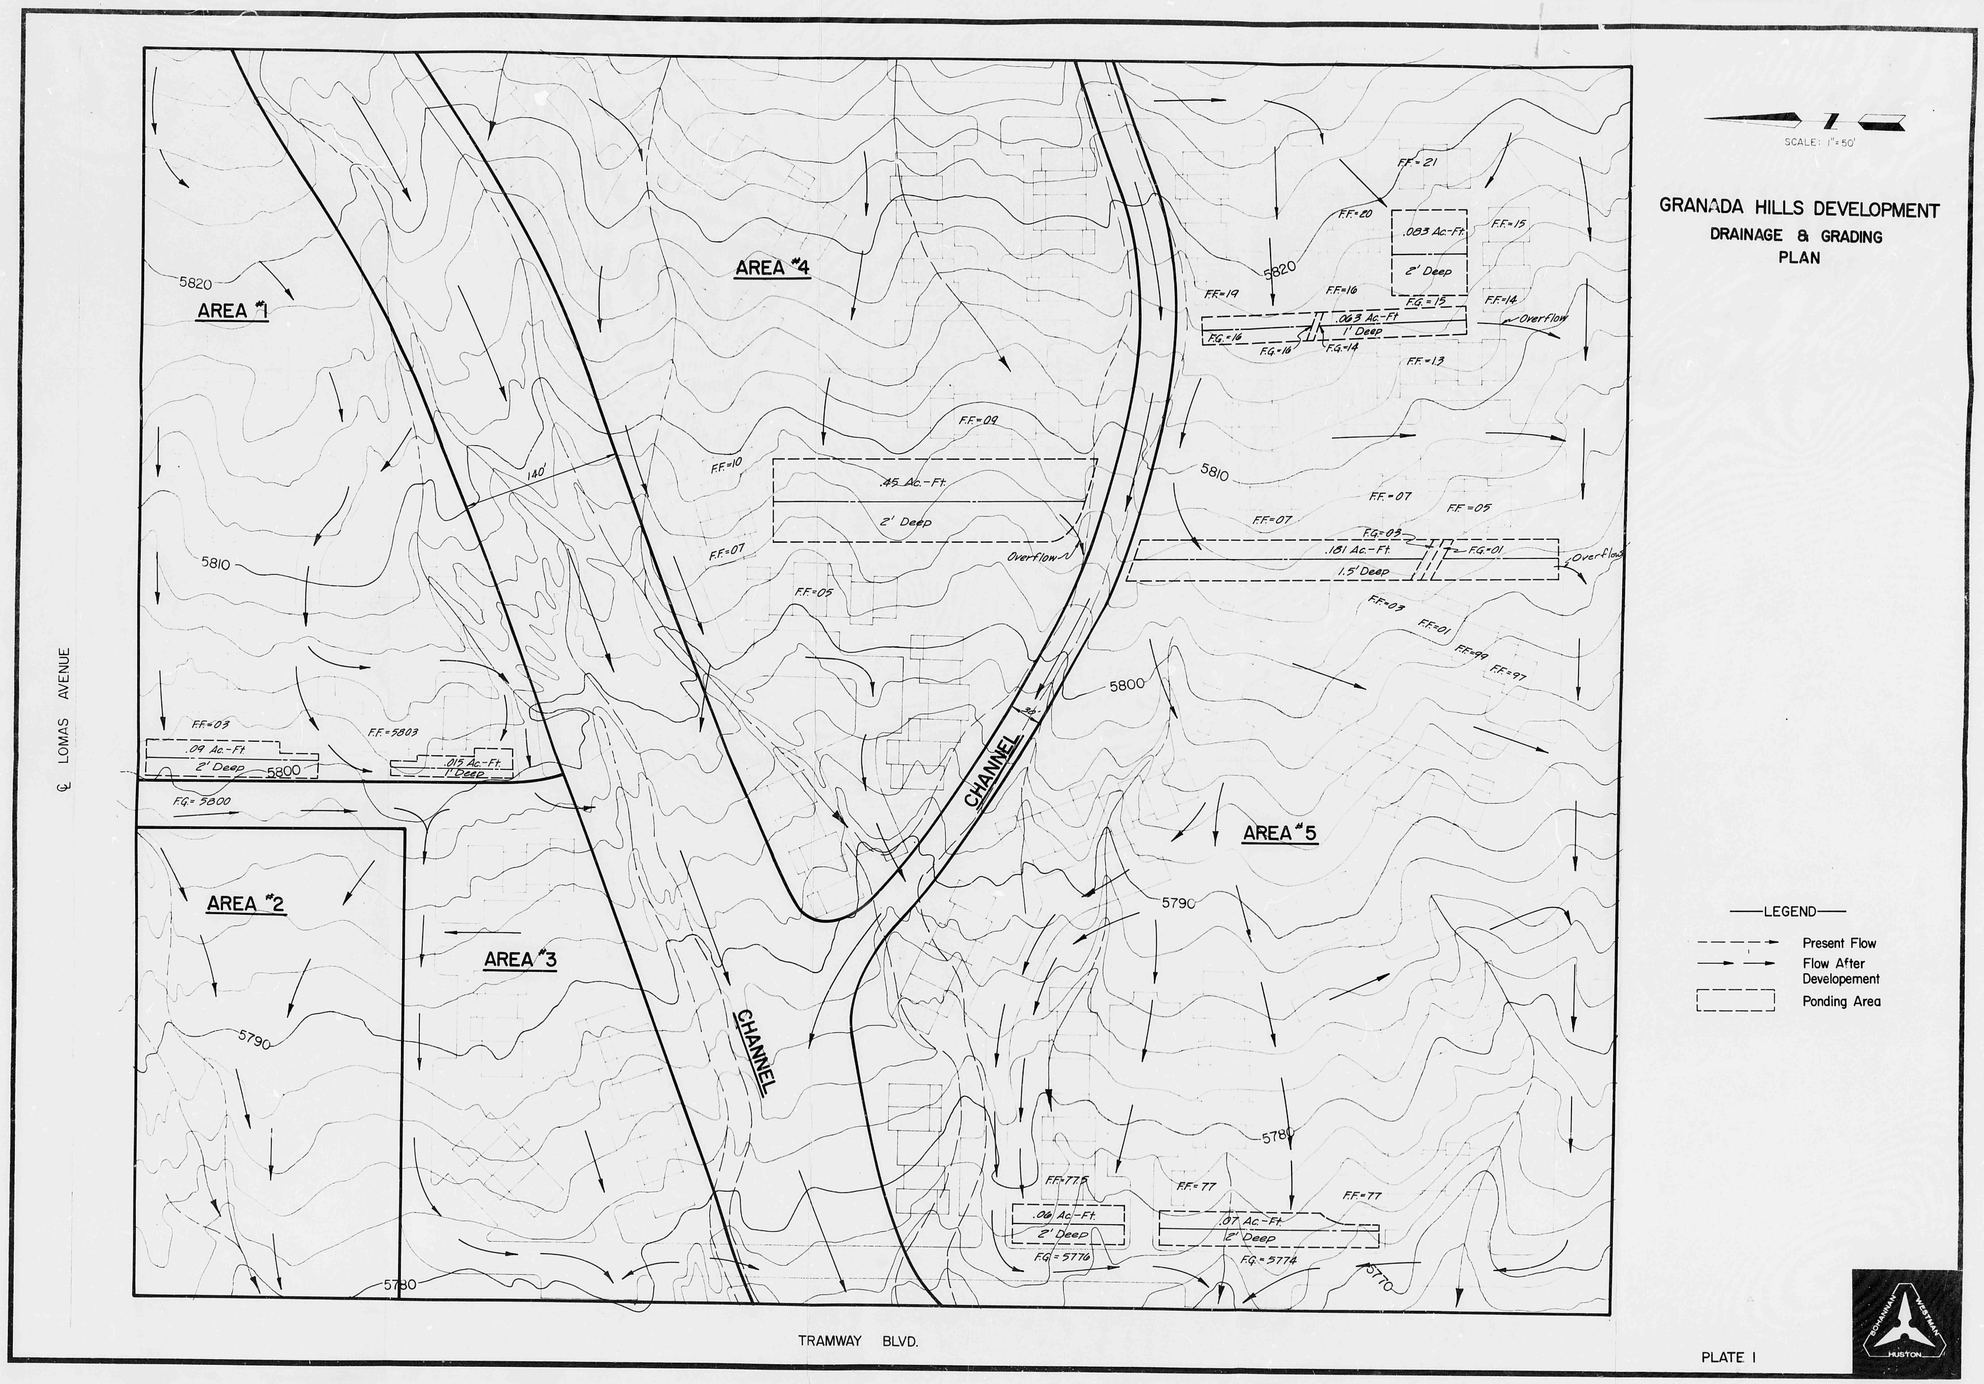


PLATE I

D 24 C 20 B 16 A 12

CITY OF ALBUQUERQUE

C D

HYDROLOGY

K23/D9

5 PLANS
2 of 2

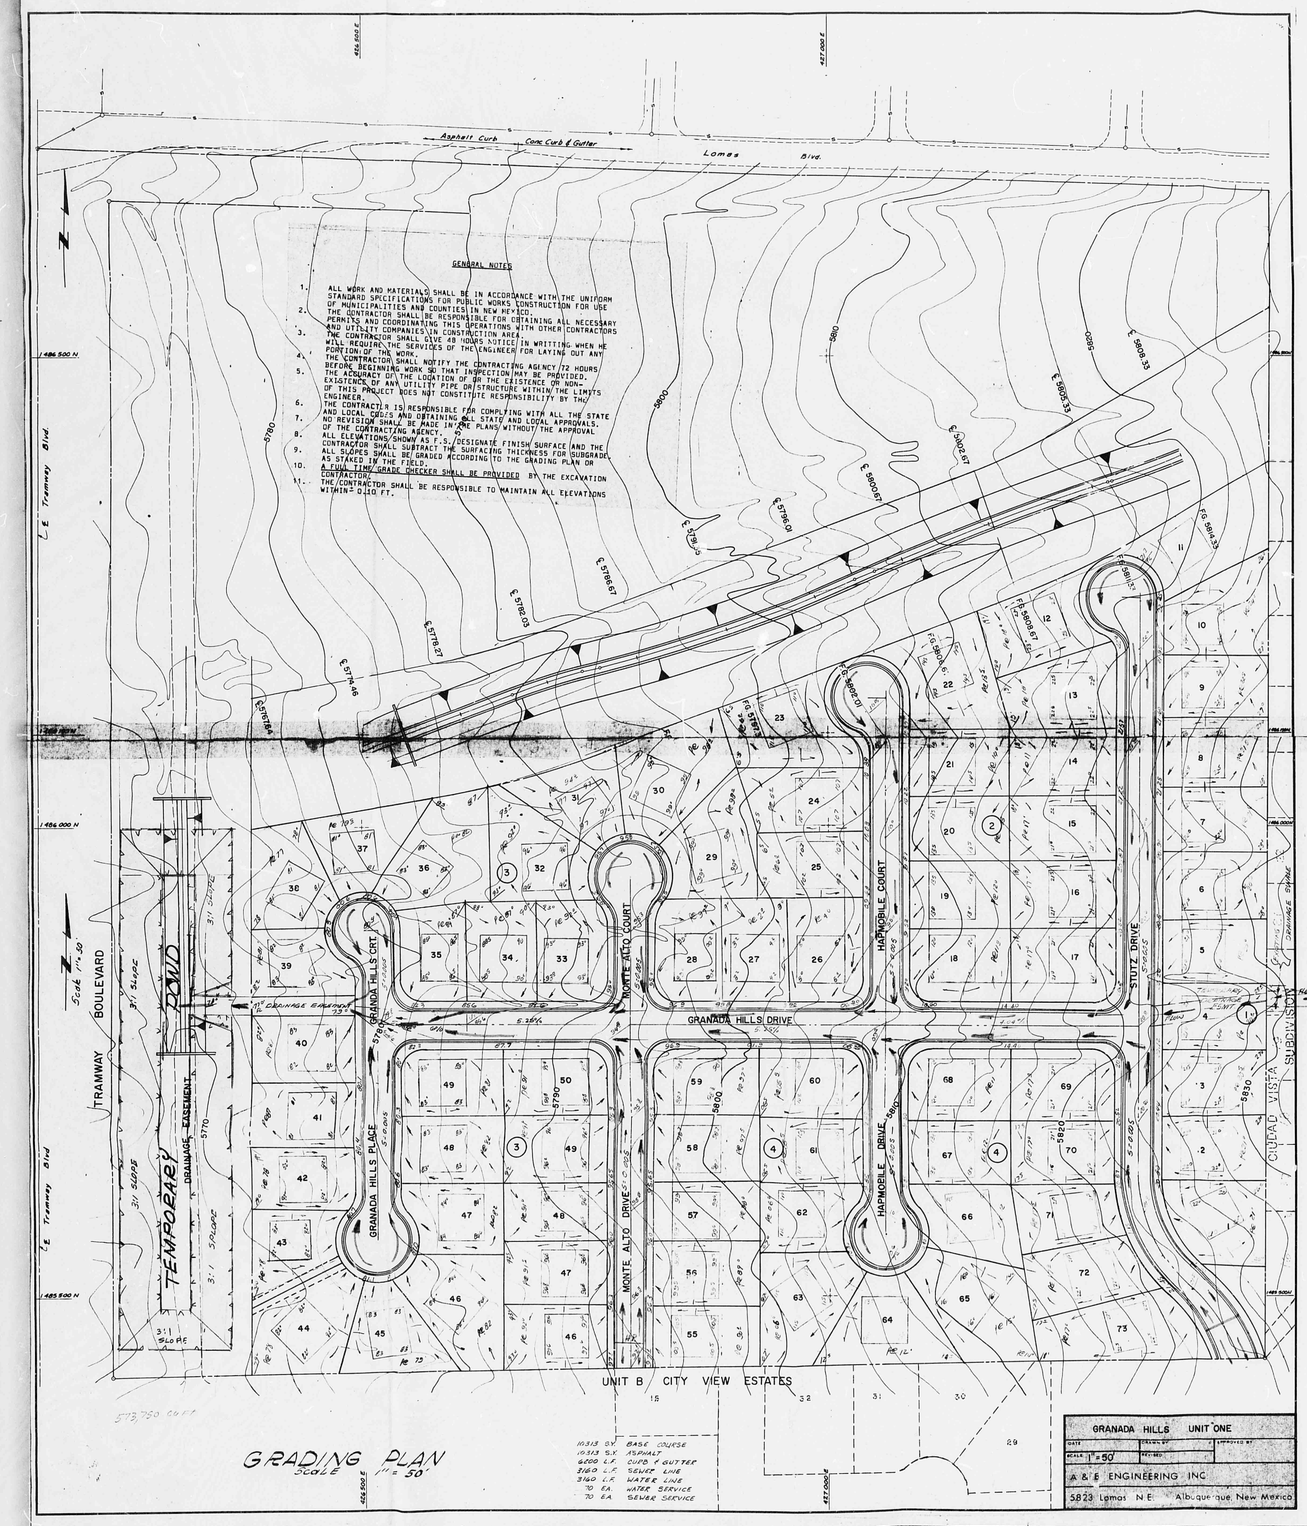


GENERAL NOTES

1. ALL WORK AND MATERIALS SHALL BE IN ACCORDANCE WITH THE UNIFORM STANDARD SPECIFICATIONS FOR PUBLIC WORKS CONSTRUCTION FOR USE OF MUNICIPALITIES AND COUNTIES IN NEW MEXICO.
2. THE CONTRACTOR SHALL BE RESPONSIBLE FOR OBTAINING ALL NECESSARY PERMITS AND COORDINATING THIS OPERATIONS WITH OTHER CONTRACTORS AND UTILITY COMPANIES IN CONSTRUCTION AREA.
3. THE CONTRACTOR SHALL GIVE 48 HOURS NOTICE IN WRITING WHEN HE WILL REQUIRE THE SERVICES OF THE ENGINEER FOR LAYING OUT ANY PORTION OF THE WORK.
4. THE CONTRACTOR SHALL NOTIFY THE CONTRACTING AGENCY 72 HOURS BEFORE BEGINNING WORK SO THAT INSPECTION MAY BE PROVIDED.
5. THE ACCURACY OF THE LOCATION OF OR THE EXISTENCE OR NON-EXISTENCE OF ANY UTILITY PIPE OR STRUCTURE WITHIN THE LIMITS OF THIS PROJECT DOES NOT CONSTITUTE RESPONSIBILITY BY THE ENGINEER.
6. THE CONTRACTOR IS RESPONSIBLE FOR COMPLYING WITH ALL THE STATE AND LOCAL CODES AND OBTAINING ALL STATE AND LOCAL APPROVALS.
7. NO REVISION SHALL BE MADE IN THE PLANS WITHOUT THE APPROVAL OF THE CONTRACTING AGENCY.
8. ALL ELEVATIONS SHOWN AS F.S. DESIGNATE FINISH SURFACE AND THE CONTRACTOR SHALL SUBTRACT THE SURFACING THICKNESS FOR SUBGRADE.
9. ALL SLOPES SHALL BE GRADED ACCORDING TO THE GRADING PLAN OR AS STAKED IN THE FIELD.
10. A FULL TIME GRADE CHECKER SHALL BE PROVIDED BY THE EXCAVATION CONTRACTOR.
11. THE CONTRACTOR SHALL BE RESPONSIBLE TO MAINTAIN ALL ELEVATIONS WITHIN ± 0.10 FT.

| | | |
|---|---|---|
| 10313 | S.Y. | BASE COURSE |
| 10313 | S.Y. | ASPHALT |
| 6200 | L.F. | CURB & GUTTER |
| 3160 | L.F. | SEWER LINE |
| 3160 | L.F. | WATER LINE |
| 70 | EA. | WATER SERVICE |
| 70 | EA. | SEWER SERVICE |

S.L. - 22 = Elev 5766.39

CITY OF ALBUQUERQUE
THIS MICROIMAGE IS THE BEST POSSIBLE REPRODUCTION DUE TO THE POOR QUALITY OF THE ORIGINAL DOCUMENT

F 30 D 24 C 20 B 16 A 12 CITY OF ALBUQUERQUE C D F

S-76-17

# UNIT I
# GRANADA HILLS
## ALBUQUERQUE, NEW MEXICO

SCALE: 1" = 50'  MAY 1976

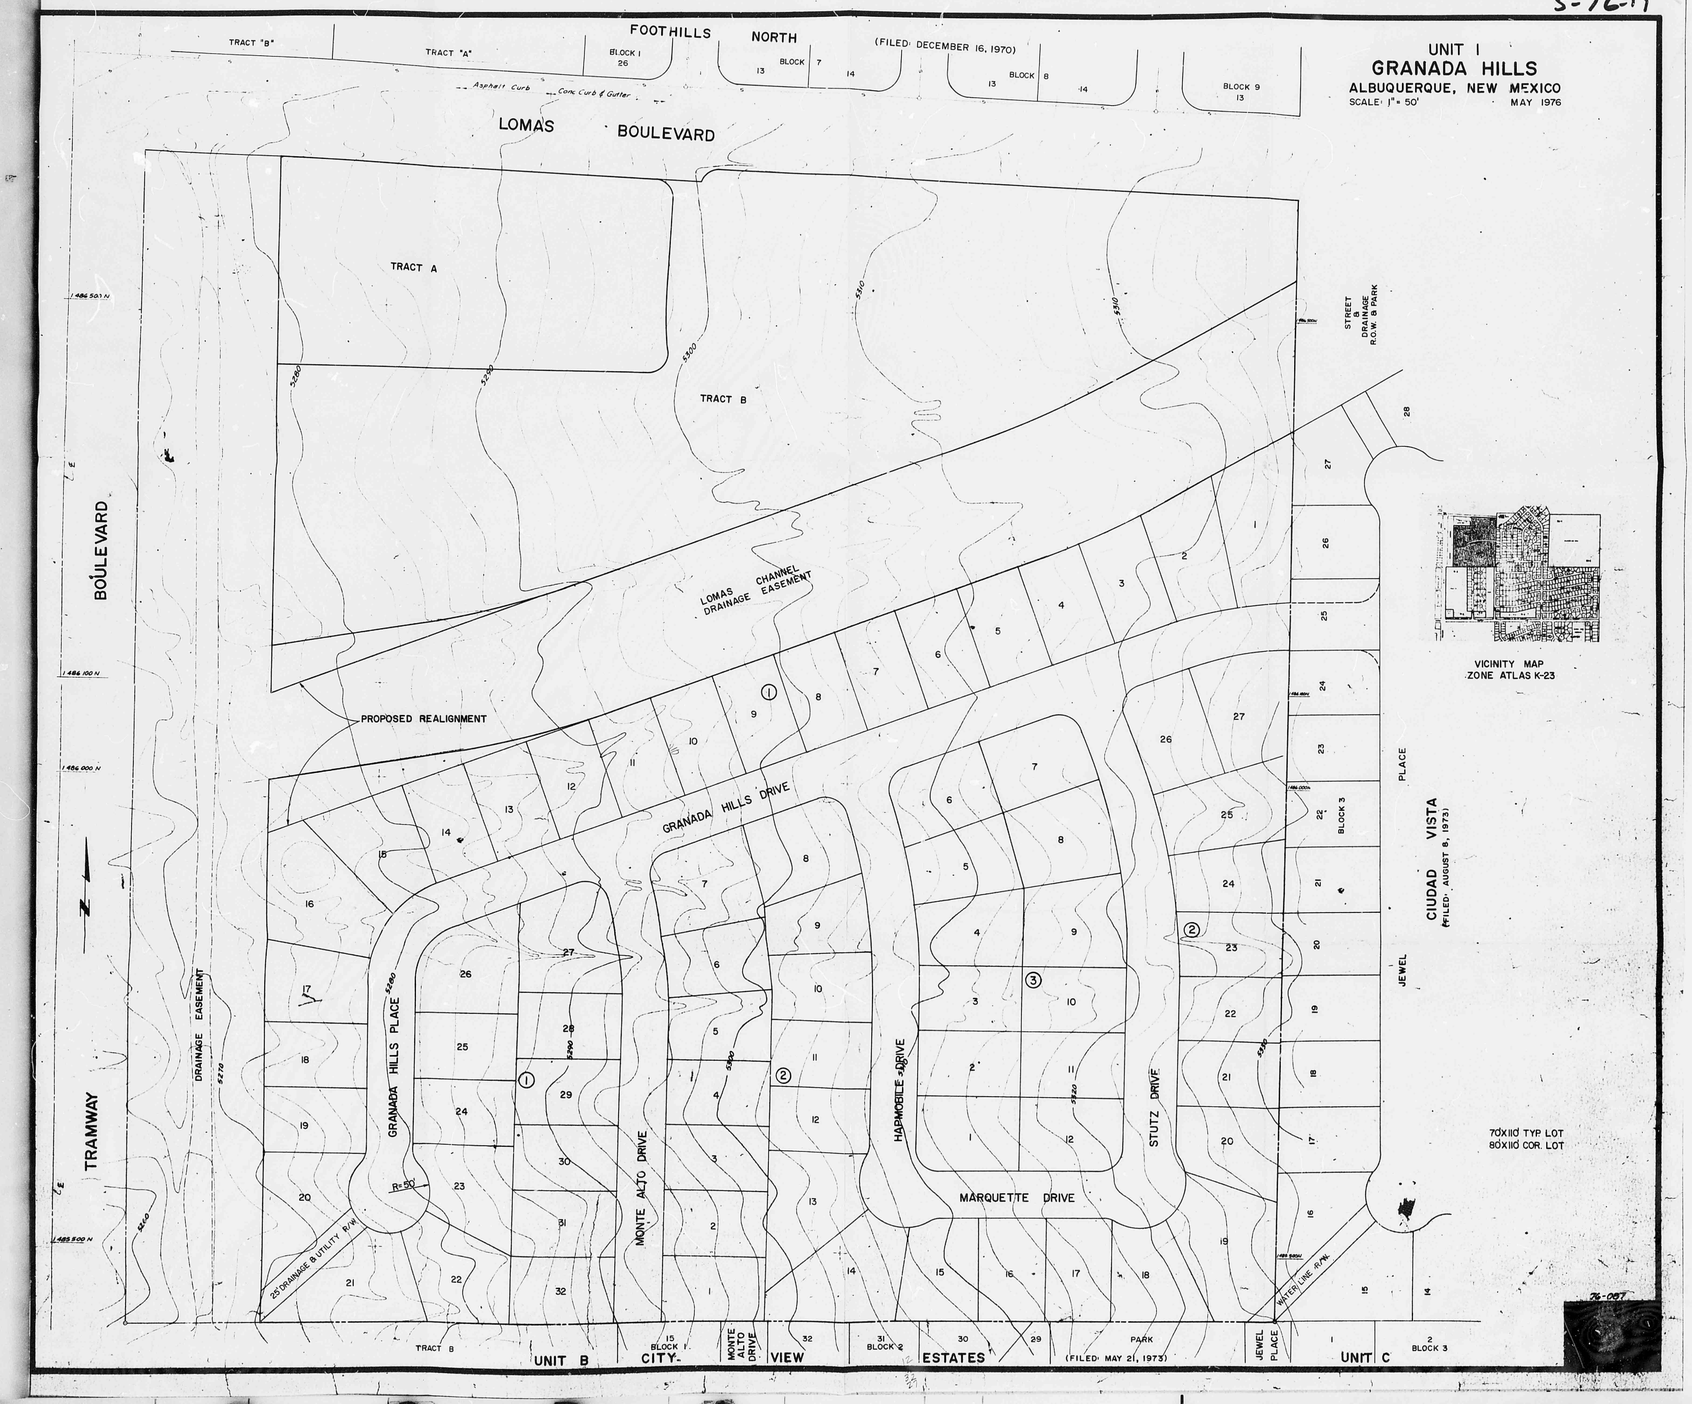


76-057

CITY OF ALBUQUERQUE
THIS MICROIMAGE IS THE BEST POSSIBLE REPRODUCTION DUE TO THE POOR QUALITY OF THE ORIGINAL DOCUMENT

F 30 | D 24 | C 20 | B 16 | A 12

CITY OF ALBUQUERQUE

C D F