HYDROLOGY K25/D1 2 PLANS

K25/D1

2 Plans

CITY OF ALBUQUERQUE

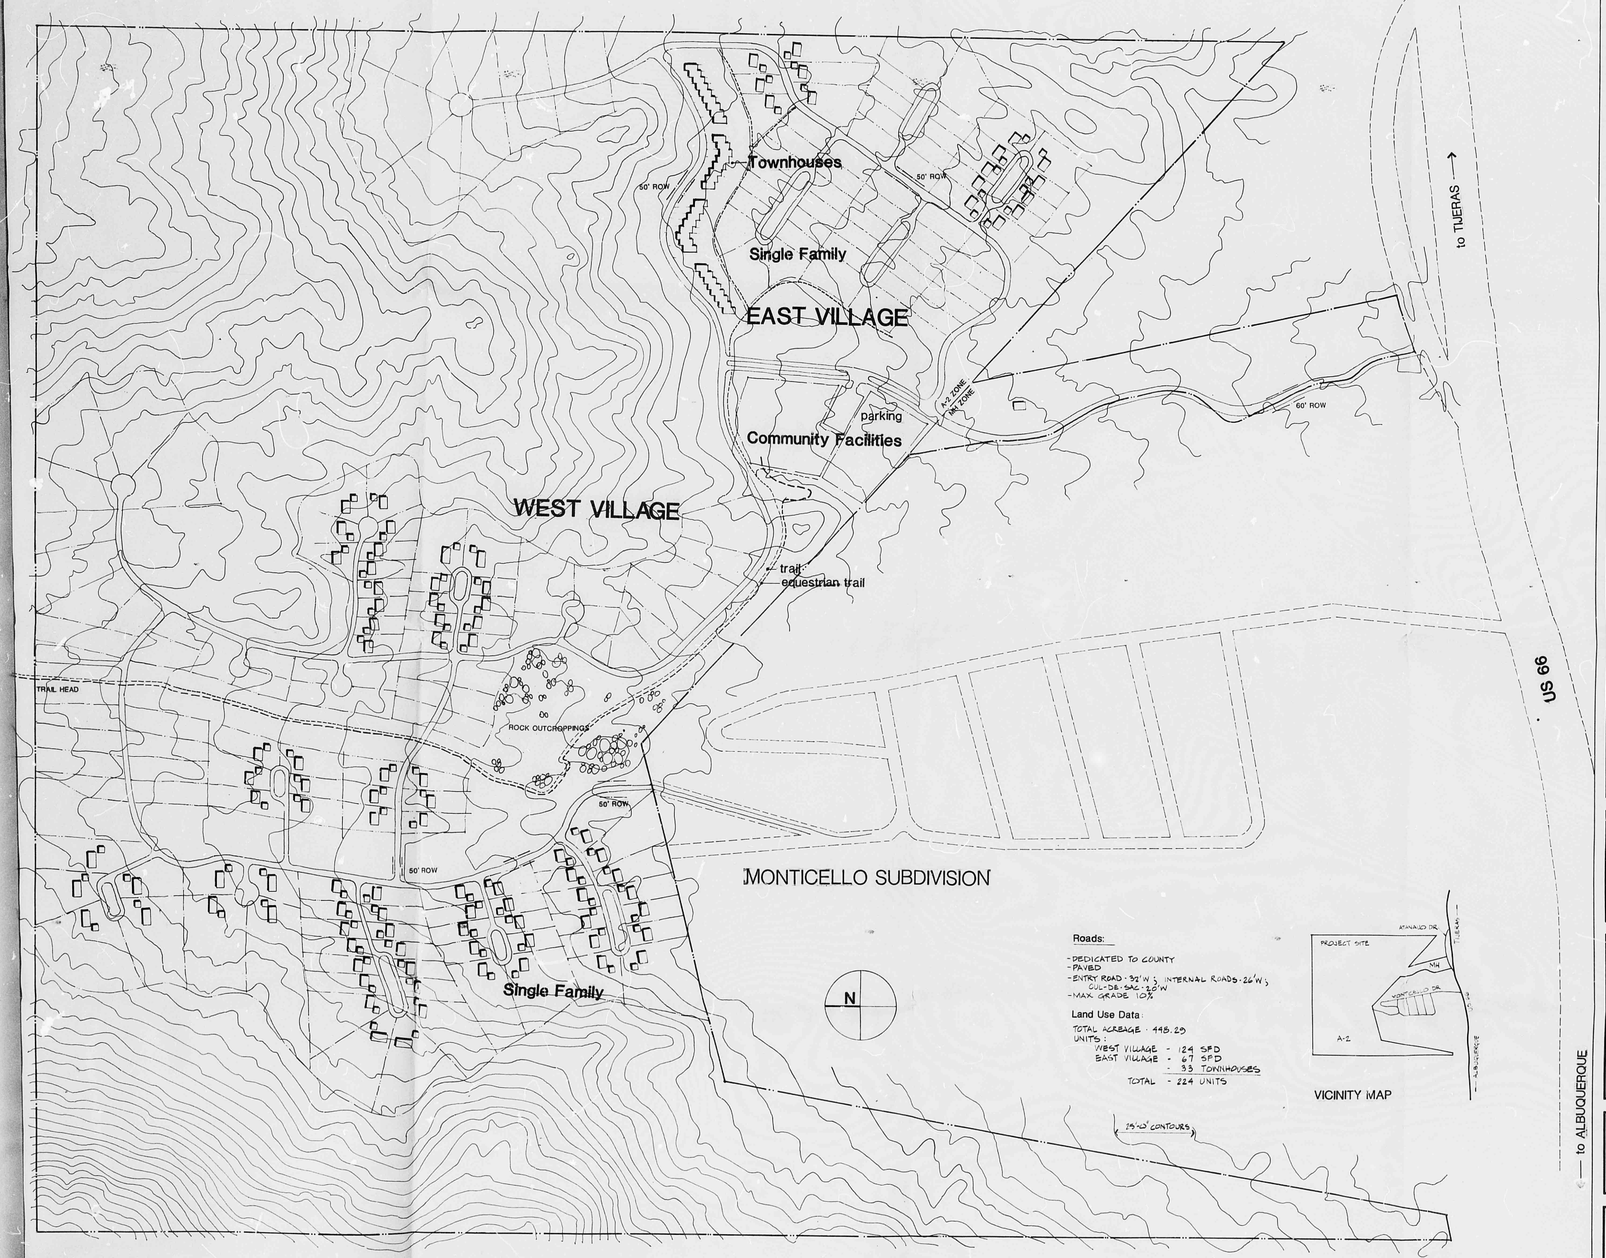

REVISIONS

No.	Reference	Date	By

CONSULTANT

Resource Technology inc.
Calthorpe Associates
Richard Nordhaus AIA

MAZRIA ASSOCIATES, INC.
P.O. Box 8380 1700 Paseo de Peralta
Santa Fe, N.M. 87504-8380 505/988-5309

Edward Mazria, A.I.A.

CONTENT
THREE SPRINGS VILLAGE subdivision
SKETCH PLAT 1"=200'

PROJECT NO.	SHEET NO.
Drawn by	1
Chkd by	of
File No.	Drawing
Date 3-12-85	

DRB-85-206

CITY OF ALBUQUERQUE
THIS MICROIMAGE IS THE BEST POSSIBLE REPRODUCTION DUE TO THE POOR QUALITY OF THE ORIGINAL DOCUMENT

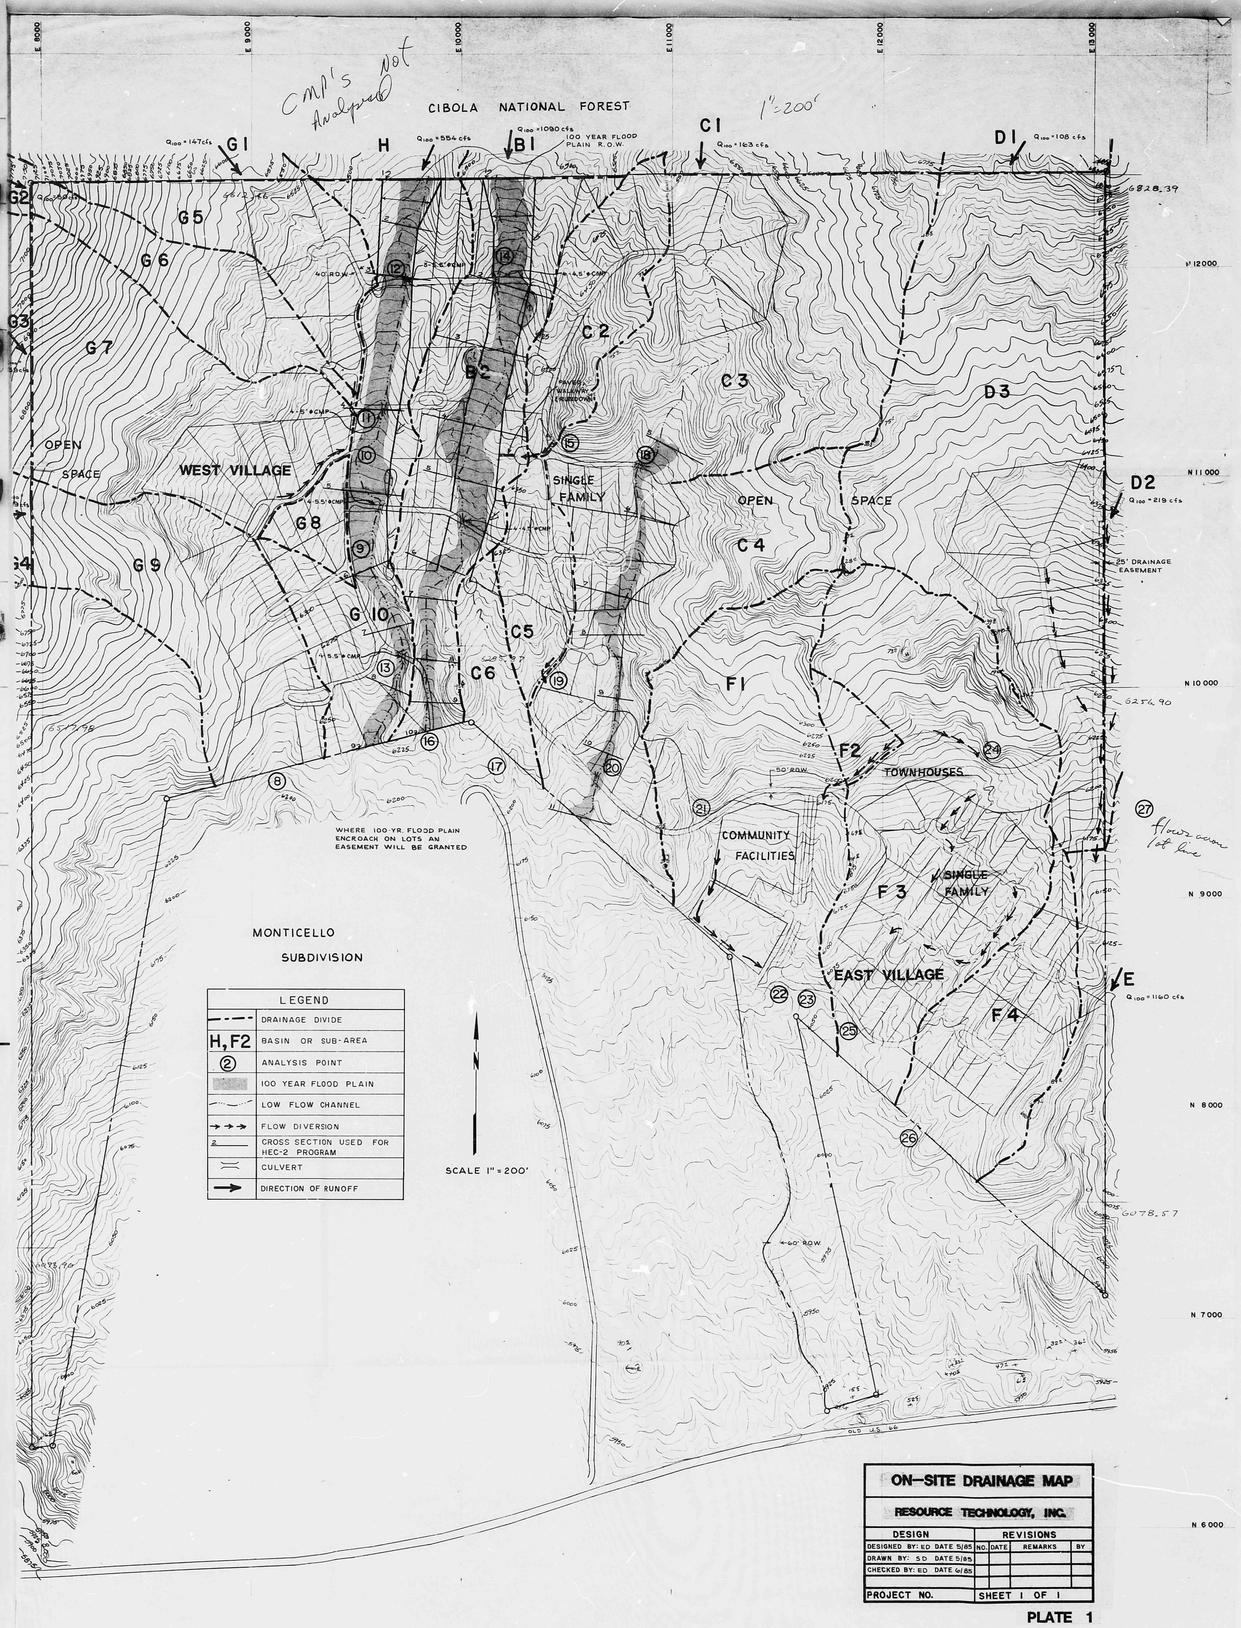

PLATE 1

CITY OF ALBUQUERQUE
DRAINAGE DIVISION
THIS DOCUMENT IS THE BEST PHOTOGRAPHIC REPRODUCTION POSSIBLE GIVEN THE QUALITY OF THE ORIGINAL DOCUMENT

CITY OF ALBUQUERQUE