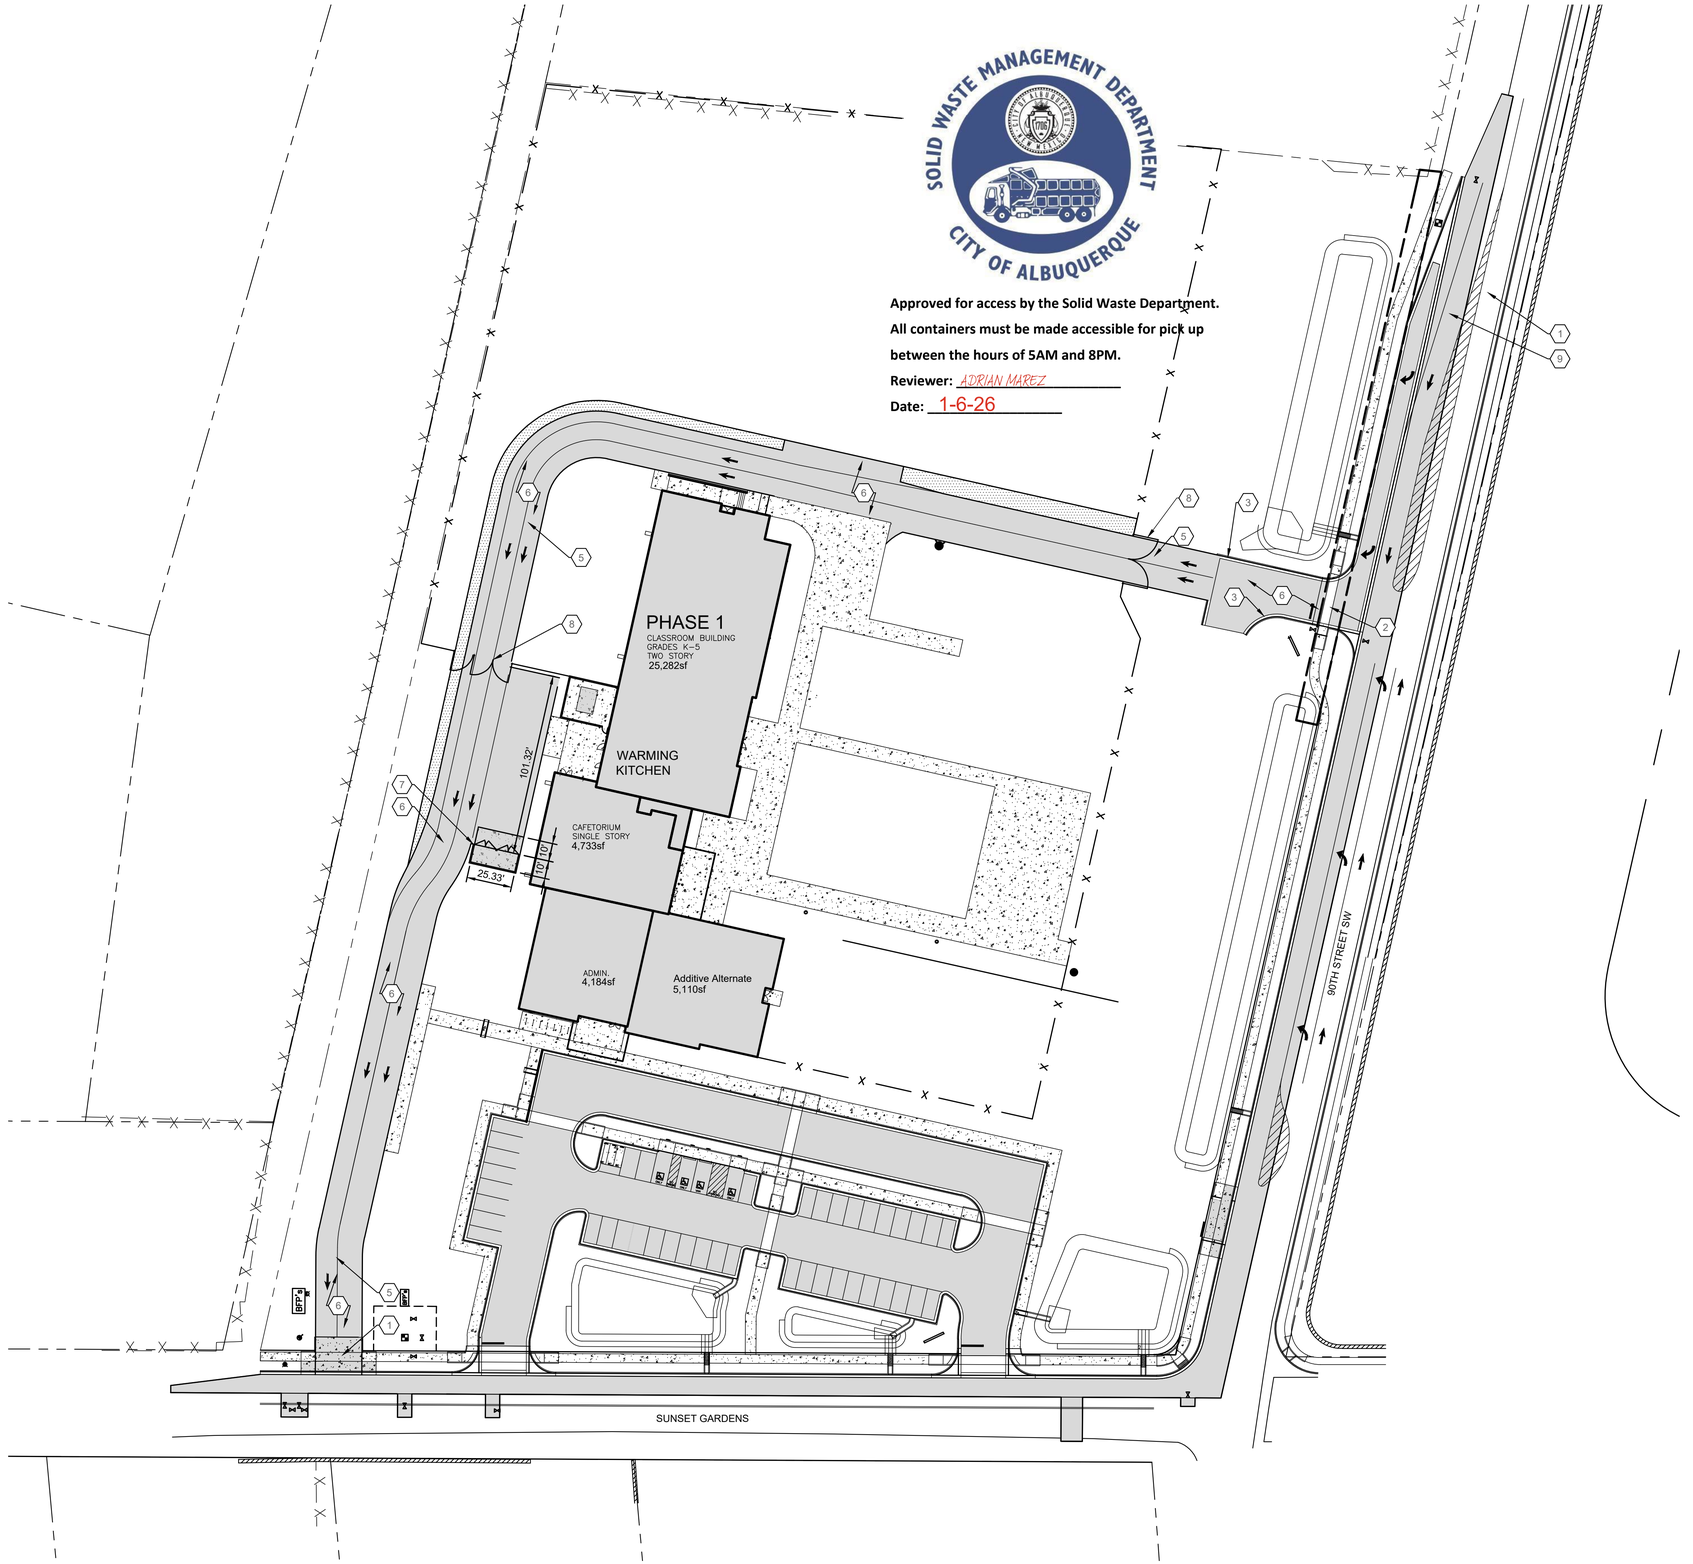

SOLID WASTE MANAGEMENT DEPARTMENT
CITY OF ALBUQUERQUE

Approved for access by the Solid Waste Department.
All containers must be made accessible for pick up between the hours of 5AM and 8PM.

Reviewer: ADRIAN MAREZ

Date: 1-6-26

NORTH

A1 SOLID WASTE PLAN - PHASE 1

1" = 40'-0"

0 20' 40' 80'

GENERAL SHEET NOTES

A. SCHOOL WILL CONTAIN WARMING KITCHEN ONLY. MEALS WILL BE PREPARED OFF SITE AND DELIVERED TO THE SCHOOL.
B. ACCESS GATES WILL HAVE PAD LOCK WITH CODE PROVIDED TO SOLID WASTE FOR PICK UP OUTSIDE OF STANDARD SCHOOL HOURS.
C.

SHEET KEYED NOTES

1. EXISTING ASPHALT TO REMAIN.
2. CONCRETE PAVEMENT PER DETAIL D4/C501.
3. STANDARD CURB AND GUTTER.
4. GUTTER PAN ONLY.
5. FIRE LANE WITH ASPHALT PAVEMENT PER DETAIL D1/C-501.
6. ASPHALT PAVEMENT PER DETAIL D1/C501.
7. REFUSE ENCLOSURE PER DETAIL C5/C-502 WITH TWO PAIRS OF ENCLOSURE GATES PER DETAIL D1/C-502.
8. SWING GATES TO CLOSE OFF FIRE LANE, PER CITY OF ALBUQUERQUE STD DWG 2251.
9. NEW HALF STREET SECTION PER PUBLIC WORK ORDER PLANS.

LEGEND

- PROPERTY LINE
- EASEMENT
- ASPHALT PAVEMENT PER DETAIL D1/C501
- CONCRETE SIDEWALK PER DETAIL B4/C501
- CONCRETE PAVEMENT PER DETAIL C3/C501

L-09-Z ZONE ATLAS PAGE

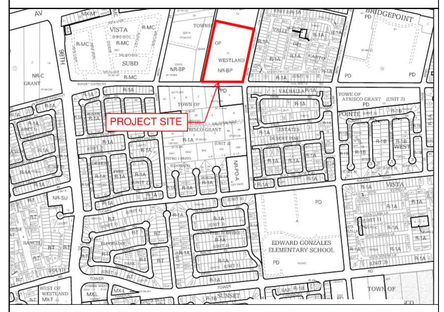

STUDIO SW
CIVIL DEPARTMENT

scout
ARCHITECTURE + DESIGN

ARCHITECT/ ENGINEER

ALBUQUERQUE COLLEGIATE CHARTER SCHOOL

SUNSET GARDENS AND 90TH
ALBUQUERQUE, NM

PERMIT DRAWINGS

REVISION	DATE

DATE	11-24-25
PROJECT NO	2424

SOLID WASTE PLAN - PHASE 1

SHEET NO.

SOLID-1