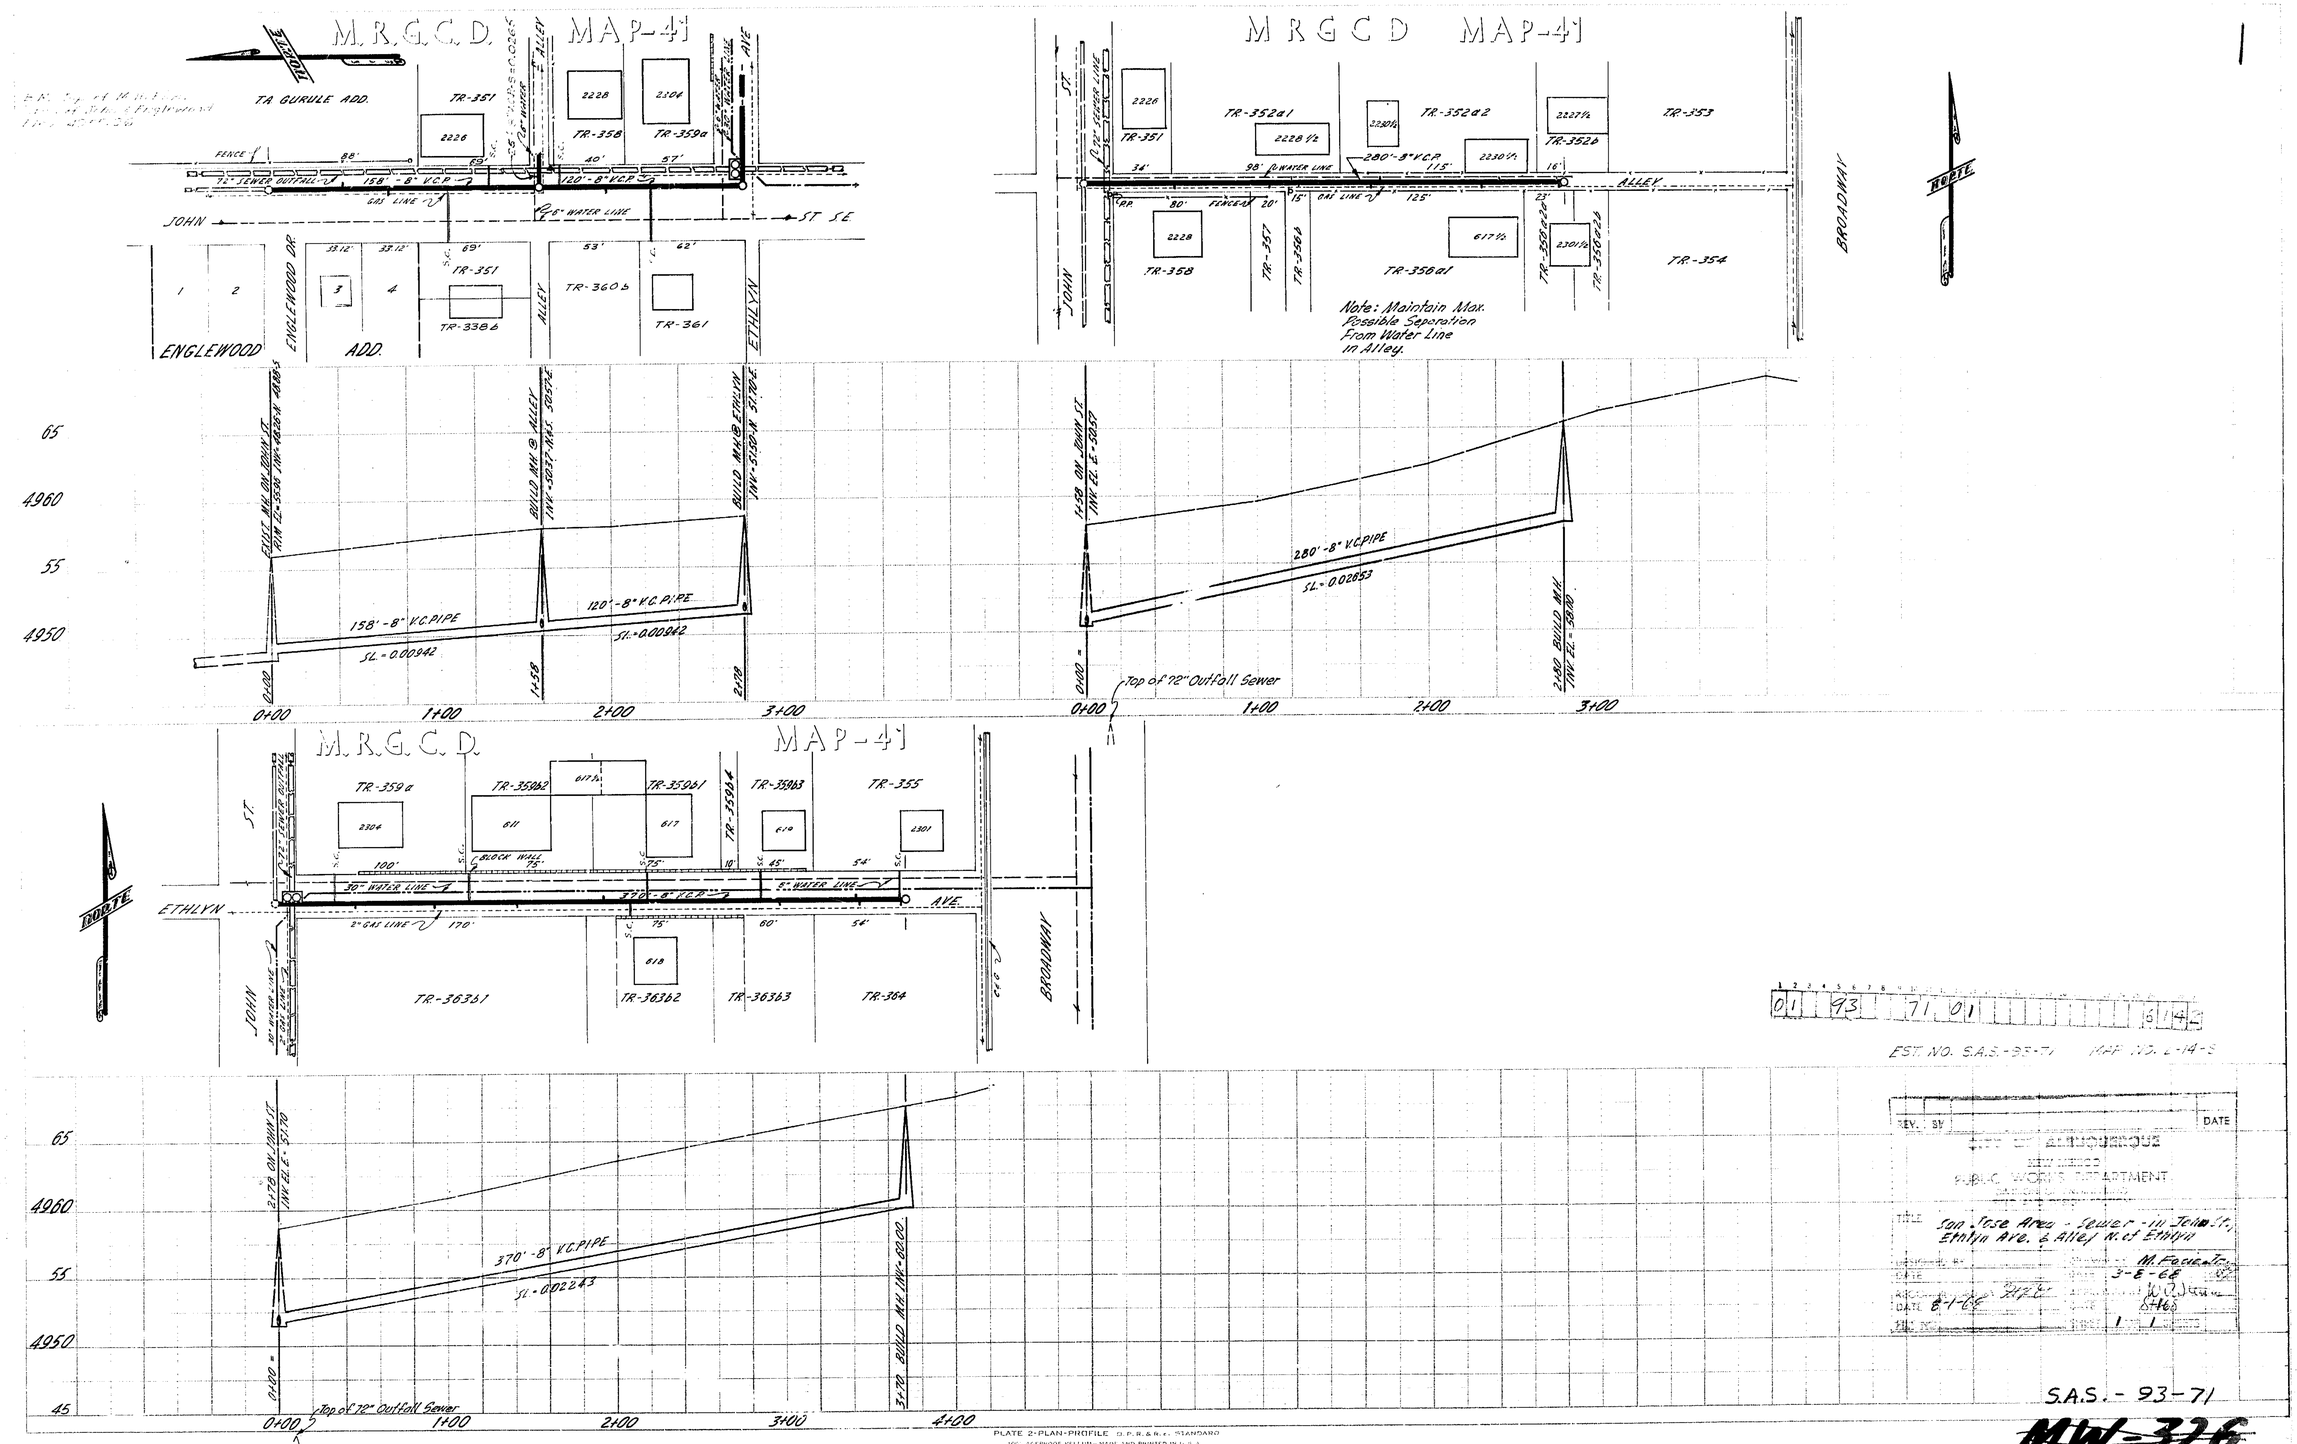

EST. NO. S.A.S.-93-71 MAP NO. L-14-S

REV.	BY	DATE

CITY OF ALBUQUERQUE
PUBLIC WORKS DEPARTMENT

TITLE: San Jose Area - Sewer - In John St., Ethlyn Ave. & Alley N. of Ethlyn

DESIGNED BY: M. Fockert
DATE: 3-6-68
APPROVED: W. Dunn
DATE: 8-1-68
SHEET NO. 1 OF 1

S.A.S. - 93-71

MW-326

PLATE 2-PLAN-PROFILE G.P.R.&R.r. STANDARD
100% ARCHROOF VELLUM - MADE AND PRINTED IN U.S.A.
EUGENE DIETZGEN CO.