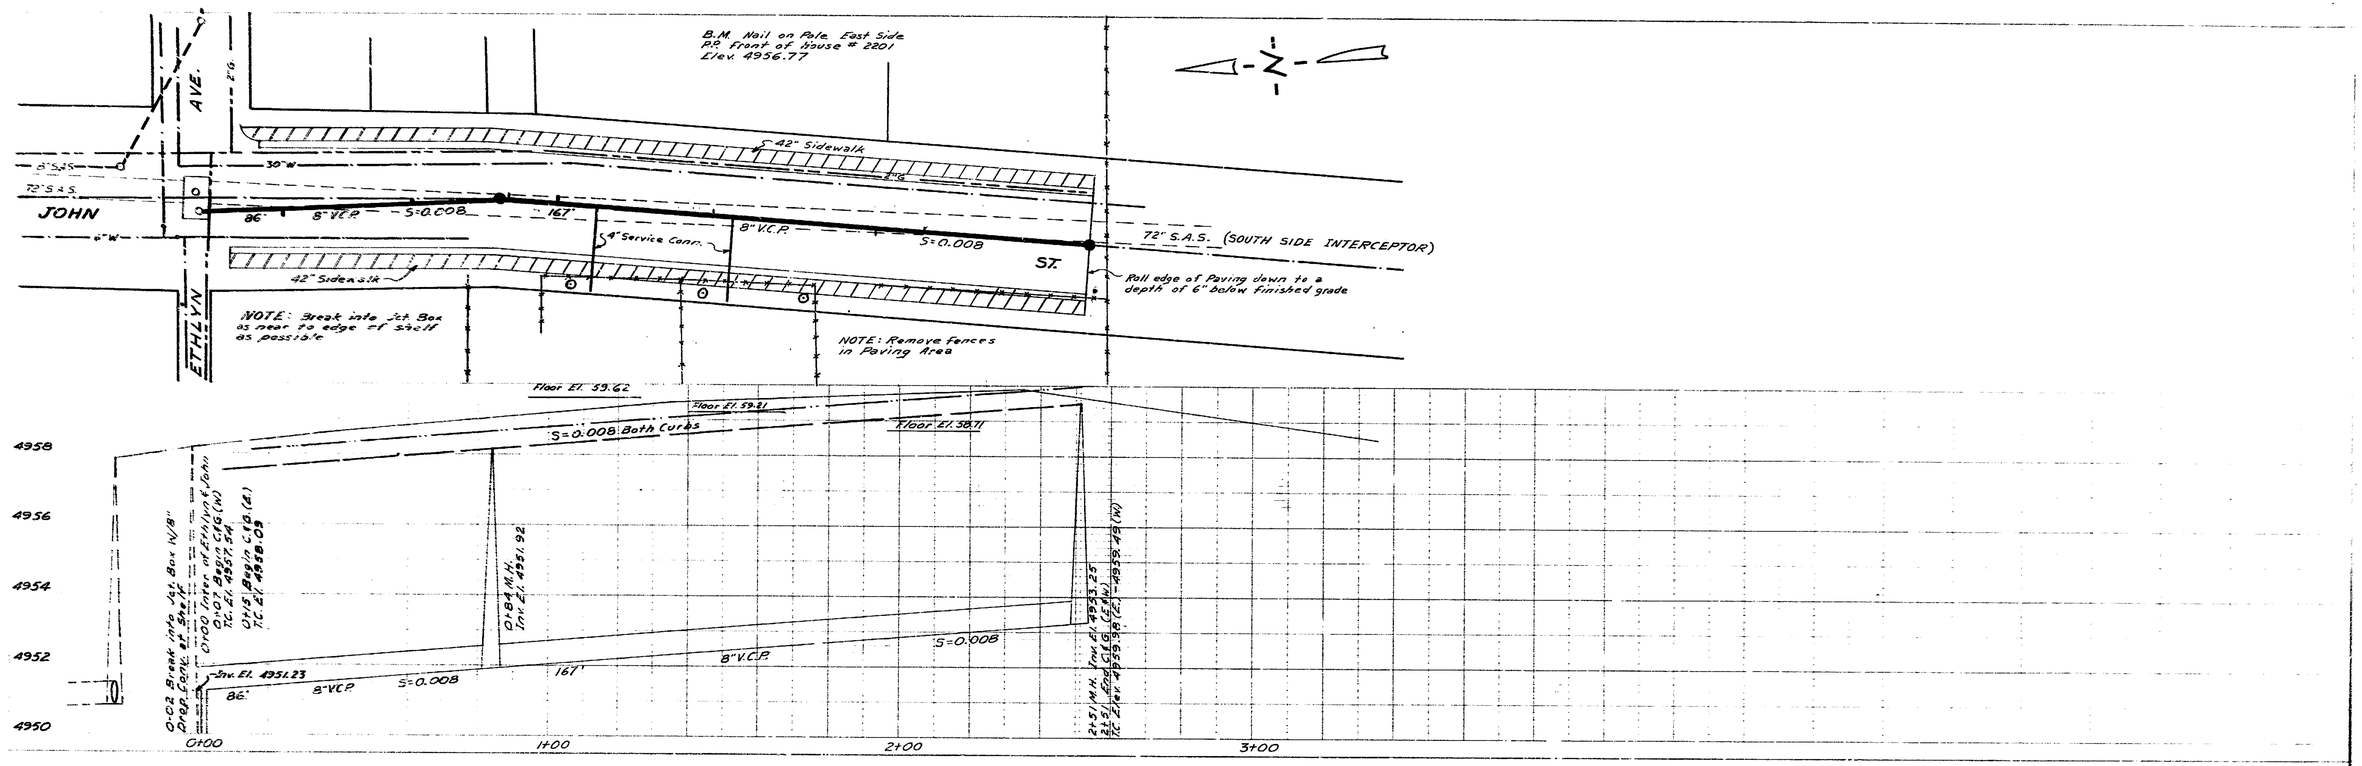

01 142 71 01 13 56142

MAP L-14-S
S.A.S. 142-71 R-161-71

CITY OF ALBUQUERQUE
PUBLIC WORKS DEPARTMENT
ENGINEERING DIVISION

TITLE JOHN ST- ETHLYN AVE SOUTH
Street & Sewer Grades

SUBMITTED BY DATE TITLE	APPROVED BY R.P.L. DATE 1/21/72 TITLE W.S.E.	PRELIMINARY DRWG. DATE
DESIGNED BY DATE TITLE	APPROVED BY DATE 1/24/72 TITLE C.E.	CONSTRUCTION DRWG. X DATE 1/25/72
DRAWN BY H.K.B. DATE 1-72 TITLE	APPROVED BY DATE TITLE	AS BUILT DRWG. DATE
CHECKED BY DATE TITLE	APPROVED BY DATE TITLE	FILE NO. S.A.S. 142-71
REV. BY DATE	NOTES:	SHEET NO. 1 OF 1 SHEETS
REV. BY DATE	NOTES:	

PLATE 2 PLAN-PROFILE O. P. R. & R. E. STANDARD
100% RAG ACEPROOF VELLUM—MADE AND PRINTED IN U. S. A.
EUGENE DIETZGEN CO.