HYDROLOGY

L15/D4
ONE PLAN

L15-D4

1 PLAN

THIS MICROIMAGE IS THE BEST POSSIBLE REPRODUCTION DUE TO THE POOR QUALITY OF THE ORIGINAL DOCUMENT

PLAN SHOT IN TWO SECTIONS.

THIS MICROIMAGE IS THE BEST POSSIBLE REPRODUCTION DUE TO THE POOR QUALITY OF THE ORIGINAL DOCUMENT

EXISTING SITE PLAN
SCALE 1" = 30'-0"

LOUIS G. HESSELDEN
ARCHITECT A.I.A.
213 FOURTH STREET SW
ALBUQUERQUE, NEW MEXICO

TRANSIT SYSTEM MAINTENANCE

THIS MICROIMAGE IS THE BEST POSSIBLE REPRODUCTION DUE TO THE POOR QUALITY OF THE ORIGINAL DOCUMENT

THIS MICROIMAGE IS THE BEST POSSIBLE REPRODUCTION DUE TO THE POOR QUALITY OF THE ORIGINAL DOCUMENT

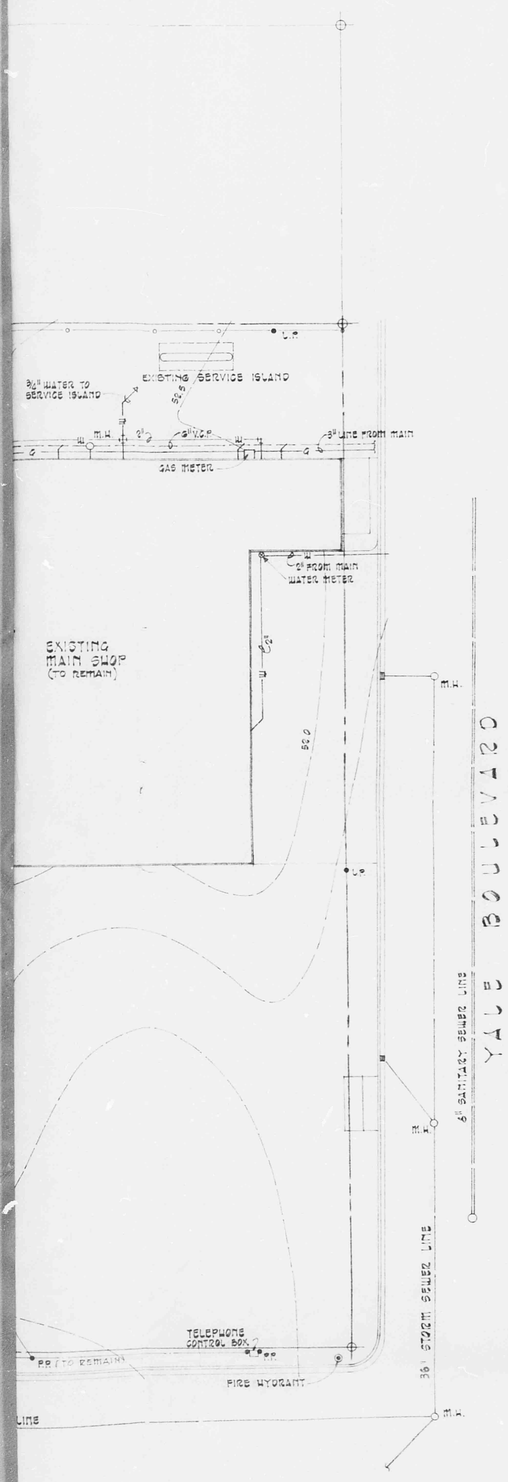

BUILDING CONSTRUCTION DATA

TYPE I CONSTRUCTION

FIRE ZONE 2

AREA:	FIRST FLOOR	6,220	SF
	MEZZANINE	1,143	SF
	TOTAL AREA	17,363	SF
OCCUPANCY GROUP		B-2 & S-2	
LOADS:	SOIL BEARING PRESSURE	2000	PSF
	WIND LOAD	25	PSF
	SEISMIC LOAD	ZONE 2(UBC)	
	ROOF L/V LOAD	20	PSF
	MEZZANINE	125	PSF
	FIRST FLOOR	100	PSF
CONCRETE 28 DAY STRENGTH		3,000	PSI
STRUCTURAL STEEL		ASTM A-36	
REINFORCING STEEL		ASTM A-615 GRADE 60	
STRUCTURAL LUMBER		NONE USED	

NOTE: SEE SPECIFICATIONS FOR SEQUENCE OF REMOVAL

L15/D4

CE TERMINAL PHASE I

ALBUQUERQUE, NEW MEXICO

STATE OF NEW MEXICO LOUIS G. HESSELDEN No. 11 ALBUQUERQUE, N. M. REGISTERED A

DRAWN BY JCW	TITLE EXISTING SITE PLAN	SHEET NO. C-1
CHECKED BY		
DATE		
JOB NO. 7507	REVISIONS	OF 2