HYDROLOGY

L16/D2
TWO PLANS

L 16-D2

2 PLAN

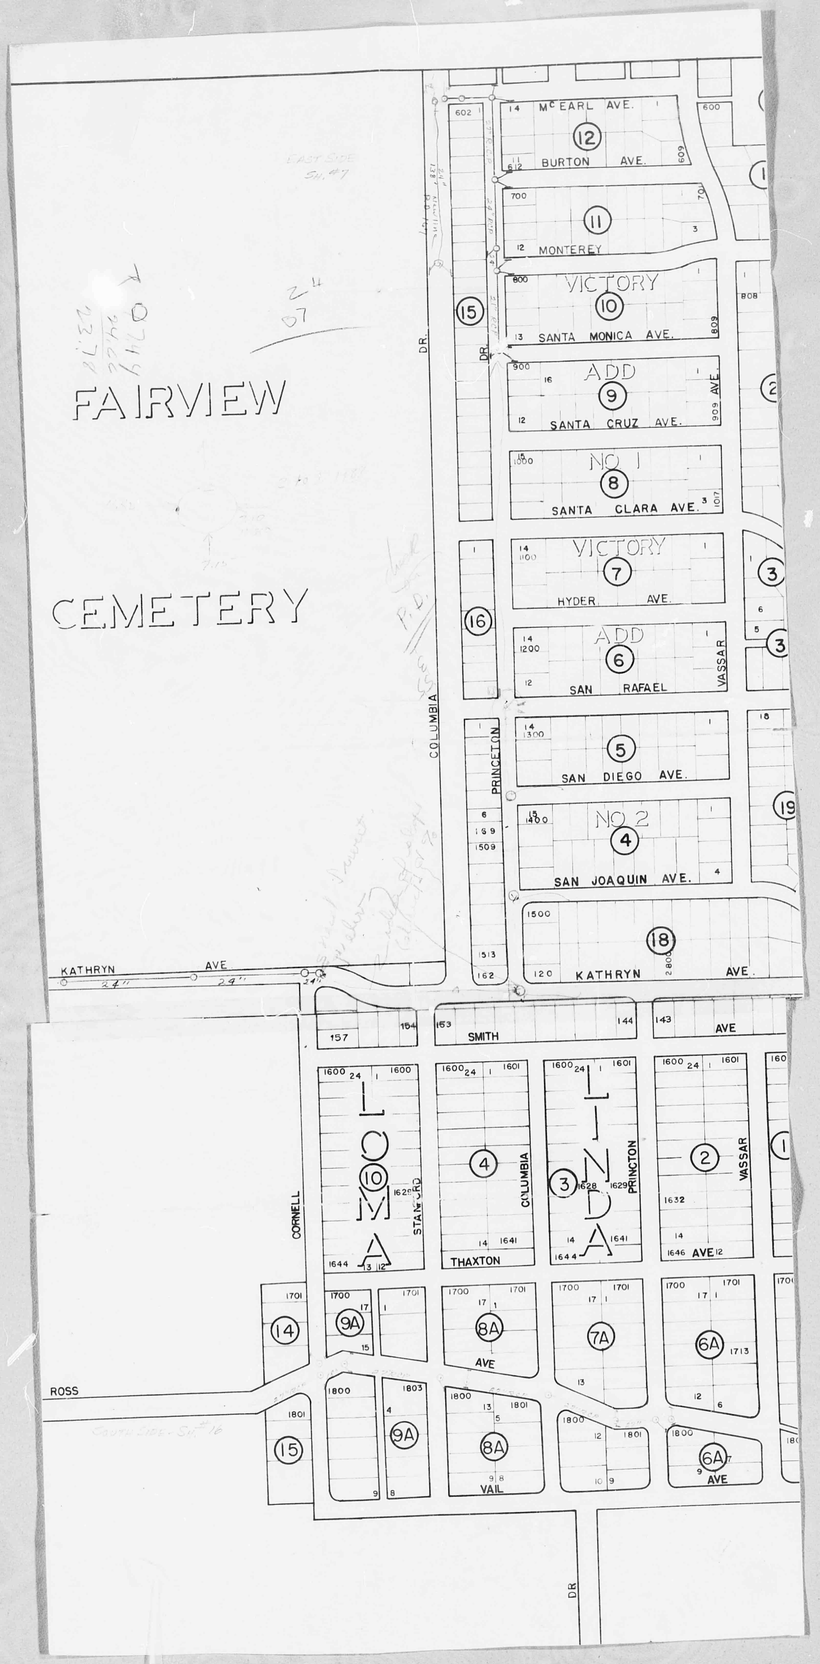
FAIRVIEW
CEMETERY
McEARL AVE.
BURTON AVE.
MONTEREY
VICTORY
SANTA MONICA AVE.
ADD
SANTA CRUZ AVE.
NO 1
SANTA CLARA AVE.
VICTORY
HYDER AVE.
ADD
SAN RAFAEL
SAN DIEGO AVE.
NO 2
SAN JOAQUIN AVE.
KATHRYN AVE.
SMITH
AVE
COLUMBIA
PRINCETON
VASSAR
DR.
CORNELL
STANFORD
THAXTON
ROSS
VAIL
LOMA LINDA

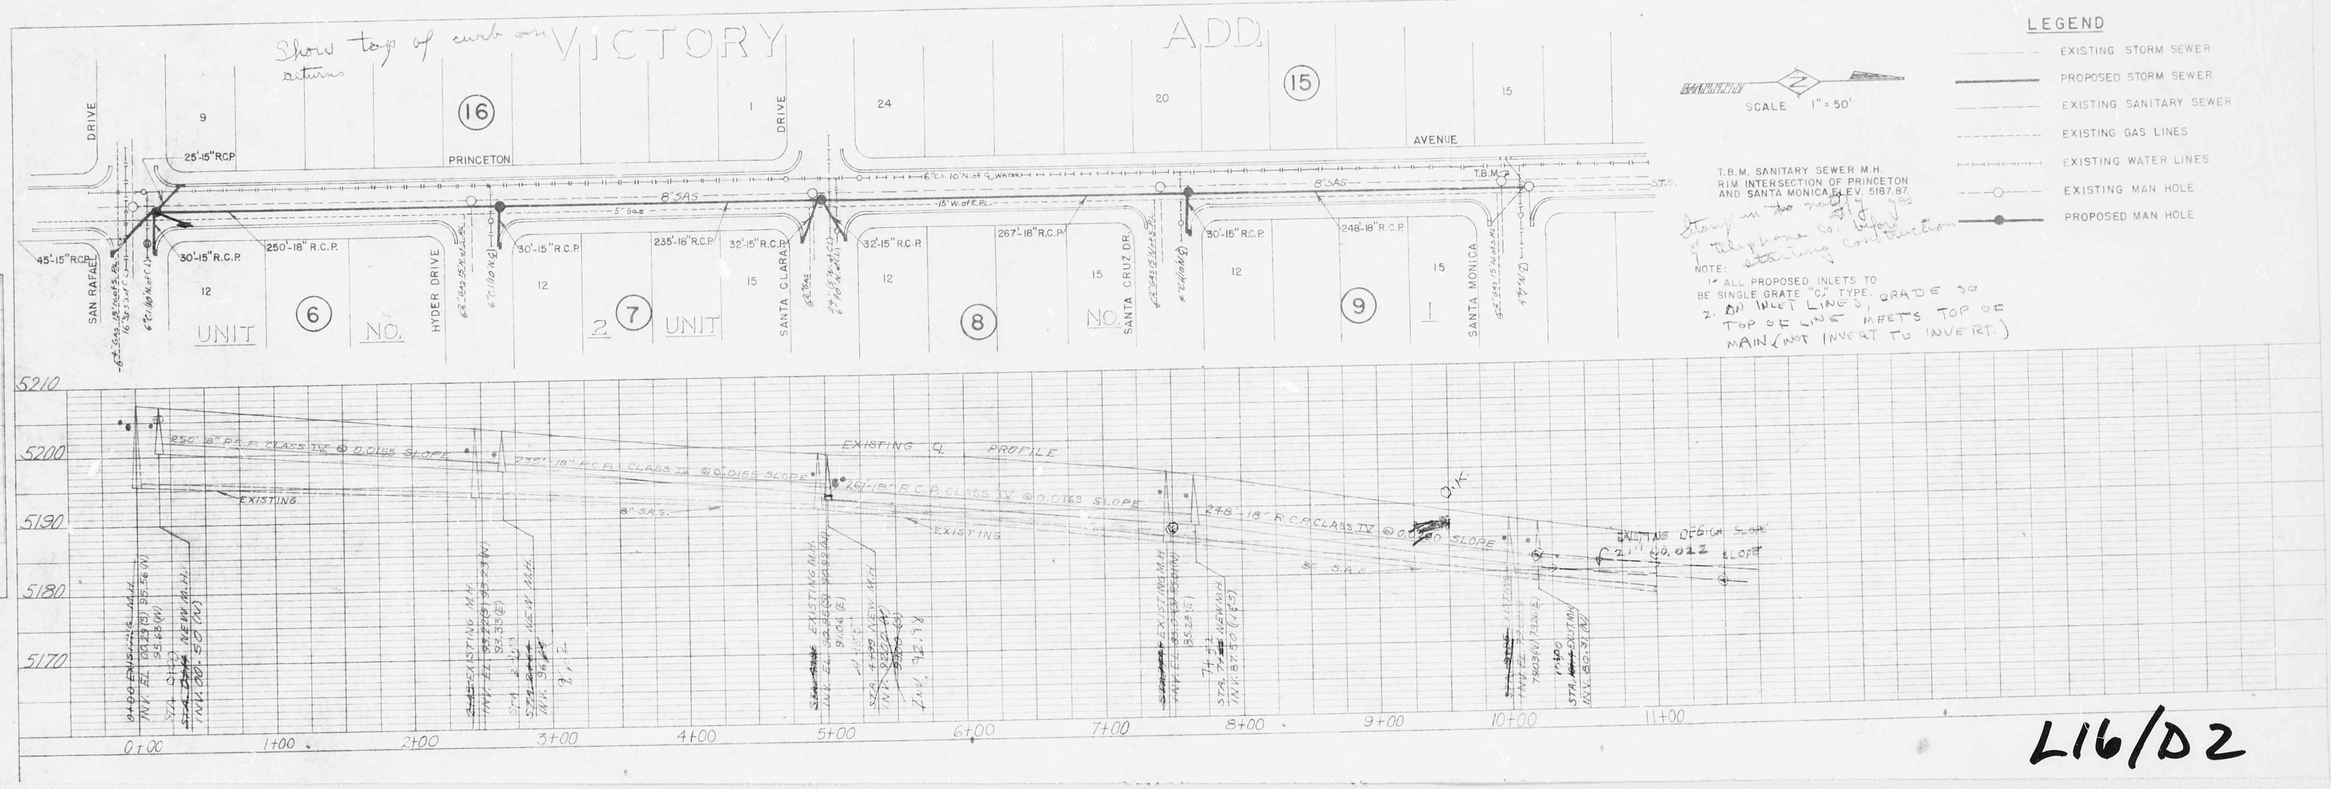

PLAN
NOTE BOOK
No.
SUBMITTED
PLOTTED
ALIGNMENT CHECKED
RT. OF WAY CHECKED
DATE
BY

L16/D2