HYDROLOGY

L19/D6
ONE PLAN

L 19/D6

1 PLAN

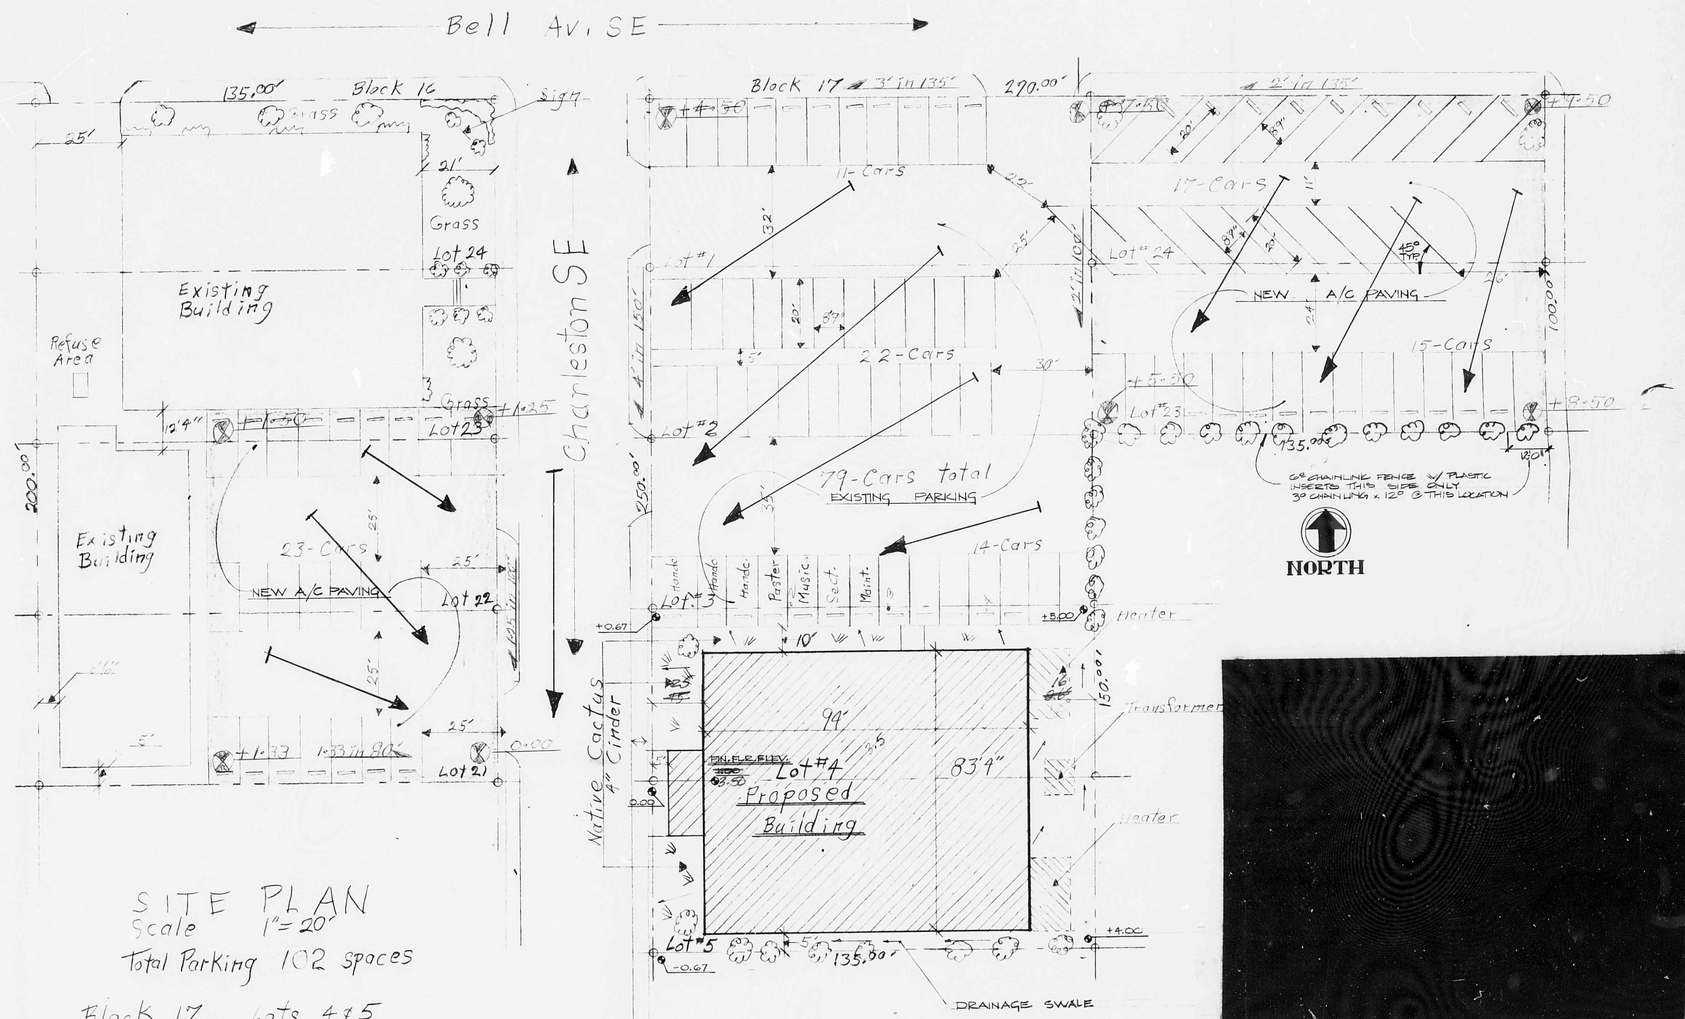

SITE PLAN
Scale 1" = 20'
Total Parking 102 spaces

Block 17 Lots 4 & 5
EMIL MANN ADDITION
ALBUQUERQUE NEW MEXICO

DESIGN CRITERIA

ZONE = SU-1
FIRE ZONE = II
OCCUPANCY = B-2
SEATING CAPACITY = 600 - 650
CONST. TYPE = V - 1 HR.
SQ. FOOTAGE = 7,708 #

FELLOWSHIP BAPTIST CHURCH	Site Plan	Date Job No Drawn Appr	L 19/D6	SHT No 2 OF 16