HYDROLOGY

L19/D12
ONE PLAN

L19/D12

1 PLAN

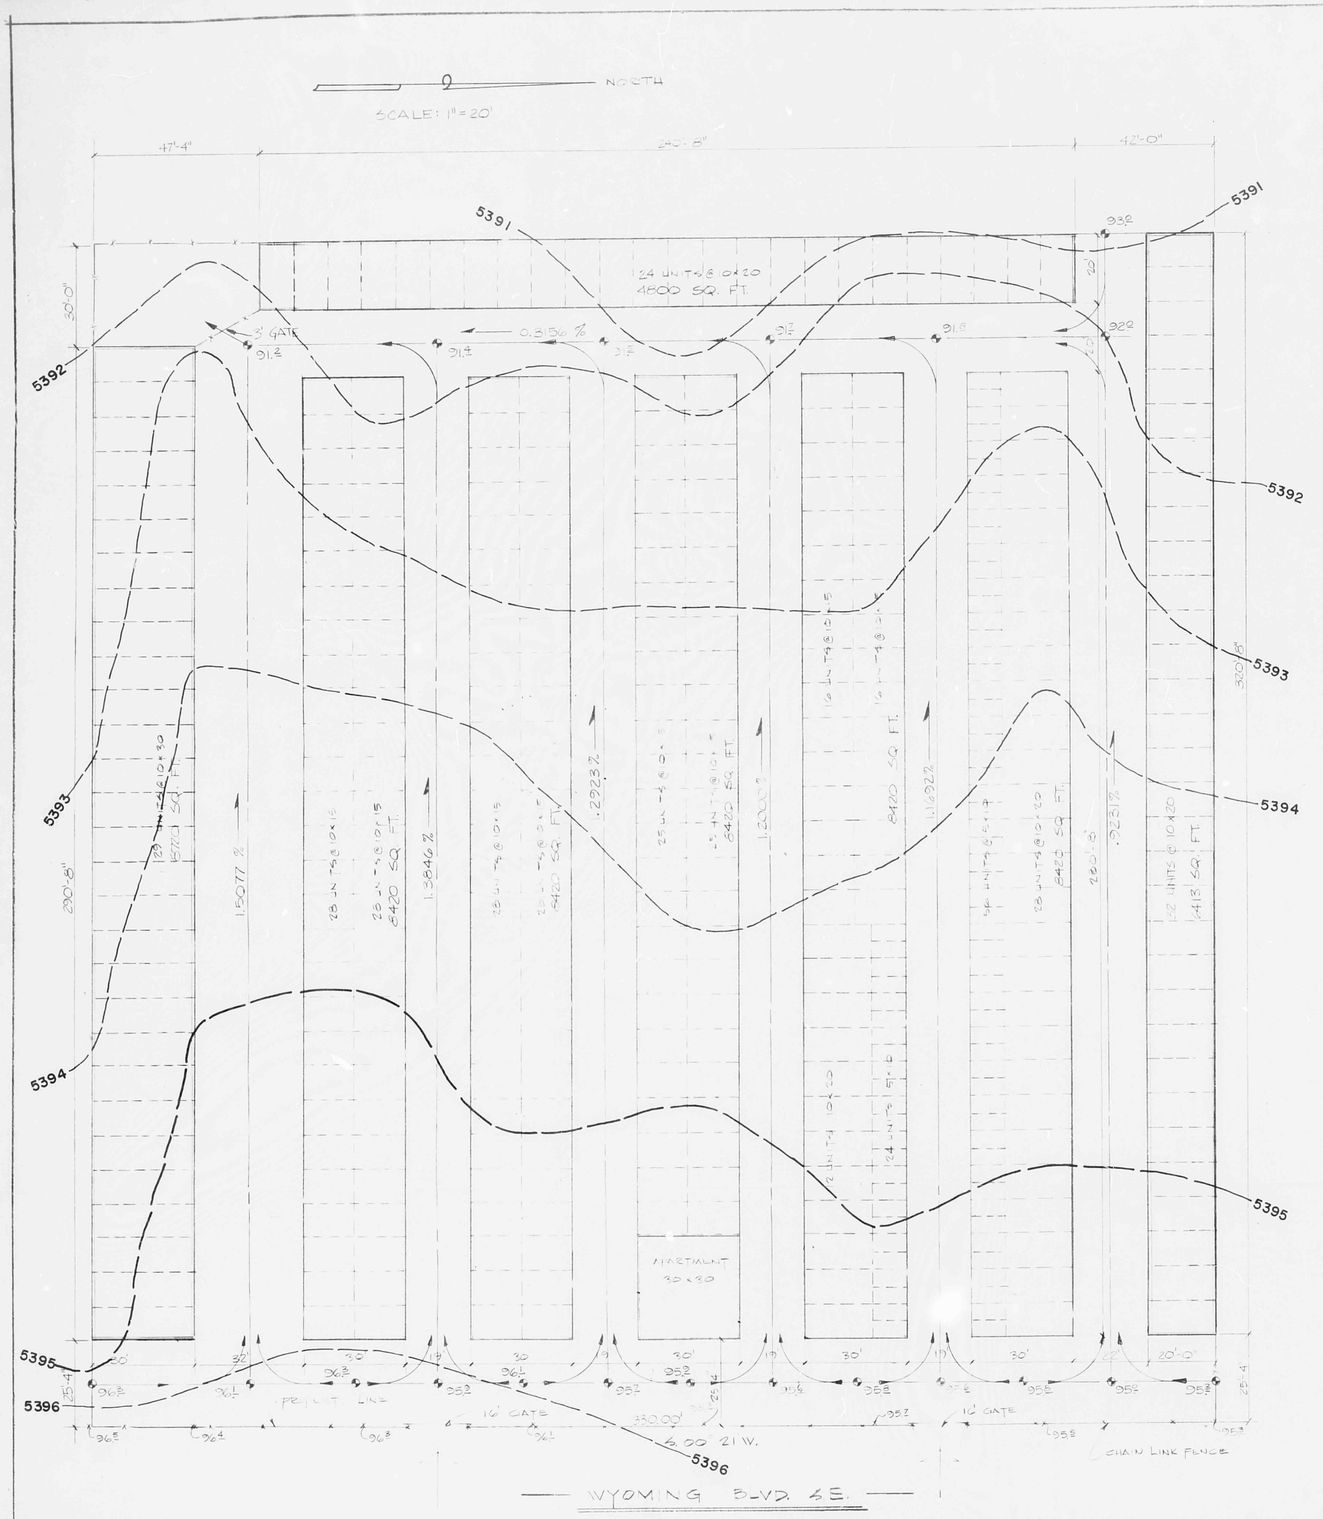

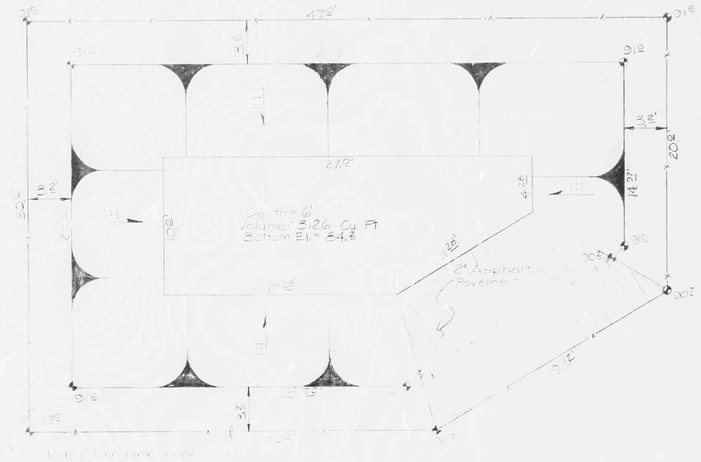

POND DETAIL

SCALE: 1" = 5'0

LEGEND

FINISHED GRADE

EXIST. CONTOUR

L19/D12

GRADING & DRAINAGE PLAN

FRED DENNEY & ASSOCIATES, INC.

5643 Paradise Blvd., NW
Albuquerque, New Mexico 87114

ENGINEERS ARCHITECTS PLANNERS