HYDROLOGY

L20/D13

ONE PLAN

1 PLAN FOR

9915 TRUMBULL S.E.

L 20 – D 13

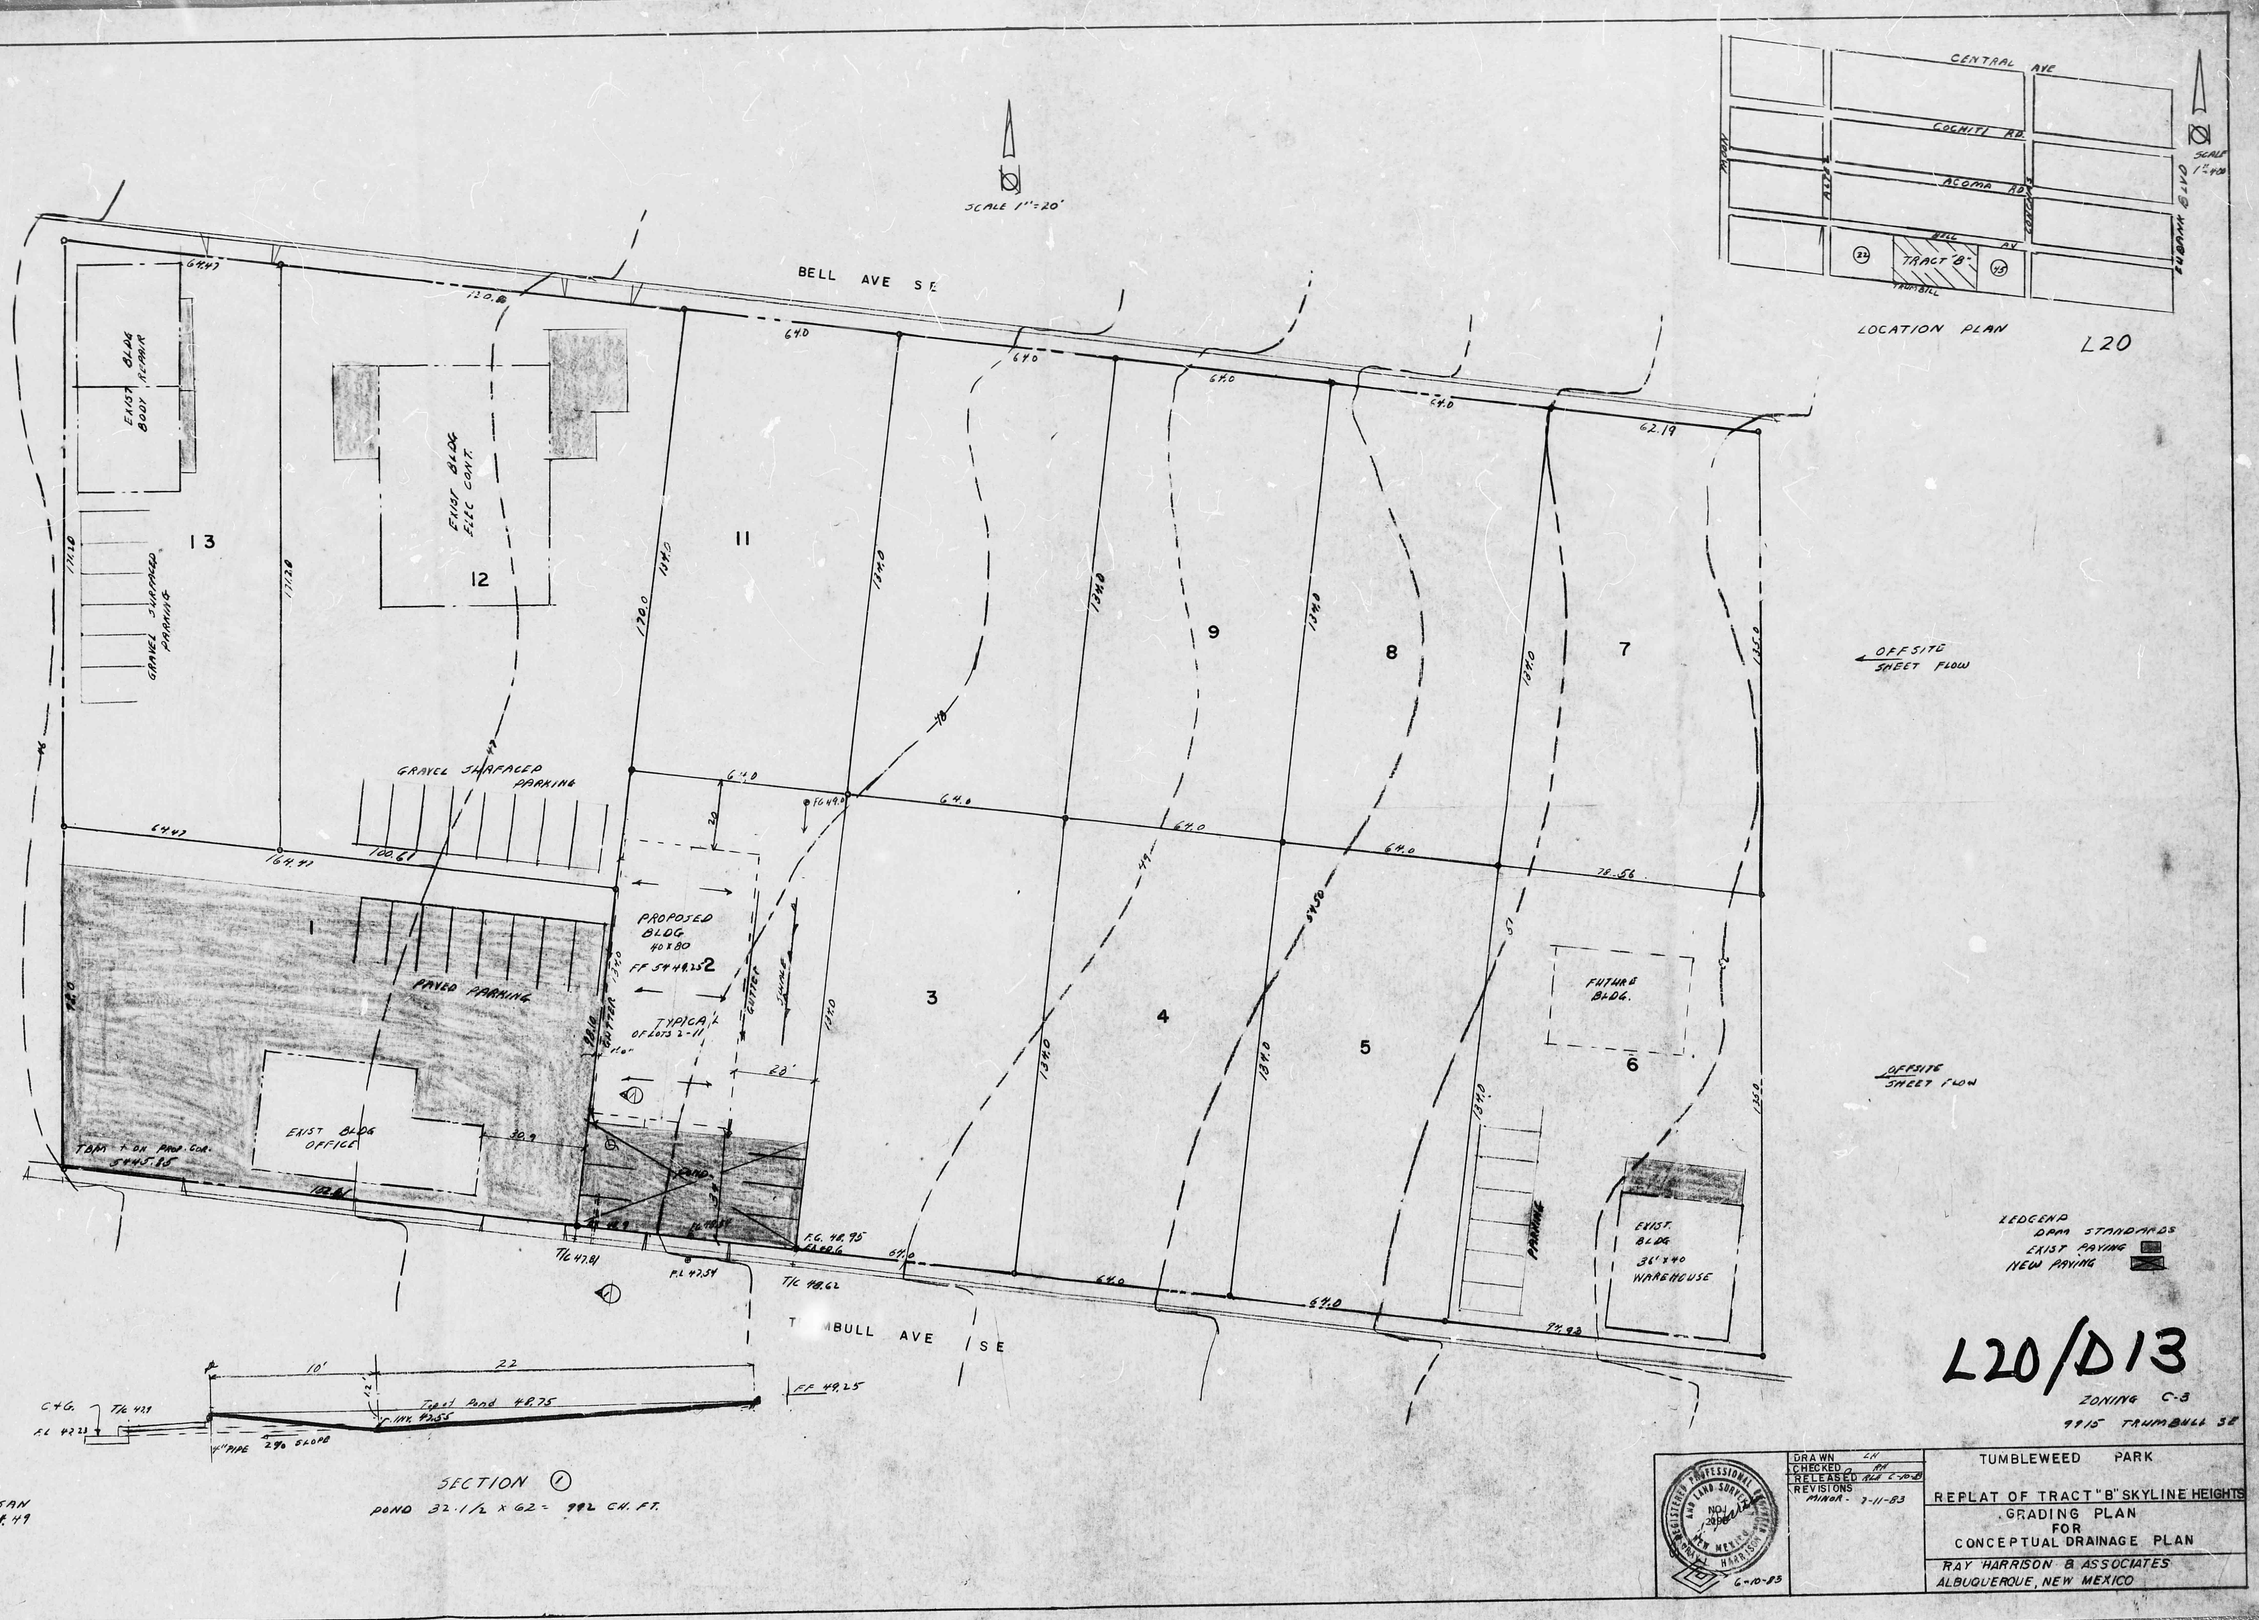
SCALE 1" = 20'
BELL AVE SE
TUMBULL AVE SE
EXIST BLDG BODY REPAIR
EXIST BLDG ELEC CONT.
GRAVEL SURFACED PARKING
GRAVEL SURFACED PARKING
PAVED PARKING
EXIST BLDG OFFICE
PROPOSED BLDG 40 X 80 FF 5449.25
TYPICAL OF LOTS 2-11
POND
FUTURE BLDG.
EXIST BLDG 36' X 40 WAREHOUSE
PARKING
OFFSITE SHEET FLOW
OFFSITE SHEET FLOW
13
12
11
9
8
7
3
4
5
6
2
1
LOCATION PLAN
L20
CENTRAL AVE
COGHILL RD
ACOMA RD
BELL AV
TUMBULL
TRACT "B"
SCALE 1" = 100'
LEGEND
DRAIN STANDARDS
EXIST PAVING
NEW PAVING
L20/D13
ZONING C-3
9915 TRUMBULL SE
SECTION 1
POND 32 1/2 X 62 = 992 CU. FT.
Total Pond 48.75
BAR SUSAN 5449.49
DRAWN LH
CHECKED RH
RELEASED RH 6-10-83
REVISIONS MINOR - 3-11-83
REGISTERED PROFESSIONAL ENGINEER AND LAND SURVEYOR NEW MEXICO RAY HARRISON
6-10-83
TUMBLEWEED PARK
REPLAT OF TRACT "B" SKYLINE HEIGHTS
GRADING PLAN
FOR
CONCEPTUAL DRAINAGE PLAN
RAY HARRISON & ASSOCIATES
ALBUQUERQUE, NEW MEXICO