HYDROLOGY

L21/D18
ONE PLAN

L21/D18

1 PLAN

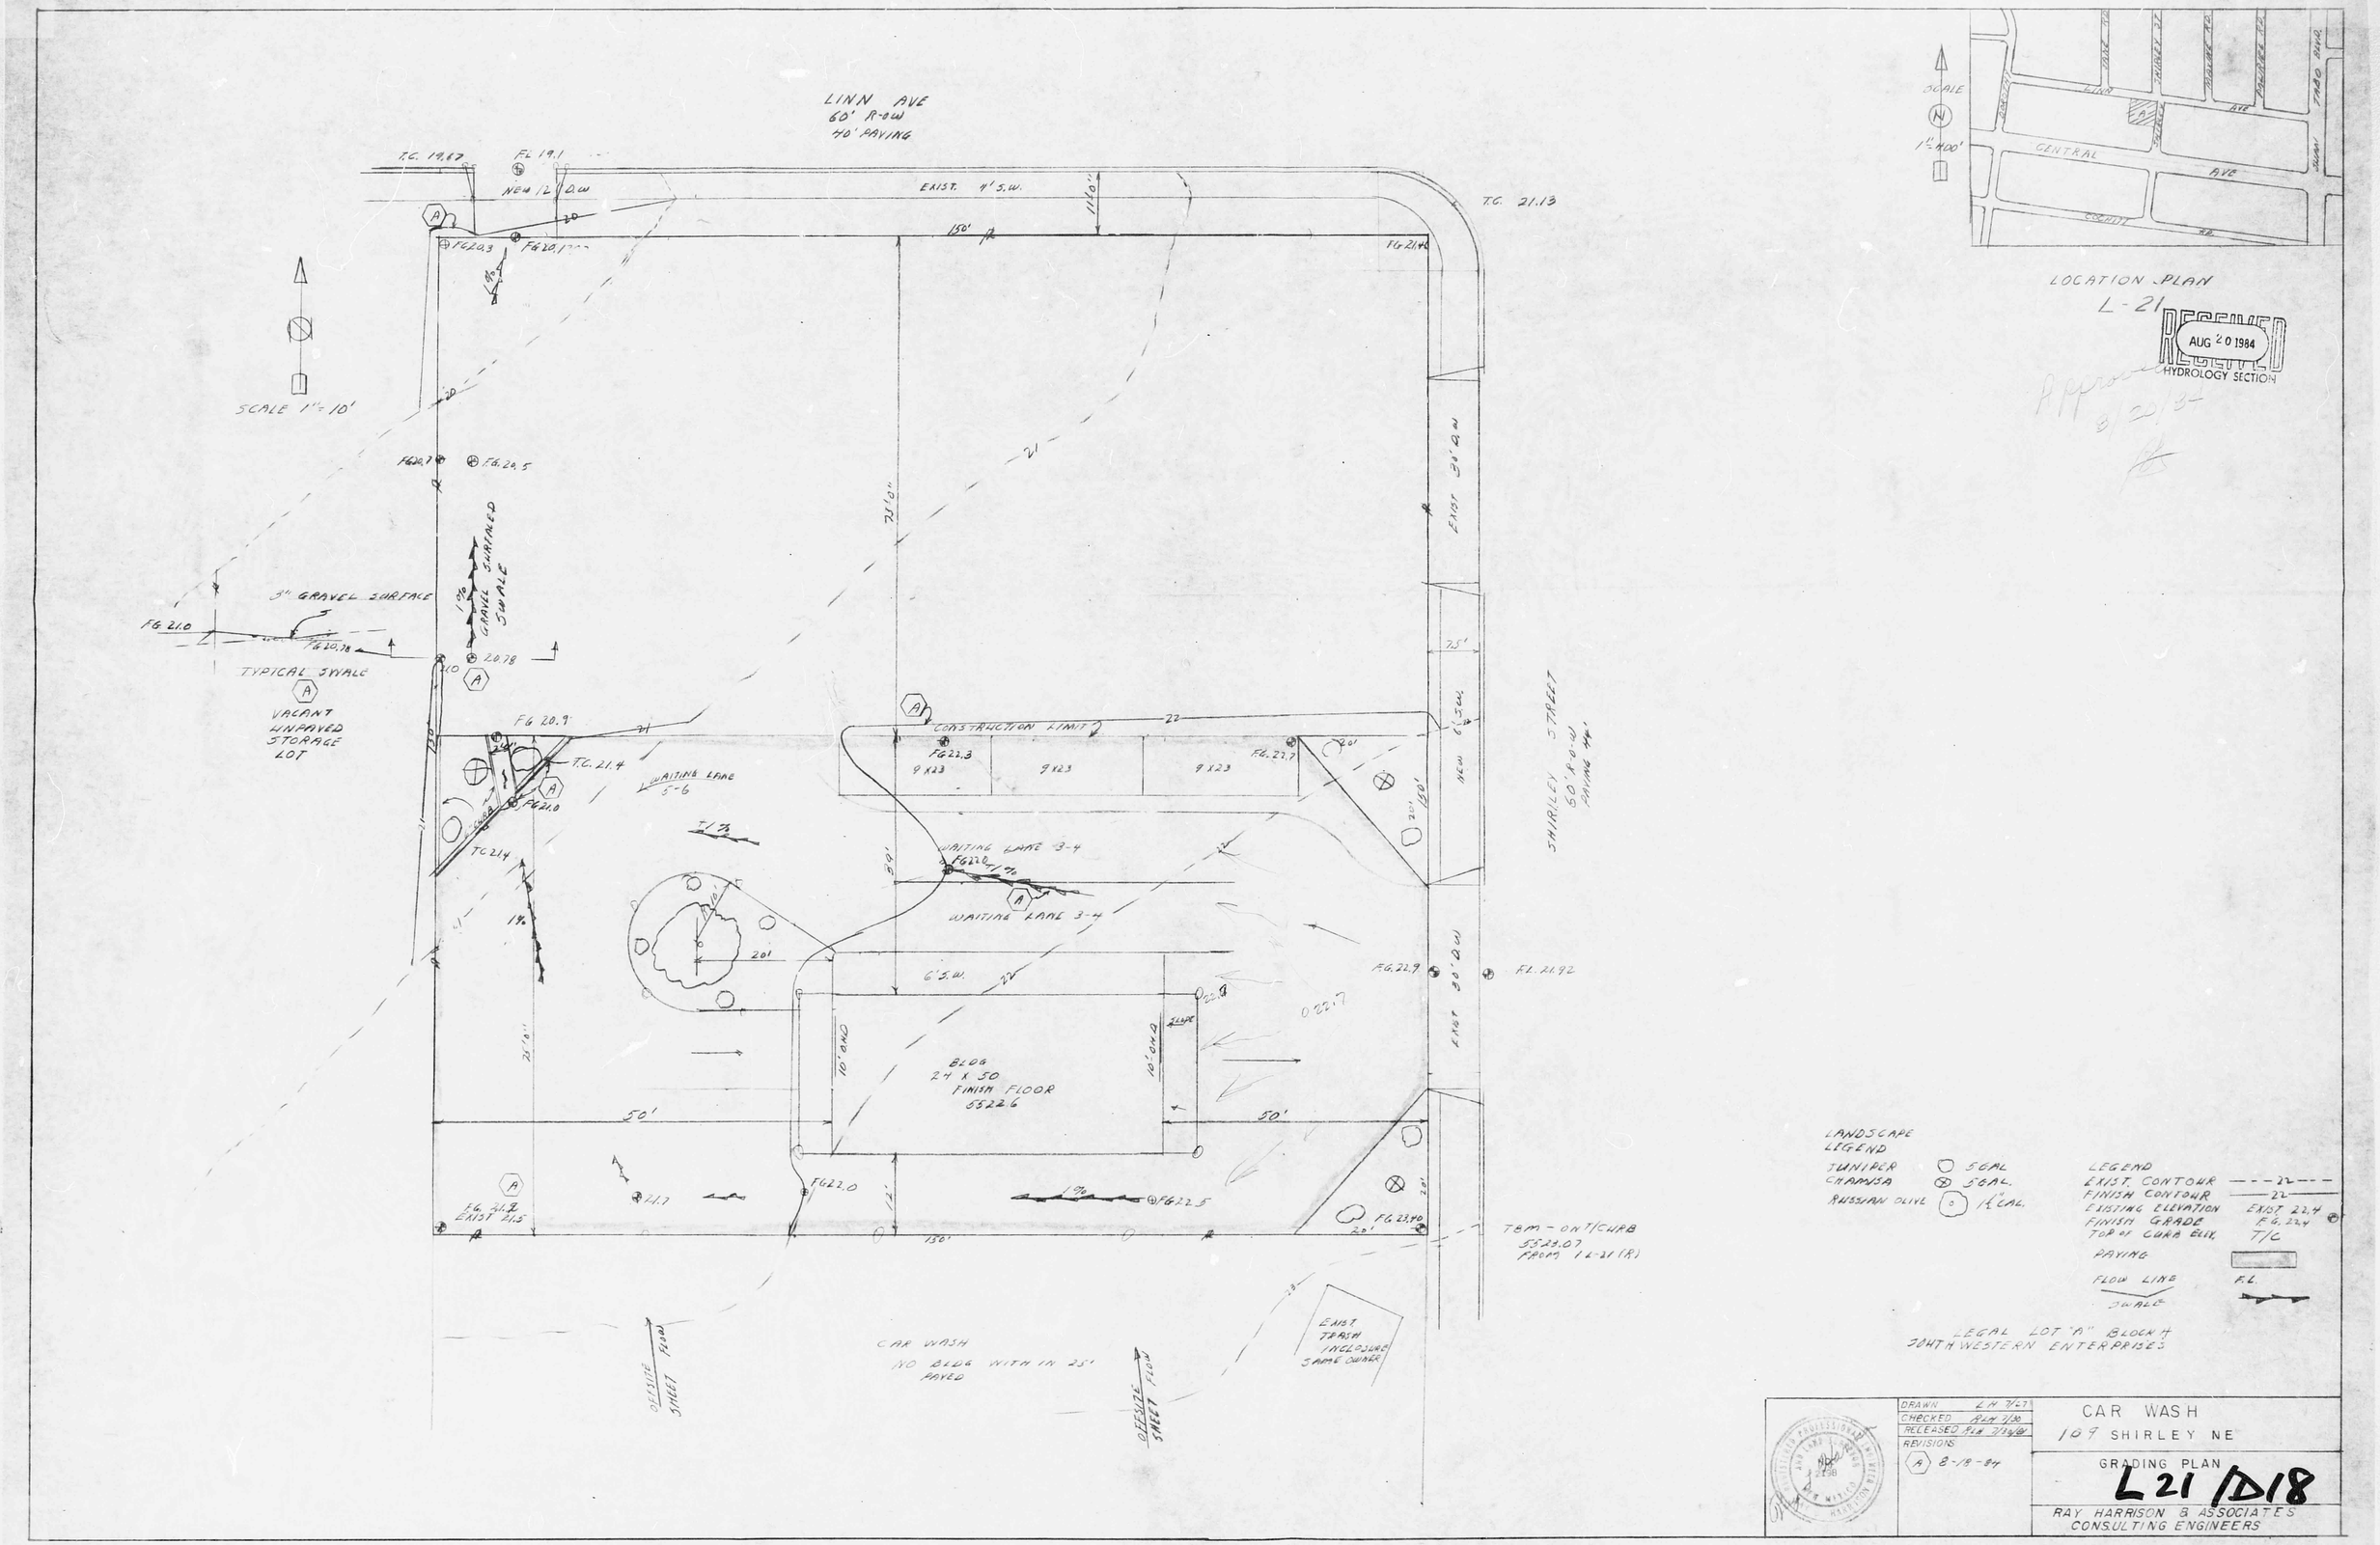
LINN AVE
60' R-O-W
40' PAVING
T.C. 19.87
FL 19.1
NEW 12" D.W.
EXIST. 4' S.W.
T.C. 21.13
150'
SCALE 1" = 10'
3" GRAVEL SURFACE
GRAVEL SURFACED SWALE
TYPICAL SWALE
VACANT UNPAVED STORAGE LOT
CONSTRUCTION LIMIT
WAITING LANE 5-6
WAITING LANE 3-4
6' S.W.
BLDG
24 X 50
FINISH FLOOR
5522.6
50'
130'
EXIST 30' D.W.
NEW 6' S.W.
SHIRLEY STREET
60' R-O-W
PAVING 40'
TBM - ON T/CURB
5523.07
FROM L-21 (R)
CAR WASH
NO BLDG WITHIN 25'
PAVED
EXIST TRASH ENCLOSURE SAME OWNER
OFFSITE SHEET FLOW
LOCATION PLAN
L-21
SCALE
1" = 400'
CENTRAL
AVE
LINN
SHIRLEY
PAGE RD
PRIMROSE RD
TRAIL RD.
COUNTY RD.
RECEIVED
AUG 20 1984
HYDROLOGY SECTION
Approved
8/20/84
LANDSCAPE LEGEND
JUNIPER 5 GAL
CHAMISA 5 GAL
RUSSIAN OLIVE 15 GAL
LEGEND
EXIST. CONTOUR
FINISH CONTOUR
EXISTING ELEVATION
FINISH GRADE
TOP OF CURB ELE.
PAVING
FLOW LINE
SWALE
LEGAL LOT "A" BLOCK H
SOUTH WESTERN ENTERPRISES
DRAWN LH 7-27
CHECKED RLH 7/30
RELEASED RLH 7/30/84
REVISIONS
A 8-18-84
CAR WASH
109 SHIRLEY NE
GRADING PLAN
L21 D18
RAY HARRISON & ASSOCIATES
CONSULTING ENGINEERS