HYDROLOGY

L22/D11
ONE PLAN

L22/D11

1 PLAN

PLAN SHOT IN TWO SECTIONS.

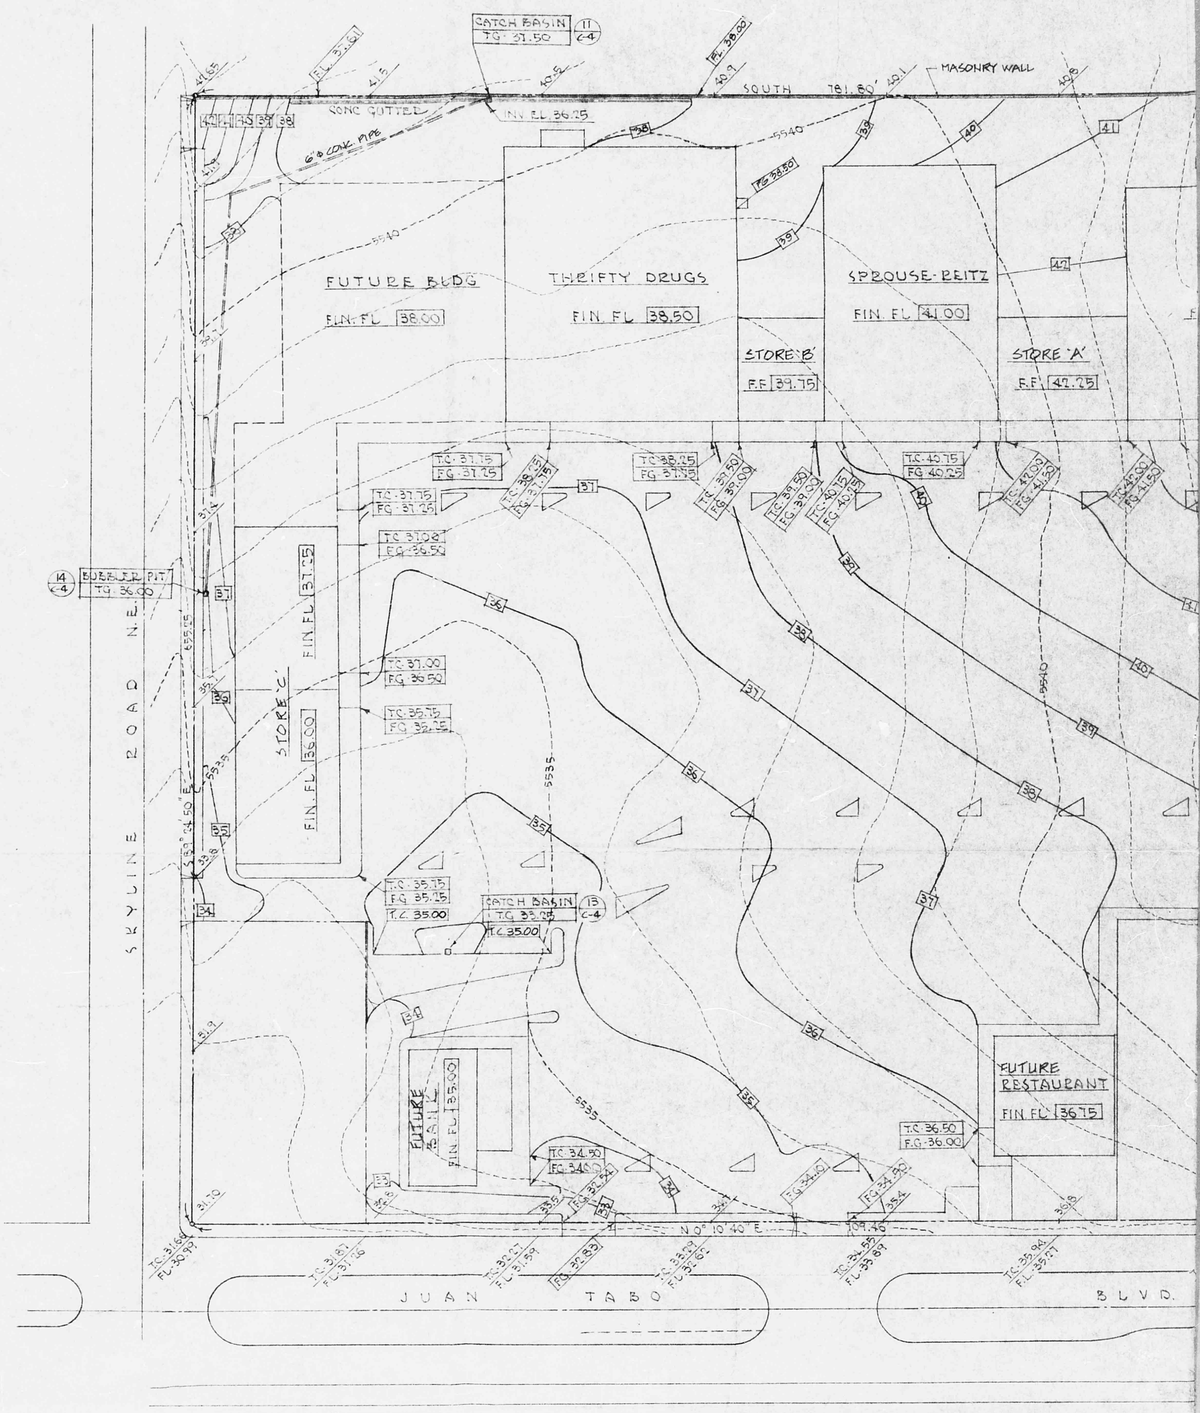

LEGEND

---00---	EXISTING GRADE	CUT	10,500 cu. yd.
—00—	NEW FINISH GRADE	FILL	5,600 cu. yd.
F.G.	FINISH GRADE	BALANCE CUT	4,900 cu. yd.
F.L.	FLOW LINE		
T.C.	TOP OF CURB		
T.D.	TOP OF DOCK		
T.G.	TOP OF GRATE		

GRADING PLAN

SCALE: 1" = 40'

DRAWN	CHECKED
HH	HH
DATE 6/27/73	APPROVED

MK	DATE	REVISIONS	BY

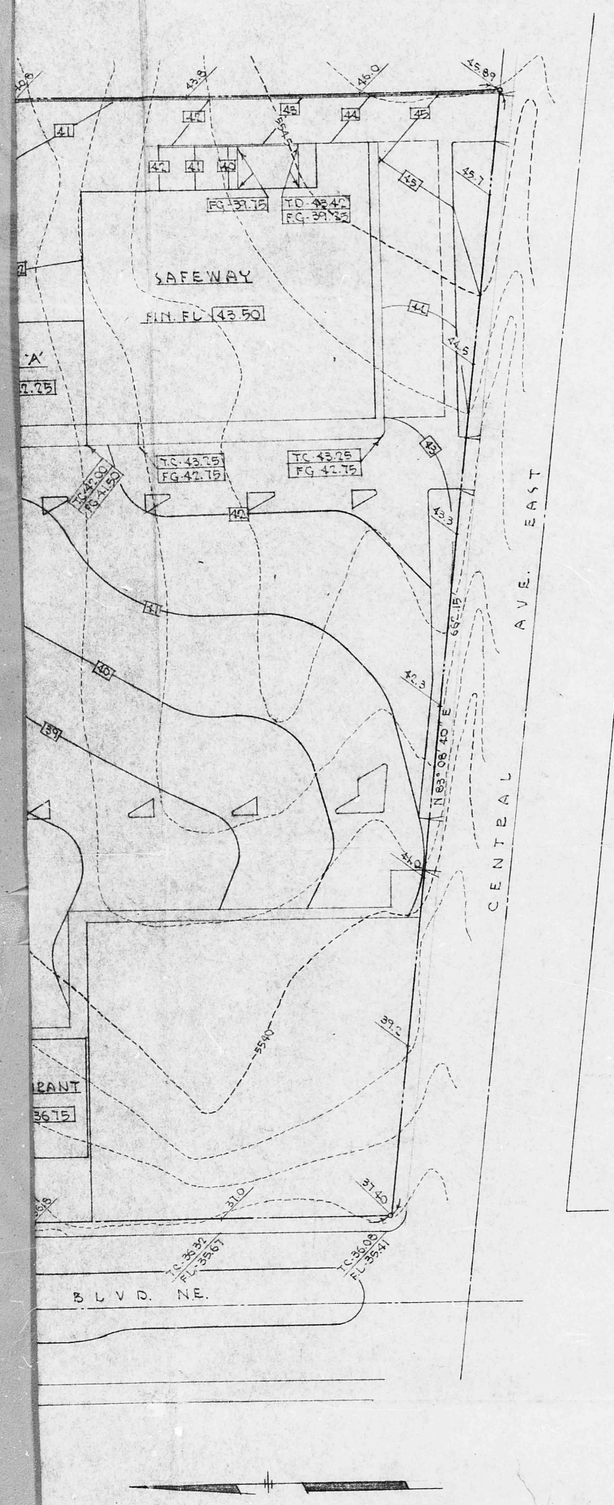

L22/D11

N
W E
S

NOVIKOFF ENGINEERS

3520 CAHUENGA BLVD. LOS ANGELES, CALIF. 90068, (213) 851-4450

GRADING PLAN

FRANKLIN PLAZA

ALBUQUERQUE NEW MEXICO

JOB NO. 1306

SHEET C-2 OF