HYDROLOGY

L22/D17
ONE PLAN

L22/D17

1 PLAN

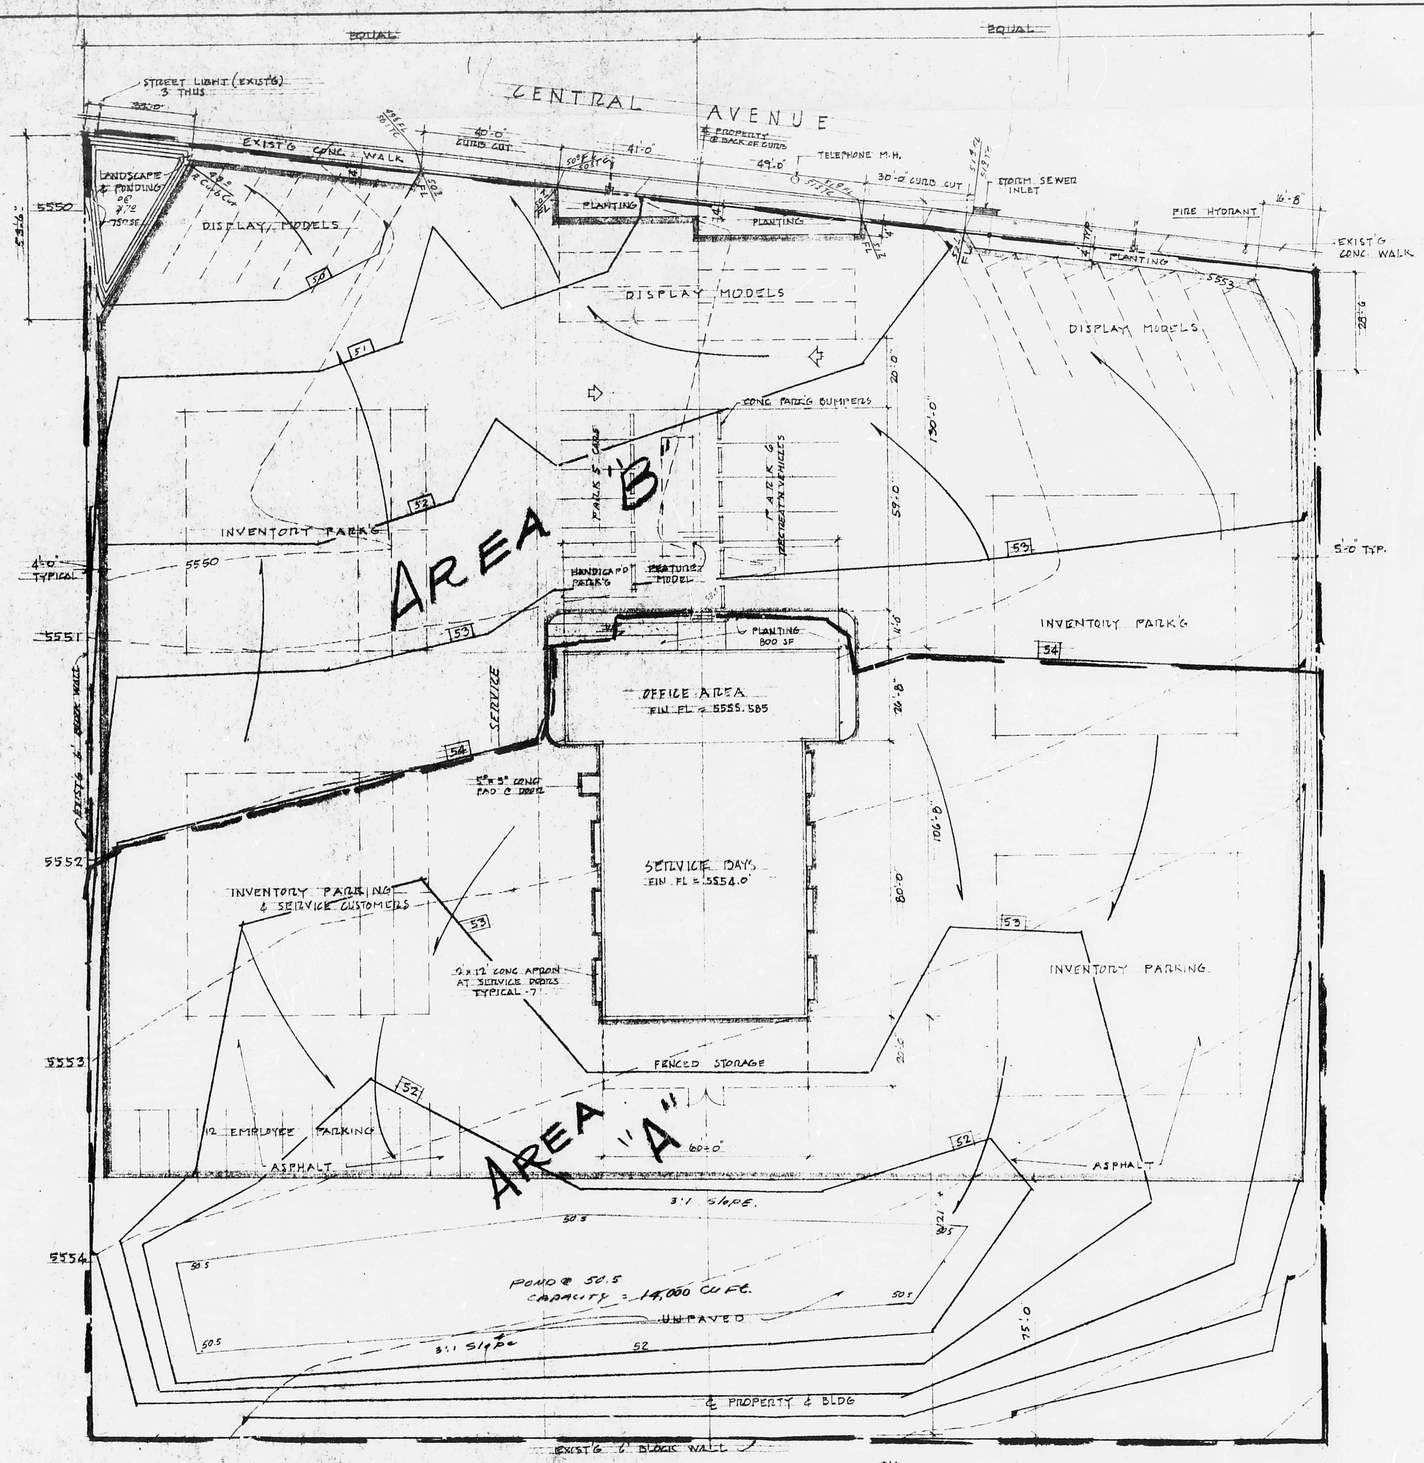

DRAINAGE PLAN

SCALE : 1" = 20'-0"

L22/D17

A.S.E. ENGINEERING CORP.