HYDROLOGY L22/D32 BLAKE'S LOTABURGER

L22/D32

BLAKE'S

LOTABURGER

1 PLAN

REVISED 12-23-84
N DEN ENTRY DRIVE

RECEIVED
JAN 15 1985
HYDROLOGY SECTION

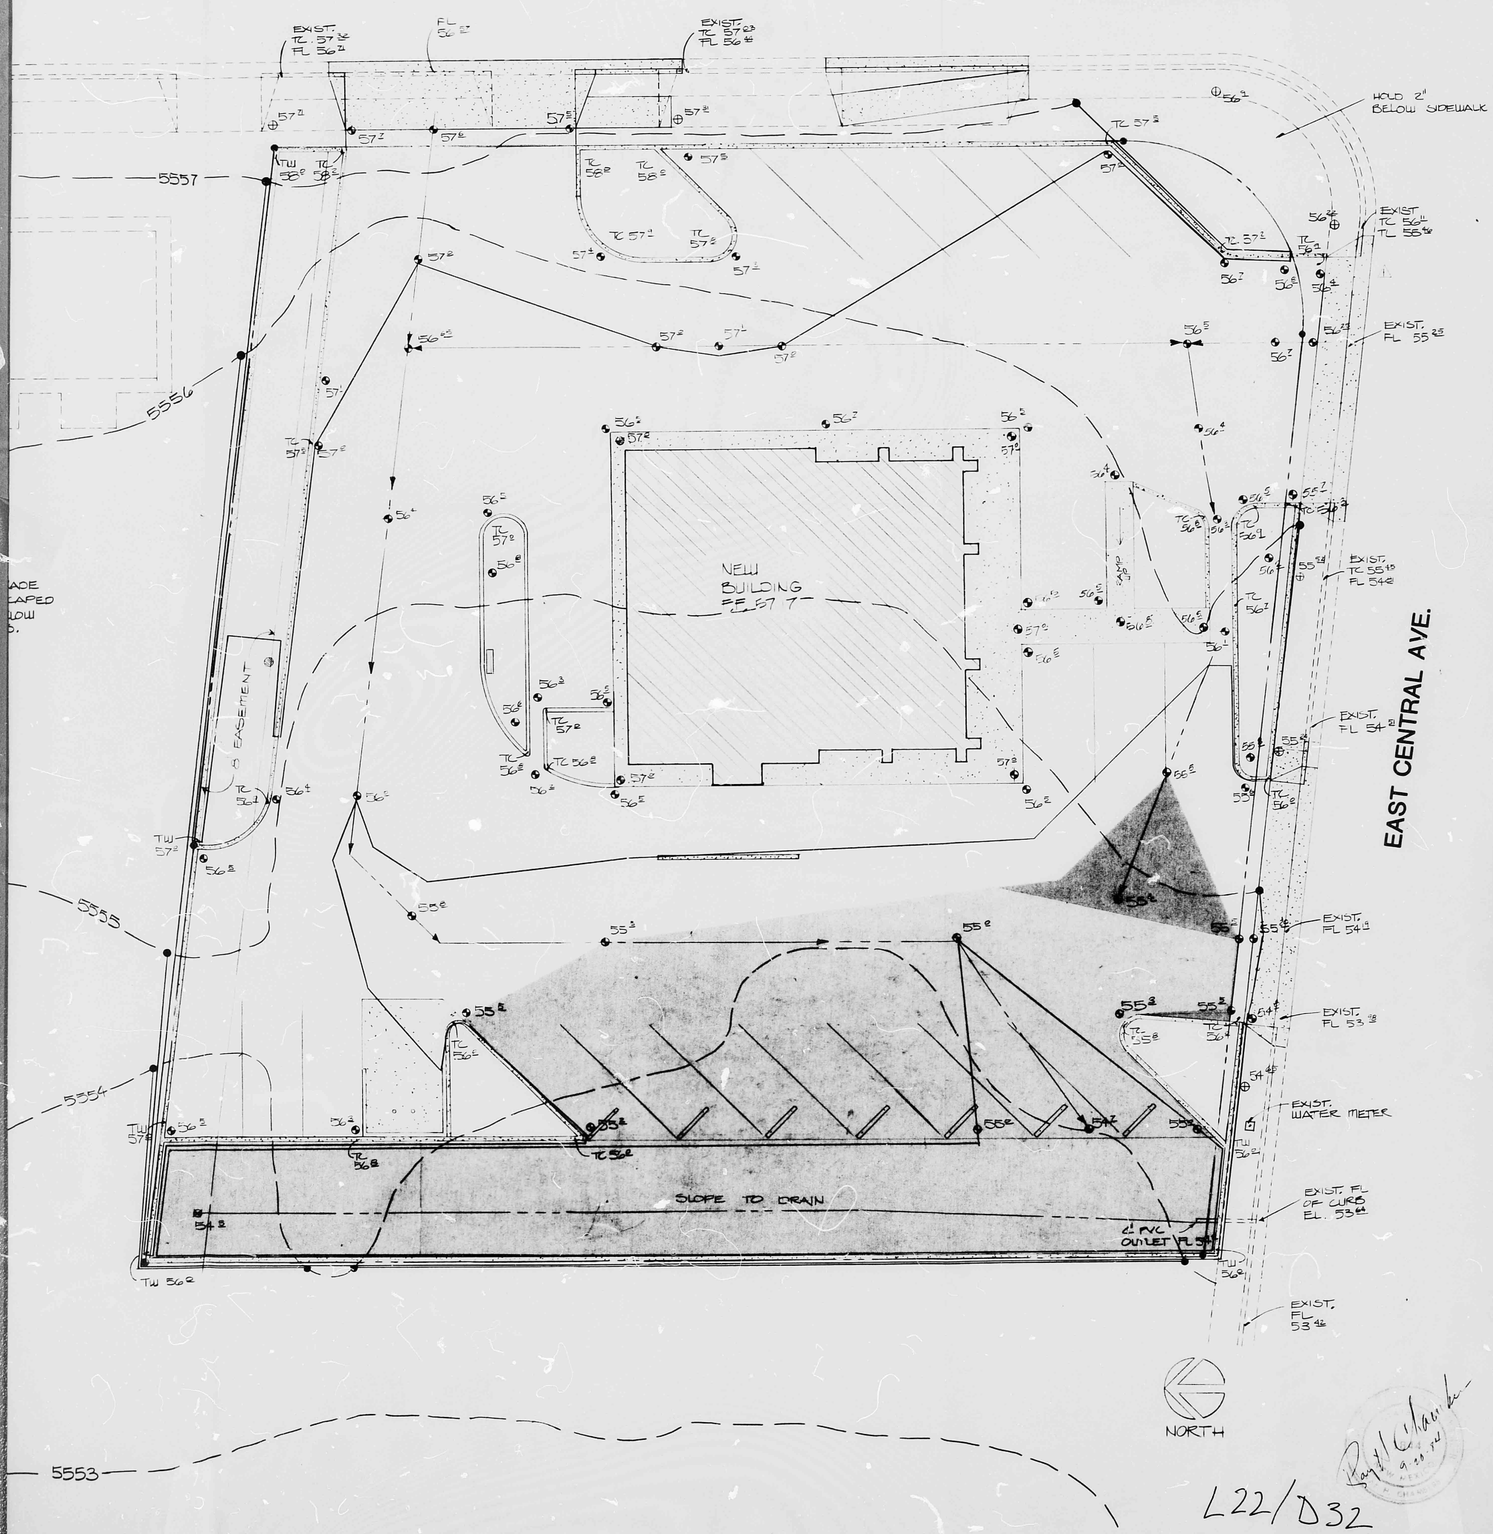

BLAKE'S LOTABURGER INC.
G. BLAKE CHANSLOR, OWNER
P.O. BOX 6323
ALBUQUERQUE, NEW MEXICO 87197

CCIC

JOB NO 582-L
DATE NOV 1984
SHEET 2 OF 17

GRADING PLAN

C.2

L22/D32

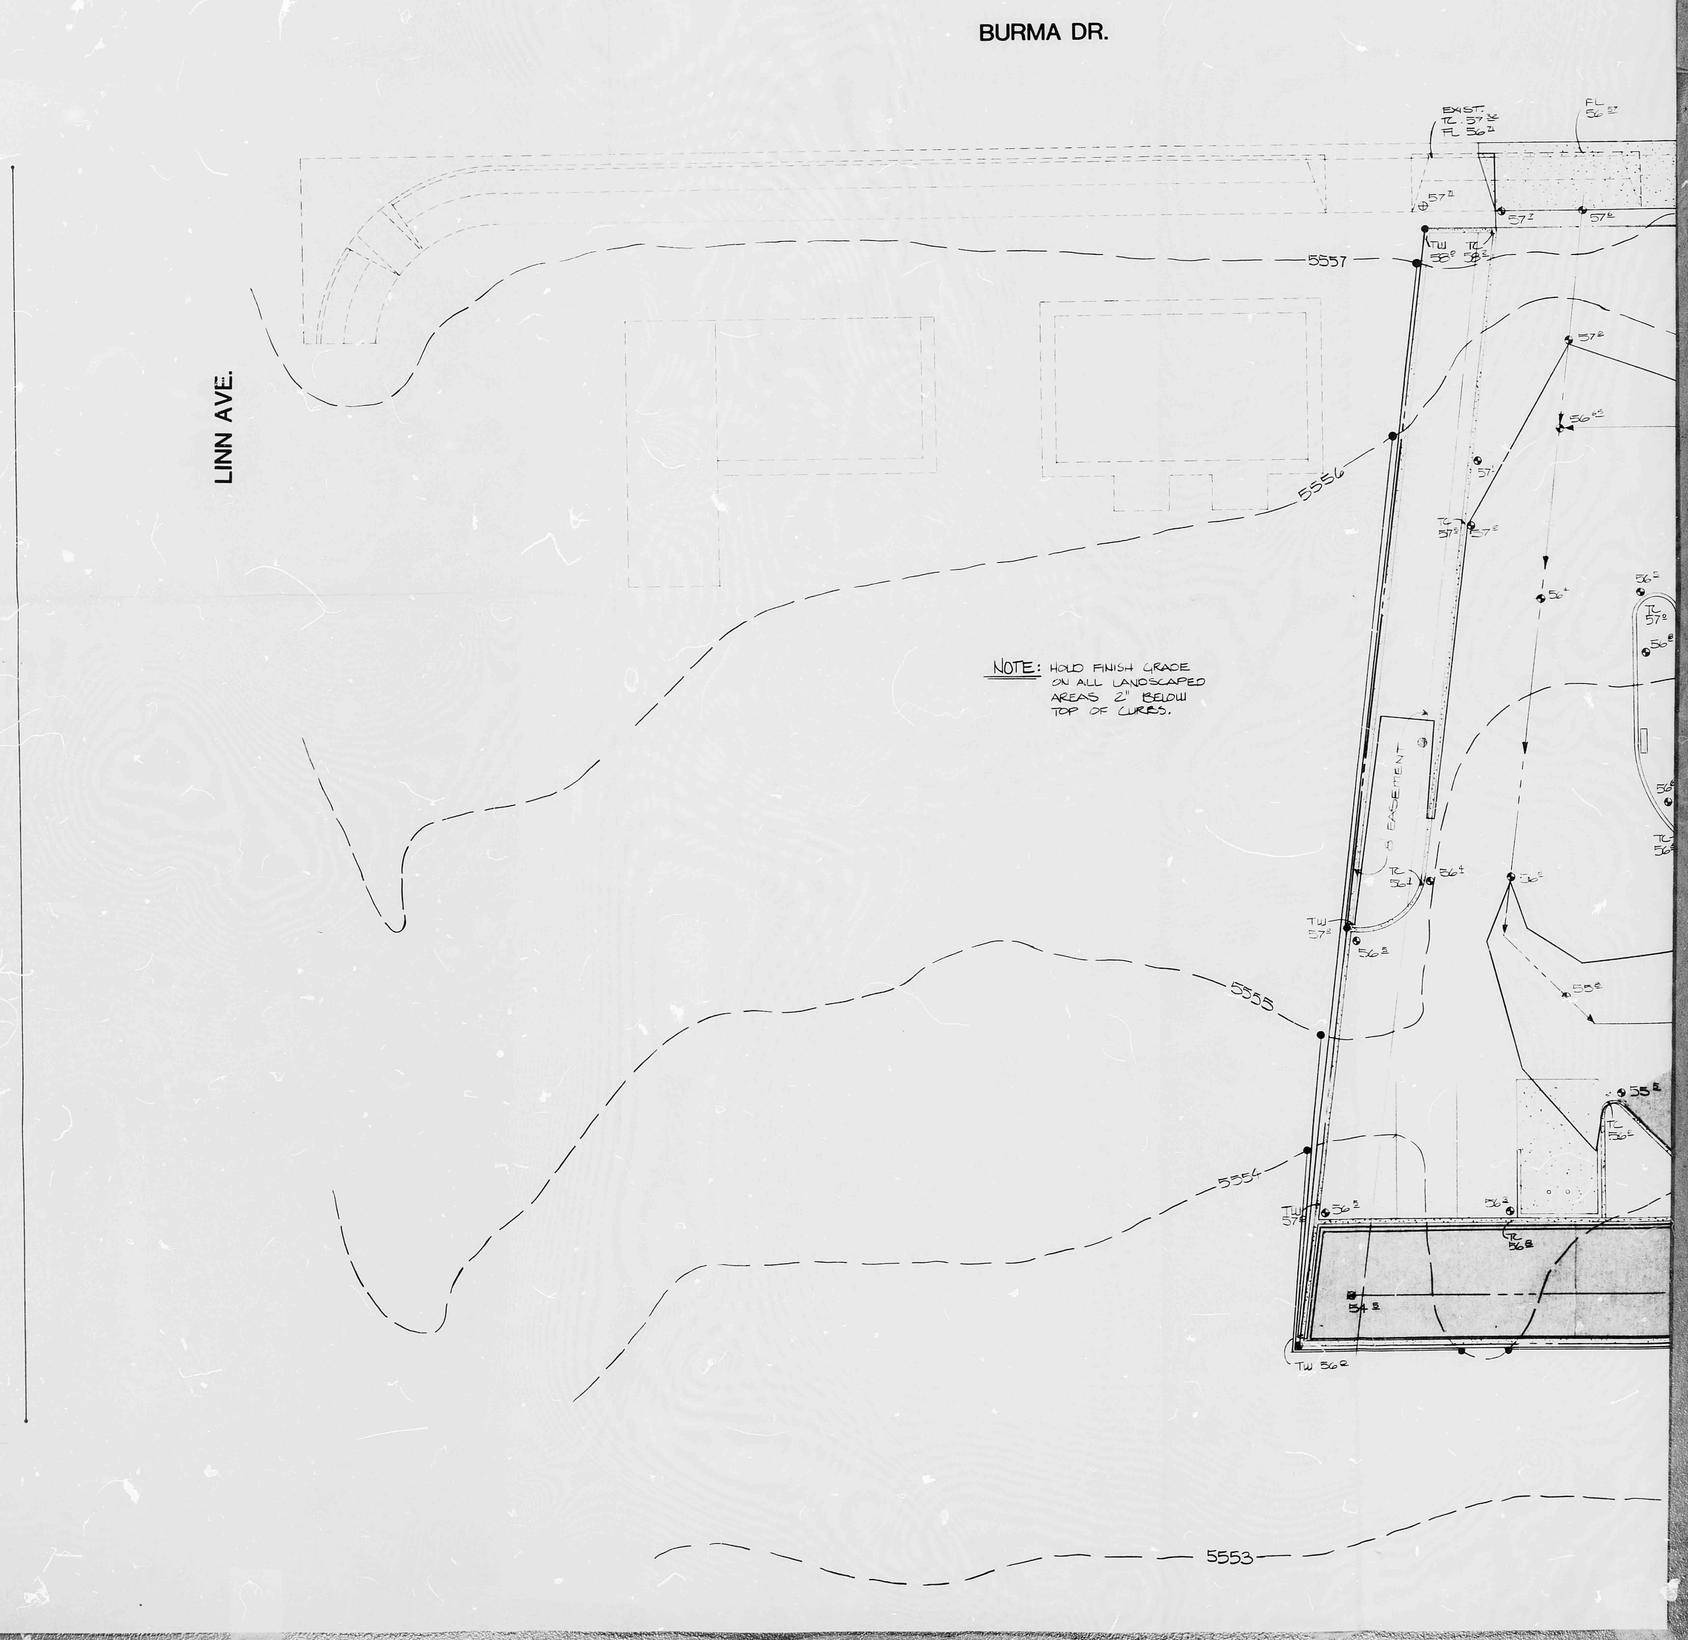
BURMA DR.
LINN AVE.
NOTE: HOLD FINISH GRADE ON ALL LANDSCAPED AREAS 2' BELOW TOP OF CURBS.
5557
5556
5555
5554
5553
EXIST. TC 57.2 FL 56.2
FL 56.2
TW 56.0
TC 56.2
57.2
57.2
57.2
56.2
57.2
TC 57.2
57.2
56.2
TC 57.2
56.2
TW 57.2
56.2
TC 56.2
56.2
TW 57.2
56.2
TC 56.2
TW 56.2