HYDROLOGY

L23/D7
TWO PLANS

L 23/07

2 PLANS

CITY OF ALBUQUERQUE
THIS MICROIMAGE IS THE BEST POSSIBLE REPRODUCTION DUE TO THE POOR QUALITY OF THE ORIGINAL DOCUMENT

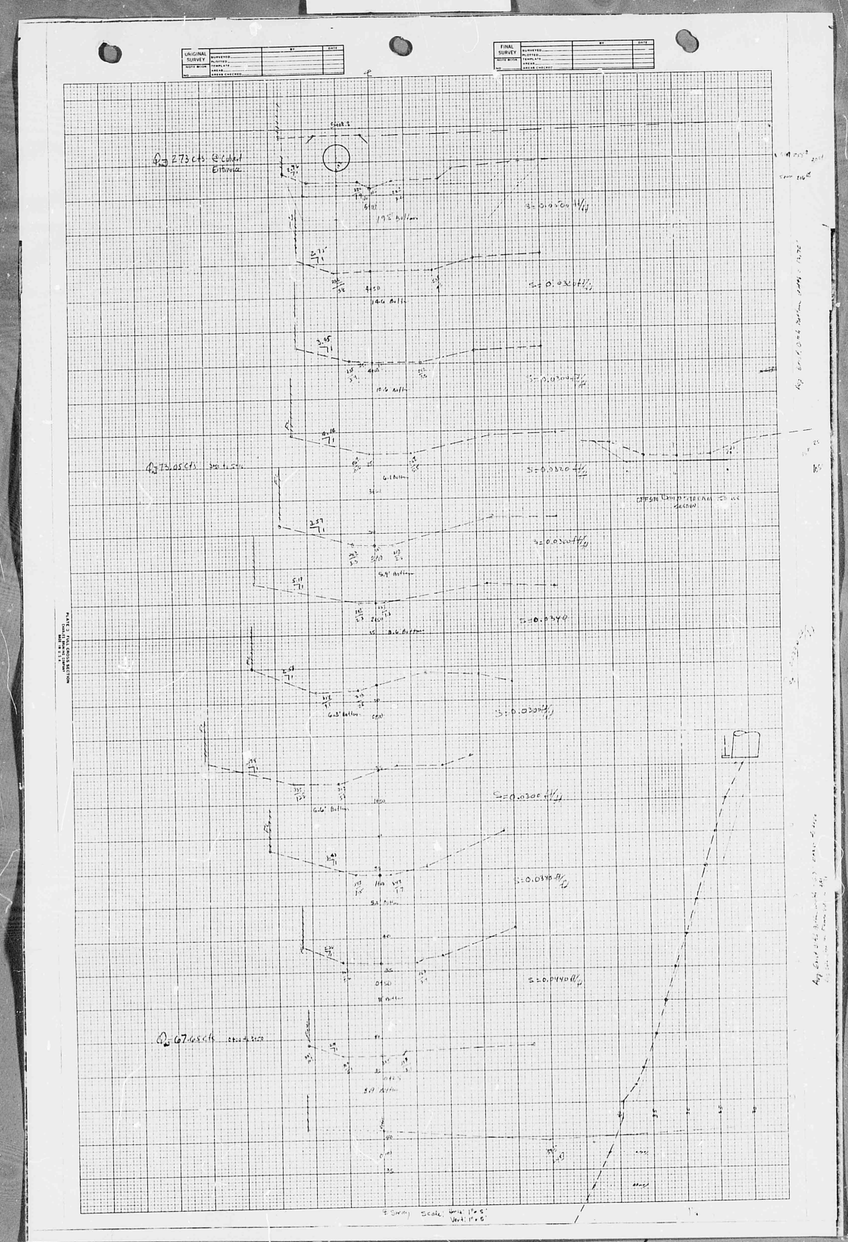

BASIS OF BEARINGS:
Plat of Blocks 1 to 10, Incl., Wells Sandia Manor, A Subdivision in School District No. 13, Albuquerque, Bernalillo County. New Mexico, Recorded in the Office of the County Clerk of Bernalillo County, New Mexico on December 1, 1948.

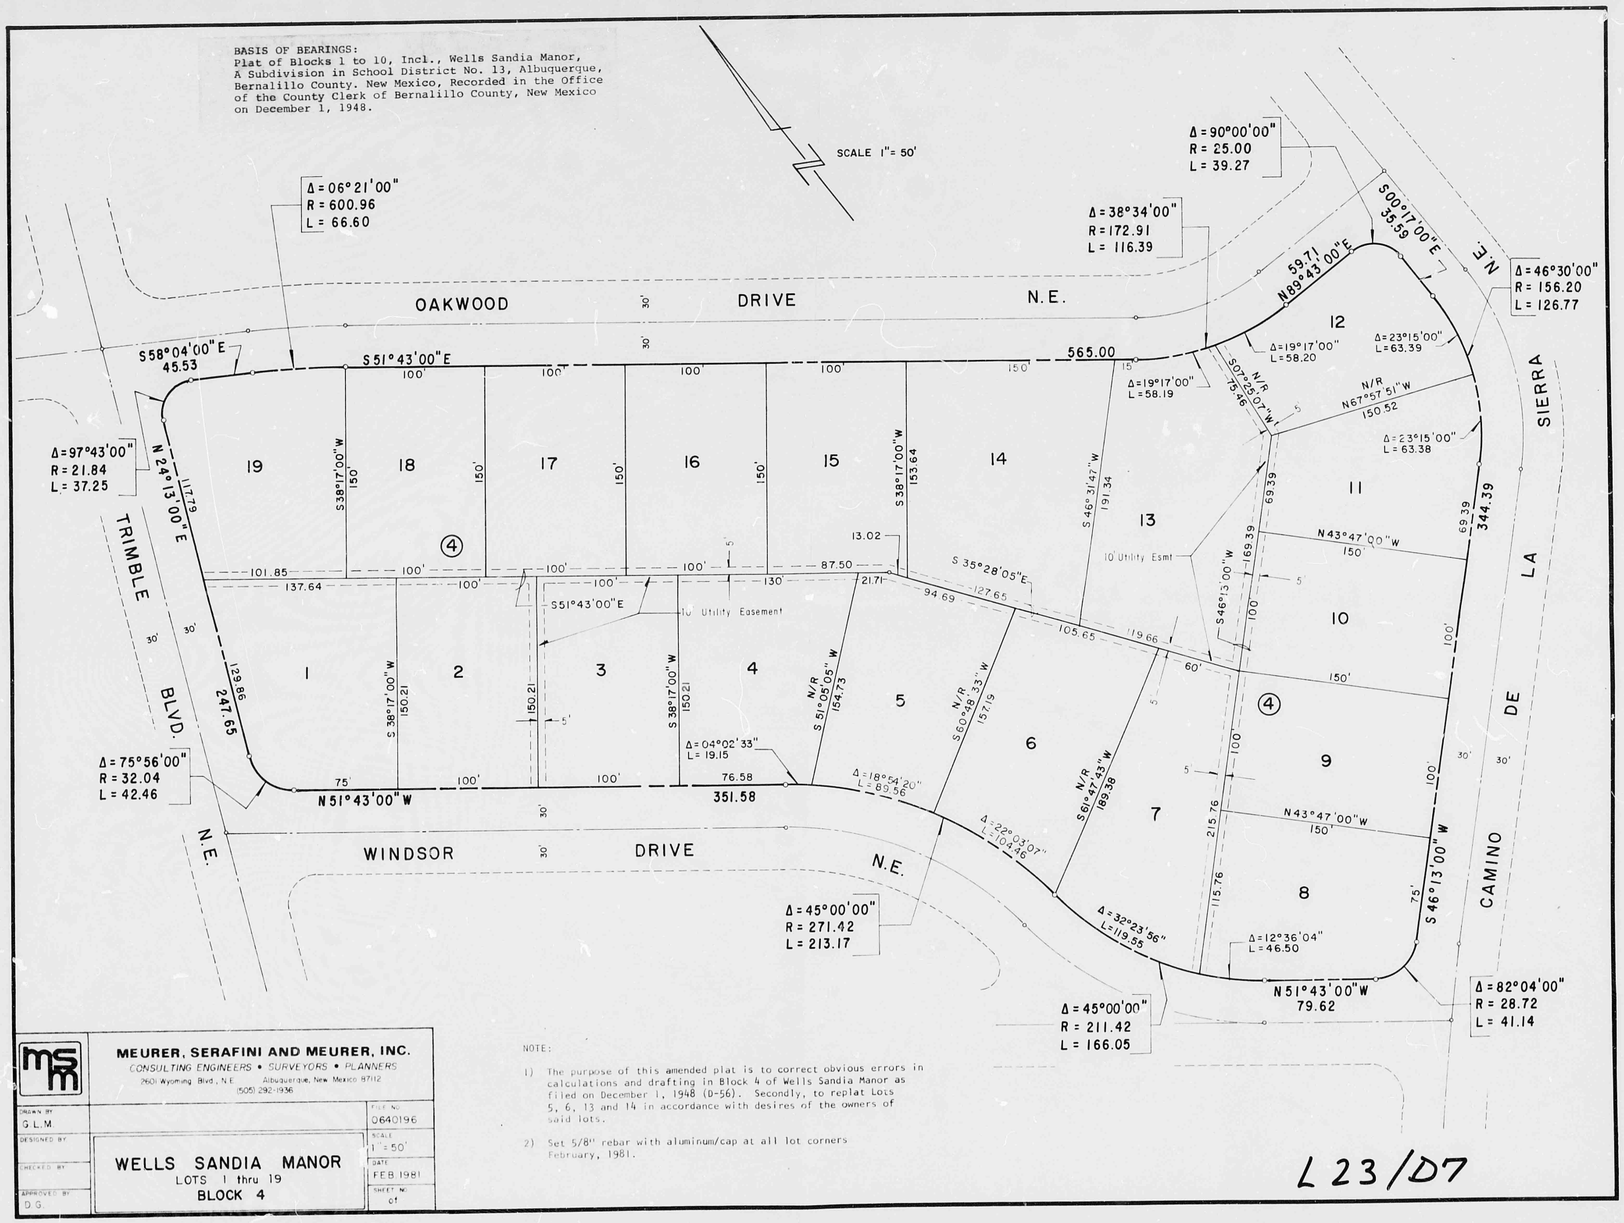

NOTE:

1) The purpose of this amended plat is to correct obvious errors in calculations and drafting in Block 4 of Wells Sandia Manor as filed on December 1, 1948 (D-56). Secondly, to replat Lots 5, 6, 13 and 14 in accordance with desires of the owners of said lots.

2) Set 5/8" rebar with aluminum/cap at all lot corners February, 1981.

MEURER, SERAFINI AND MEURER, INC.
CONSULTING ENGINEERS • SURVEYORS • PLANNERS
7601 Wyoming Blvd., N.E. Albuquerque, New Mexico 87112
(505) 292-1936

DRAWN BY G.L.M	FILE NO. 0640196
DESIGNED BY	SCALE 1" = 50'
CHECKED BY	DATE FEB 1981
APPROVED BY D.G.	SHEET NO. of

WELLS SANDIA MANOR
LOTS 1 thru 19
BLOCK 4

L 23/D7