HYDROLOGY

L23/D11
TWO PLANS

L 23/D 11

2 PLANS

"APPROVAL AND FILING WITH THE COUNTY CLERK OF BERNALILLO COUNTY OF THIS PLAT DOES NOT VACATE OR IN ANY WAY AFFECT PUBLIC OR PRIVATE EASEMENTS".

SP-08-03-0255
L-23-Z

SCALE: 1" 200'

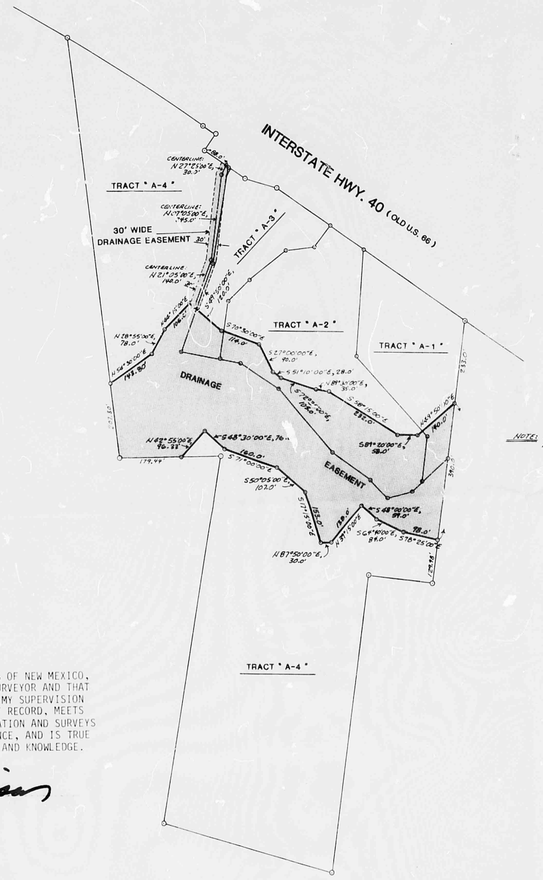

NOTE: DRAINAGE EASEMENTS TO BE RECORDED BY THIS PLAT.

RECEIVED
SEP 2 0 1983
ENGINEERING

" DRAINAGE EASEMENTS "

SUMMARY PLAT

SHOWING

TRACTS " A-1 ", " A-2 ", " A-3 " AND " A-4 "

OF THE

CHANT PROPERTY ADDITION

ALBUQUERQUE, BERNALILLO COUNTY, NEW MEXICO

SEPTEMBER, 1983

APPROVAL: A.M.A.F.C.A. DATE:

APPROVAL: CITY ENGINEER, ALBUQUERQUE, NEW MEXICO DATE:

I, D. T. MORRISON, UNDER THE LAWS OF NEW MEXICO, CERTIFY THAT I AM A REGISTERED LAND SURVEYOR AND THAT THIS PLAT WAS PREPARED BY ME OR UNDER MY SUPERVISION AND DIRECTIONS, SHOWS ALL EASEMENTS OF RECORD, MEETS THE MINIMUM REQUIREMENTS FOR MONUMENTATION AND SURVEYS OF THE ALBUQUERQUE SUBDIVISION ORDINANCE, AND IS TRUE AND ACCURATE TO THE BEST OF MY BELIEF AND KNOWLEDGE.

D. T. MORRISON, N.M.L.S. NO. 1017

L23/D11

MAP AND SURVEY BY: D. T. MORRISON, SURVEYOR, INC.
ALBUQUERQUE, NEW MEXICO

SHEET 2 OF 2

PR: 554-G

RECEIVED
SEP 20 1983
ENGINEERING

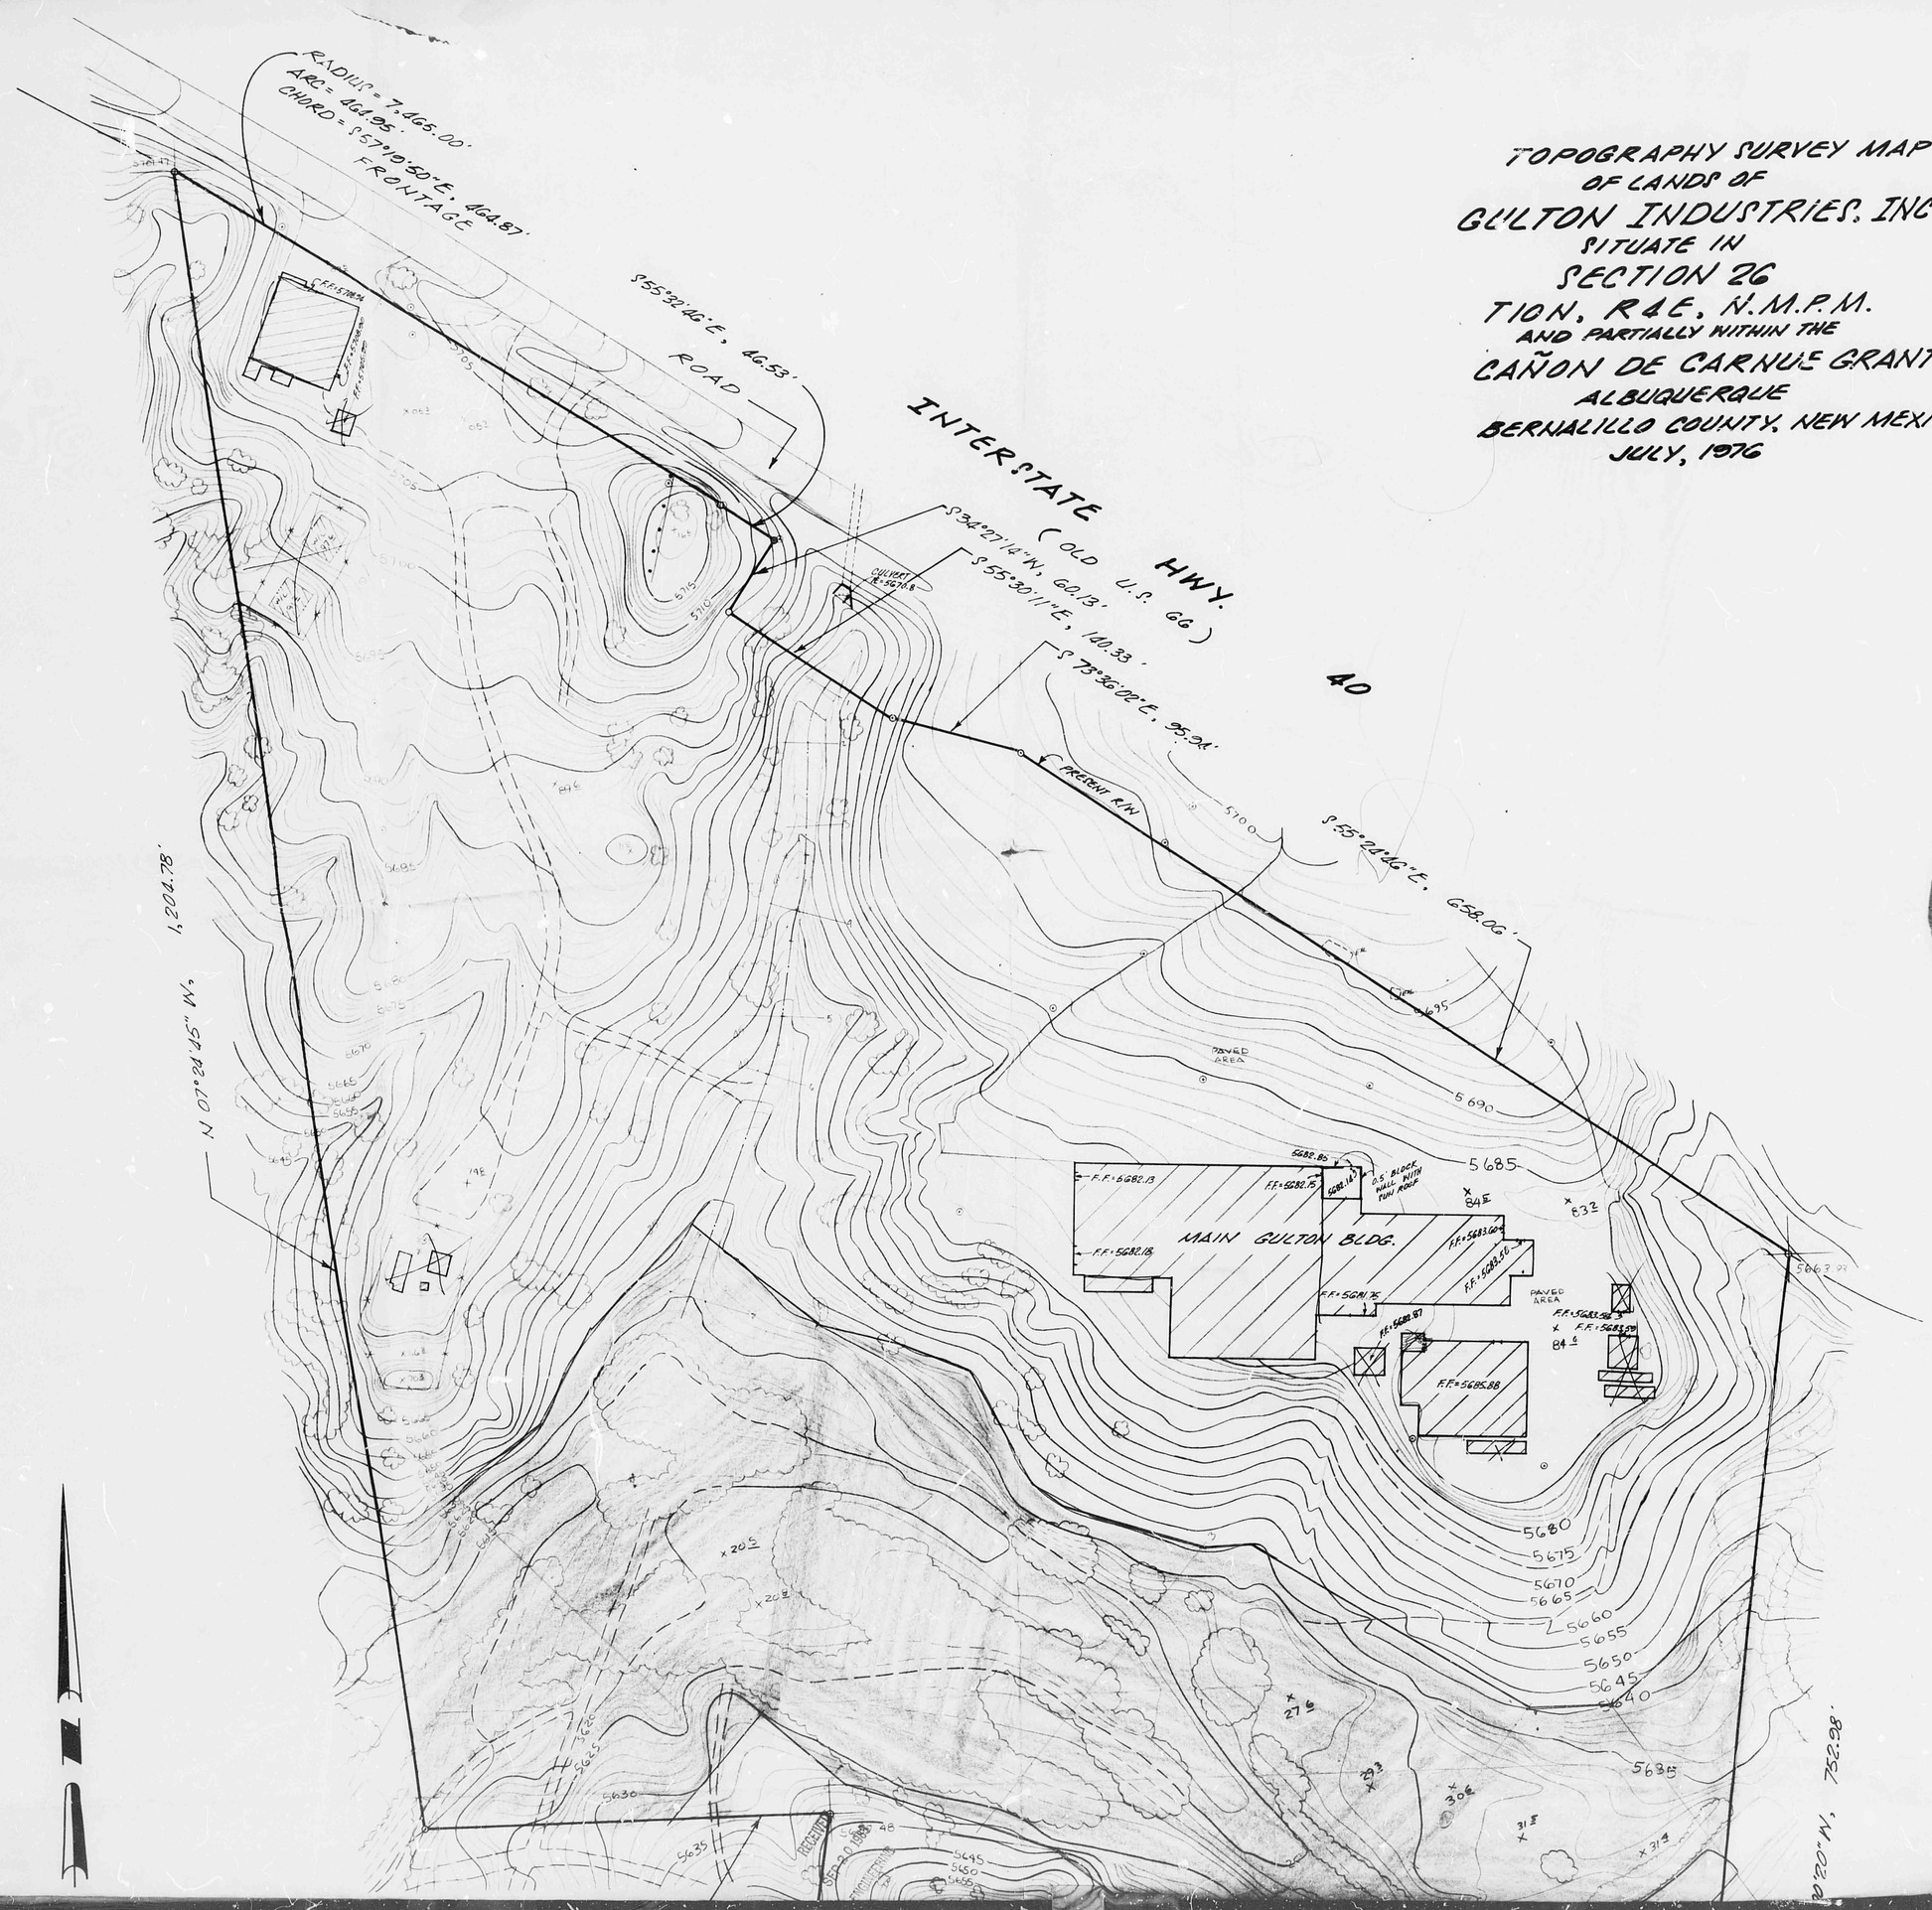

PLAN SHOT IN TWO SECTIONS.

THIS MICROIMAGE IS THE BEST POSSIBLE REPRODUCTION DUE TO THE POOR QUALITY OF THE ORIGINAL DOCUMENT

THIS MICROIMAGE IS THE BEST POSSIBLE REPRODUCTION DUE TO THE POOR QUALITY OF THE ORIGINAL DOCUMENT

SCALE: 1" = 50'

CONTOUR INTERVAL = 1.0'

NOTE: EASEMENTS (WHETHER PRIVATE OR MUNICIPALLY OWNED) LOCATED WITHIN THE SUBJECT PREMISES ARE NOT SHOWN ON THE MAP HEREON.

THIS MICROIMAGE IS THE BEST POSSIBLE REPRODUCTION DUE TO THE POOR QUALITY OF THE ORIGINAL DOCUMENT

I, D.T. MORRISON, NEW MEXICO REGISTERED LAND SURVEYOR NO. 1010, DO HEREBY CERTIFY THAT THE TOPOGRAPHY SURVEY MAP SHOWN HEREON WAS PREPARED BY BOHANNON, WESTMAN, HUSTON, ENGINEERS, ALBUQUERQUE, NEW MEXICO, FROM HORIZONTAL AND VERTICAL CONTROL ESTABLISHED BY ME OR UNDER MY SUPERVISION AND DIRECTIONS, AND THAT THE SAME IS TRUE AND CORRECT TO THE BEST OF MY BELIEF AND KNOWLEDGE.

D.T. Morrison

D.T. MORRISON, N.M.L.S. NO. 1010

REGISTERED LAND SURVEYOR
STATE OF
NO. 1010
NEW MEXICO
DEWITT T. MORRISON

THIS MICROIMAGE IS THE BEST POSSIBLE REPRODUCTION DUE TO THE POOR QUALITY OF THE ORIGINAL DOCUMENT

L23/D11

PR-554-C