HYDROLOGY

M12/D2
ONE PLAN

M12/D2

1 Plan

CITY OF ALBUQUERQUE
THIS MICROIMAGE IS THE BEST POSSIBLE REPRODUCTION DUE TO THE POOR QUALITY OF THE ORIGINAL DOCUMENT

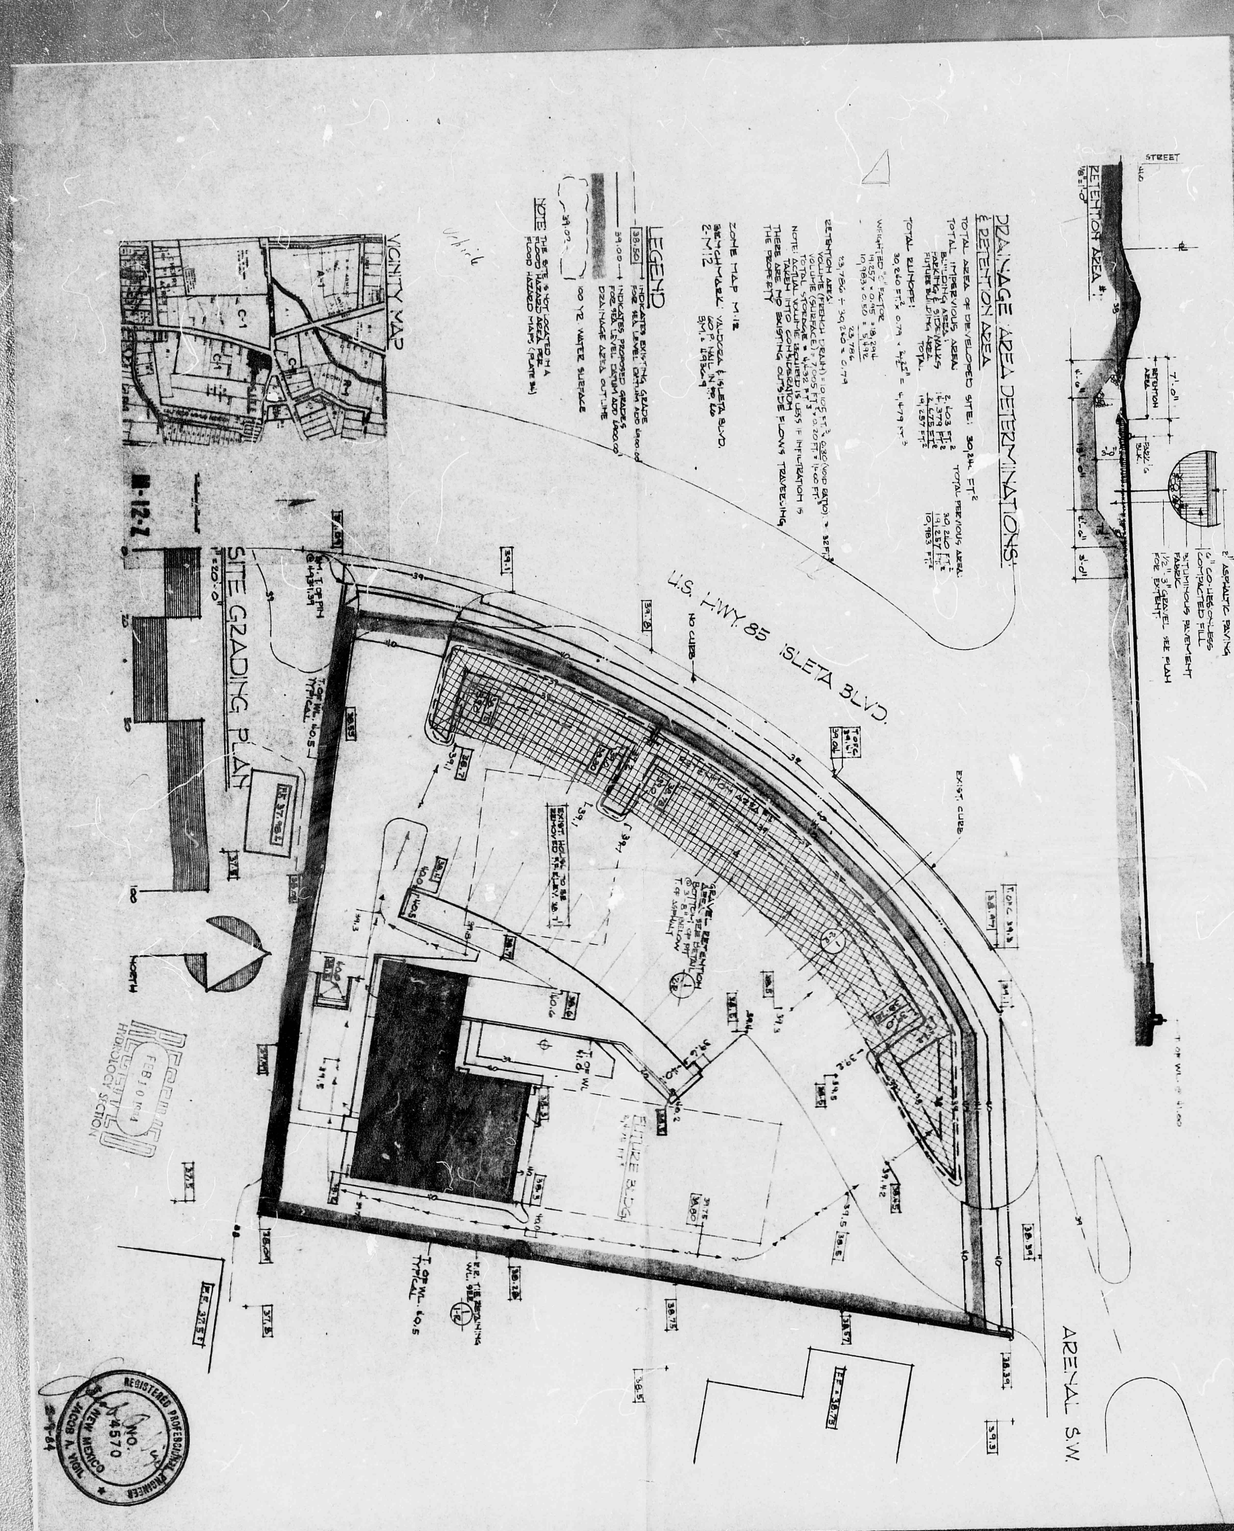

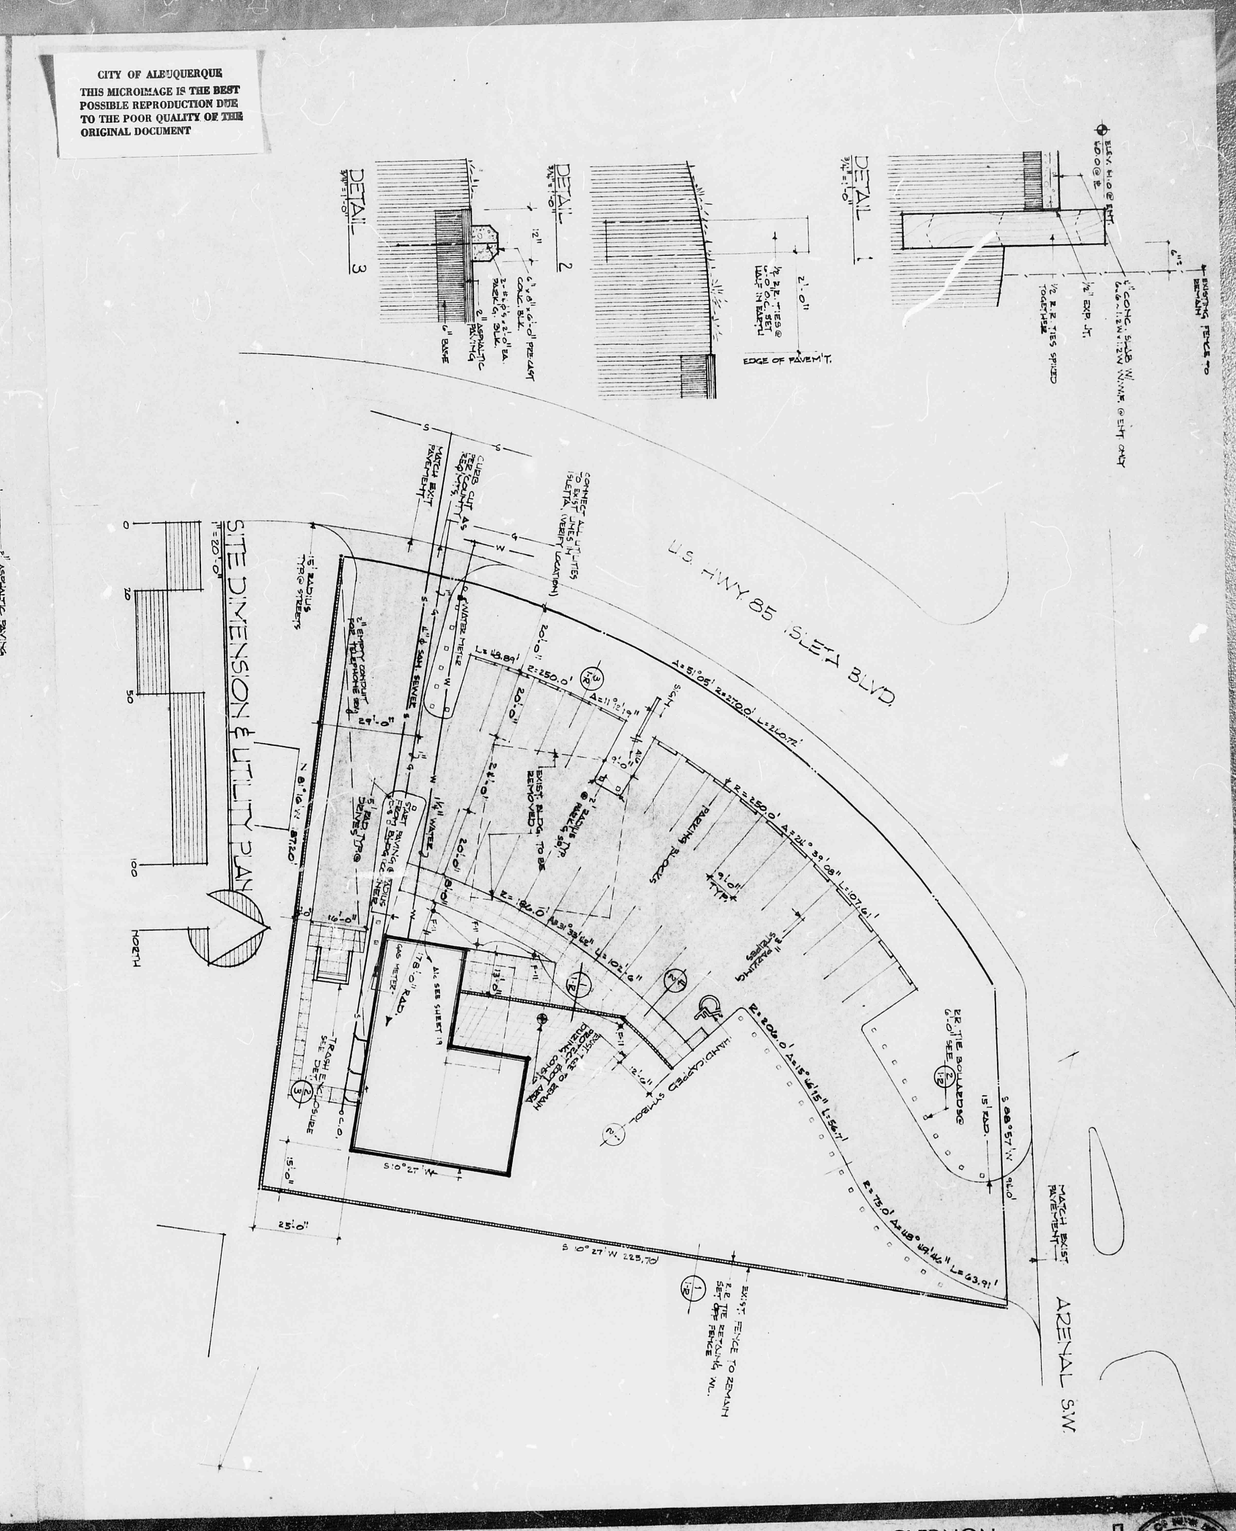

T-1R	SHEET TITLE GRADING & DRAINAGE 1-10-84 1-23-84 2-2-84	PRESBYTERIAN HOSPITAL CENTER URGENT CARE 3339 ISLETA BLVD SW ALBUQUERQUE NEW MEXICO	DYER / McCLERNON ARCHITECTS / PLANNERS P.A. 1401 FIFTH STREET NW ALBUQUERQUE NEW MEXICO

T-1R	SHEET TITLE SITE DIMENSION & UTILITY PLAN, SITE DETAILS 1-10-84	PRESBYTERIAN HOSPITAL CENTER URGENT CARE 3339 ISLETA BLVD SW ALBUQUERQUE NEW MEXICO	DYER / McCLERNON ARCHITECTS / PLANNERS P.A. 1401 FIFTH STREET NW ALBUQUERQUE NEW MEXICO