HYDROLOGY

M15/D3
ONE PLAN

M 15/ D3

1 PLAN

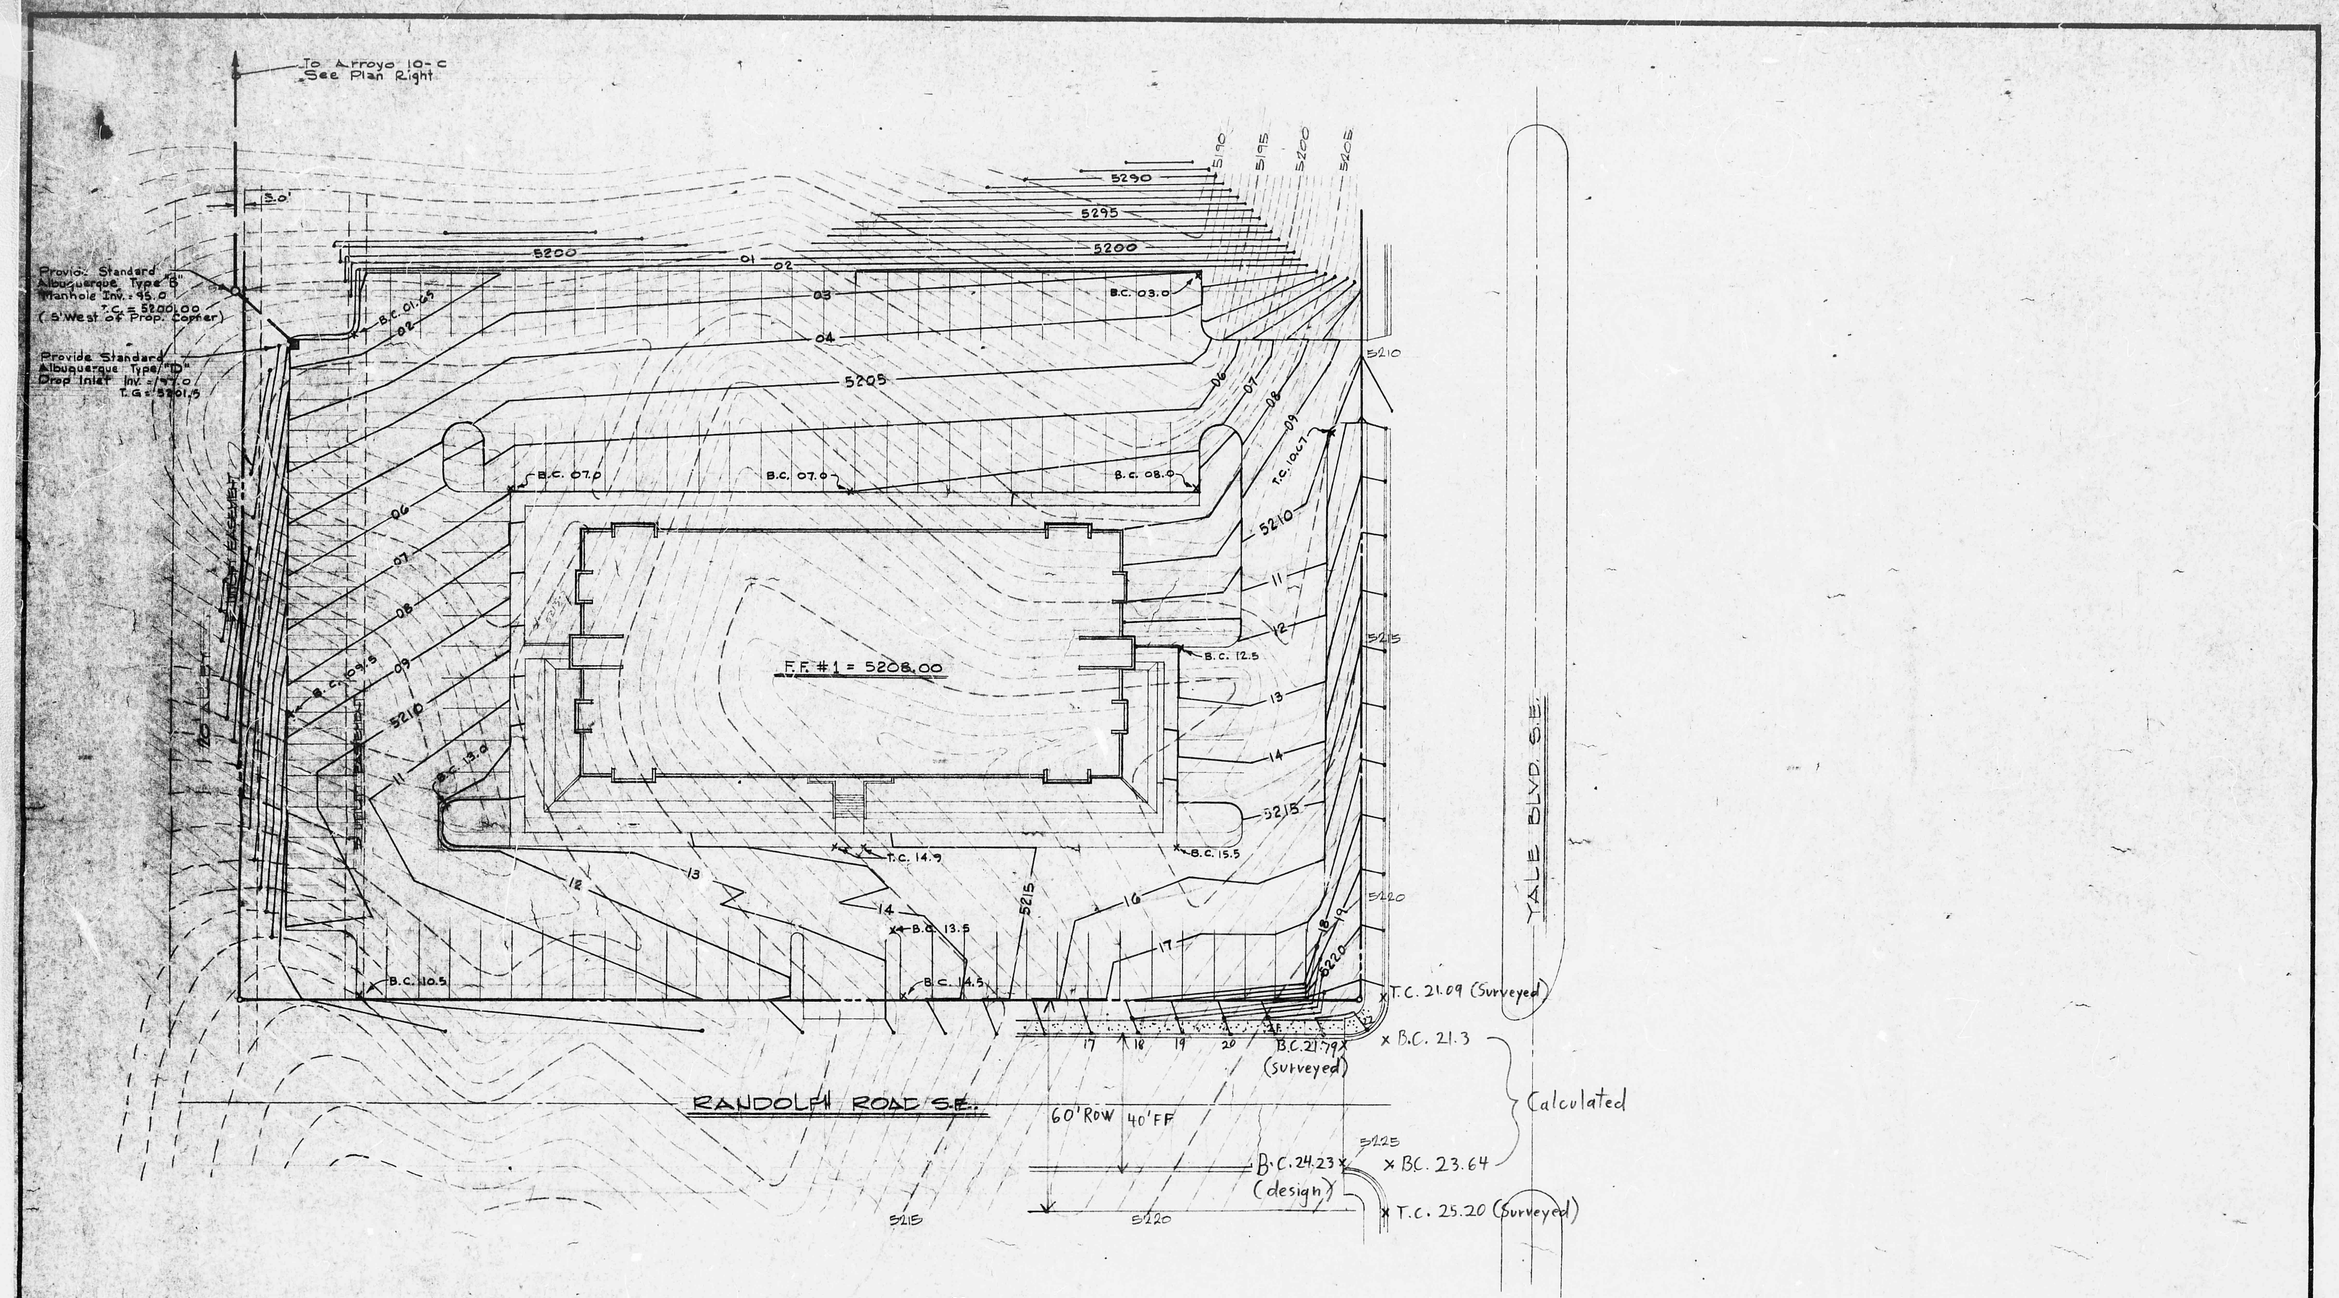


SITE & GRADING PLAN

SCALE 1"=20'

LEGAL DESCRIPTION

A 1.5025 ACRE PORTION OF BLOCK E
(LOT 1) LOVELACE HTS. ADDITION
ALBUQUERQUE, NEW MEXICO

GRADING PLAN

PREPARED FOR
CRADDOCK DEVELOPMENT COMPANY

DATE 1-18-77
SCALE 1"=20'
DRAWN K.W.
APPR. R.D.G.
REV. 12-1-2007
SHEET

M15/D3