HYDROLOGY

M15/D14
ONE PLAN

M 15/ D 14

1 PLAN

CITY OF ALBUQUERQUE
THIS MICROIMAGE IS THE BEST POSSIBLE REPRODUCTION DUE TO THE POOR QUALITY OF THE ORIGINAL DOCUMENT

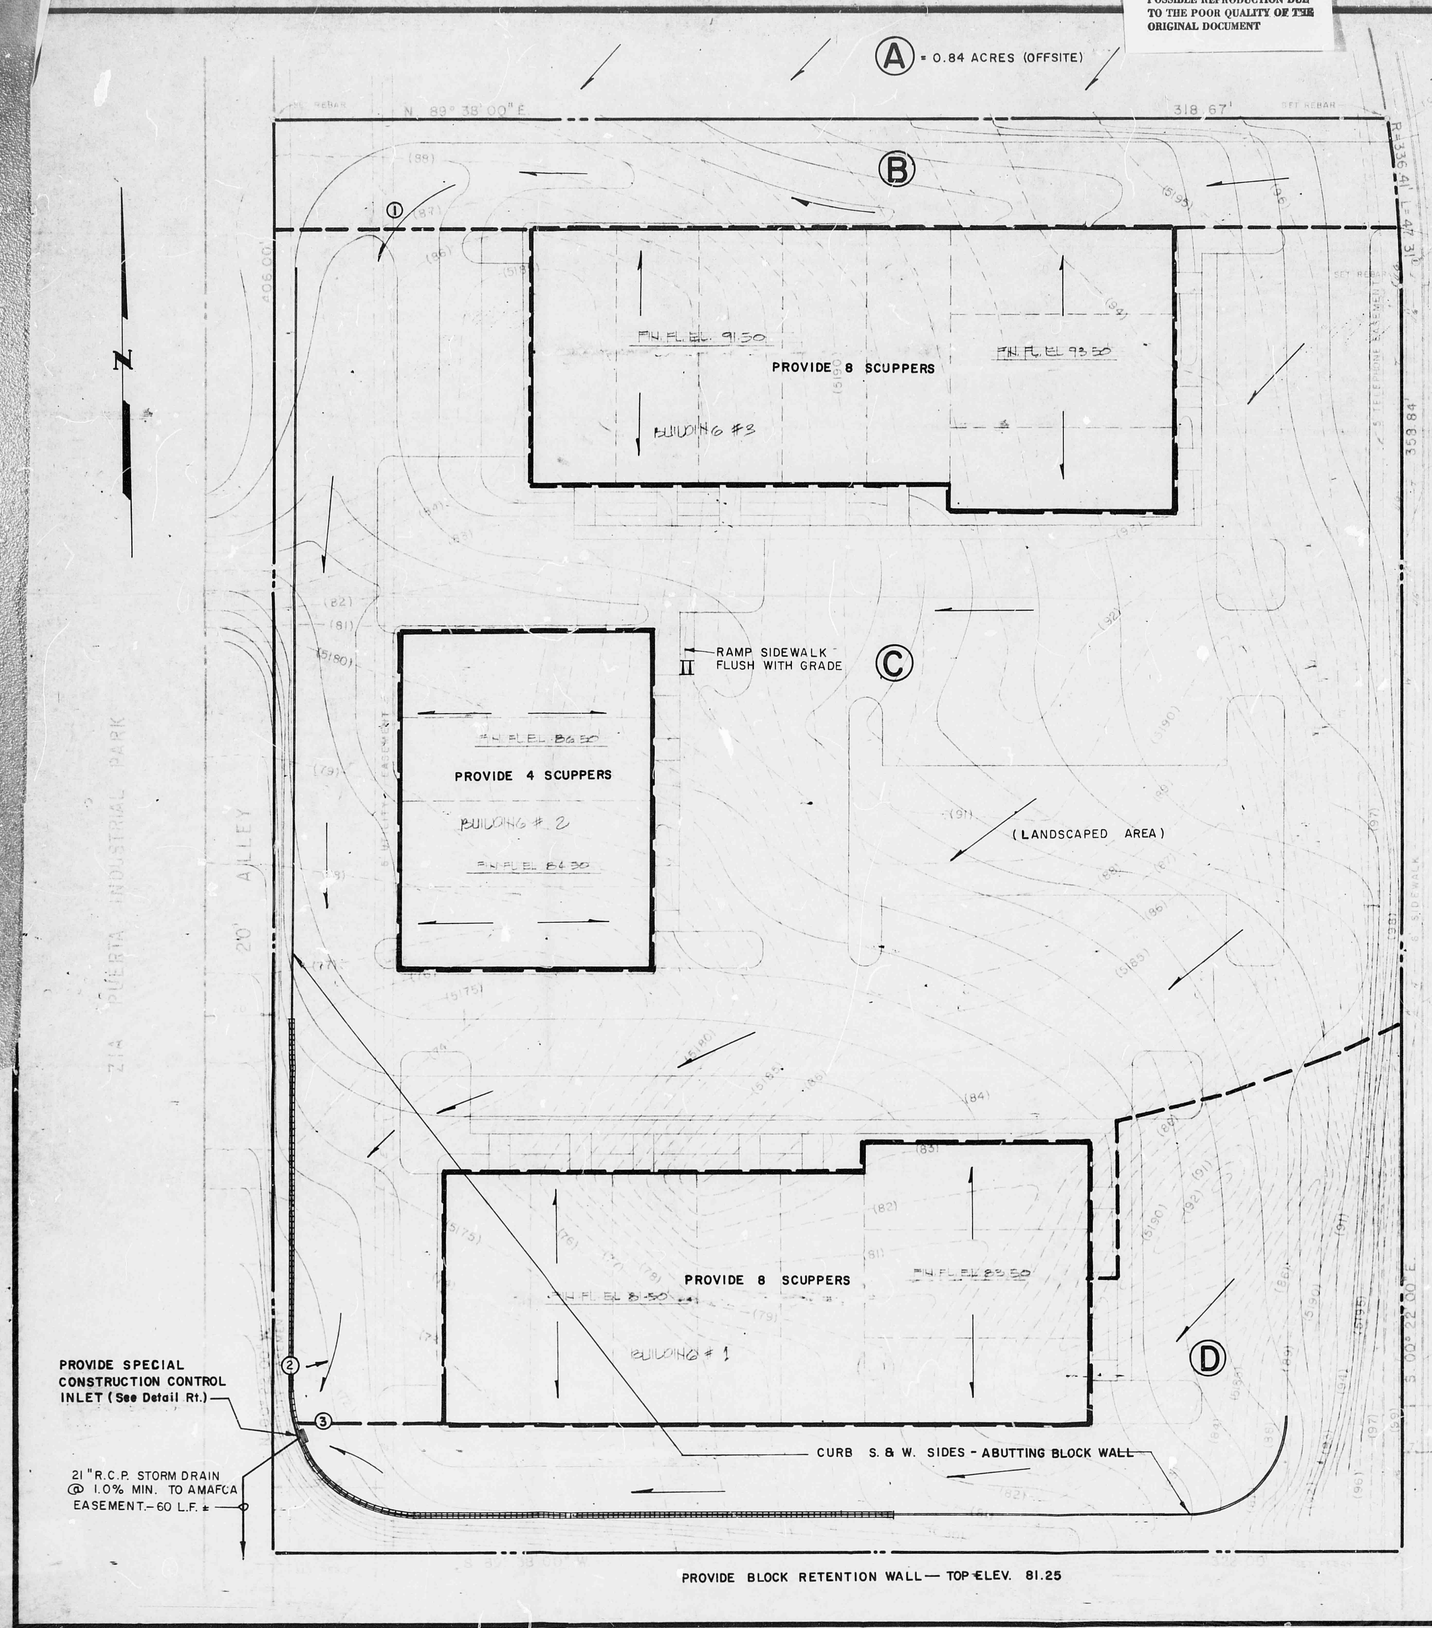

LEGEND

- DRAINAGE AREA DIVIDES
- PROPOSED 8" MACADAM CURB
- FLOW LEADER
- (A) DRAINAGE AREA DESIGNATION
- (1) POINT OF FLOW CONCENTRATION
- BLOCK RETENTION WALL

RESULT OF SURVEY
FOR

CRADDOCK DEVELOPMENT COMPANY

3.000 ACRE PARCEL
PORTION OF BLOCK E (LOT 2)
OF LOVELACE HEIGHTS ADDITION
ALBUQUERQUE, NEW MEXICO

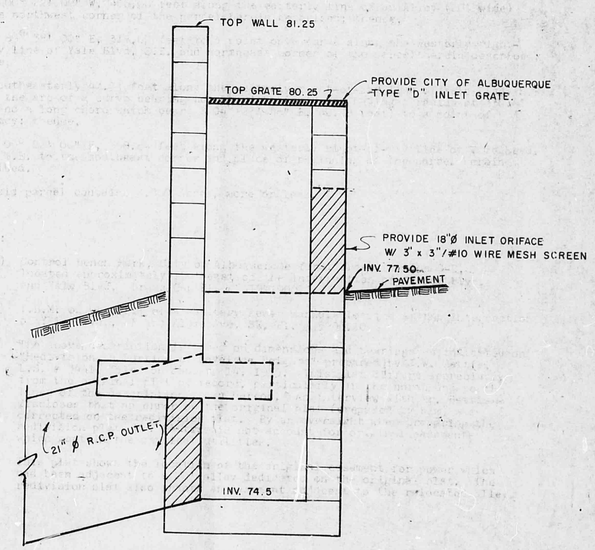

SPECIAL CONSTRUCTION INLET - SECTION

N.T.S.

AREA ANALYSIS

LAND AREA	130,680 ±
BLDG AREA	24,492 ±
DENSITY	20 %
PARKING	83 CARS

PROBLEM AREAS

- EXTENSIVE FILL REQ'D
- SEWER INVERT REQUIRED
- LOW STATION
- QUESTIONABLE VISUAL EXPOSURE
- SINGLE NORTH-EXPOSED LOCATION
- LOW DENSITY

PLATE II

DRAINAGE PLAN

M15/D14

DATE	JULY, 1977
SCALE	1" = 20'
DESIGNED	K.W.
DRAWN	R.D.O.
JOB NO.	18-1-0029

Community Services Corporation
LAND PLANNING P.O. Box 1126 | ENGINEERING Corrales, New Mexico 87048 | SURVEYING