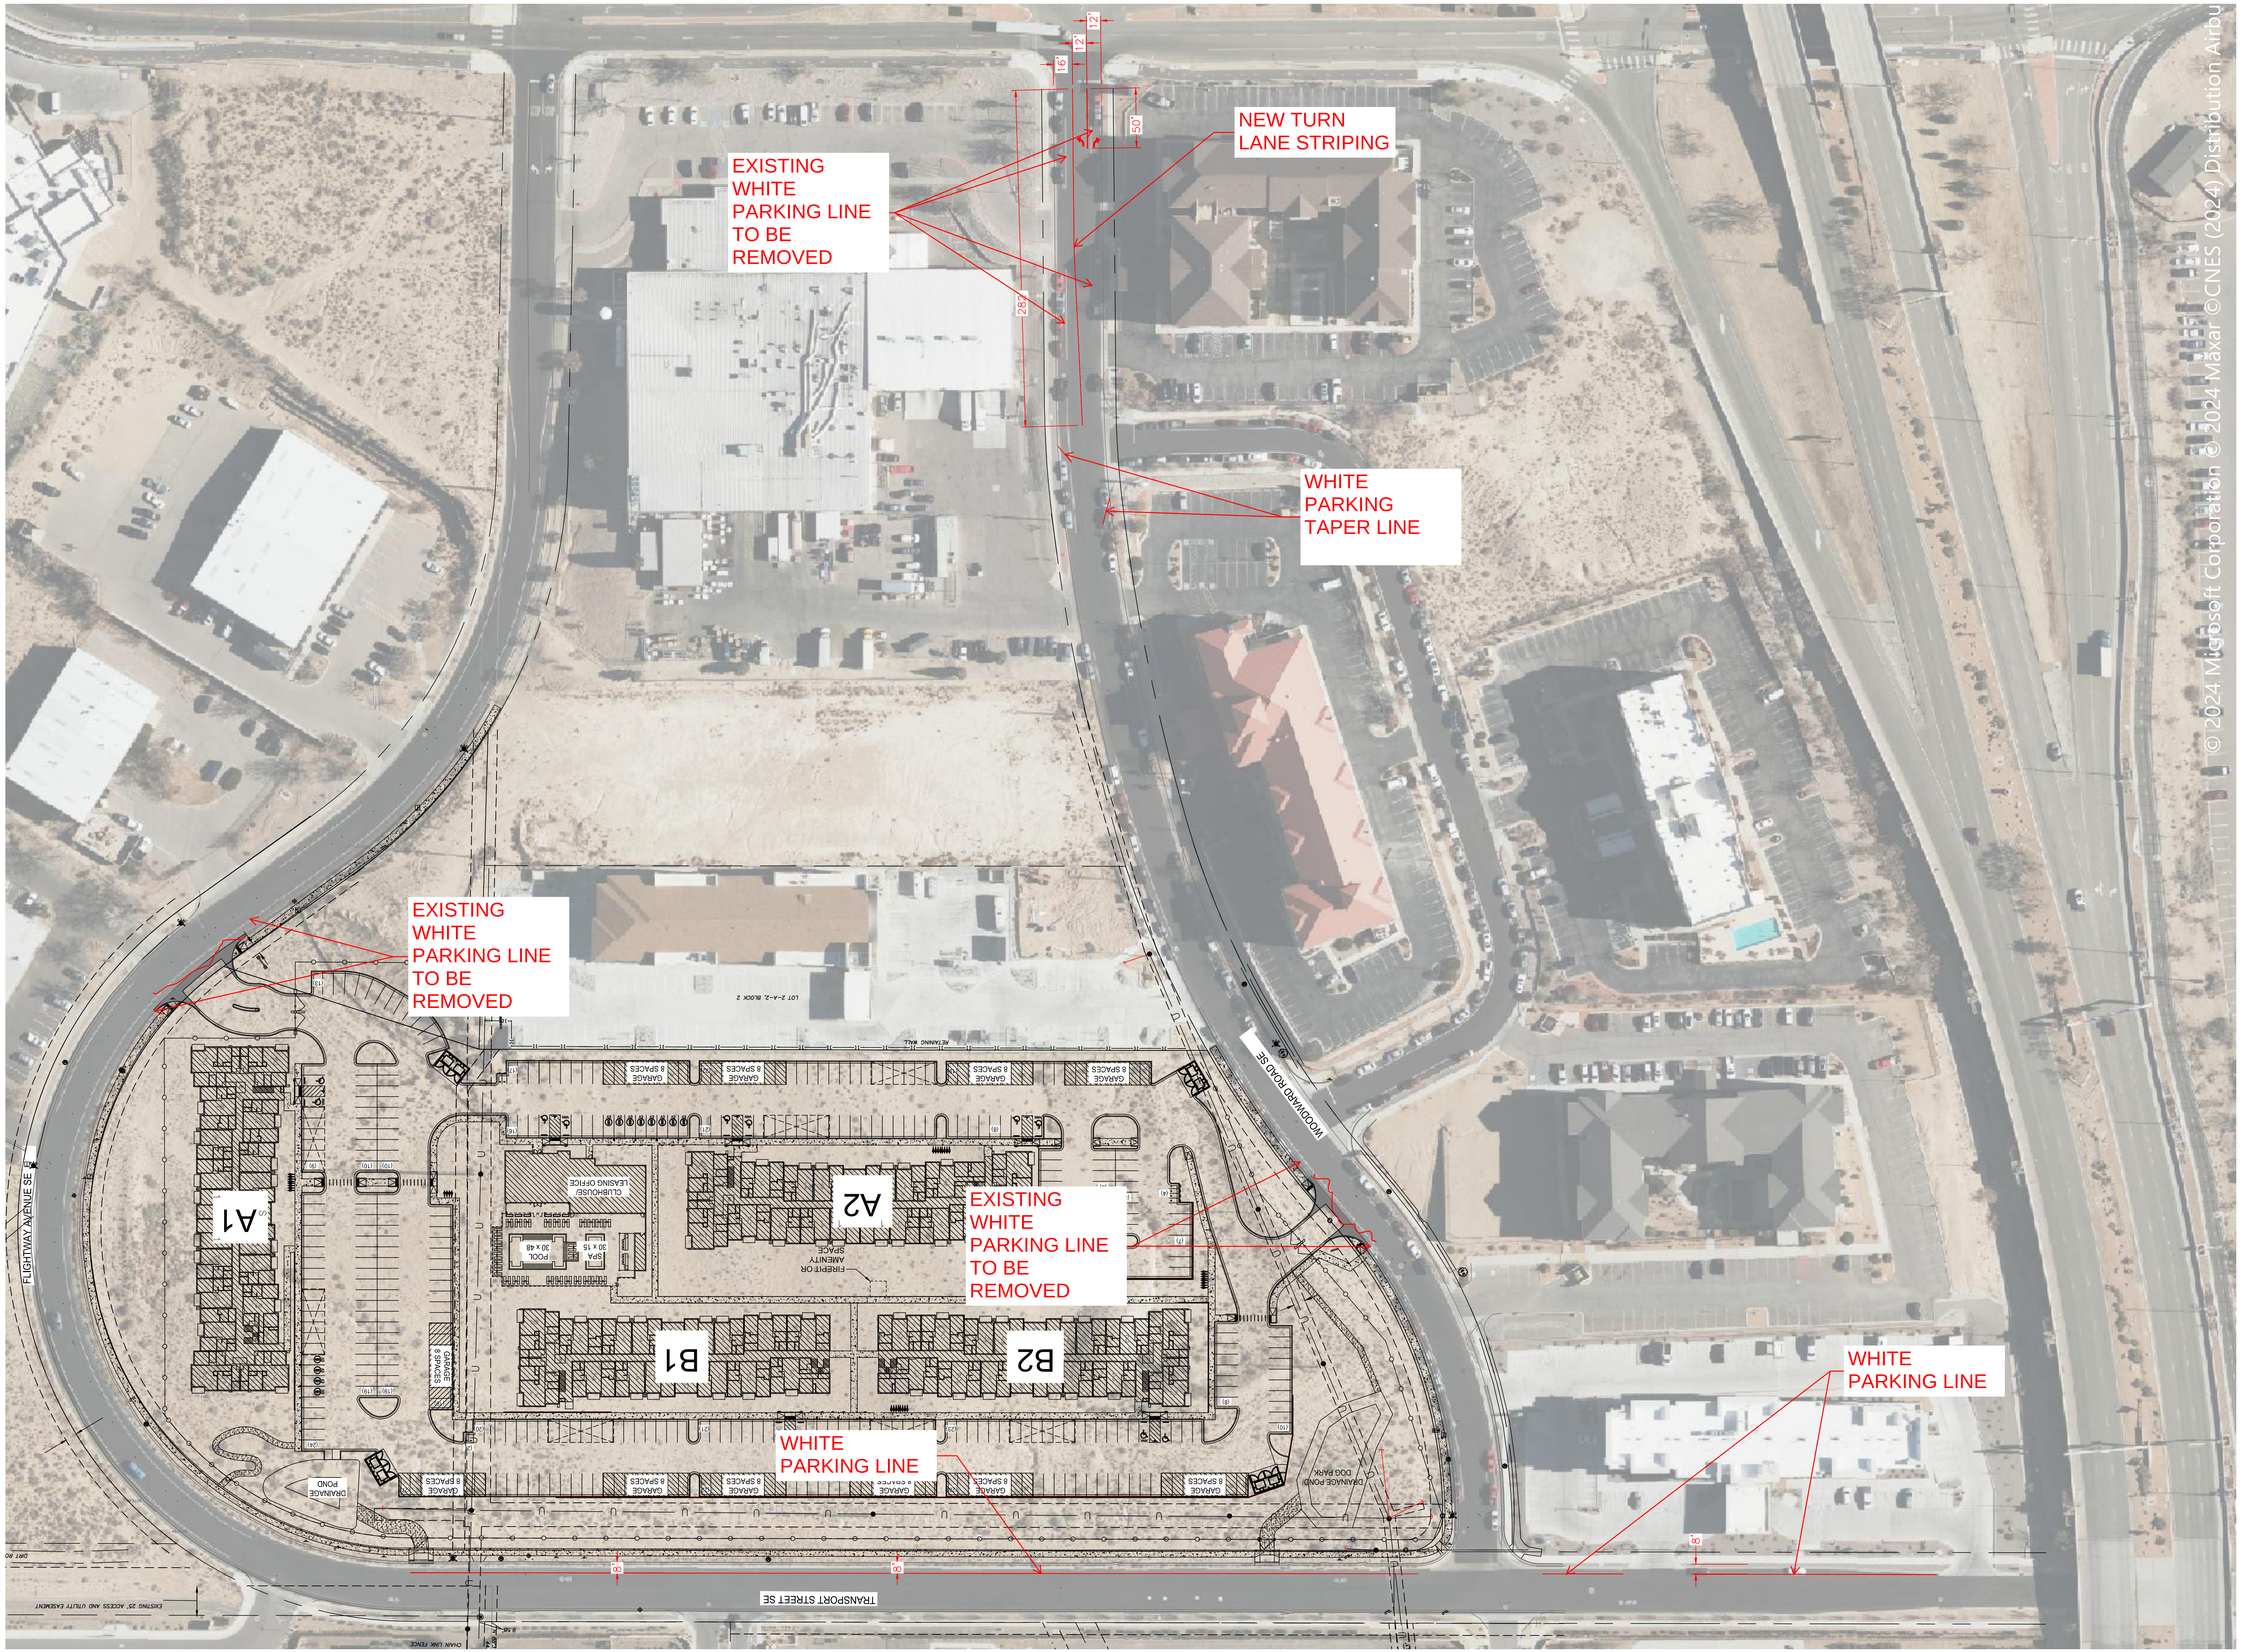
EXISTING WHITE PARKING LINE TO BE REMOVED
NEW TURN LANE STRIPING
WHITE PARKING TAPER LINE
EXISTING WHITE PARKING LINE TO BE REMOVED
EXISTING WHITE PARKING LINE TO BE REMOVED
WHITE PARKING LINE
WHITE PARKING LINE
A1
A2
B1
B2
FLIGHTWAY AVENUE SE
WOODWARD ROAD SE
TRANSPORT STREET SE
SCALE: 1"=60'