HYDROLOGY M23/D4 1 PLAN

C B A

M 23/D4

1 Plan

C 20 B 15 A 12

CITY OF ALBUQUERQUE

C B A

NOTES

1. Stationing is along dashed line, 2' south of existing wall
2. Assumed top of curb elev. 100.00, 7' south of existing wall
3. Materials:
   5.5 c 3000 concrete
   8"x8"x16"CMU
   Grade 60 deformed steel bars for reinforcing
   ¼" steel deck plate
   ½" dia anchor bolts 6" long
4. Fill shall be compacted to a relative density of 90% per ASTM D 1557-A
5. New wall construction shall be Grout Filled.
   Wall foundations shall be minimum of 1'-6" below adjacent ground.

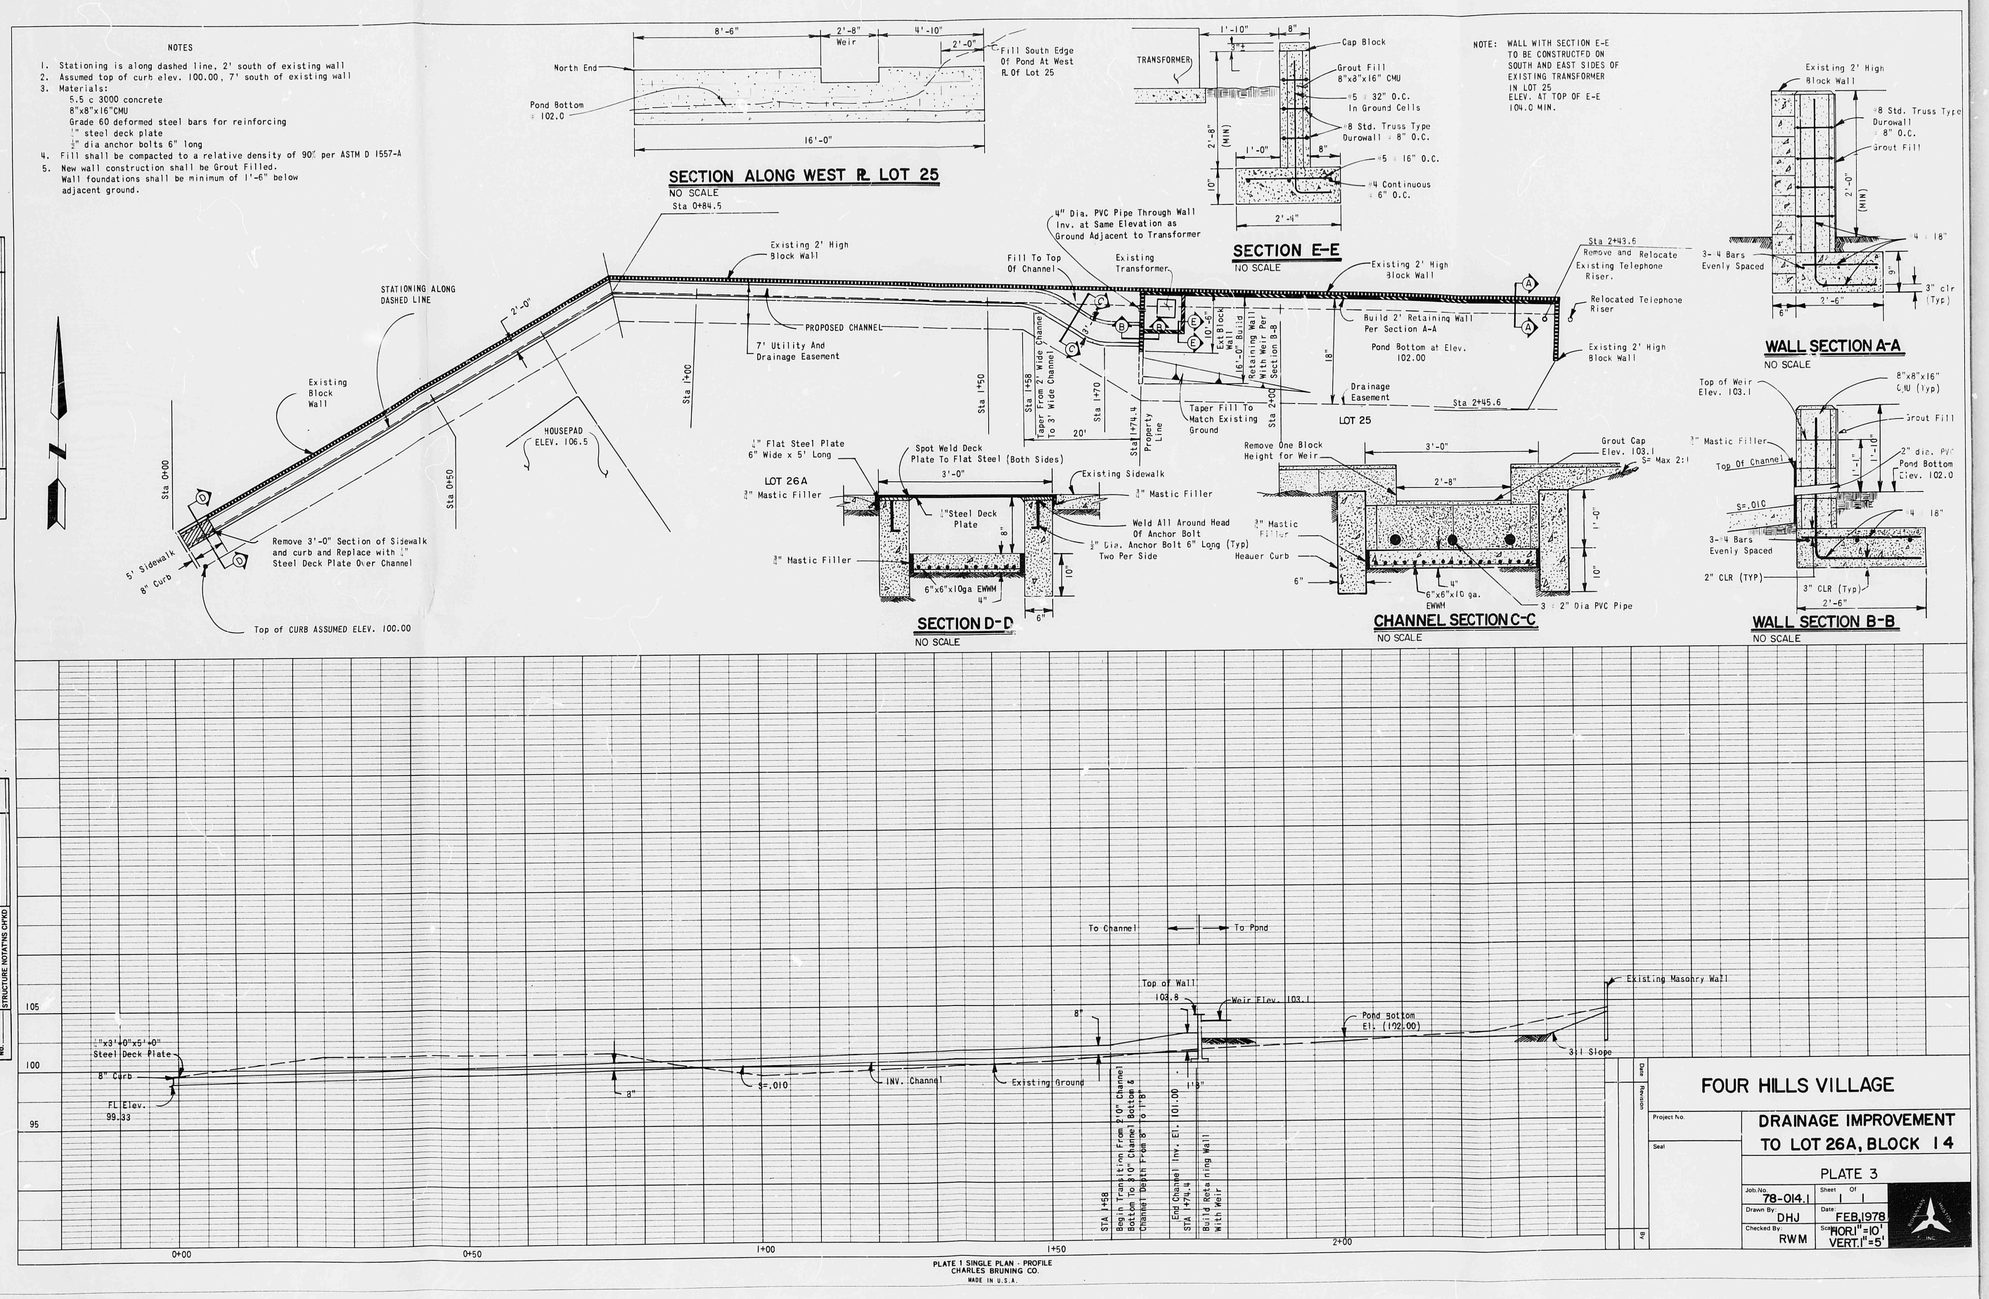

PLATE 1 SINGLE PLAN · PROFILE
CHARLES BRUNING CO.
MADE IN U.S.A.

PLAN			
NOTE BOOK NO.	SURVEYED	BY	DATE
	PLOTTED		
	DRAWN		
	ALIGNMENT CHECKED		
	INT. OF MAT. CHECKED		

PROFILE			
NOTE BOOK NO.	SURVEYED	BY	DATE
	PLOTTED		
	DRAWN		
	CHECKED		
	B.M. NOTED		
	STRUCTURE NOTATIONS CHKD		

Revision	Date	By

FOUR HILLS VILLAGE

DRAINAGE IMPROVEMENT TO LOT 26A, BLOCK 14

Project No.

Seal

PLATE 3

Job No. 78-014.1	Sheet 1	Of 1	
Drawn By DHJ	Date FEB.1978		
Checked By RWM	Scale "HOR.1"=10' VERT.1"=5'		

CITY OF ALBUQUERQUE

CITY OF ALBUQUERQUE
THIS MICROIMAGE IS THE BEST POSSIBLE REPRODUCTION DUE TO THE POOR QUALITY OF THE ORIGINAL DOCUMENT

D 24 C 20 B 16 A 12

CITY OF ALBUQUERQUE

C D