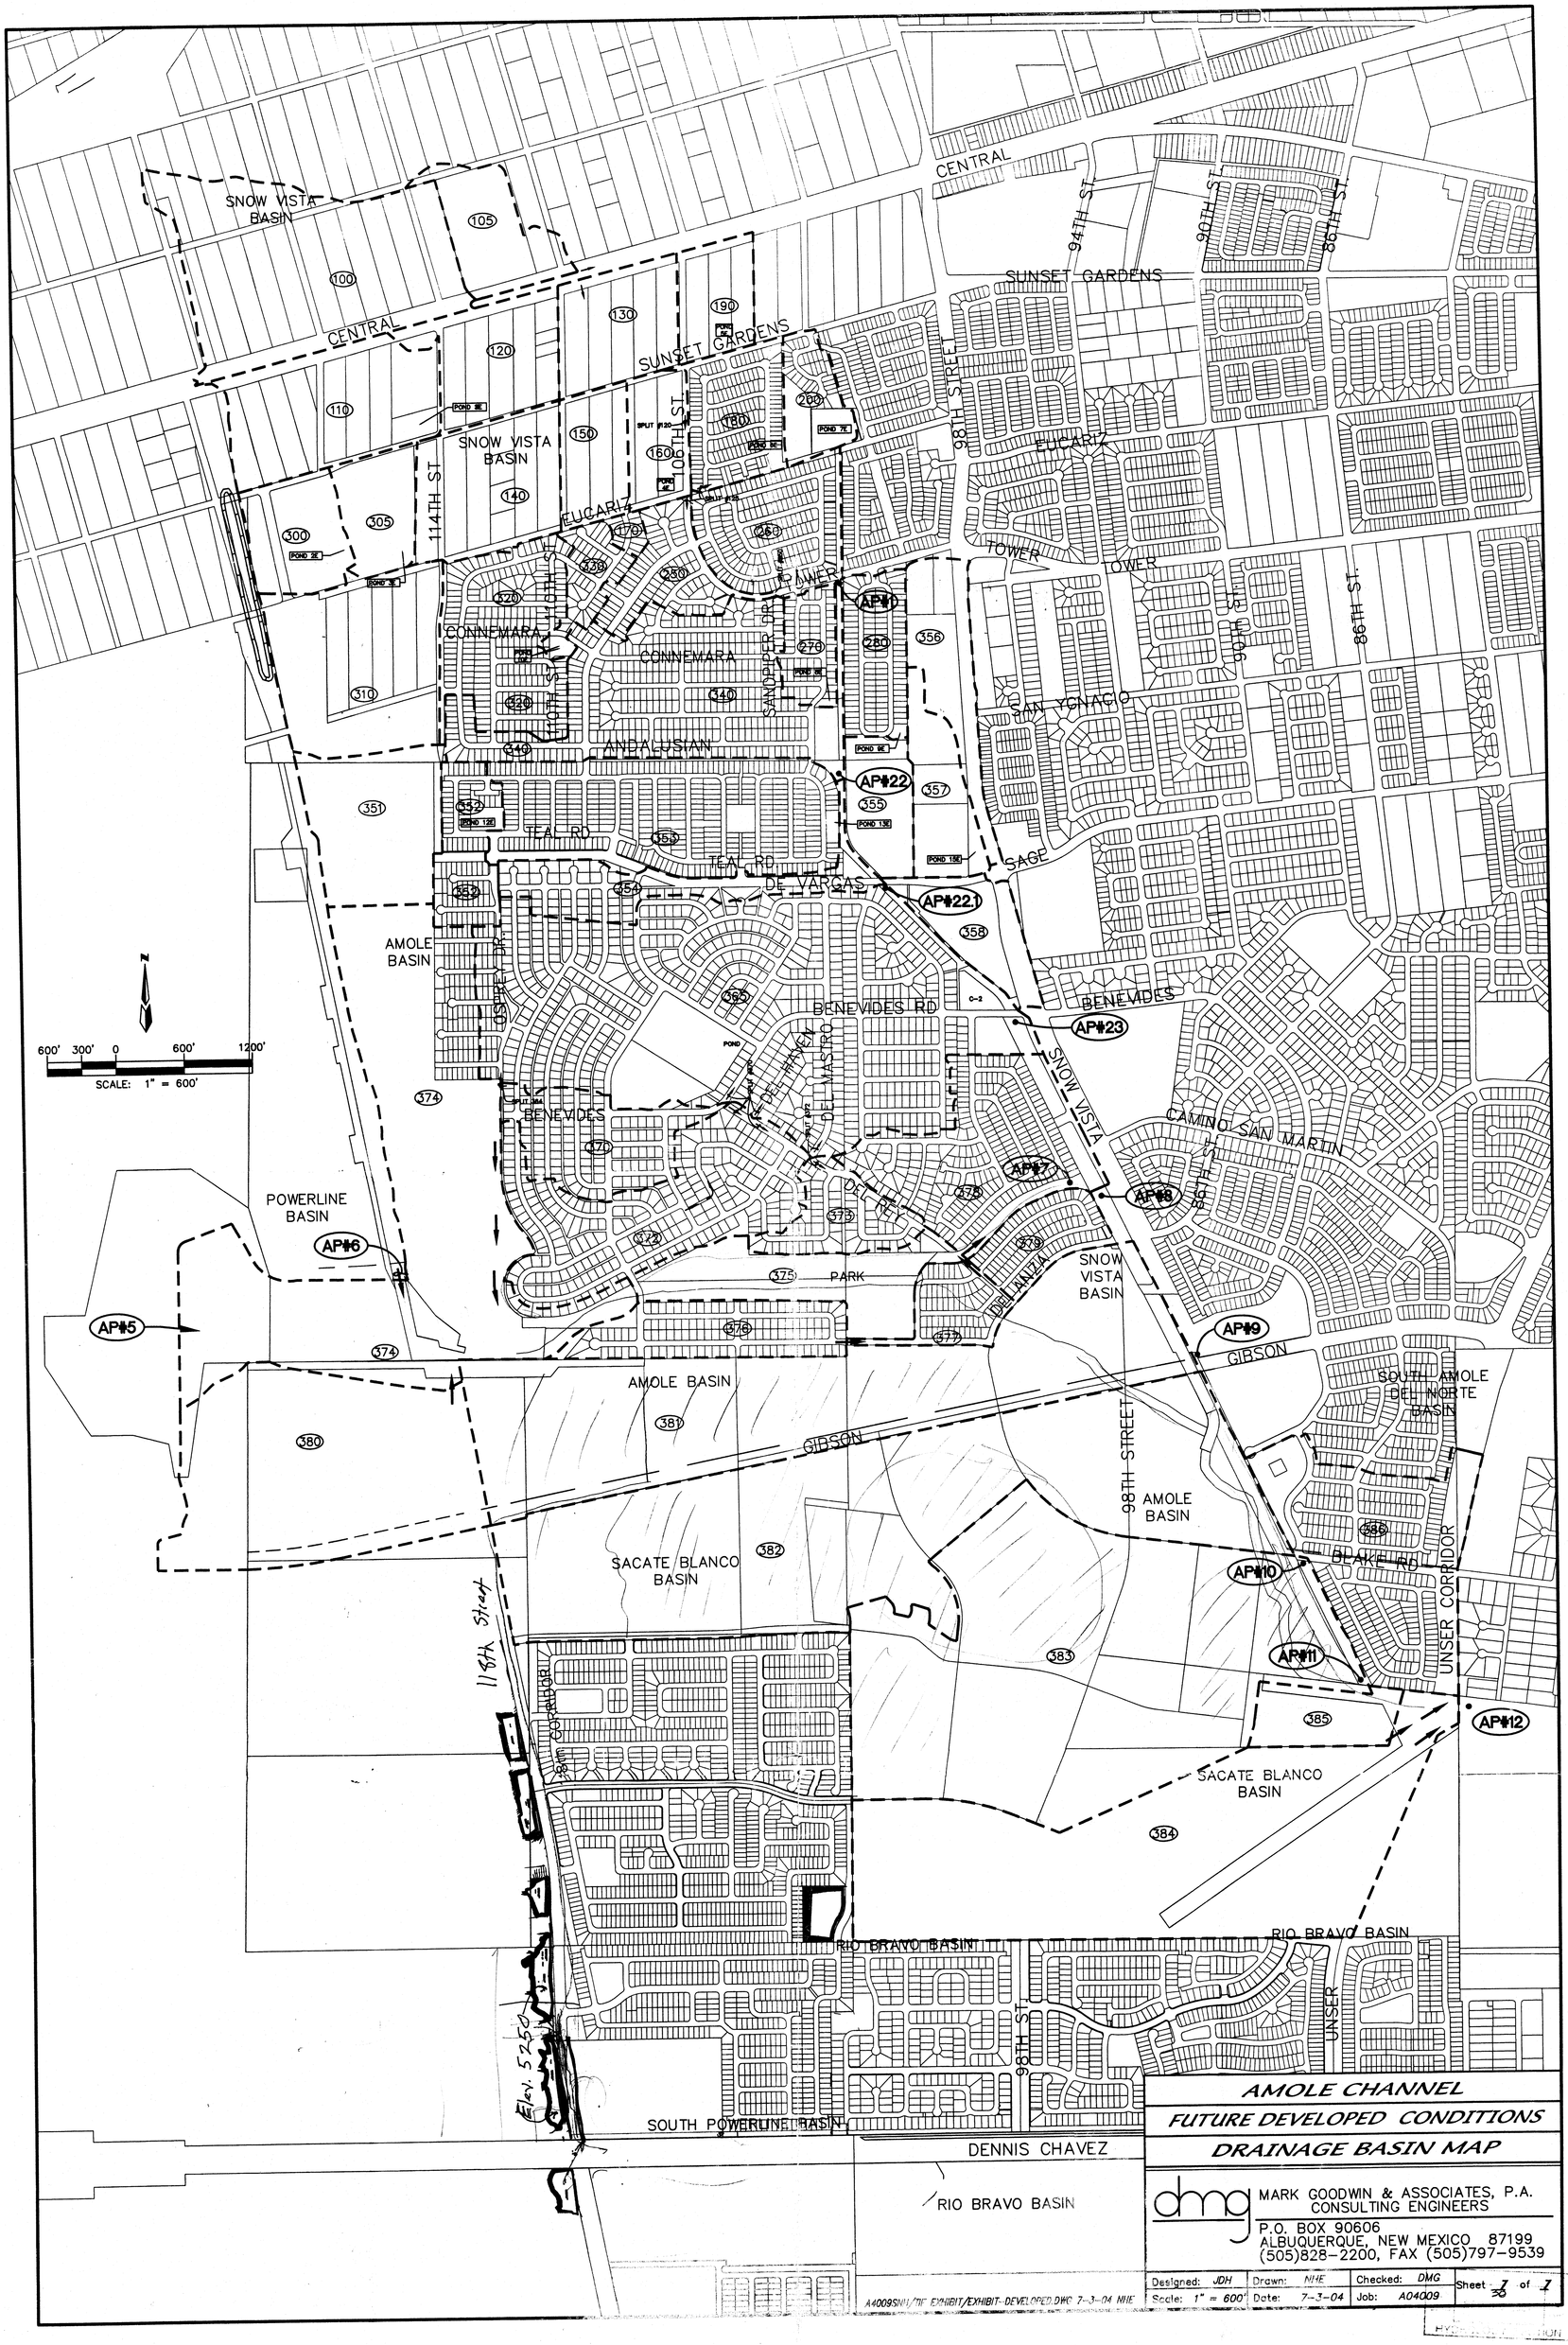

AMOLE CHANNEL
FUTURE DEVELOPED CONDITIONS
DRAINAGE BASIN MAP

MARK GOODWIN & ASSOCIATES, P.A.
CONSULTING ENGINEERS
P.O. BOX 90606
ALBUQUERQUE, NEW MEXICO 87199
(505)828-2200, FAX (505)797-9539

Designed: JDH	Drawn: MHE	Checked: DMG	Sheet 1 of 1
Scale: 1" = 600'	Date: 7-3-04	Job: A04009	

A4009SNV/TIF EXHIBIT/EXHIBIT-DEVELOPED.DWG 7-3-04 MHE