N

0 150 300 600

Scale: 1"=300'

SNOW VISTA ARROYO

SEE DETAIL A

GIBSON BLVD.

AMOLE ARROYO

UNSER BLVD.

98 TH ST.

HEC-RAS CENTERLINE

AMOLE DETENTION BASIN

SALATE BLANCO ARROYO

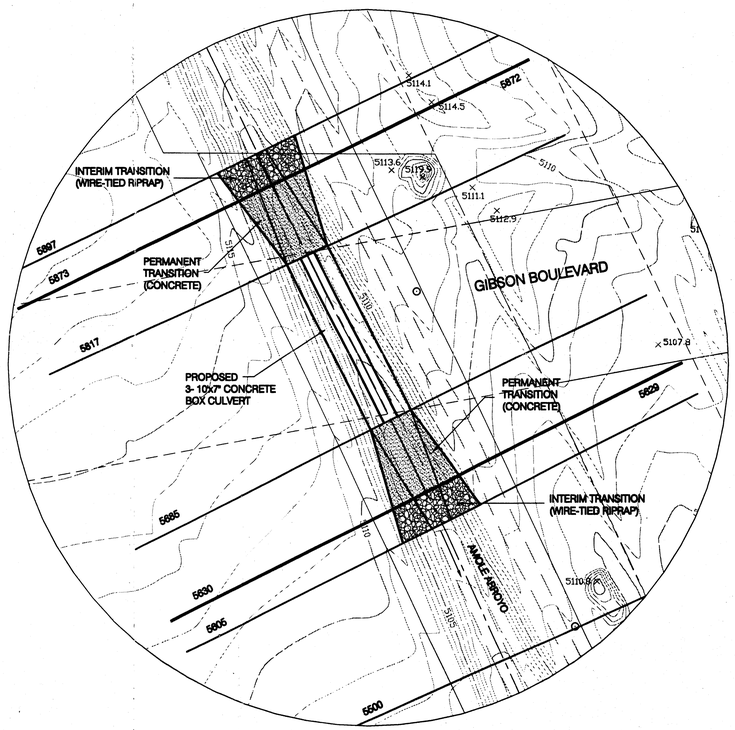

DETAIL A

SCALE: 1"=50'

LEGEND

1800 HEC-RAS CROSS SECTION

AMOLE ARROYO
HYDRAULIC ANALYSIS EXHIBIT
INTERIM CONDITIONS

FIGURE 2A

RECEIVED
OCT 29 2003
HYDROLOGY SECTION

Bohannan ▲ Huston

Courtyard I 7500 Jefferson St. NE Albuquerque, NM 87109-4335

ENGINEERING ▲ SPATIAL DATA ▲ ADVANCED TECHNOLOGIES

P:\040111\Hydro\reports\Figures\040111fig2a.dwg
Oct 28, 2003 - 1:28pm

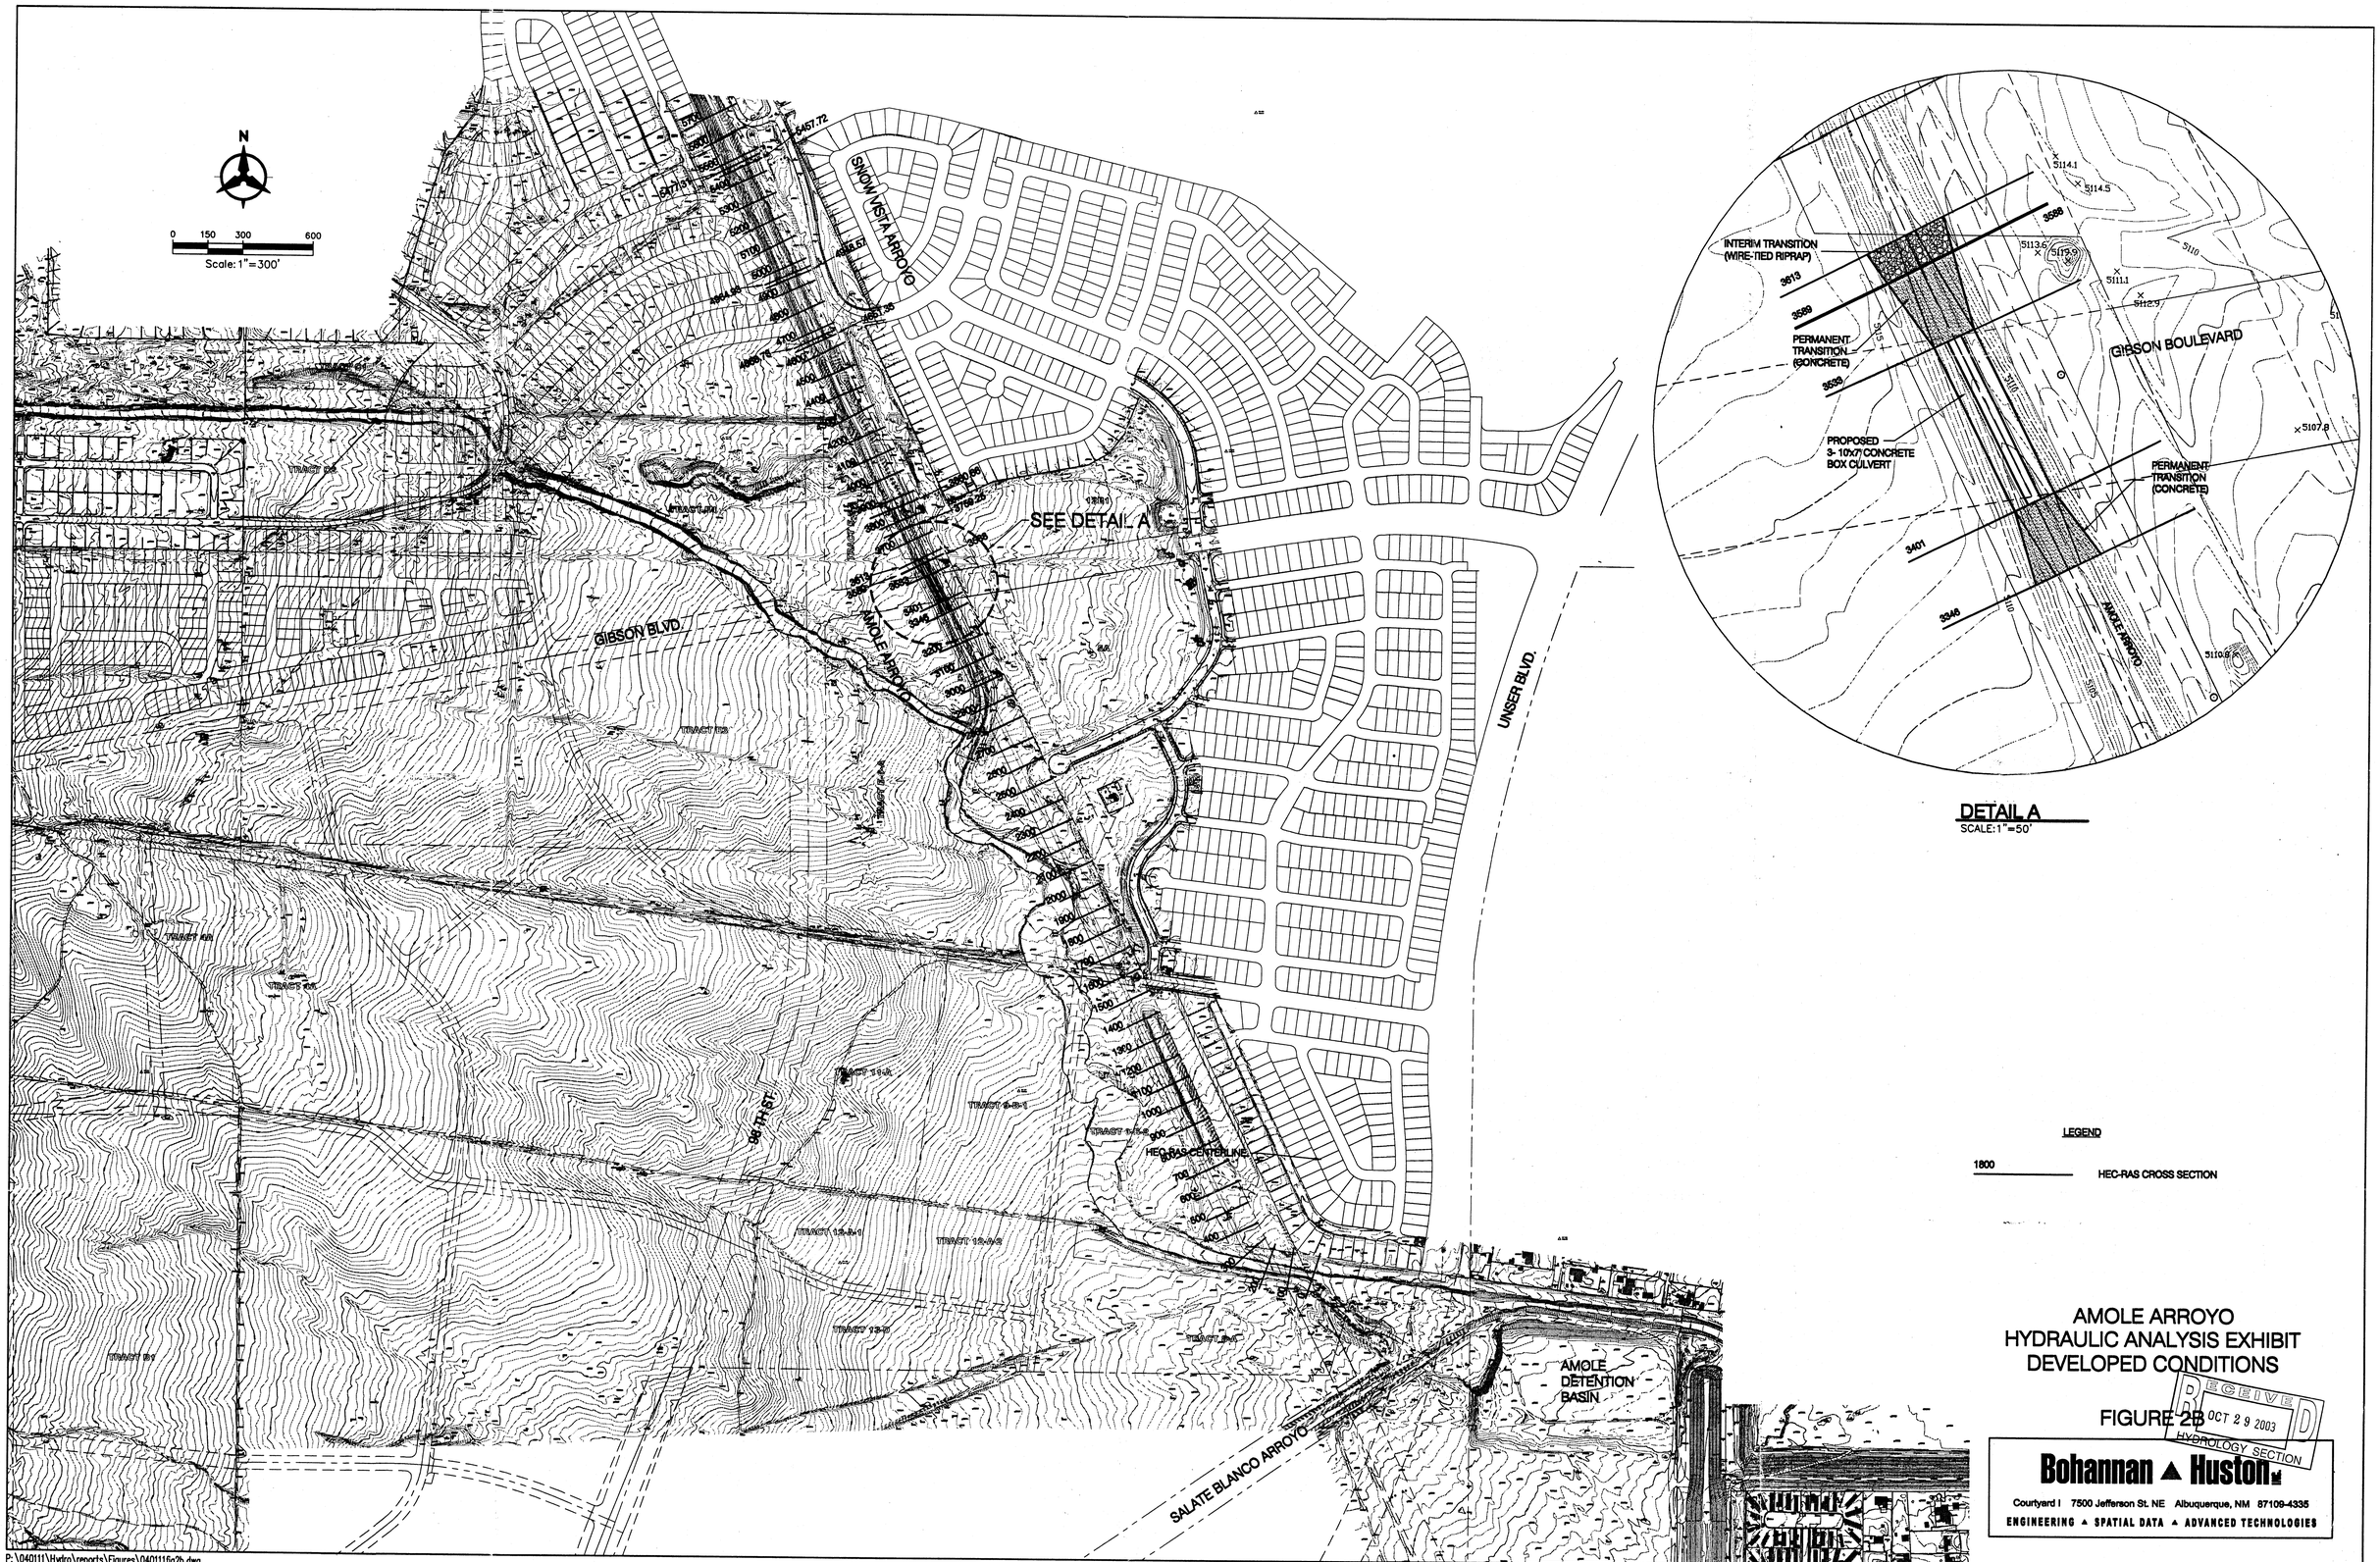

AMOLE ARROYO
HYDRAULIC ANALYSIS EXHIBIT
DEVELOPED CONDITIONS

FIGURE 2B

RECEIVED OCT 29 2003 HYDROLOGY SECTION

Bohannan ▲ Huston
Courtyard I 7500 Jefferson St. NE Albuquerque, NM 87109-4335
ENGINEERING ▲ SPATIAL DATA ▲ ADVANCED TECHNOLOGIES

P:\040111\Hydro\reports\Figures\040111fig2b.dwg
Oct 28, 2003 – 2:23pm