HYDROLOGY N15/D1 2 PLANS

N15/D1

2 Plans

D 24 C 20 B 16 A 12

CITY OF ALBUQUERQUE

C D

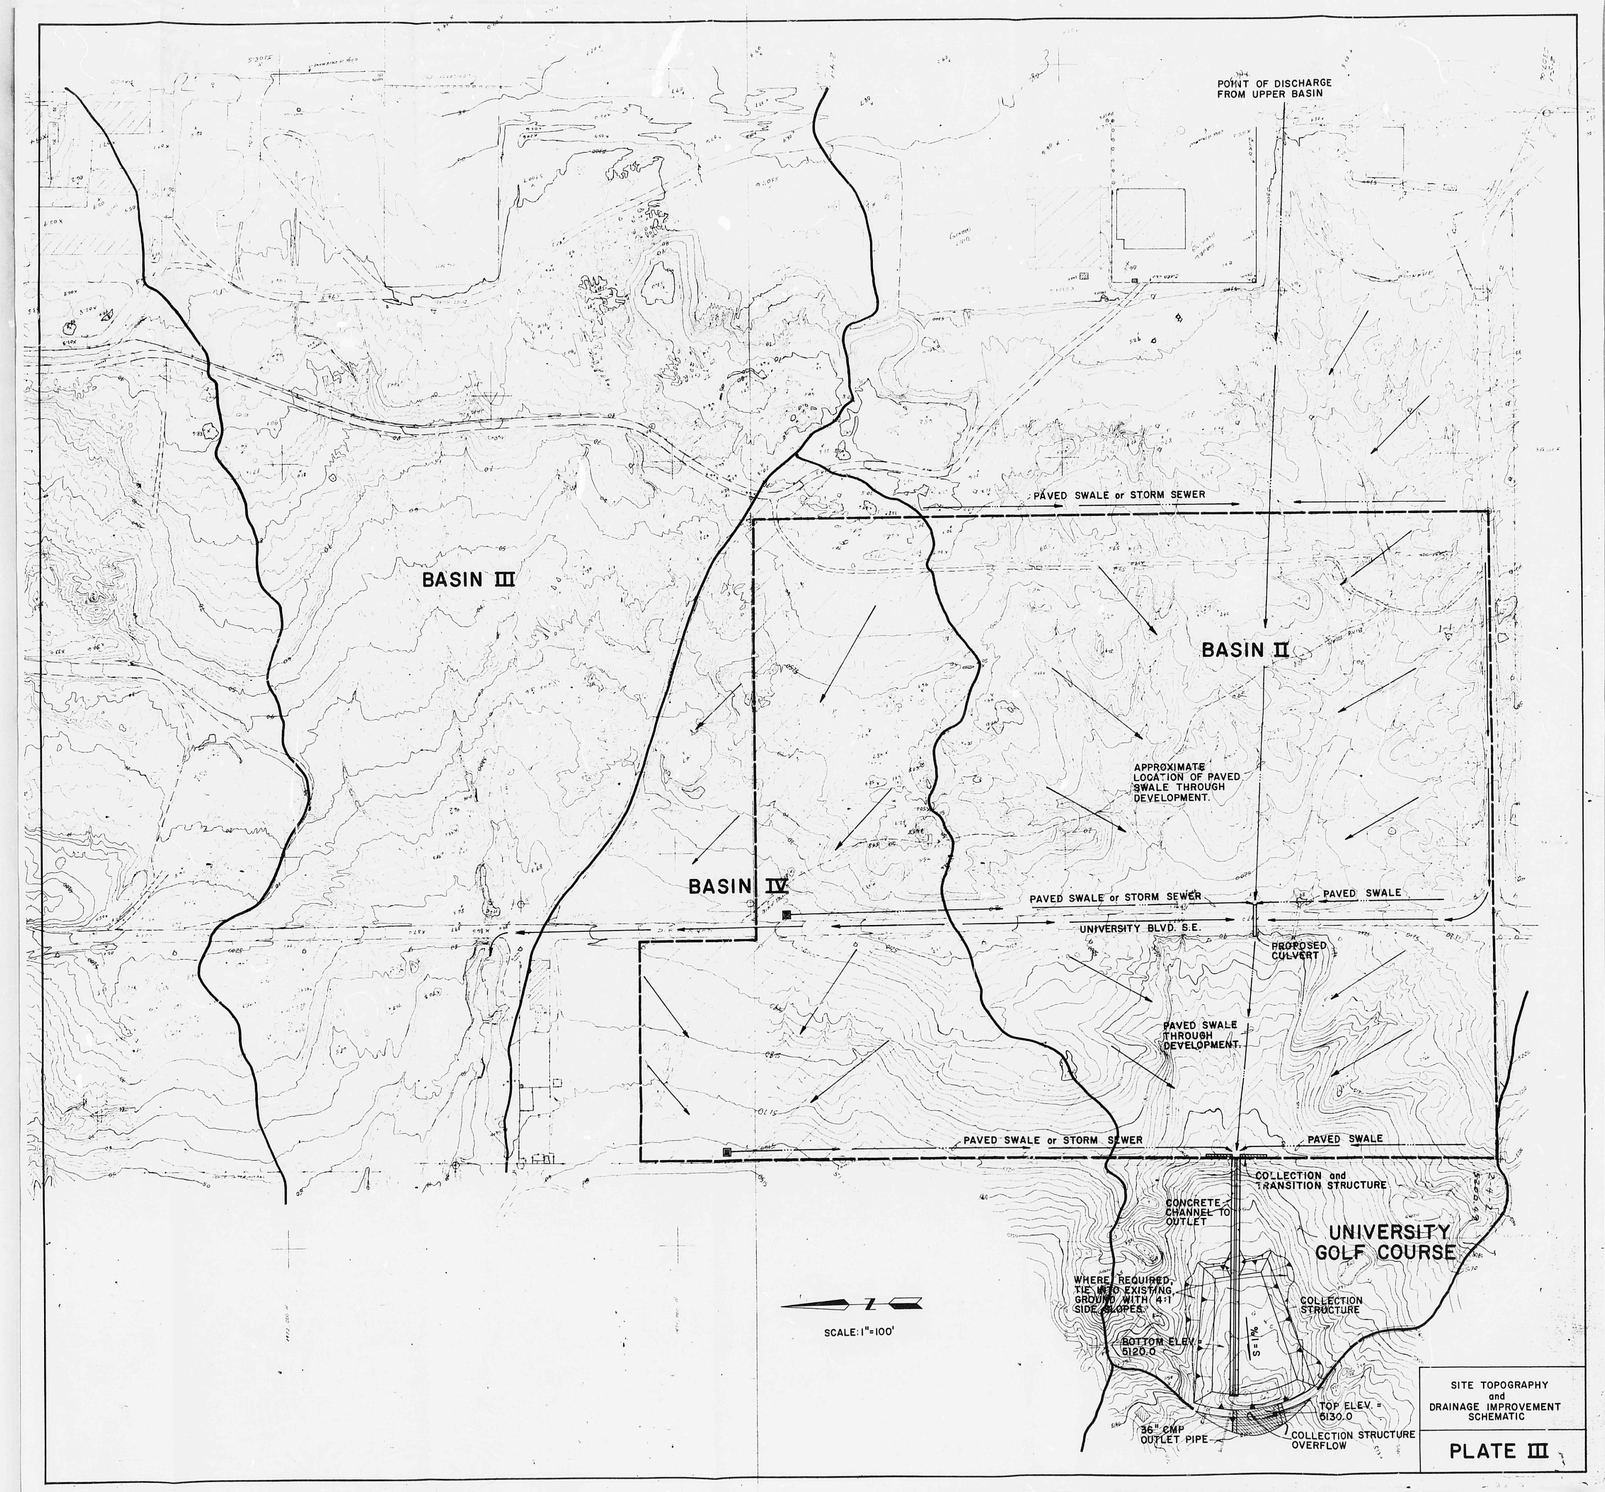

SITE TOPOGRAPHY and DRAINAGE IMPROVEMENT SCHEMATIC

PLATE III

CITY OF ALBUQUERQUE
THIS MICROIMAGE IS THE BEST POSSIBLE REPRODUCTION DUE TO THE POOR QUALITY OF THE ORIGINAL DOCUMENT

SITE AERIAL PHOTOGRAPH

SCALE: 1" = 200'

PLATE IV

CITY OF ALBUQUERQUE
THIS DOCUMENT IS THE BEST POSSIBLE REPRODUCTION DUE TO THE POOR QUALITY OF THE ORIGINAL DOCUMENT