HYDROLOGY N16/D7 1 PLAN

N16/D7

1 Plan

D 24 C 20 B 16 A 12 CITY OF ALBUQUERQUE C D

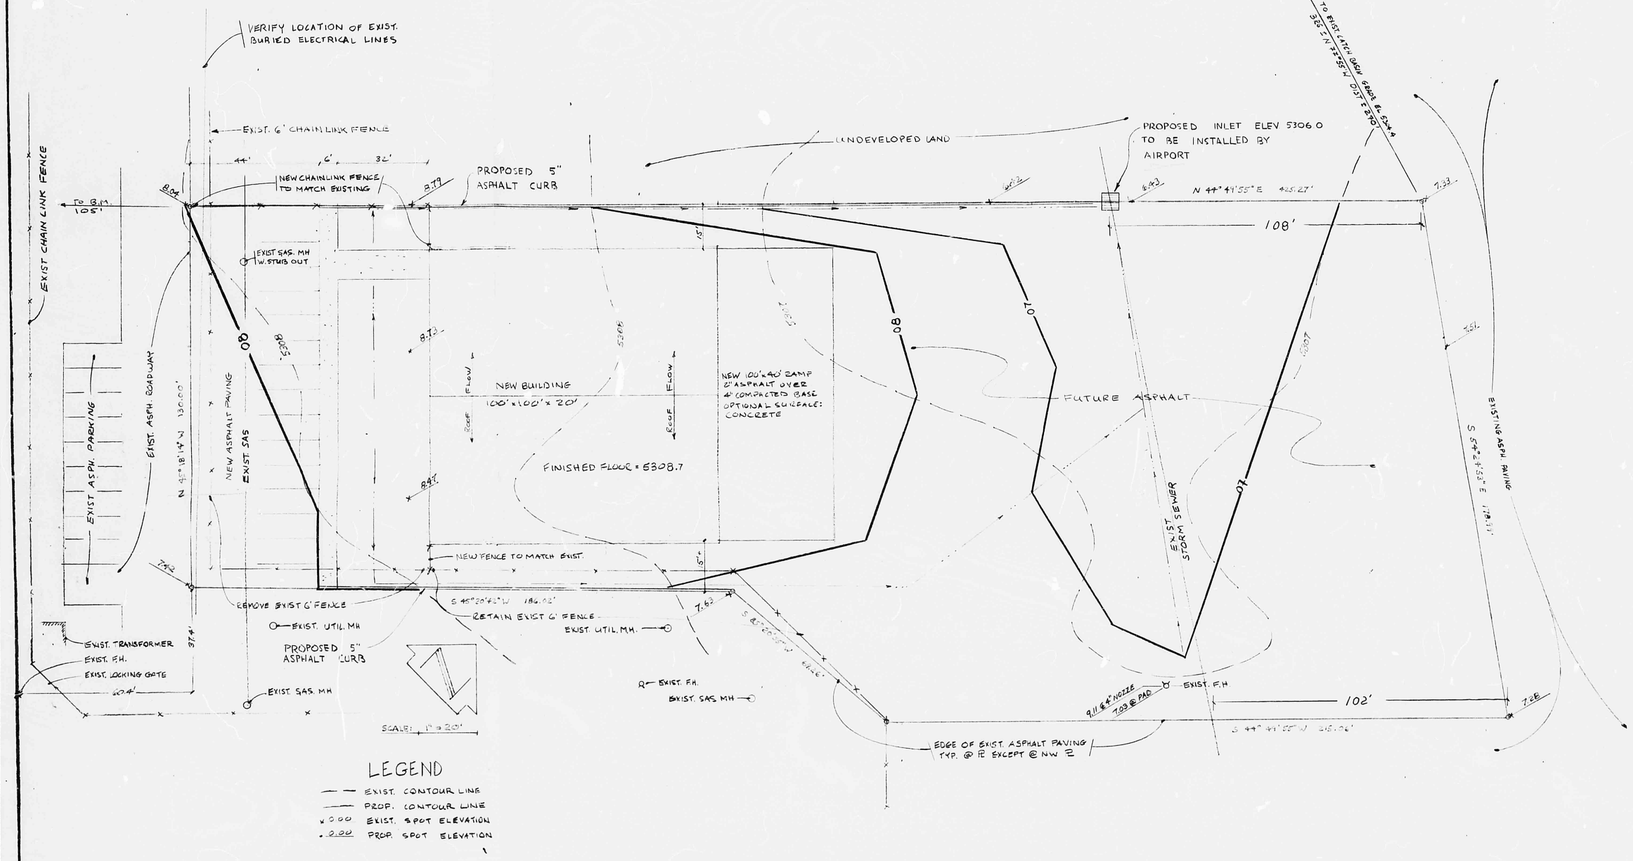

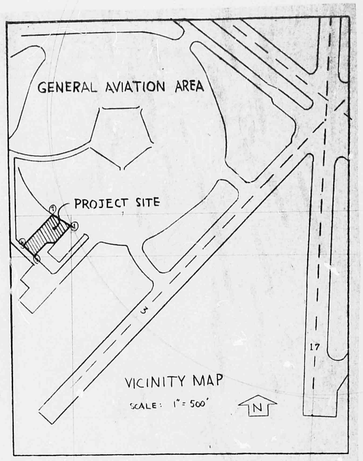

NOTES

1. CALCULATIONS ASSOCIATED WITH DRAINAGE PLAN CONTAINED IN SEPARATE REPORT

LEGEND

- EXIST. CONTOUR LINE
- PROP. CONTOUR LINE
- 000 EXIST. SPOT ELEVATION
- 2.00 PROP. SPOT ELEVATION

BENCH MARK:
CITY OF ALBUQUERQUE BRASS CAP 1-N16 REBAR BEARING S 43°50'43" W A DISTANCE OF 105' FROM NW CORNER OF PARCEL. MSL ELEV = 5308.73'

GRADING & DRAINAGE PLAN

BRUCE M. THOMSON NEW MEXICO 7131 REGISTERED PROFESSIONAL ENGINEER
5/29/97

FOUR SEASONS AVIATION		
GRADING & DRAINAGE	5/29/97	DRAWN BY TAG CHECKED BY BMT
THOMSON & ASSOCIATES		
SCALE: 1" = 20'		

CITY OF ALBUQUERQUE
THIS MICROIMAGE IS THE BEST POSSIBLE REPRODUCTION DUE TO THE POOR QUALITY OF THE ORIGINAL DOCUMENT

D 24 C 20 B 16 A 12

CITY OF ALBUQUERQUE

C D