

NEIGHBORHOOD DEVELOPMENT PROGRAM

NO. N.M. A-1-2

URBAN RENEWAL AGENCY OF ALBUQUERQUE
ALBUQUERQUE

NEW MEXICO


BETHEL SUBDIVISION PAVING

FLATOW-SCANLON
ENGINEERS AND PLANNERS


1	2	3	4	5	6	7	8	9	10	11	12
1	0	0	0	1	0	0	7	0			

NOT FOR CONSTRUCTION

PROFILE	SURVEYED	BY	DATE
	PLOTTED		
	GRADES CHECKED		
	B. M.'S NOTED		
	STRUCTURE NOTATIONS CHECKED		
NO.			

 


PLAN
SCALE: 1" = 50'

 


PROFILE
SCALE: 1" = 50' HORIZ
1" = 5' VERT.

PLAN	DATE
SURVEYED	BY
PLOTTED	
NOTE BOOK	
ALIGNED CHECKED	
NO.	

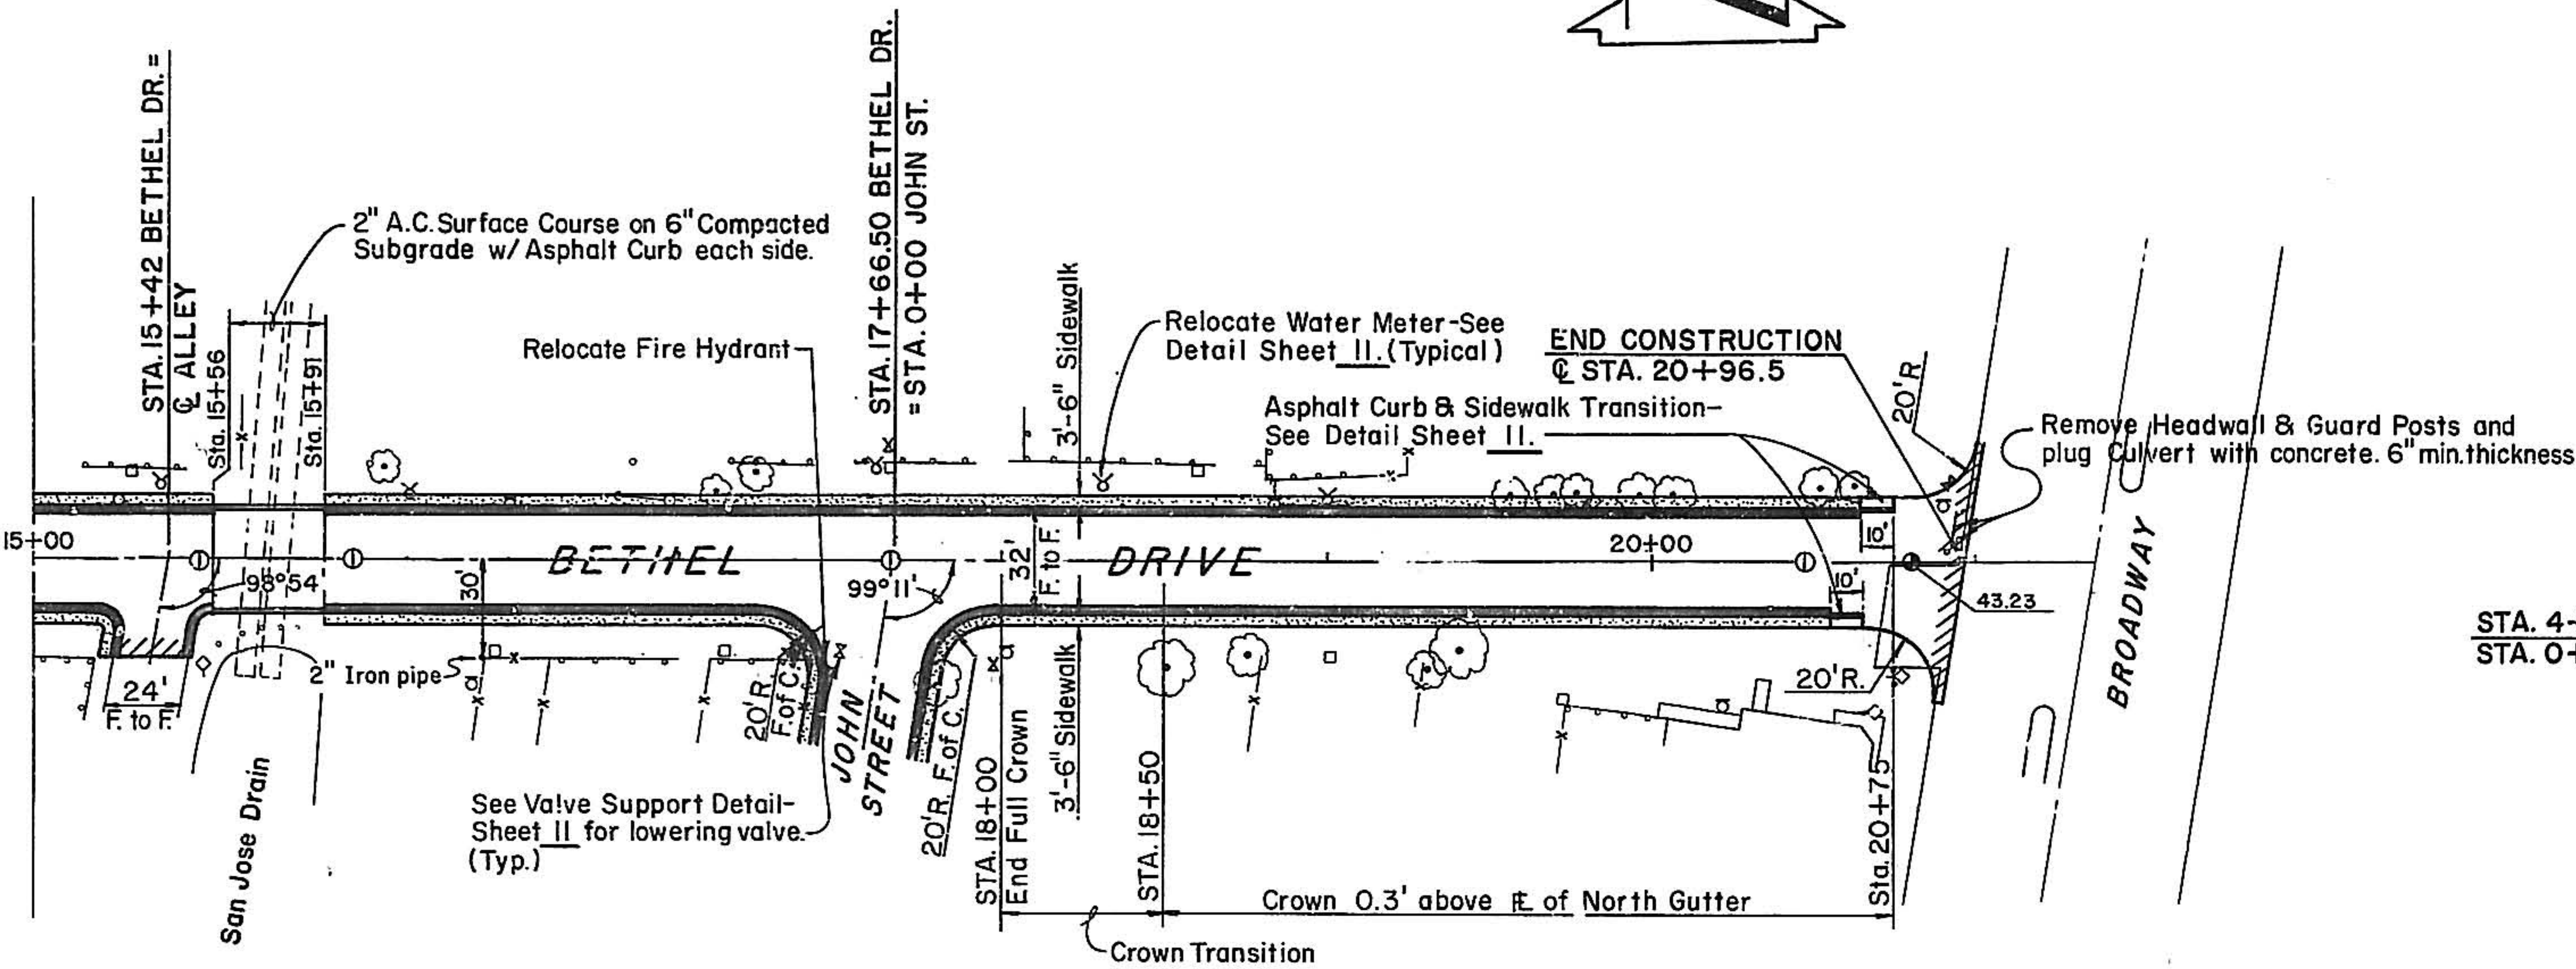


PLAN
SCALE: 1"=50'

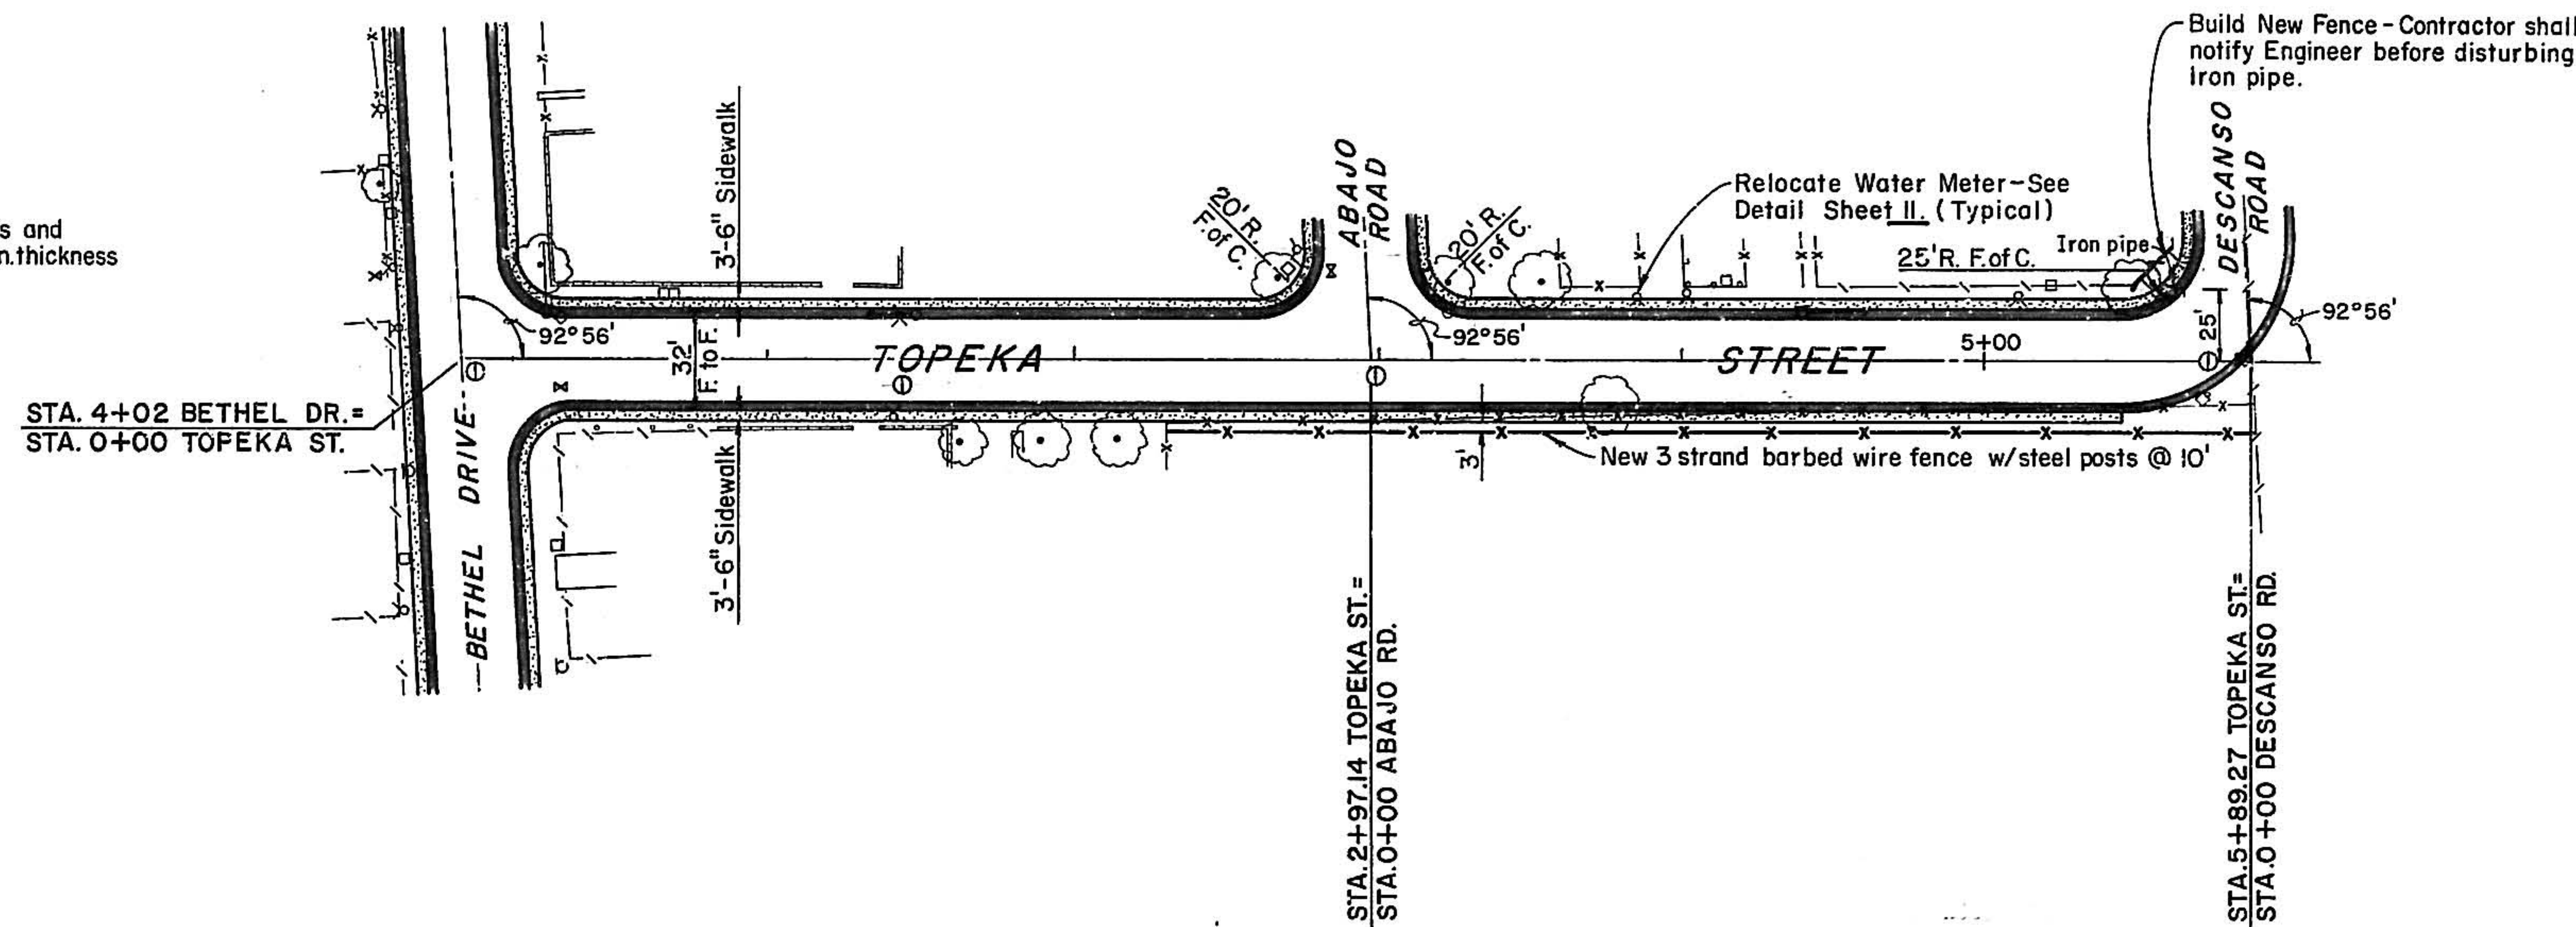


PLAN
SCALE: 1"=50'

1 2 3 4 5 6 7 8 9 10 11 12
10 00/1 03 70

PROFILE	DATE
SURVEYED	BY
PLOTTED	
NOTE BOOK	
GRADES CHECKED	
NO.	

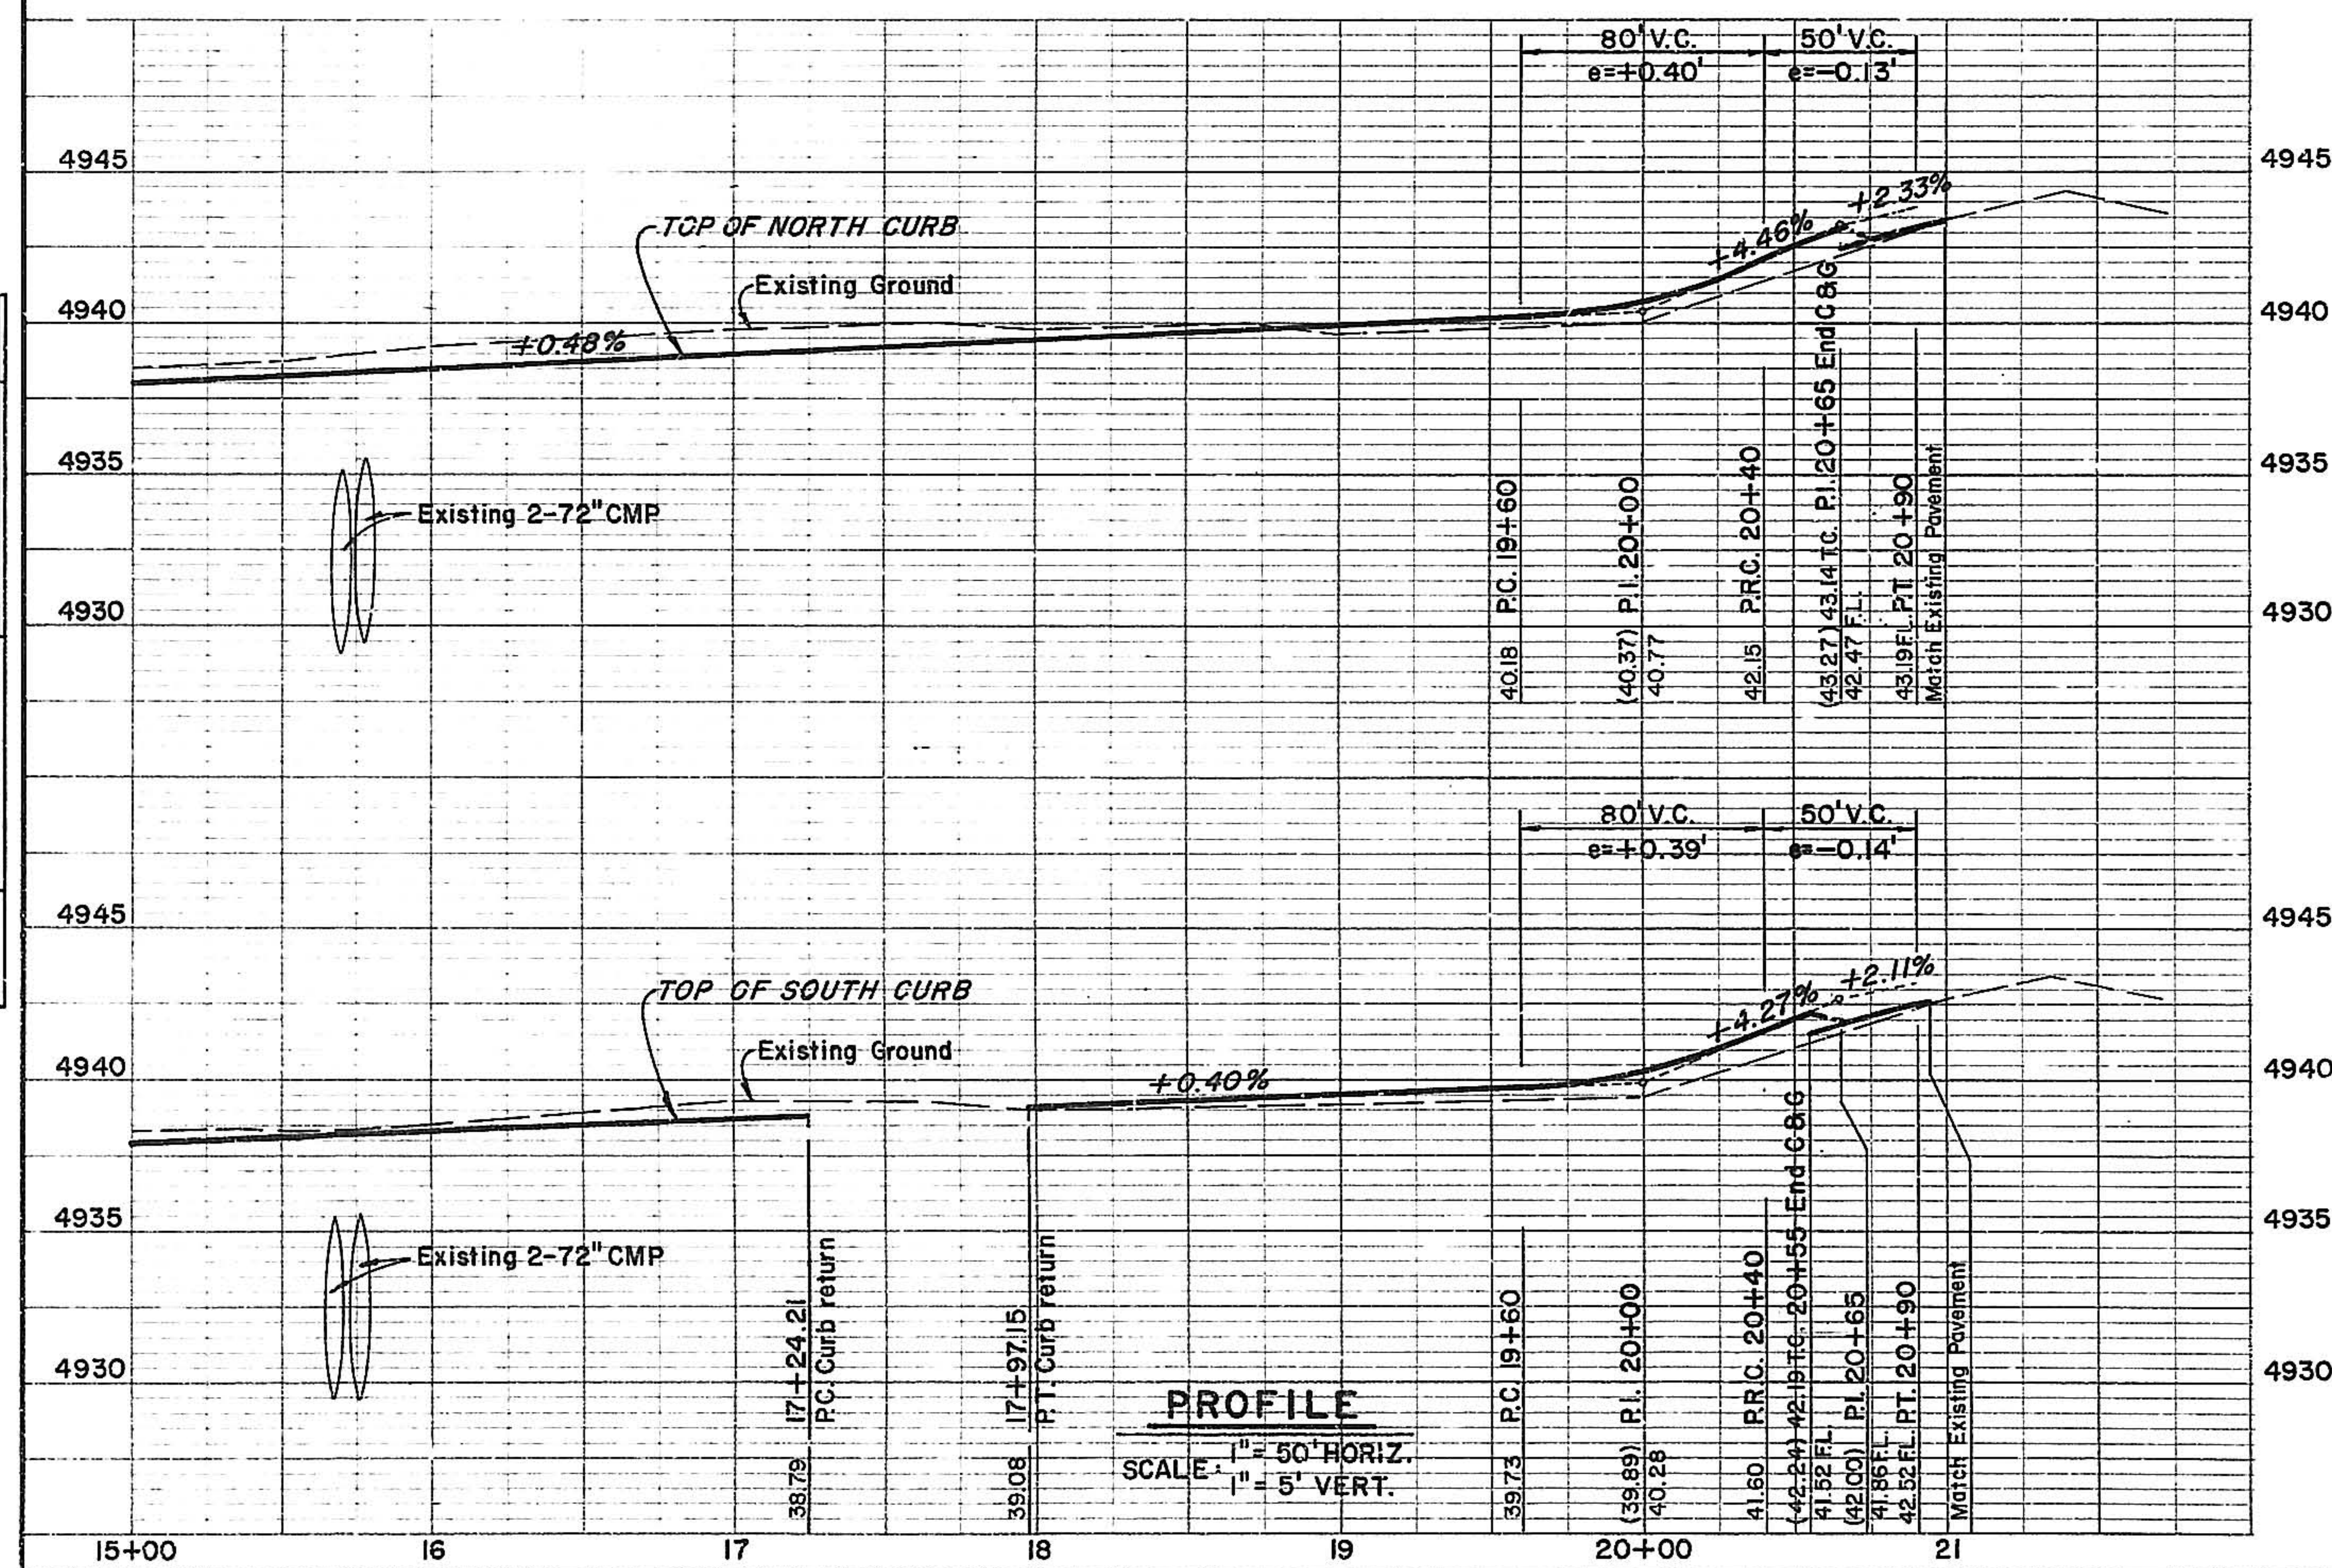


PROFILE
SCALE: 1"=50' HORIZ.
1"=5' VERT.

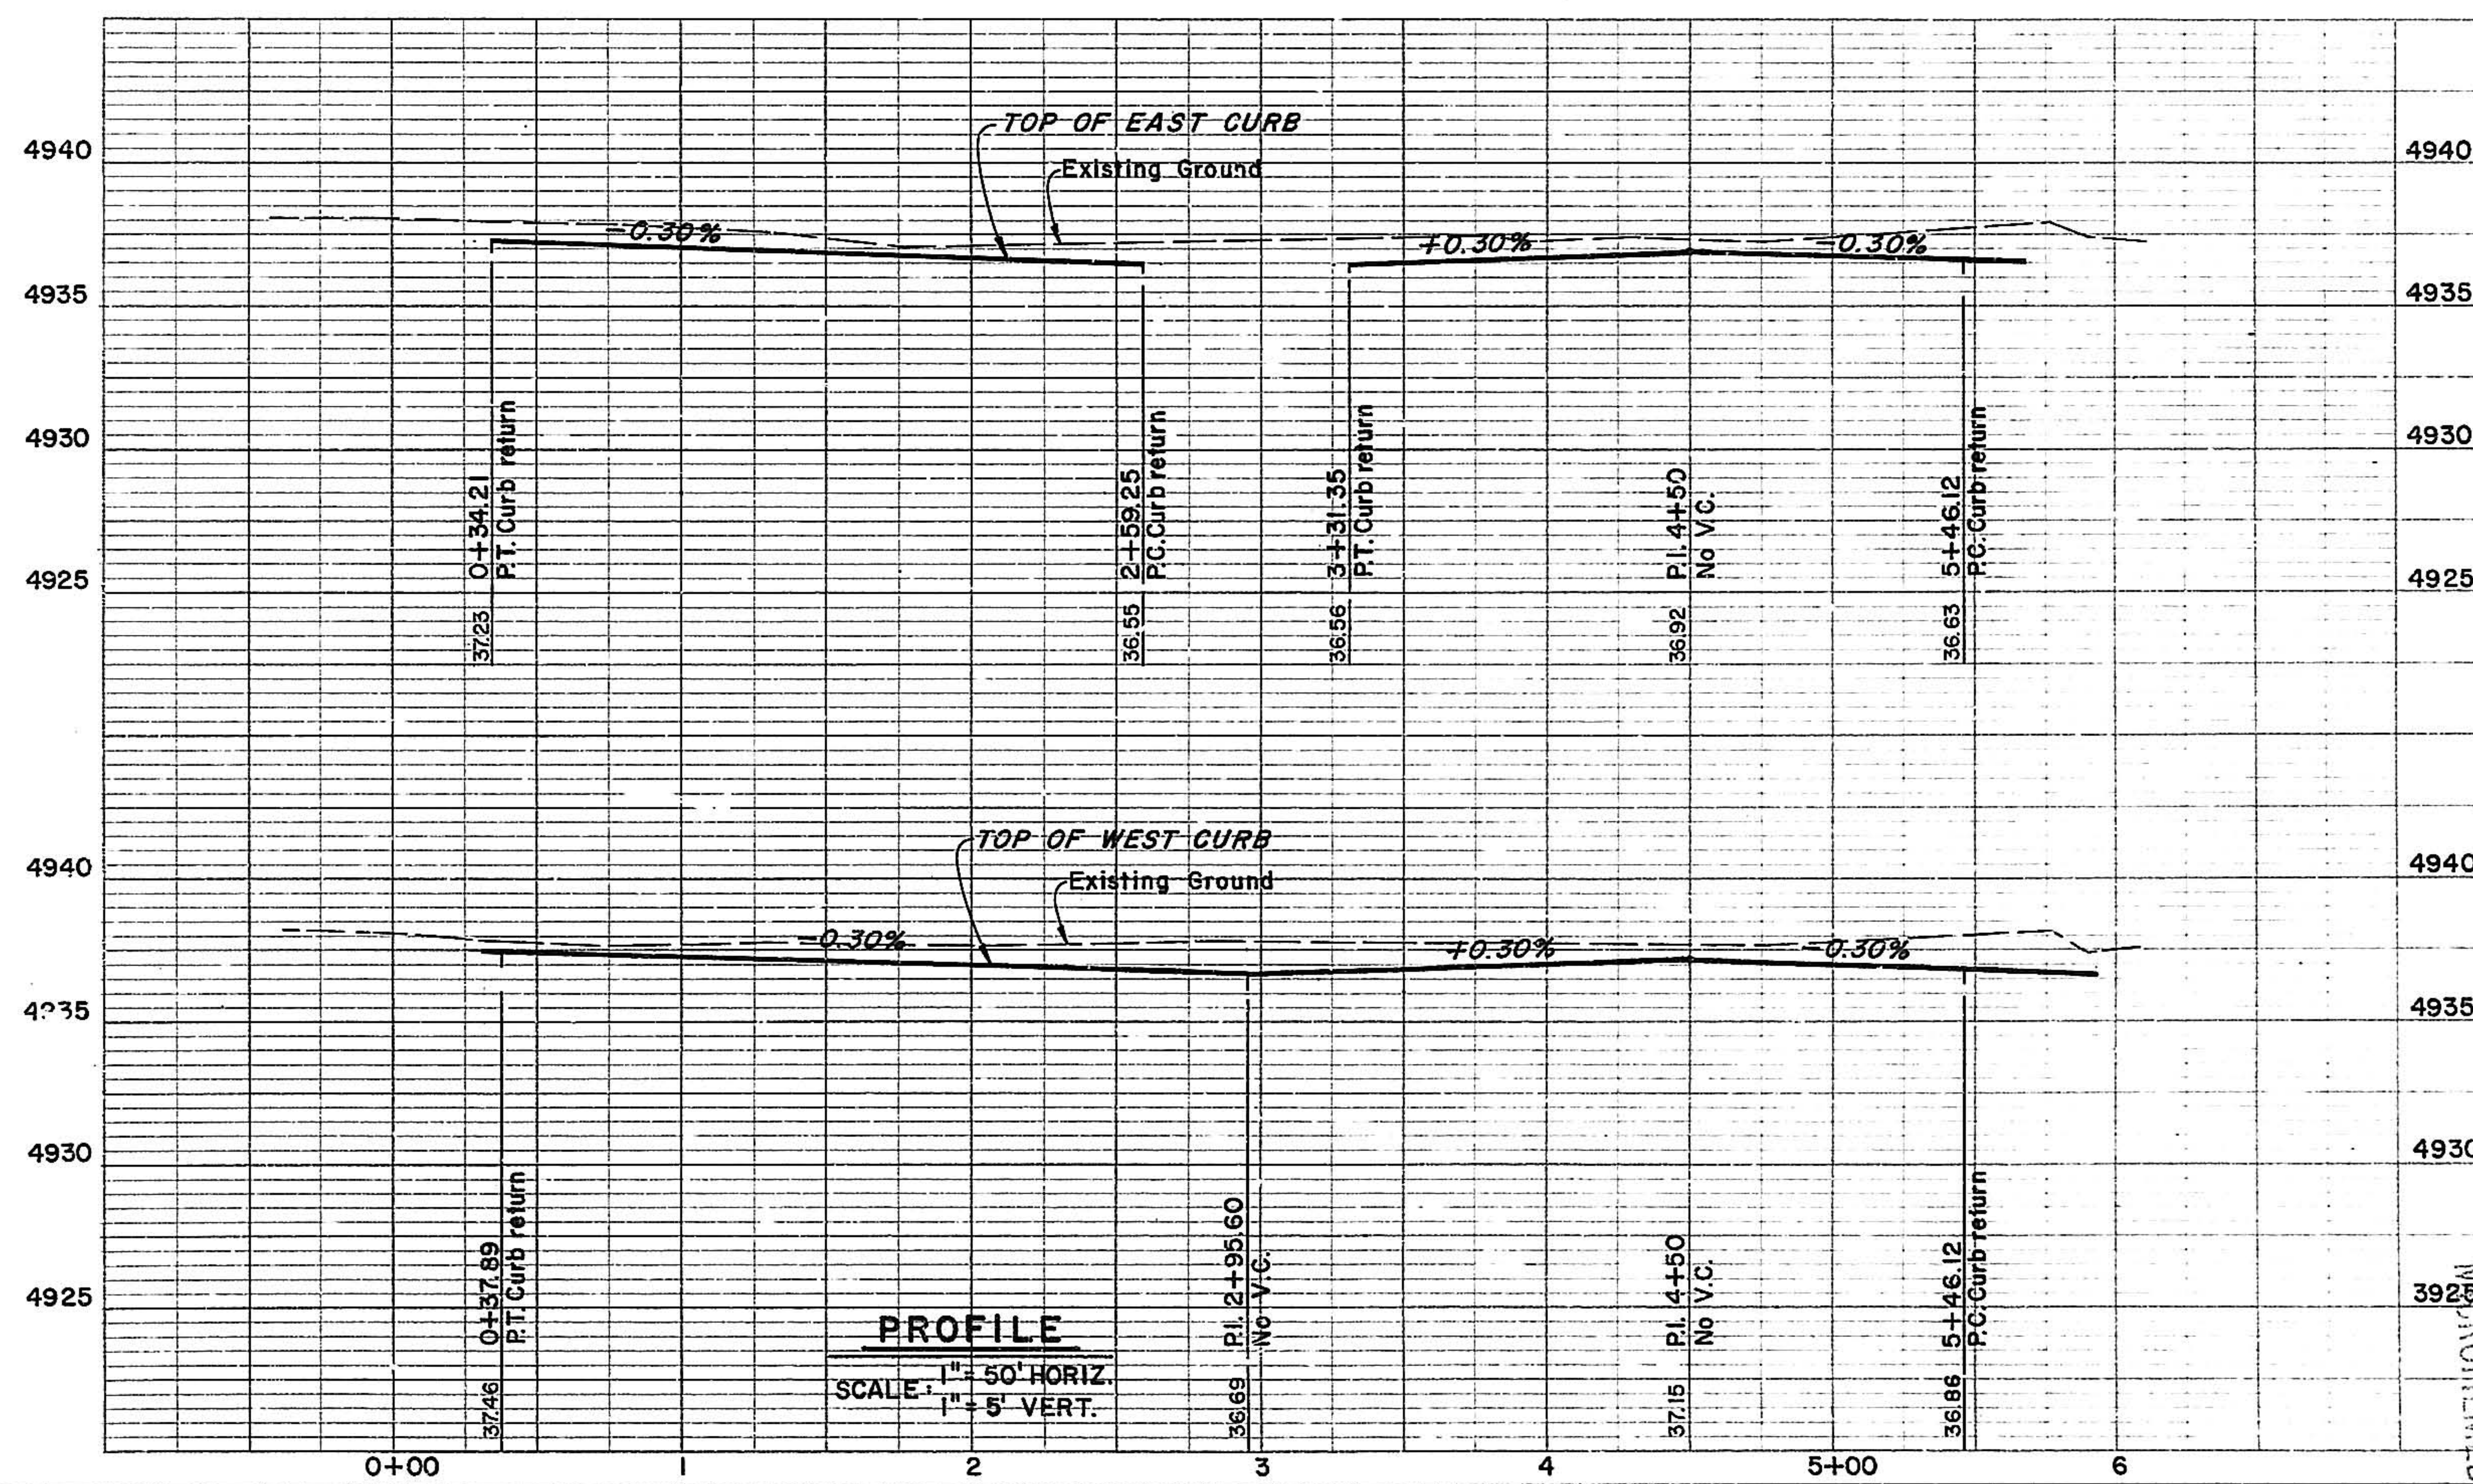

PROFILE
SCALE: 1"=50' HORIZ.
1"=5' VERT.


PLAN	DATE
SURVEYED	BY
PLOTTED	BY
NOTE BOOK	NO.
ALIGNMENT CHECKED	
RT. OF WAY CHECKED	

PROFILE	DATE
SURVEYED	BY
PLOTTED	BY
NOTE BOOK	NO.
GRADES CHECKED	
STRUCTURE NOTATIONS CH. NO.	

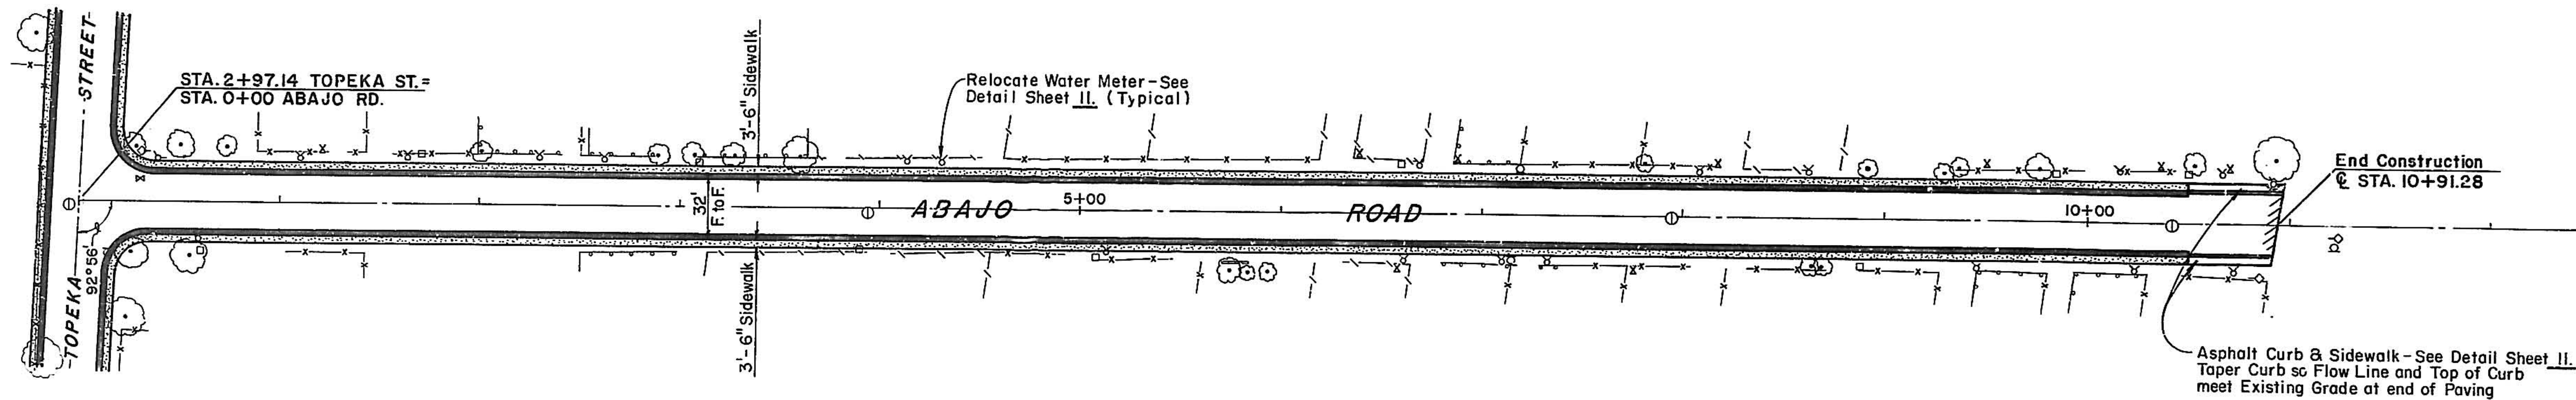


PLAN
SCALE: 1" = 50'


10 001 0470

 

PROFILE		BY	DATE
	SURVEYED		
	PLOTTED		
NOTE BOOK	GRADES CHECKED		
NO.	B. M.'S NOTED		


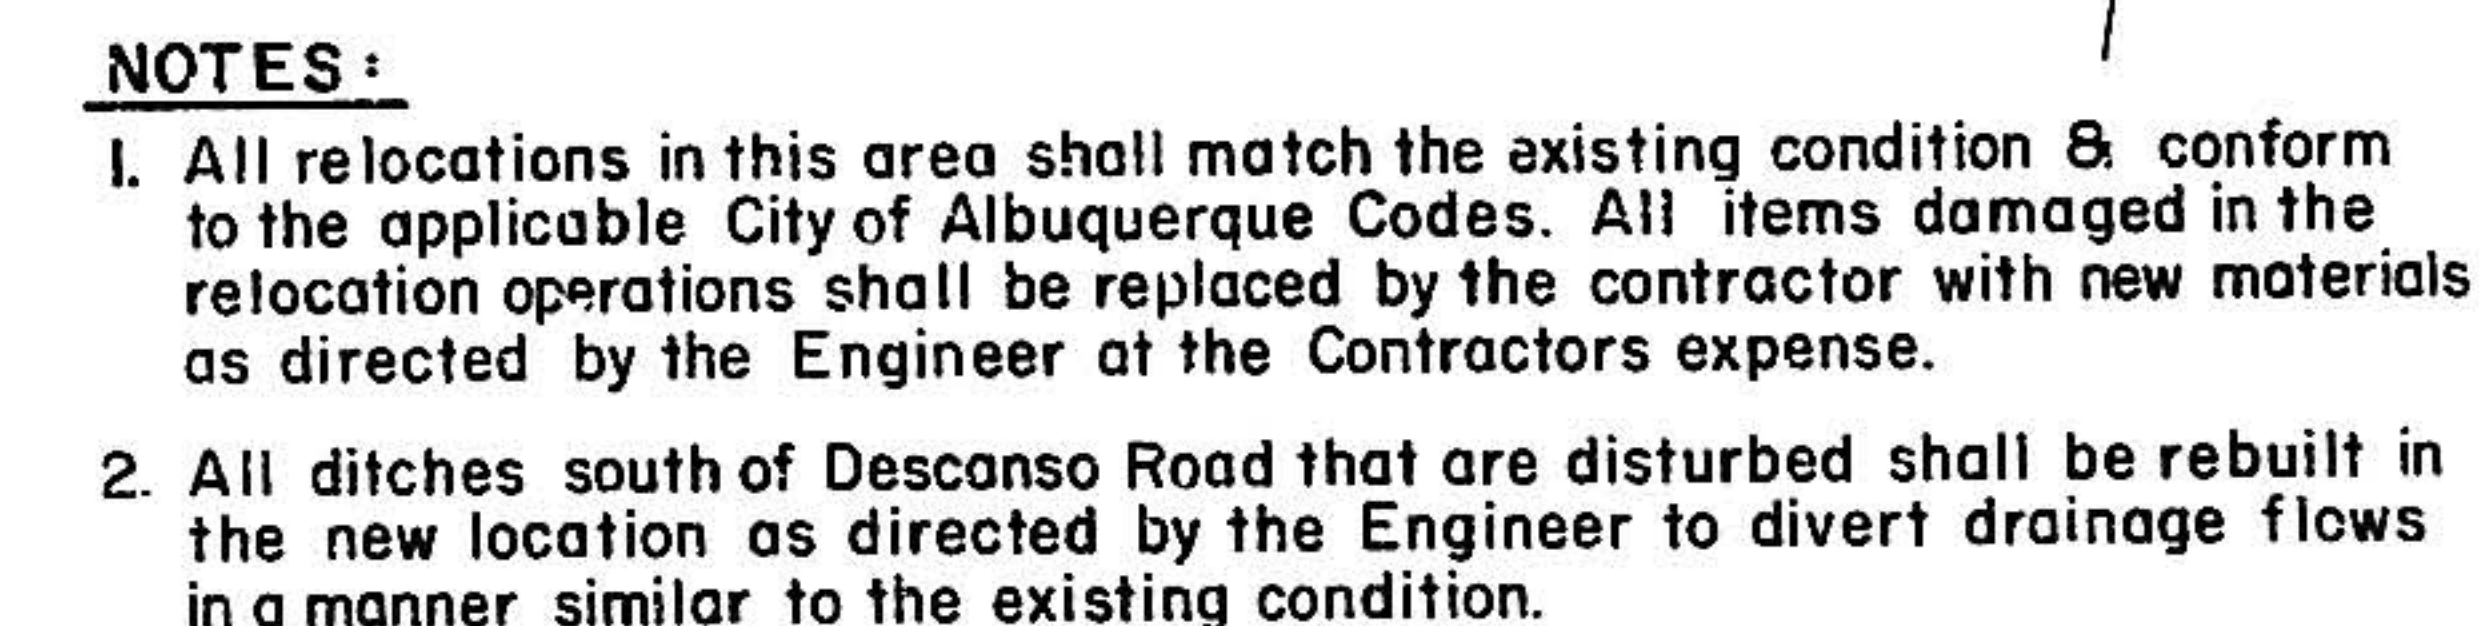


1	7	8	9	5	6	7	5	9	10	11	12
10		001		0570							

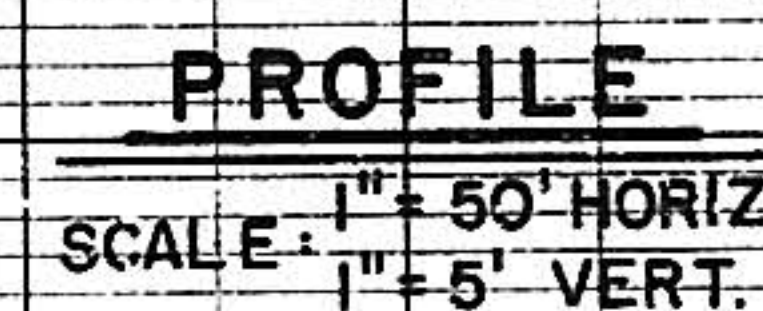

PLAN	DATE	BY
SURVEYED		
NOTE BOOK		
NO.		


PROFILE	DATE	BY
SURVEYED		
NOTE BOOK		
NO.		

  


10 001 0670

PLAN	DATE
SURVEYED	BY
PLOTTED	DATE
NOTE BOOK	NO.
ALIGNMENT CHECKED	
INT. OF WAT. CHECKED	

PROFILE	DATE
SURVEYED	BY
PLOTTED	DATE
NOTE BOOK	NO.
GRADES CHECKED	
8' M.I. NOTED	
ENCLOSURE NOTED IN CH. NO.	

 


PLAN
SCALE: 1" = 50'

 

PROFILE
SCALE: 1" = 50' HORIZ.
1" = 5' VERT.


PLAN	DATE
SURVEYED	BY
NOTED	DATE
NOTE BOOK	ALIGNED CHECKED
NO.	HT. OF WAY CHECKED

PROFILE	DATE
SURVEYED	BY
NOTED	DATE
NOTE BOOK	GRADES CHECKED
NO.	B. M. NOTED
	STRUCTURE NOTATIONS CH. NO.

 


PLAN
SCALE: 1"=50'

10 001 08709

 


PLAN	DATE	BY	CHKD.
SURVISED			
PLOTTED			
NOTE BOOK			
ALIGNMENT CHECKED			
RT. OF WAY CHECKED			
NO.			

PROFILE	DATE	BY	CHKD.
SURVISED			
PLOTTED			
NOTE BOOK			
GRADES CHECKED			
B. M. NOTED			
STRUCTURE NOTINGS CH. 103			
NO.			

 

PLAN
SCALE: 1" = 50'


10.09.1 09.20

 

PROFILE
SCALE: 1" = 50' HORIZ.
1" = 5' VERT.


PLAN	DATE	BY
SURVEYED		
PLOTTED		
NOTE BOOK		
NO.		

PROFILE	DATE	BY
SURVEYED		
PLOTTED		
NOTE BOOK		
NO.		

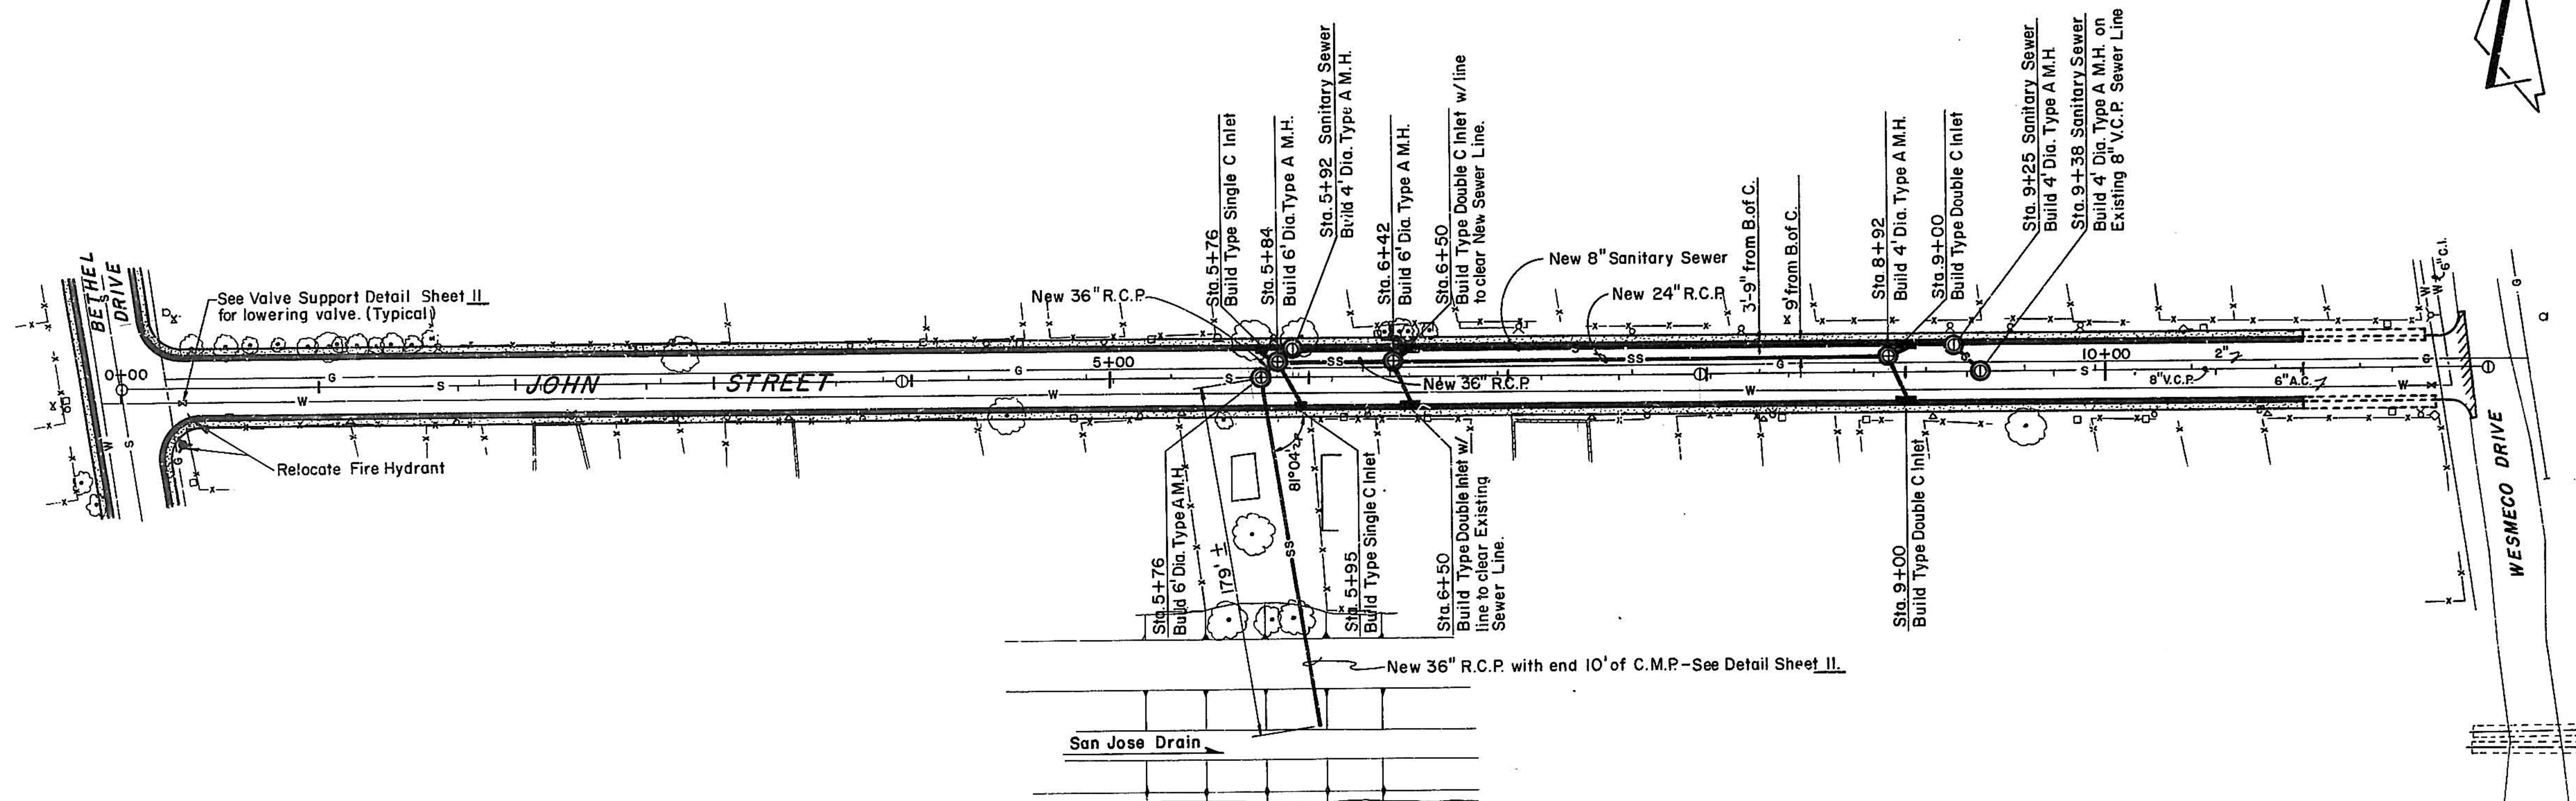


PLAN
SCALE: 1" = 50'

10 001 10 70











 


PROFILE
SCALE: 1" = 50' HORIZ.
1" = 5' VERT.


MICROFILMED

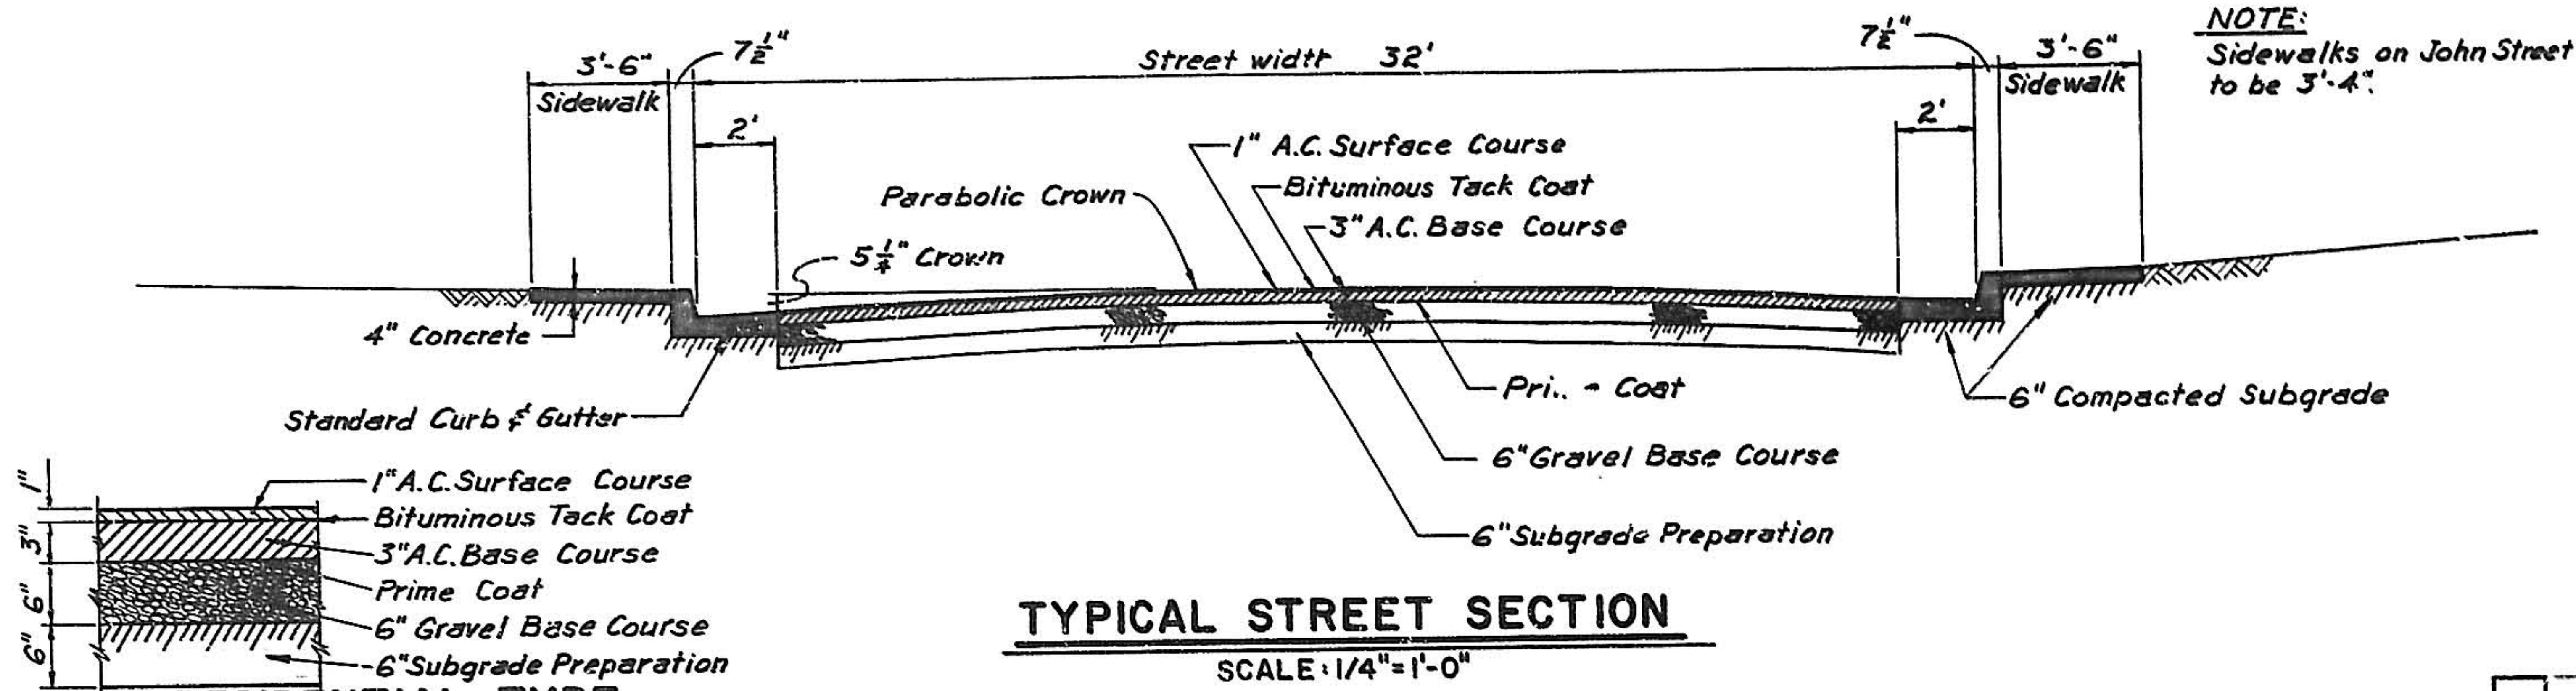


RESIDENTIAL TYPE PAVEMENT SECTION
NOT TO SCALE

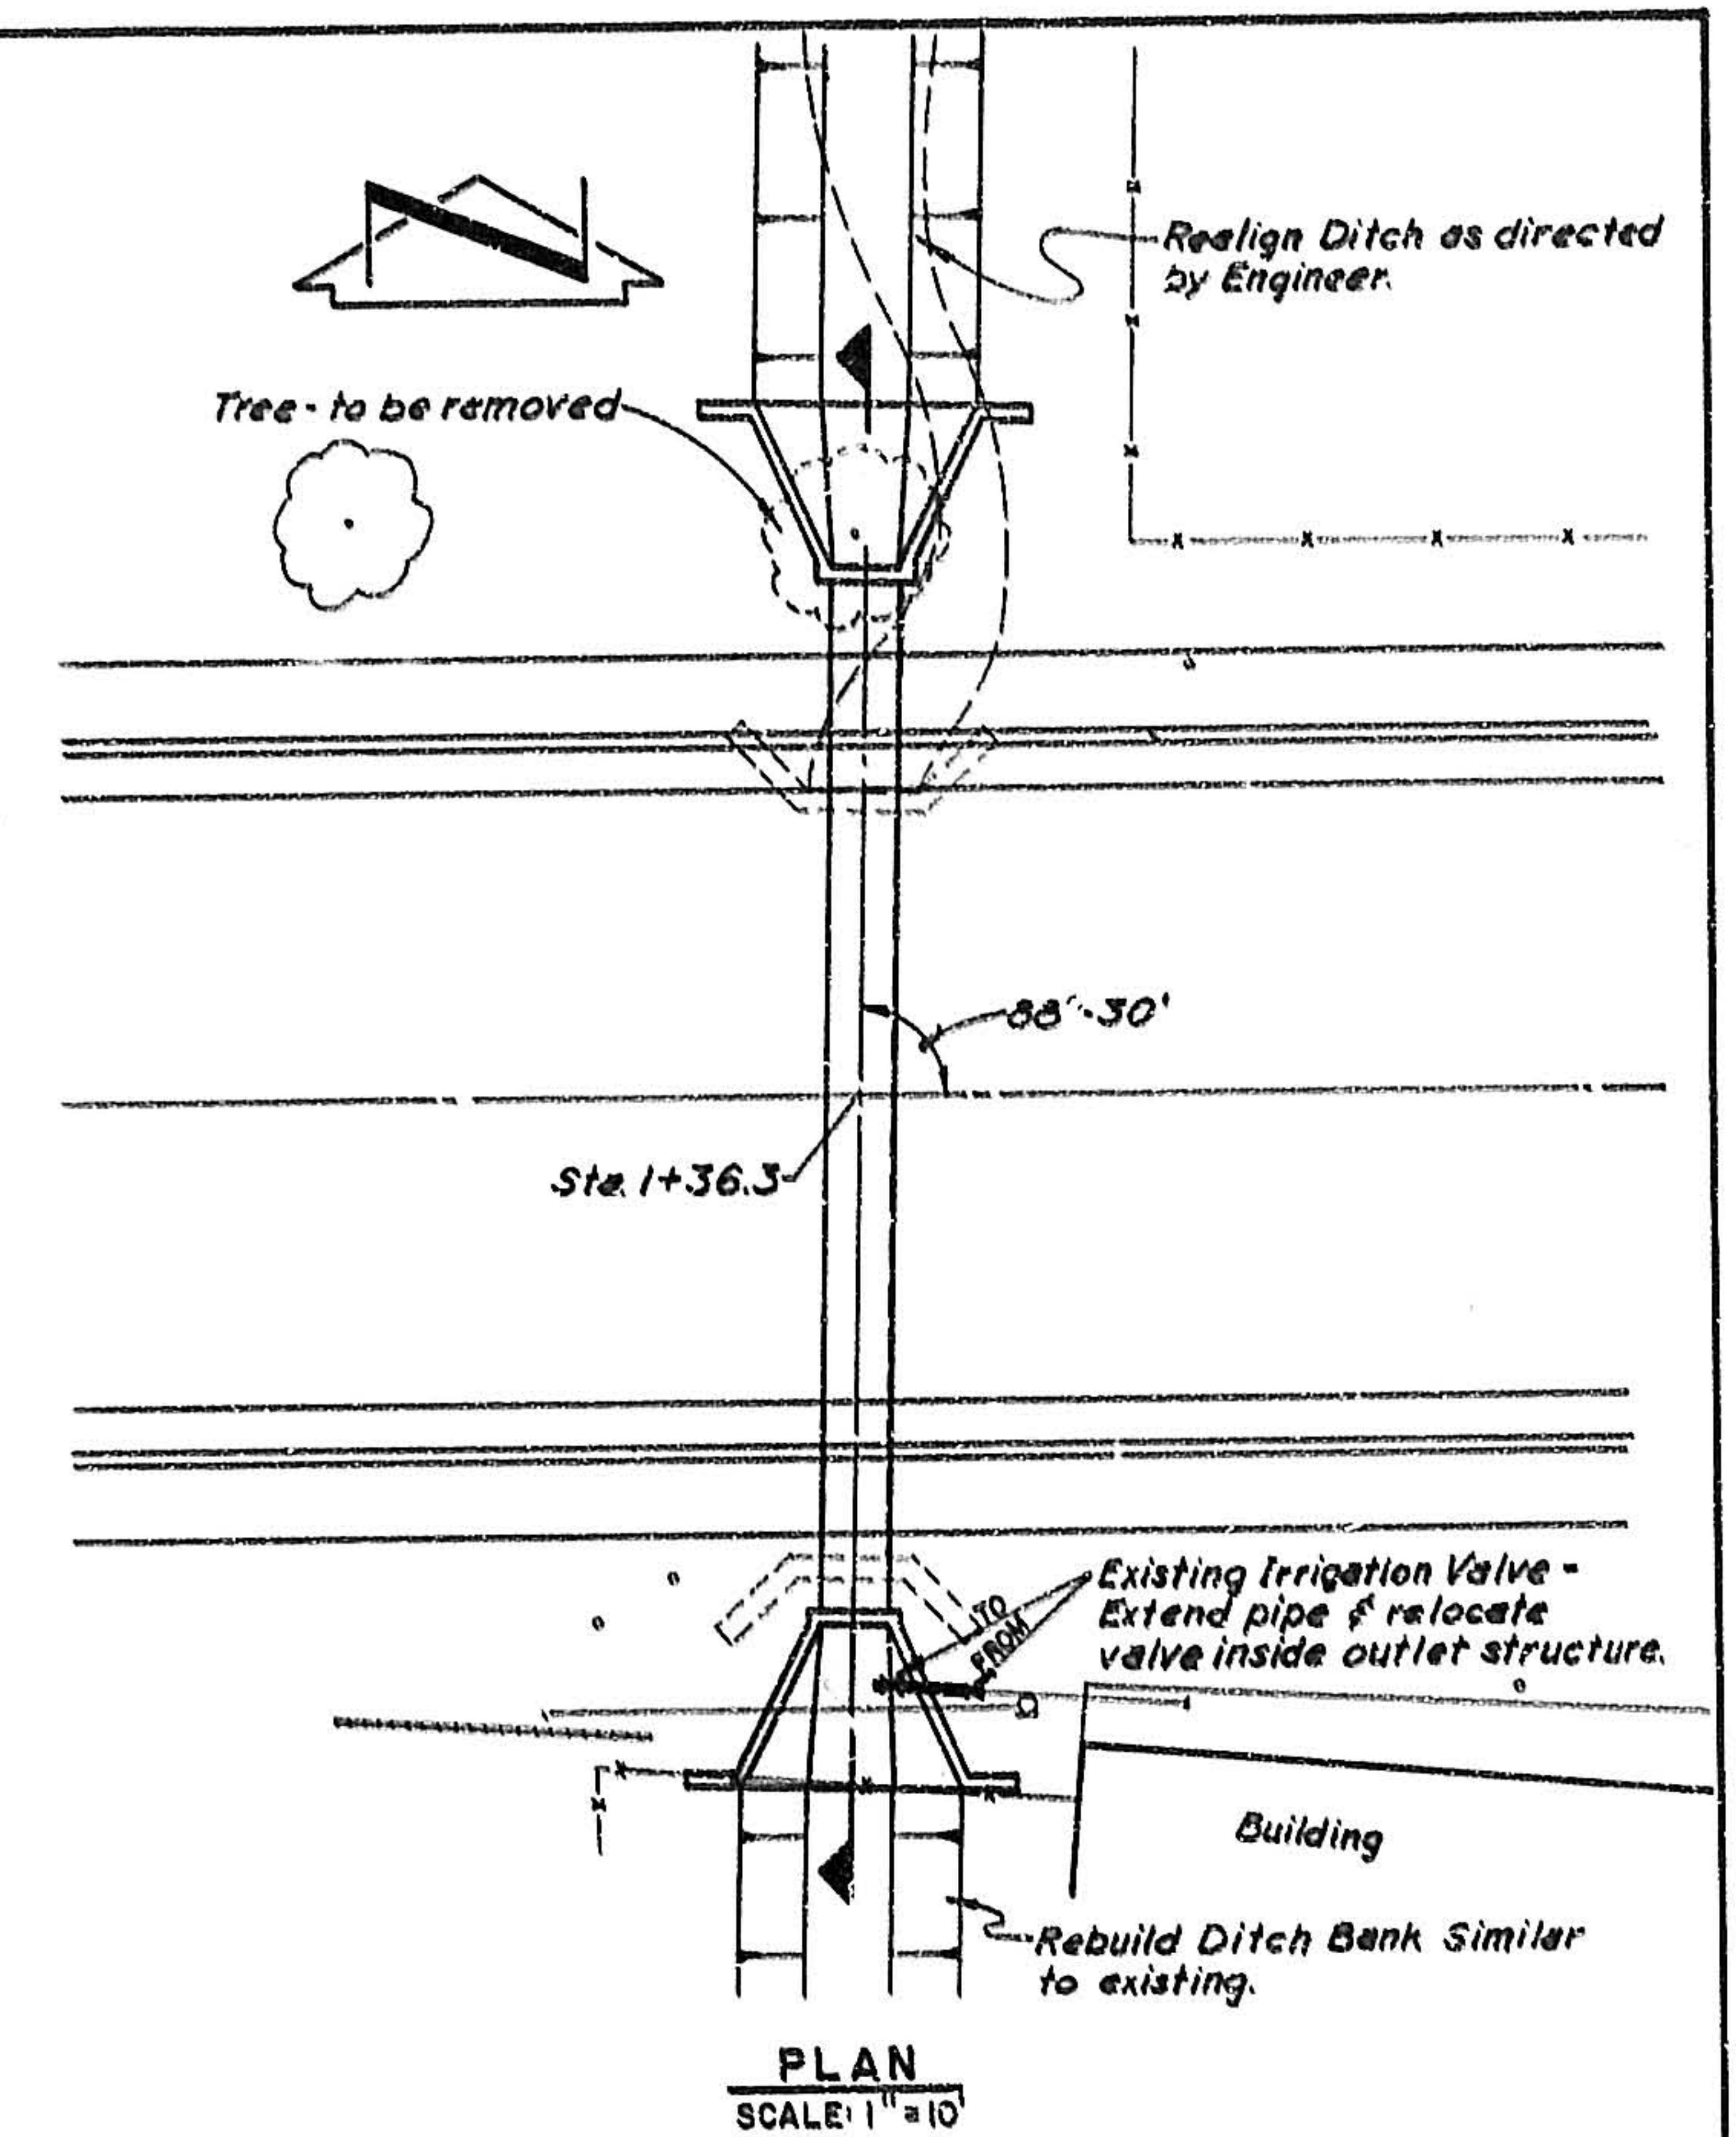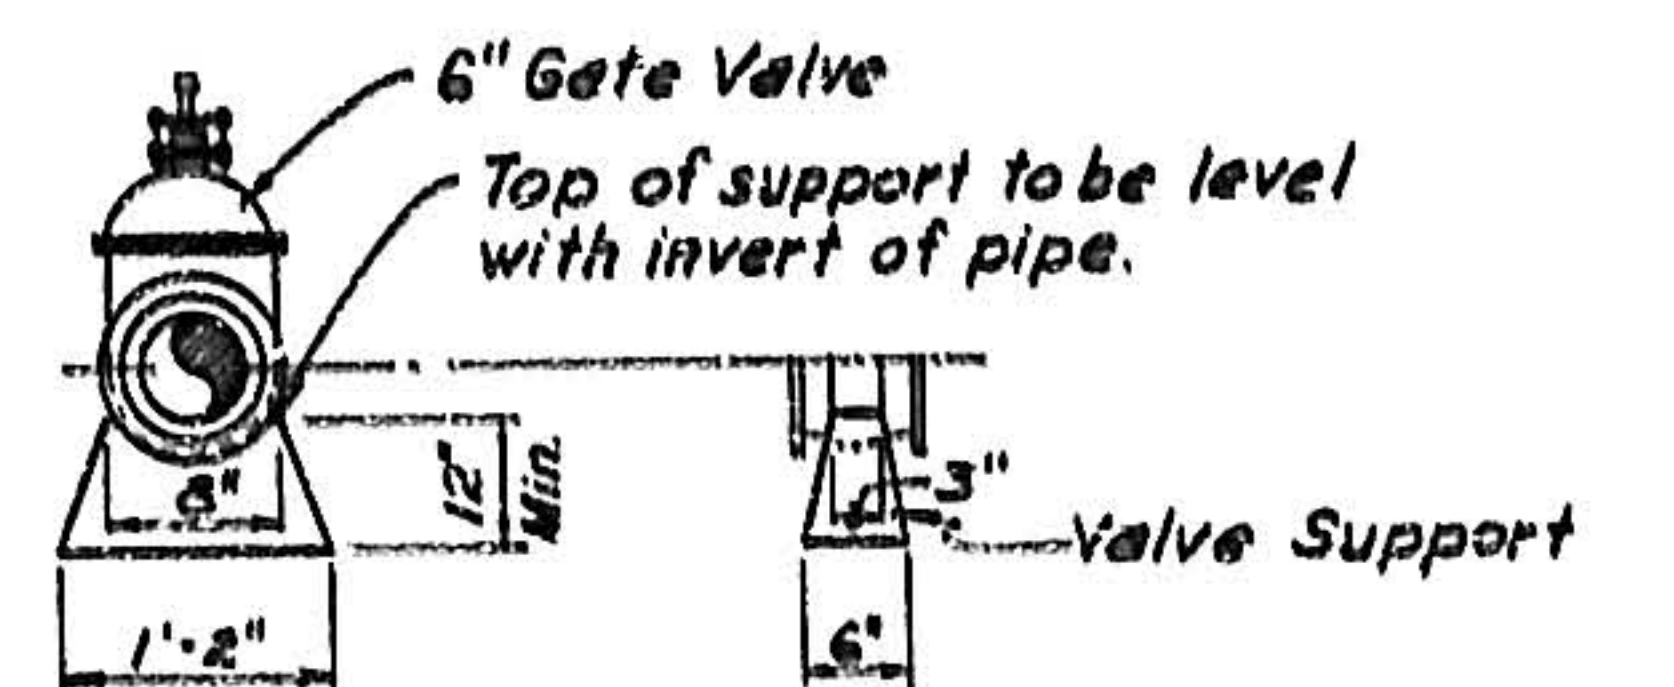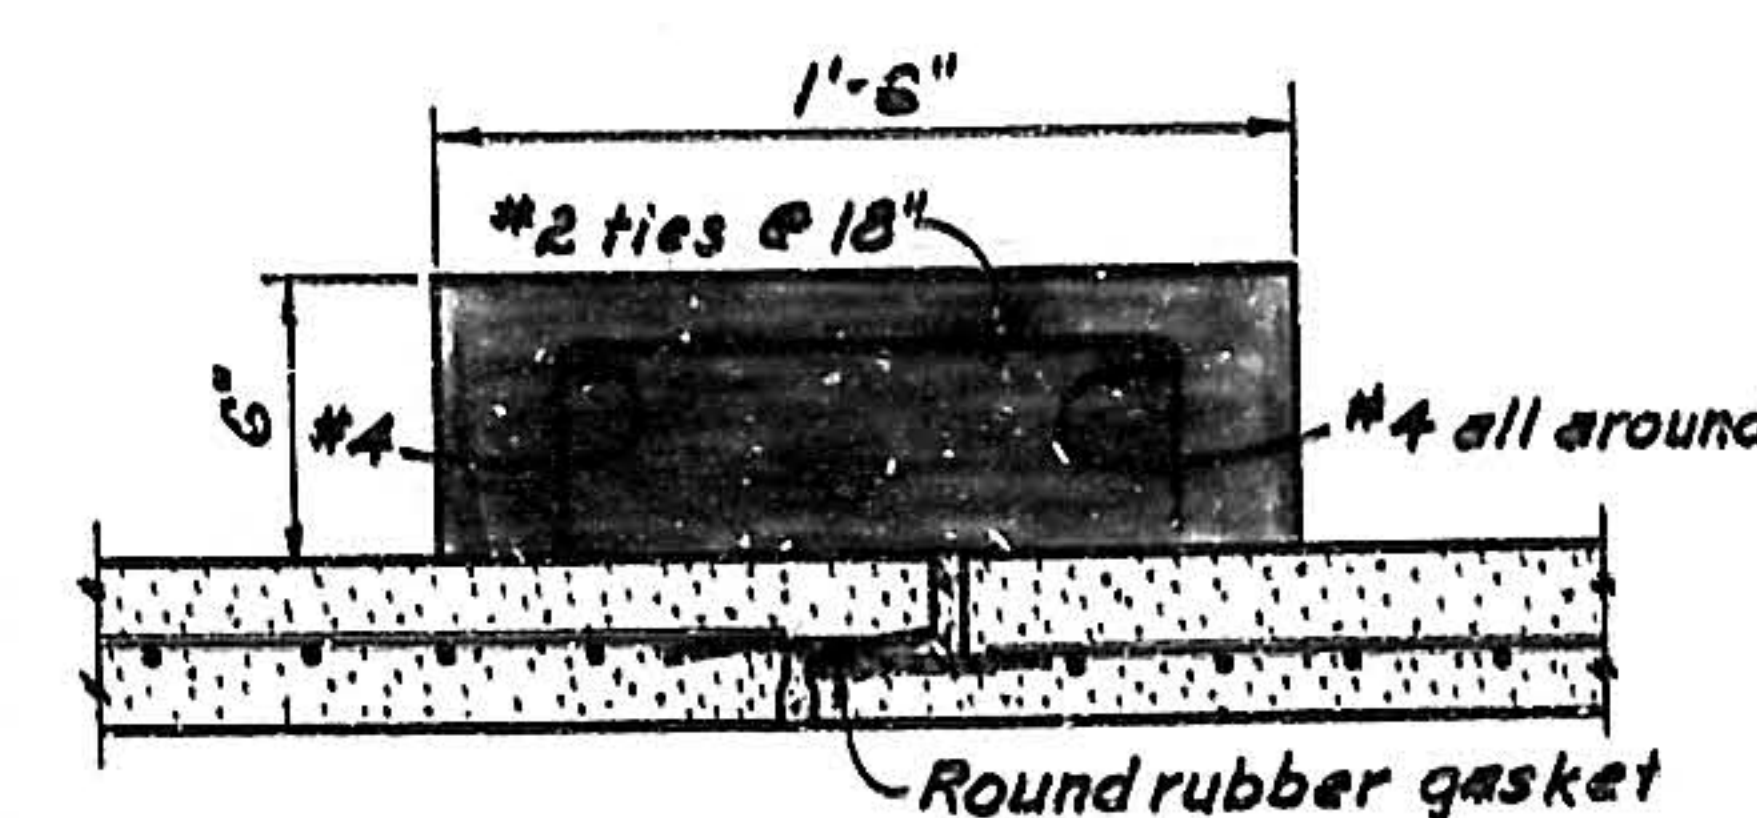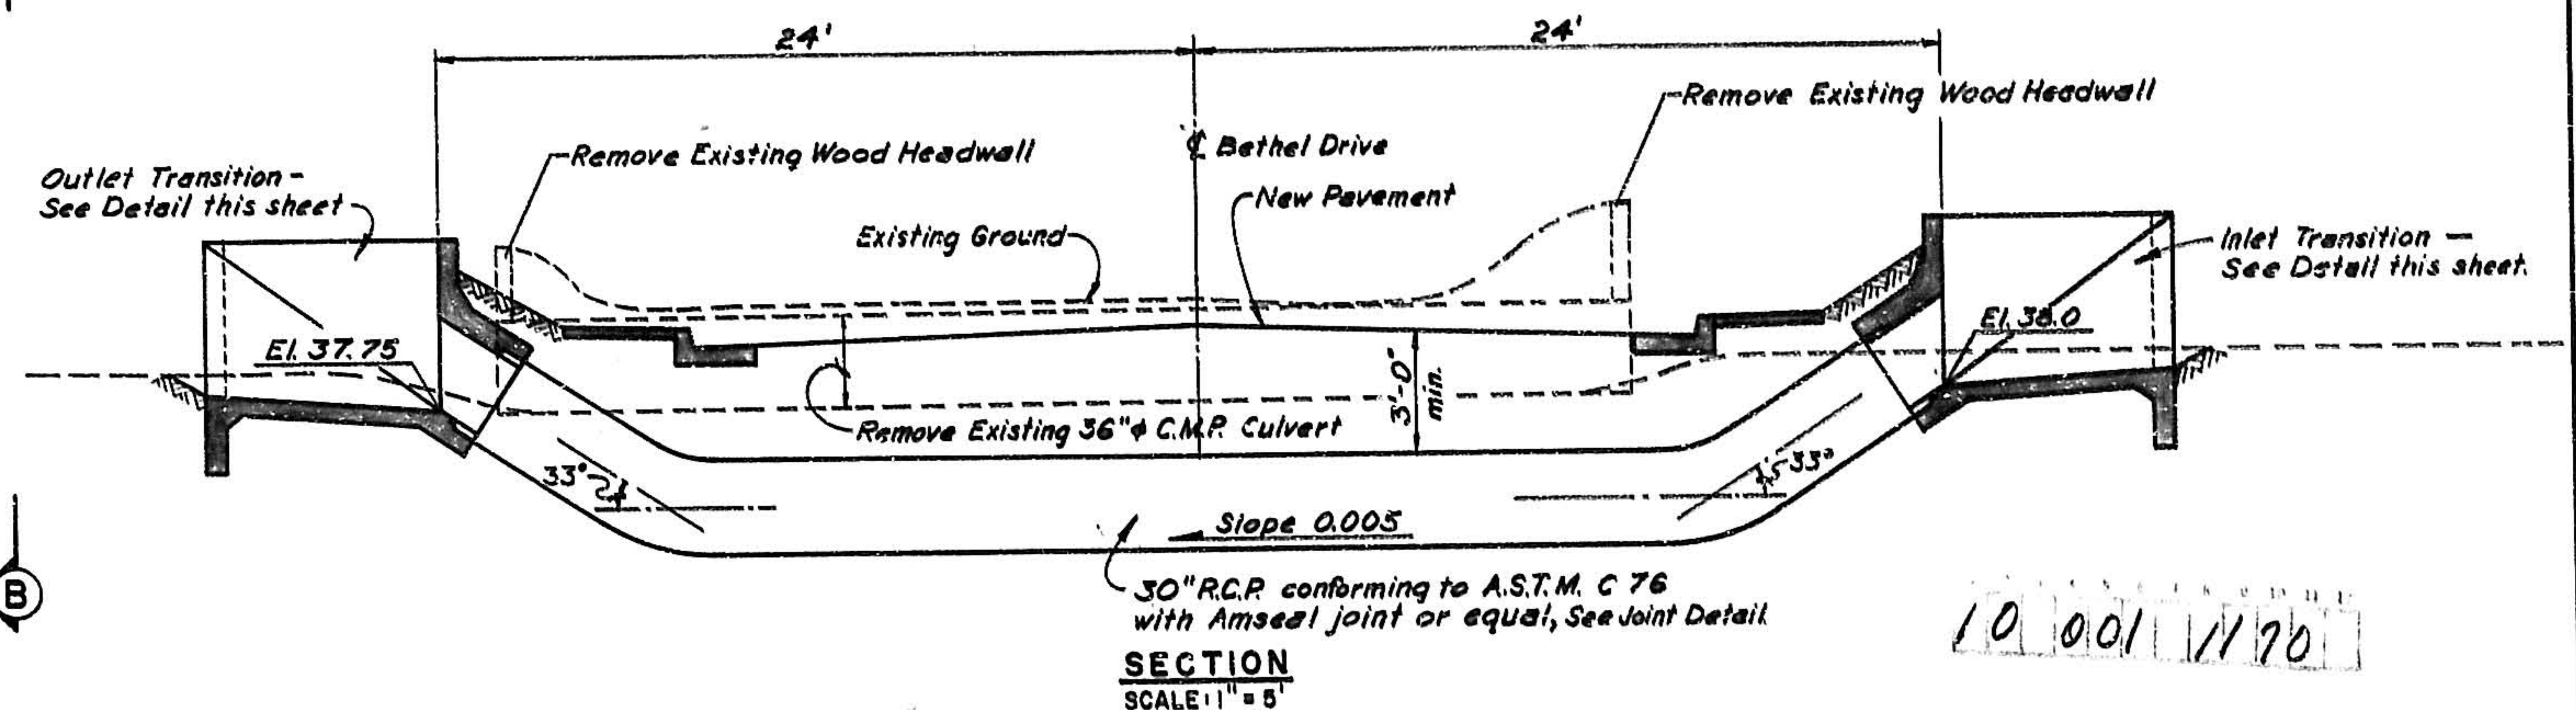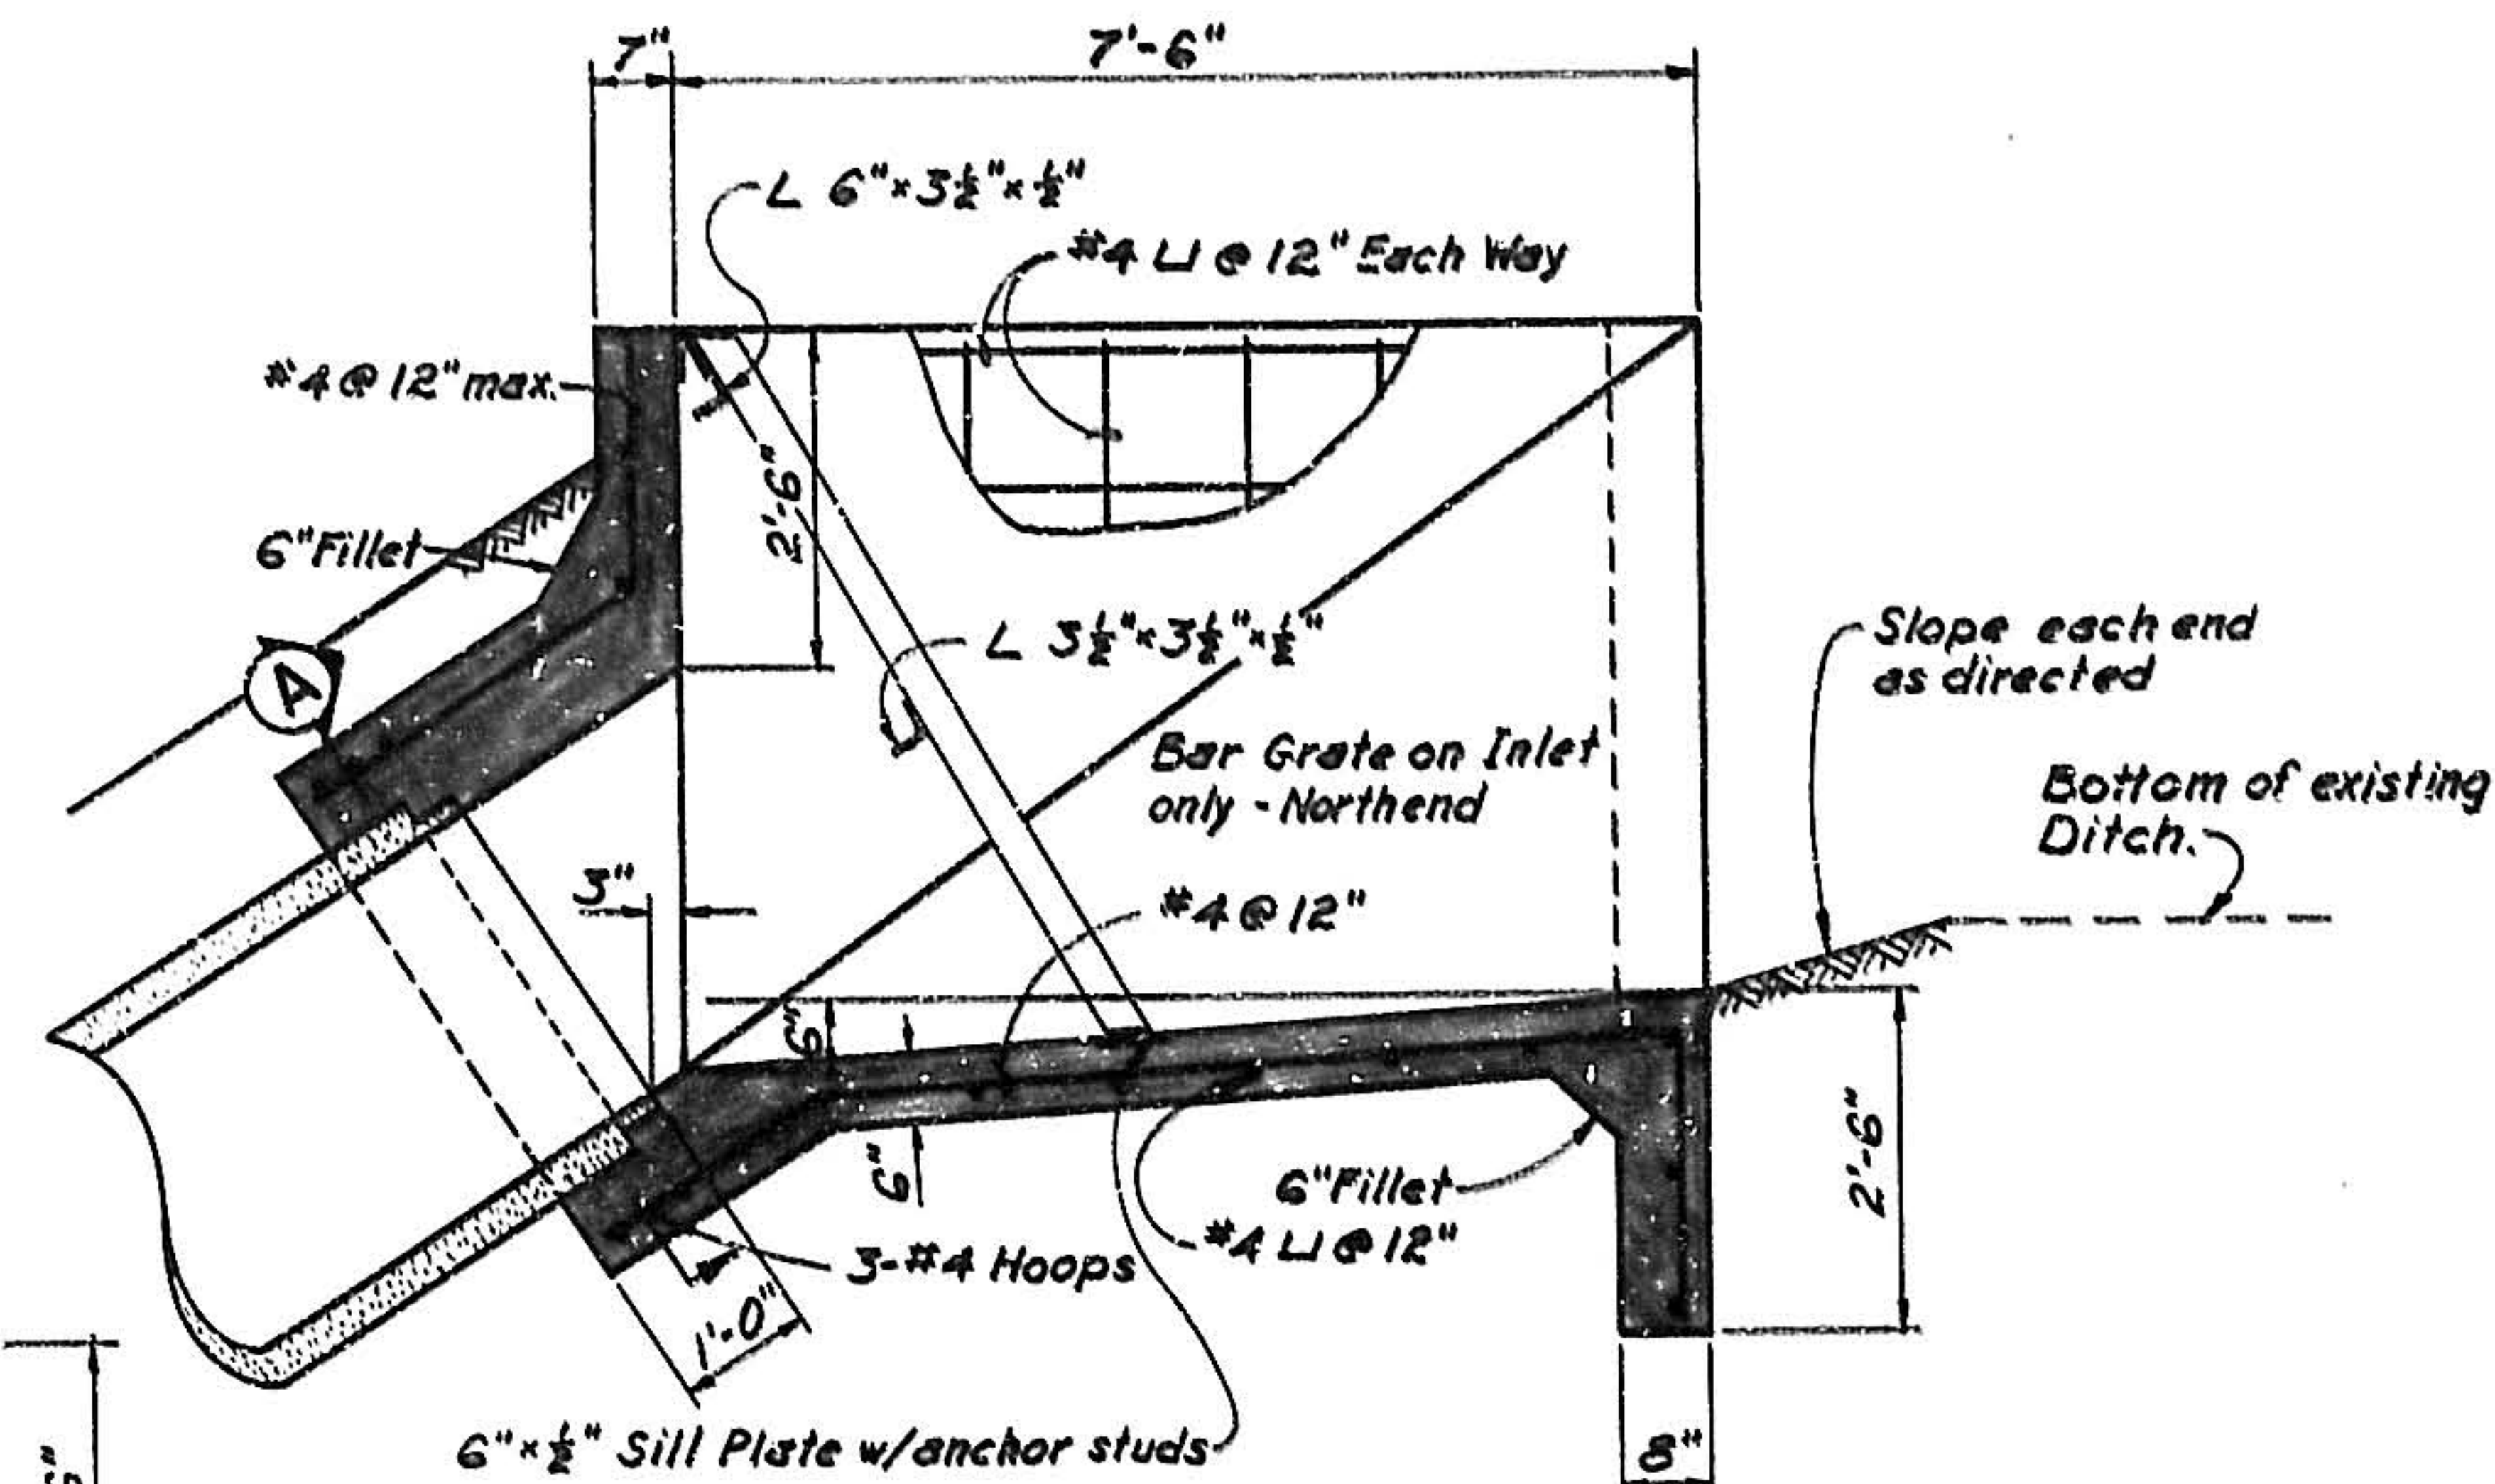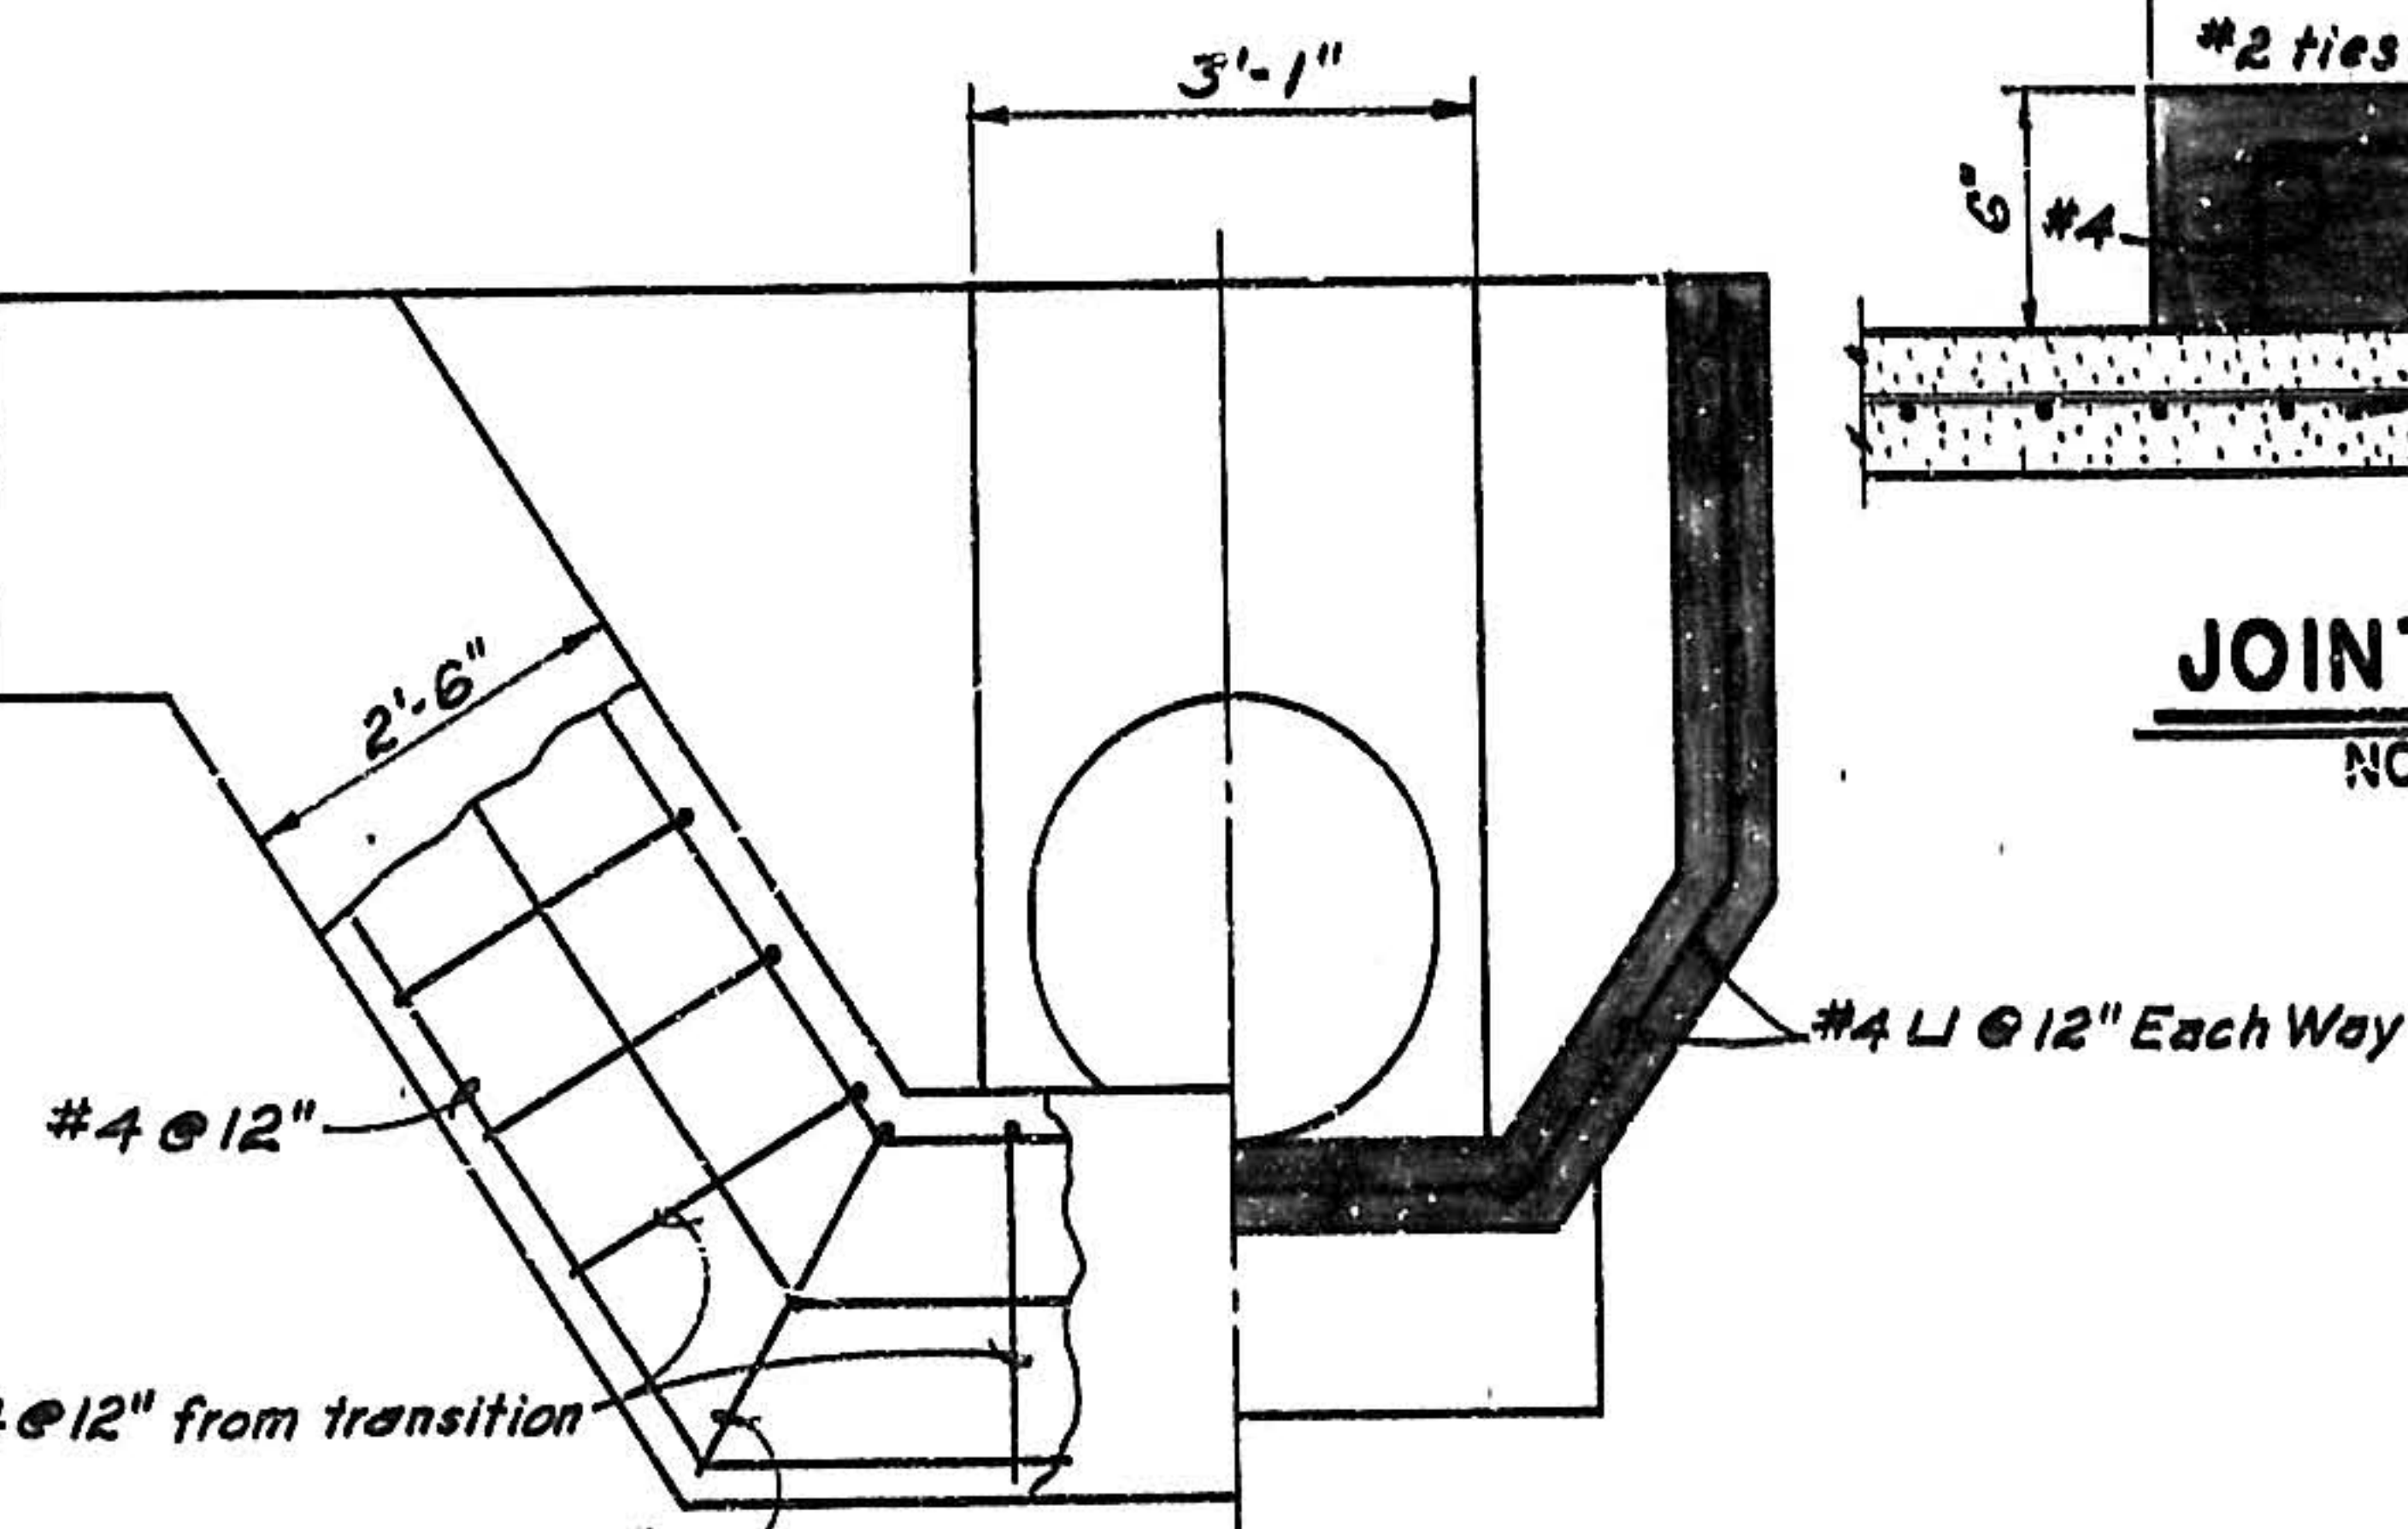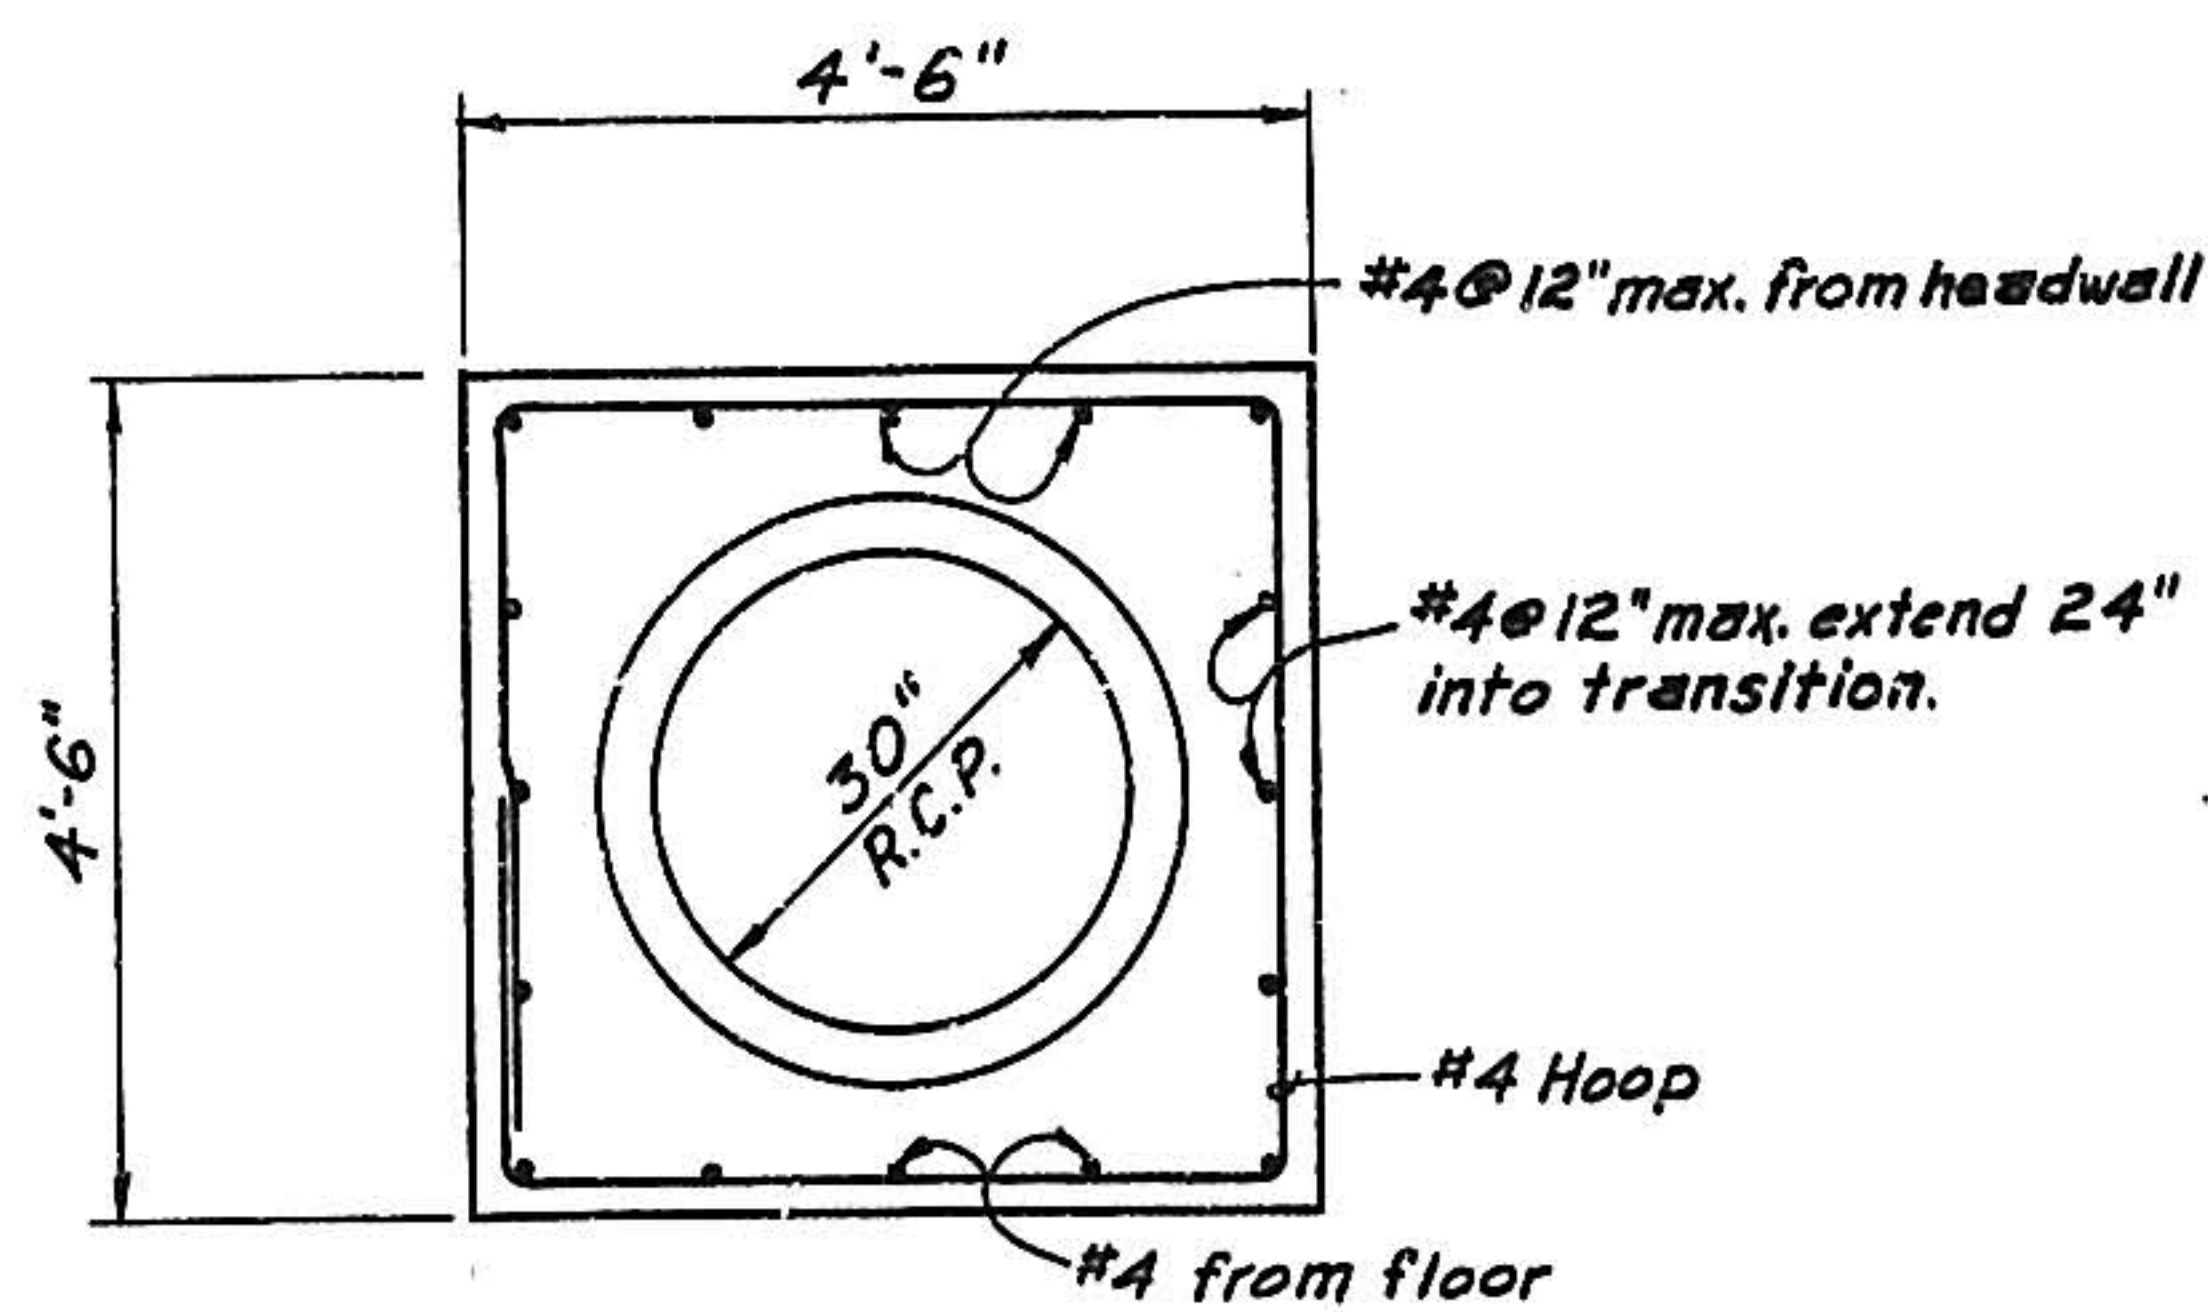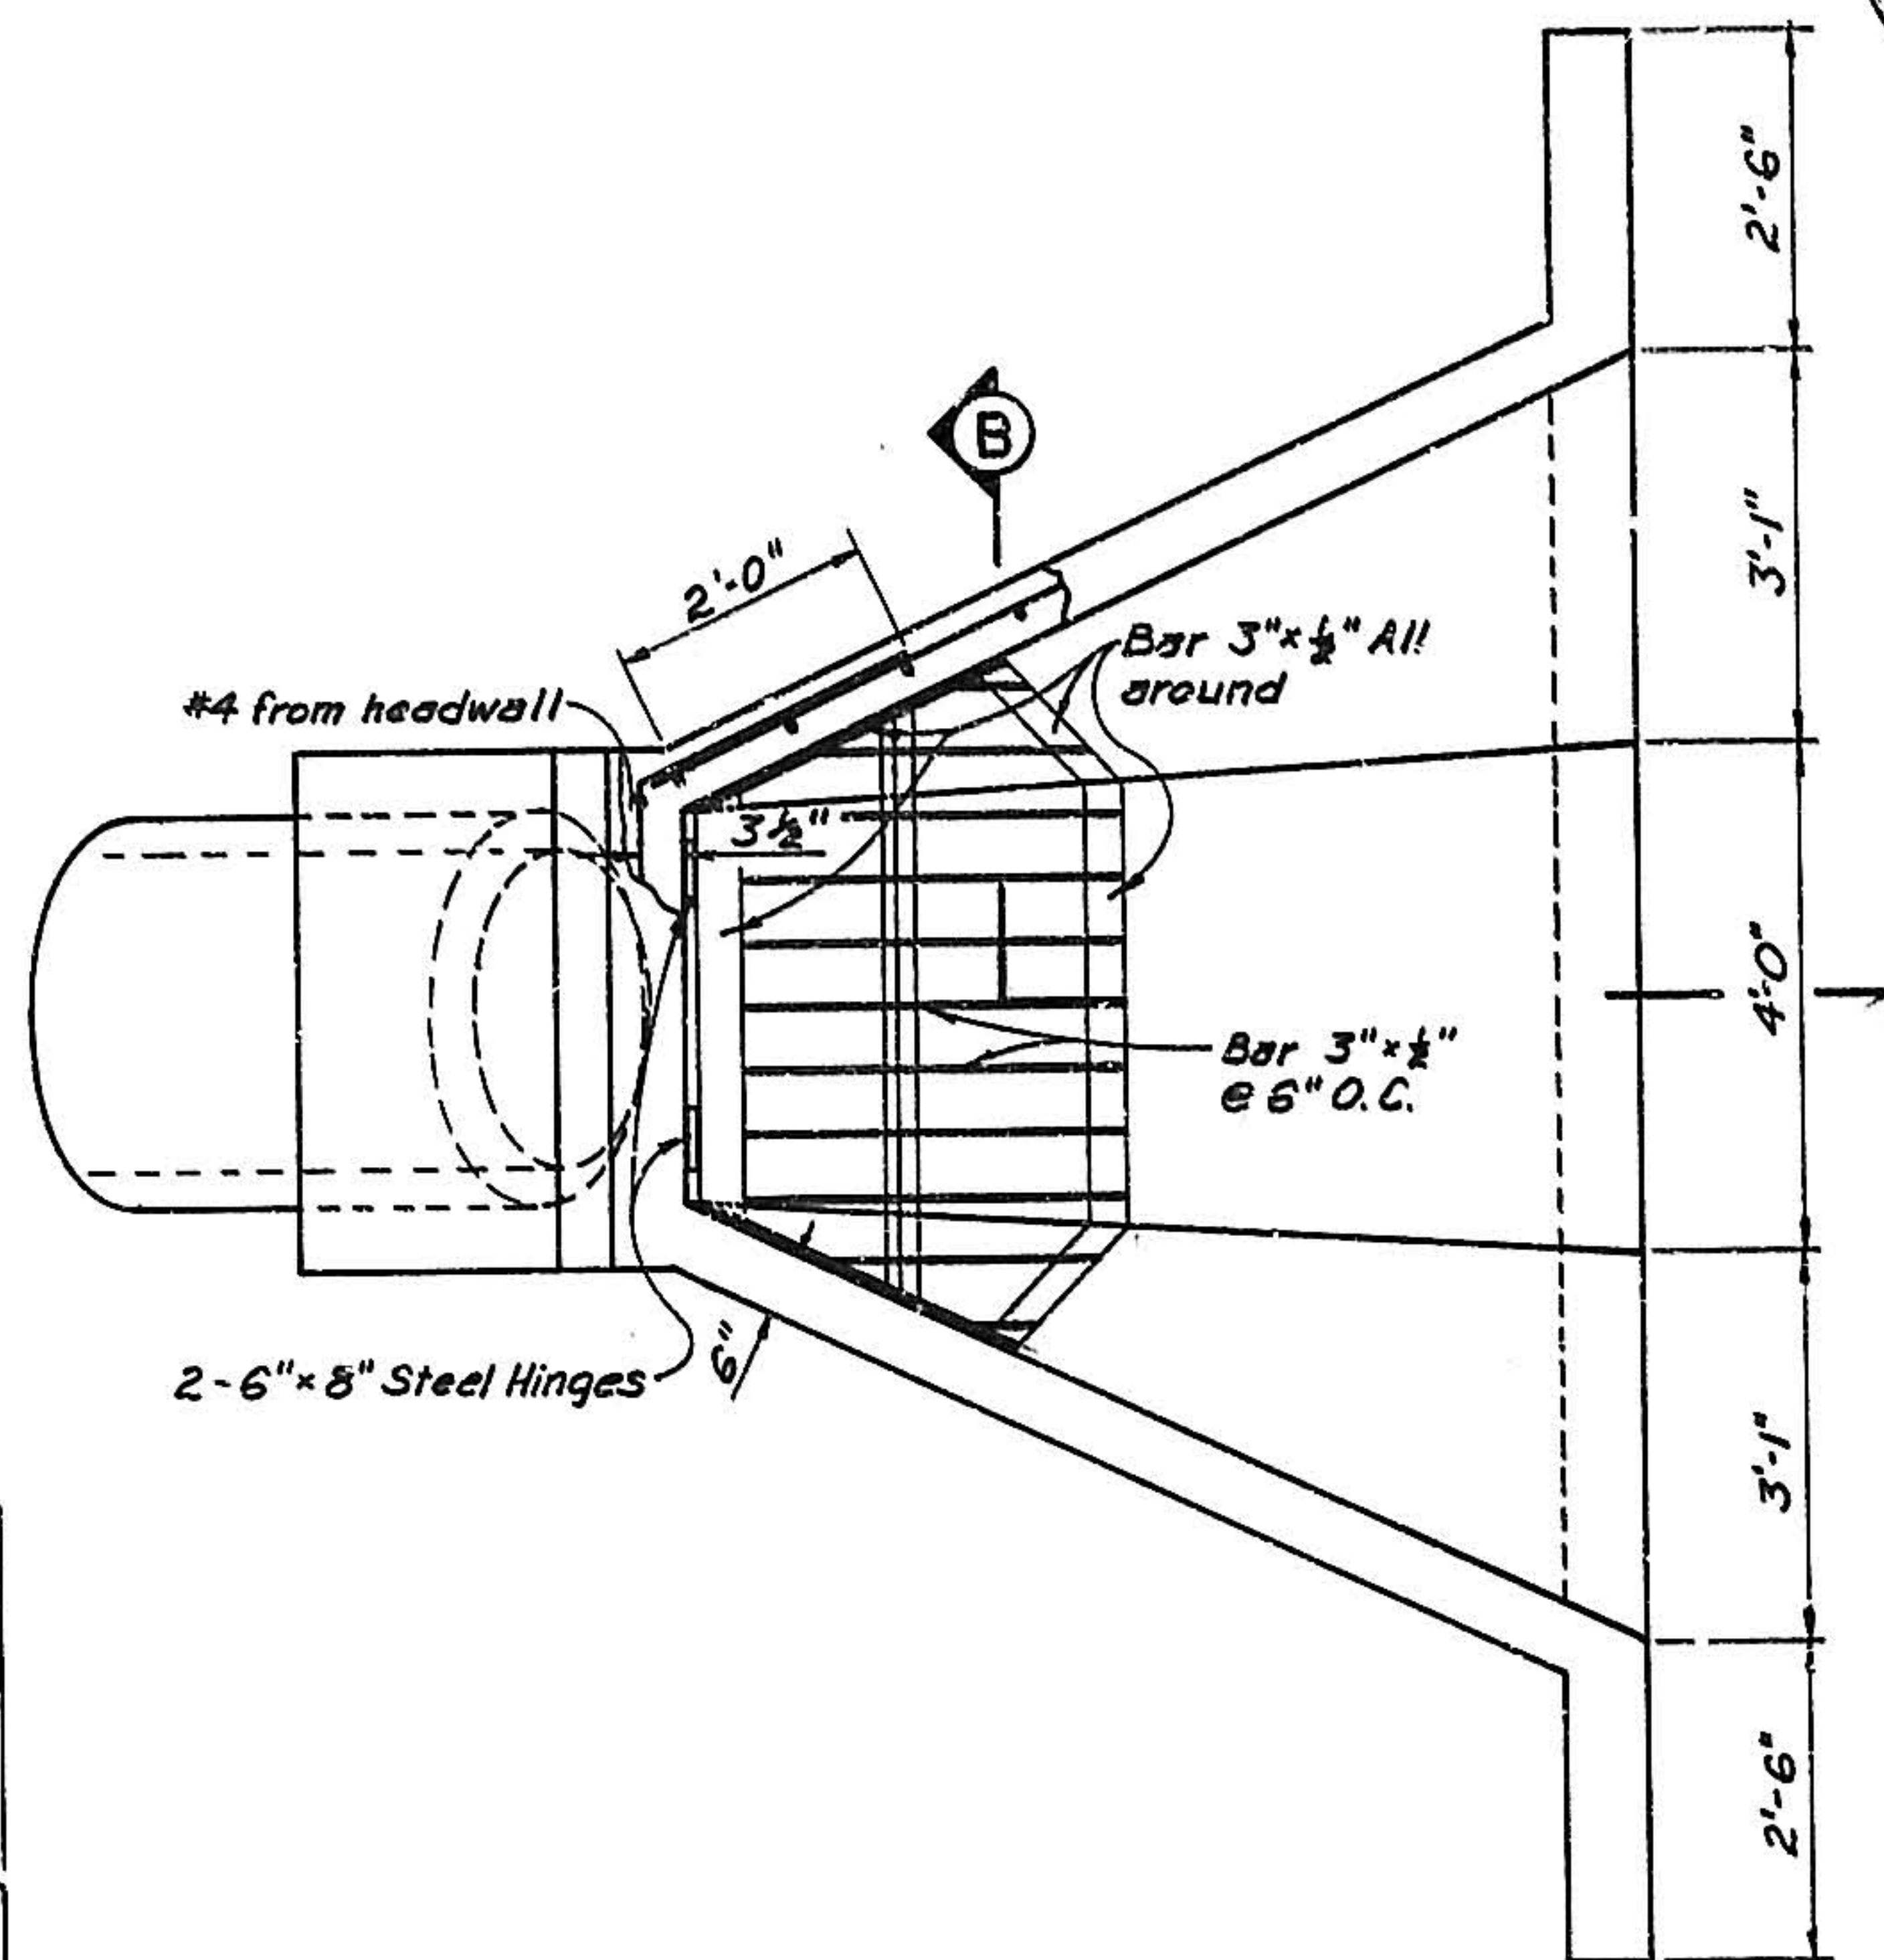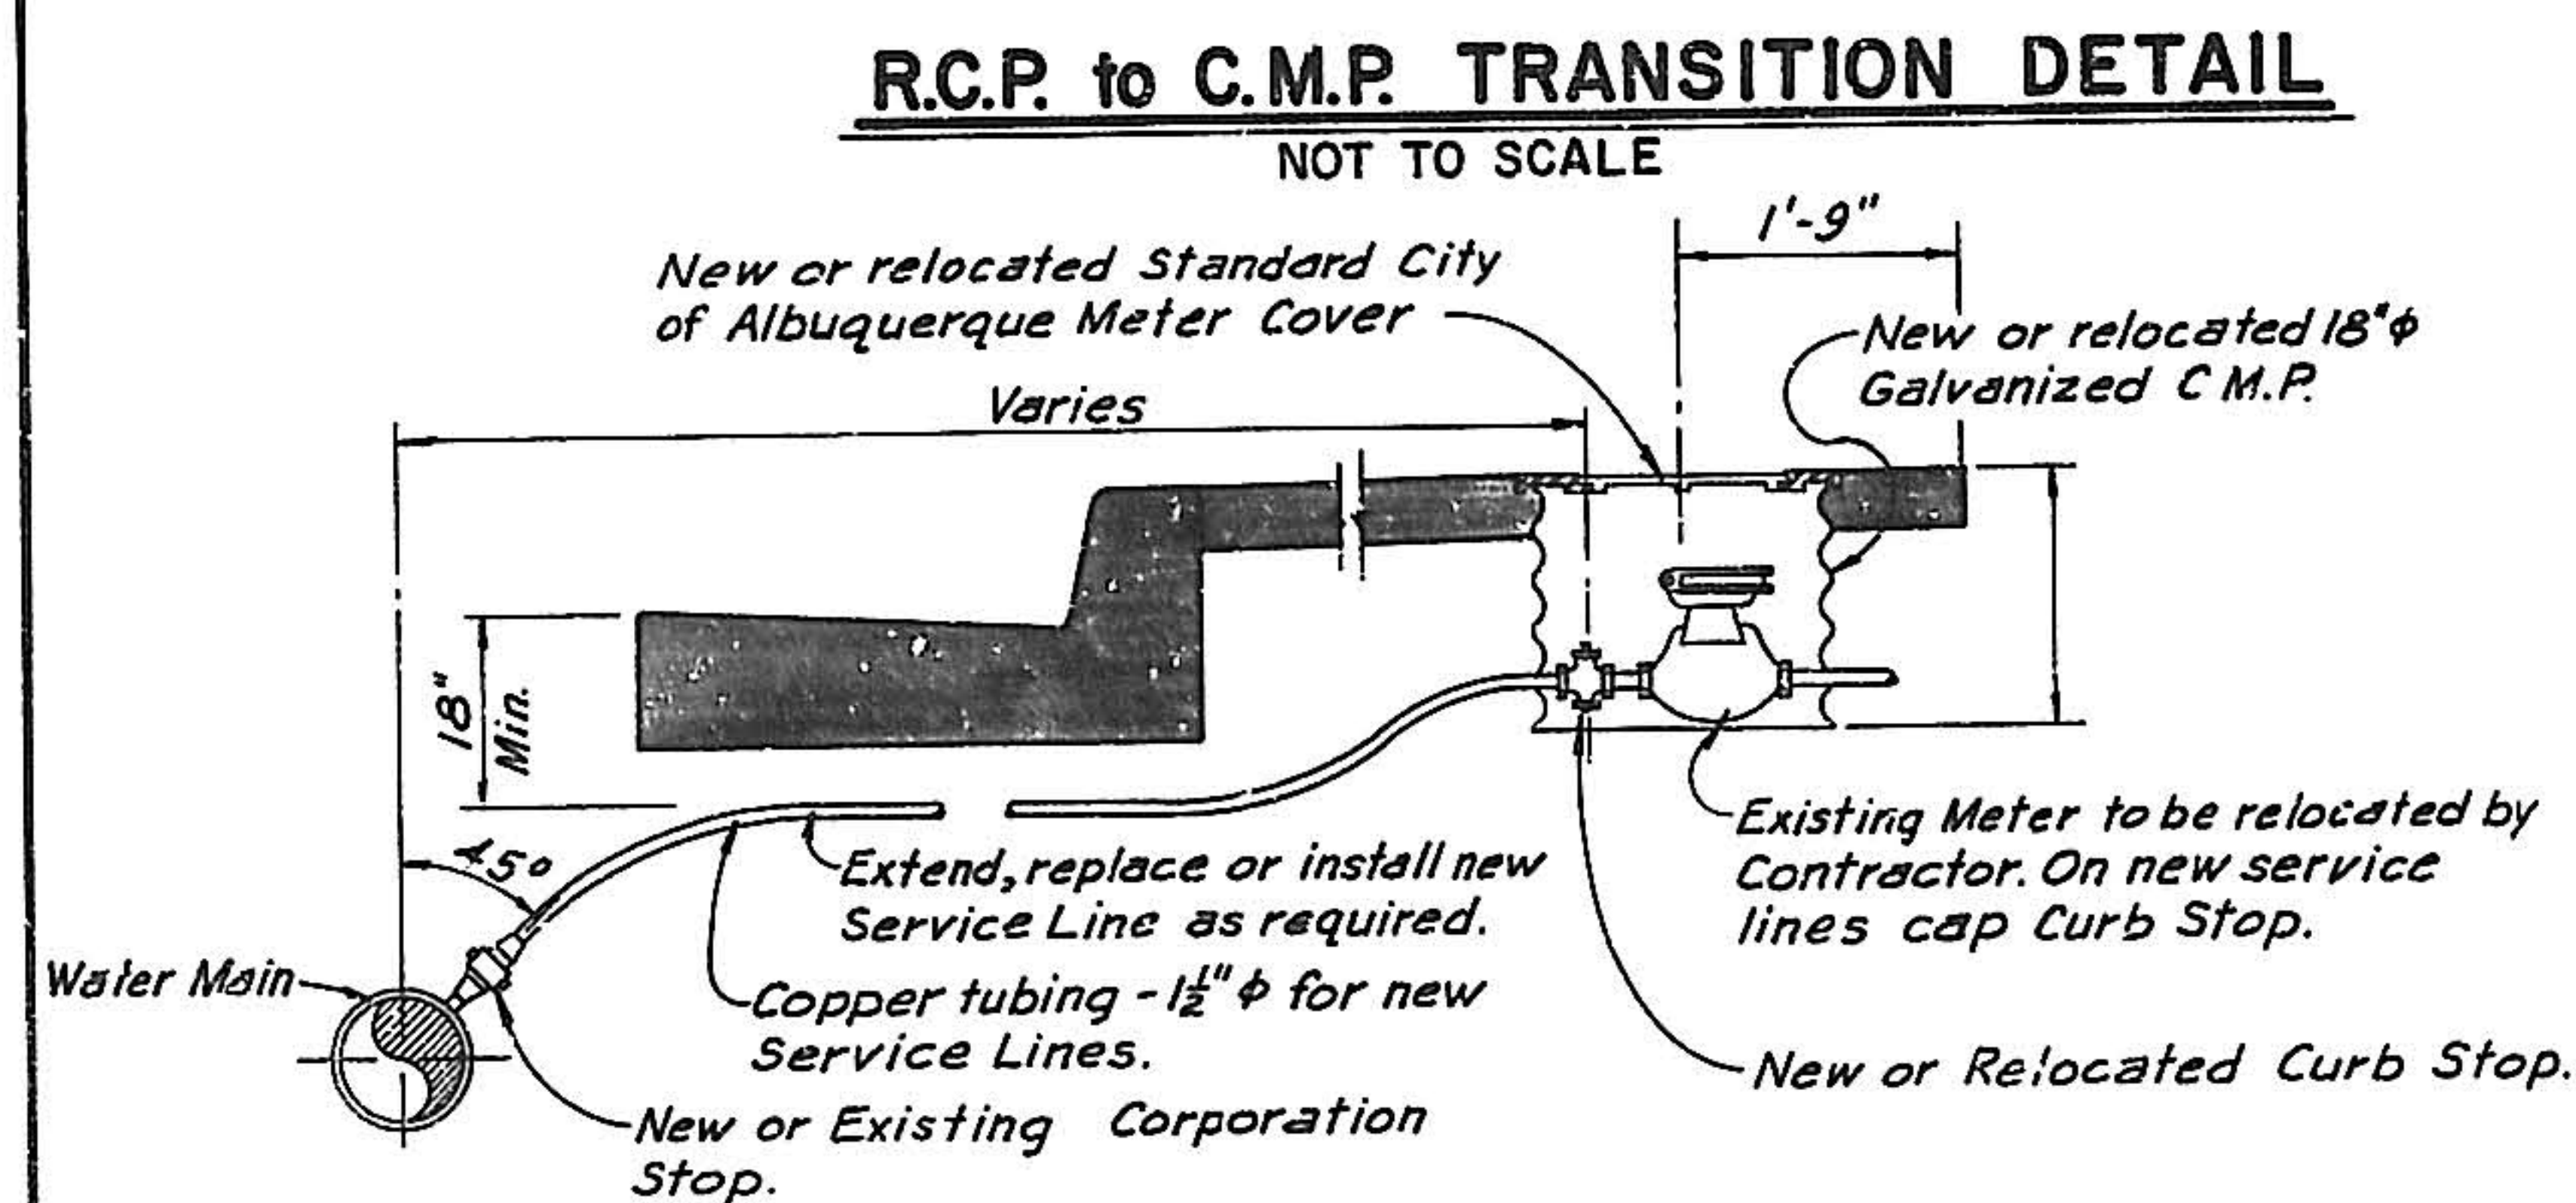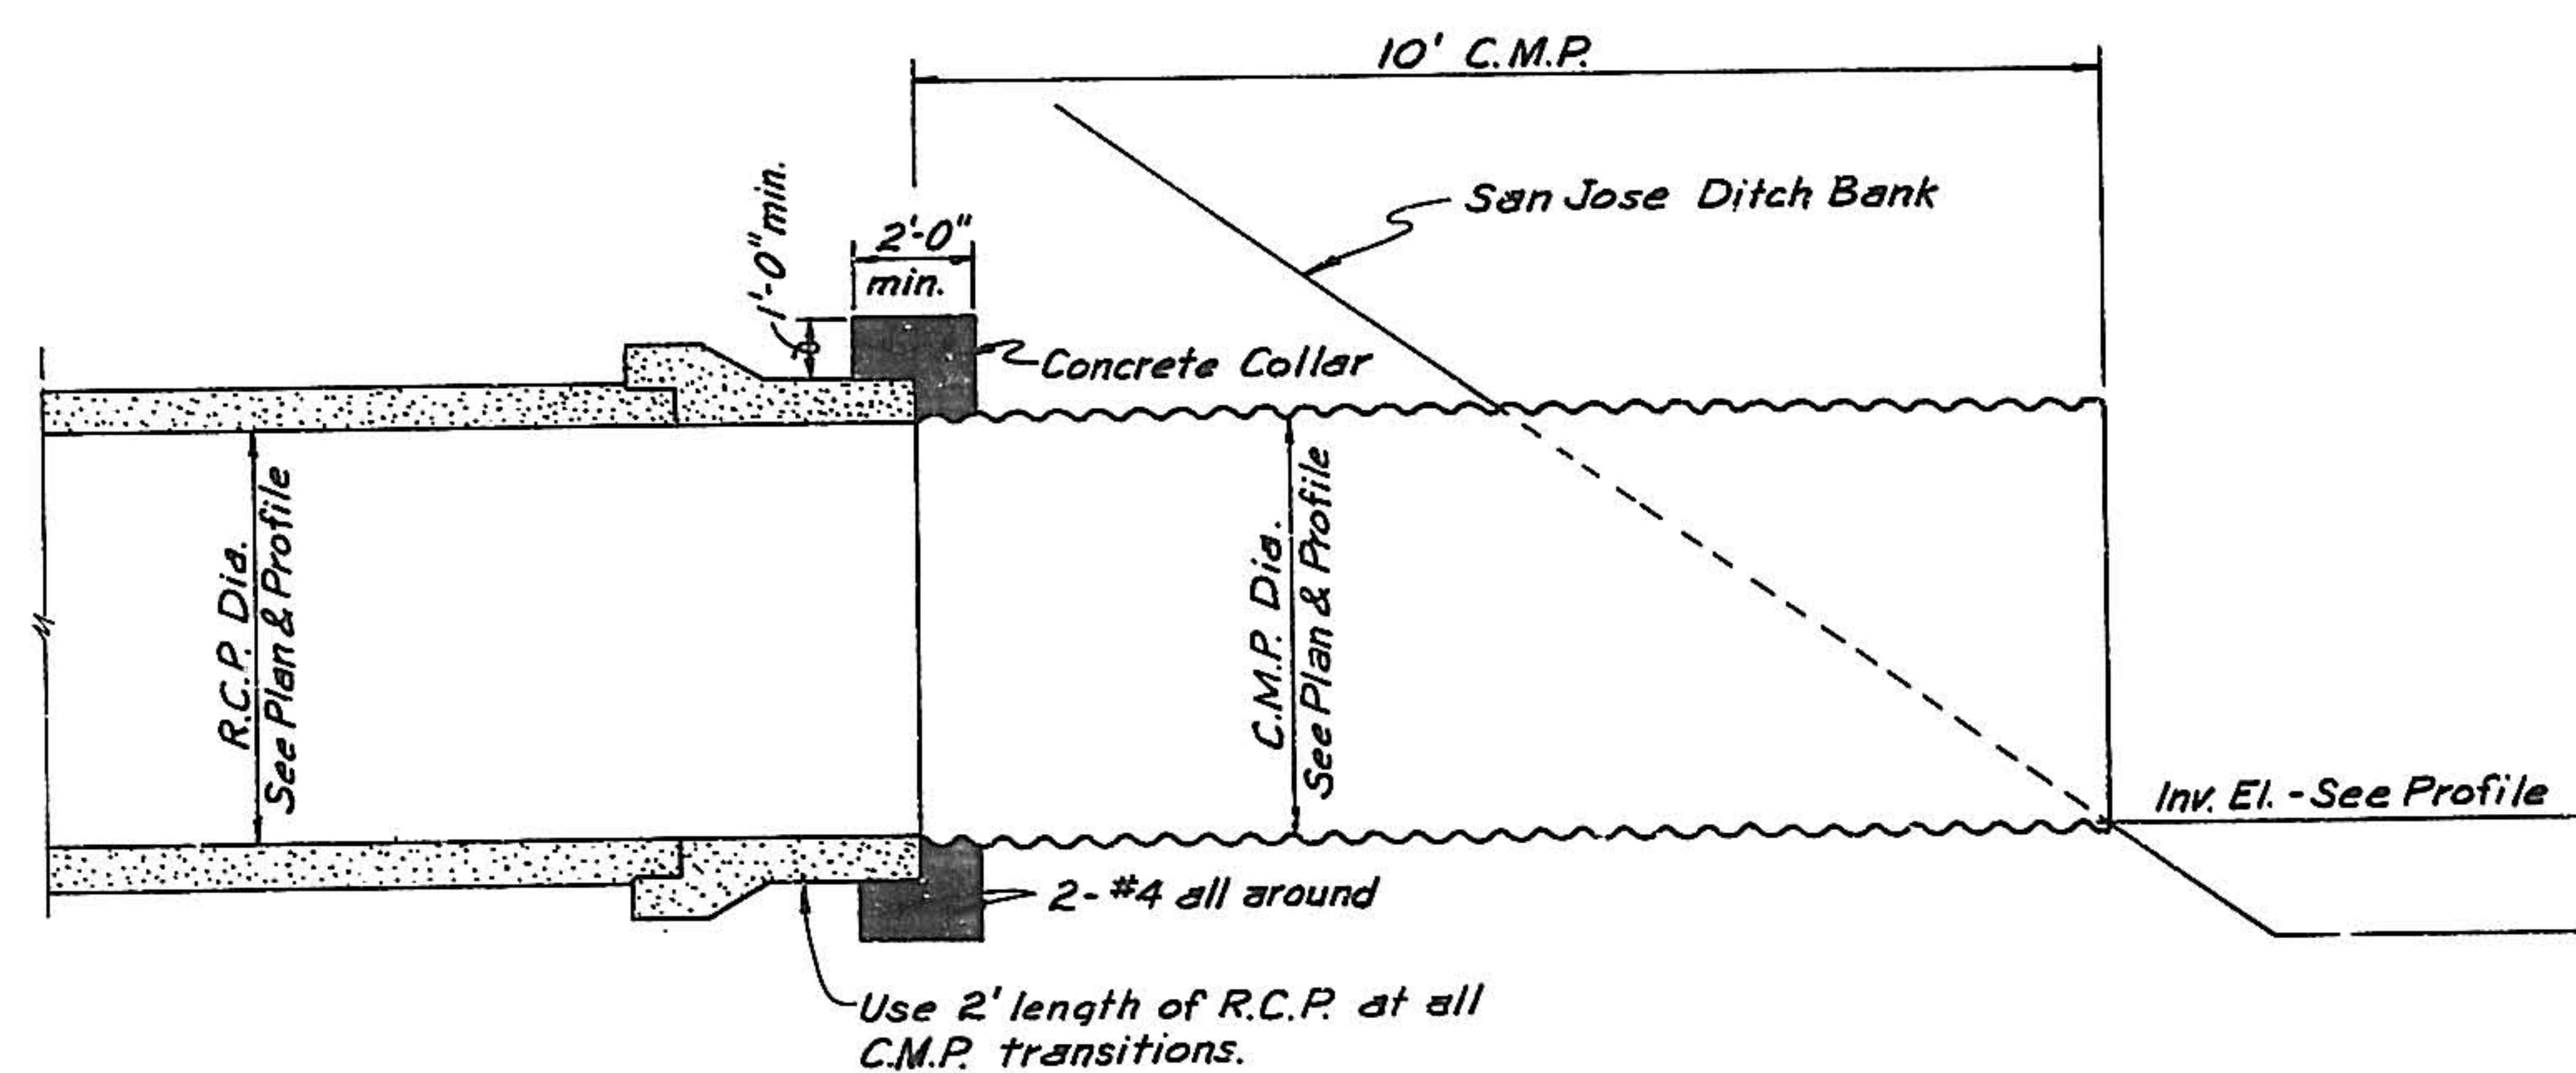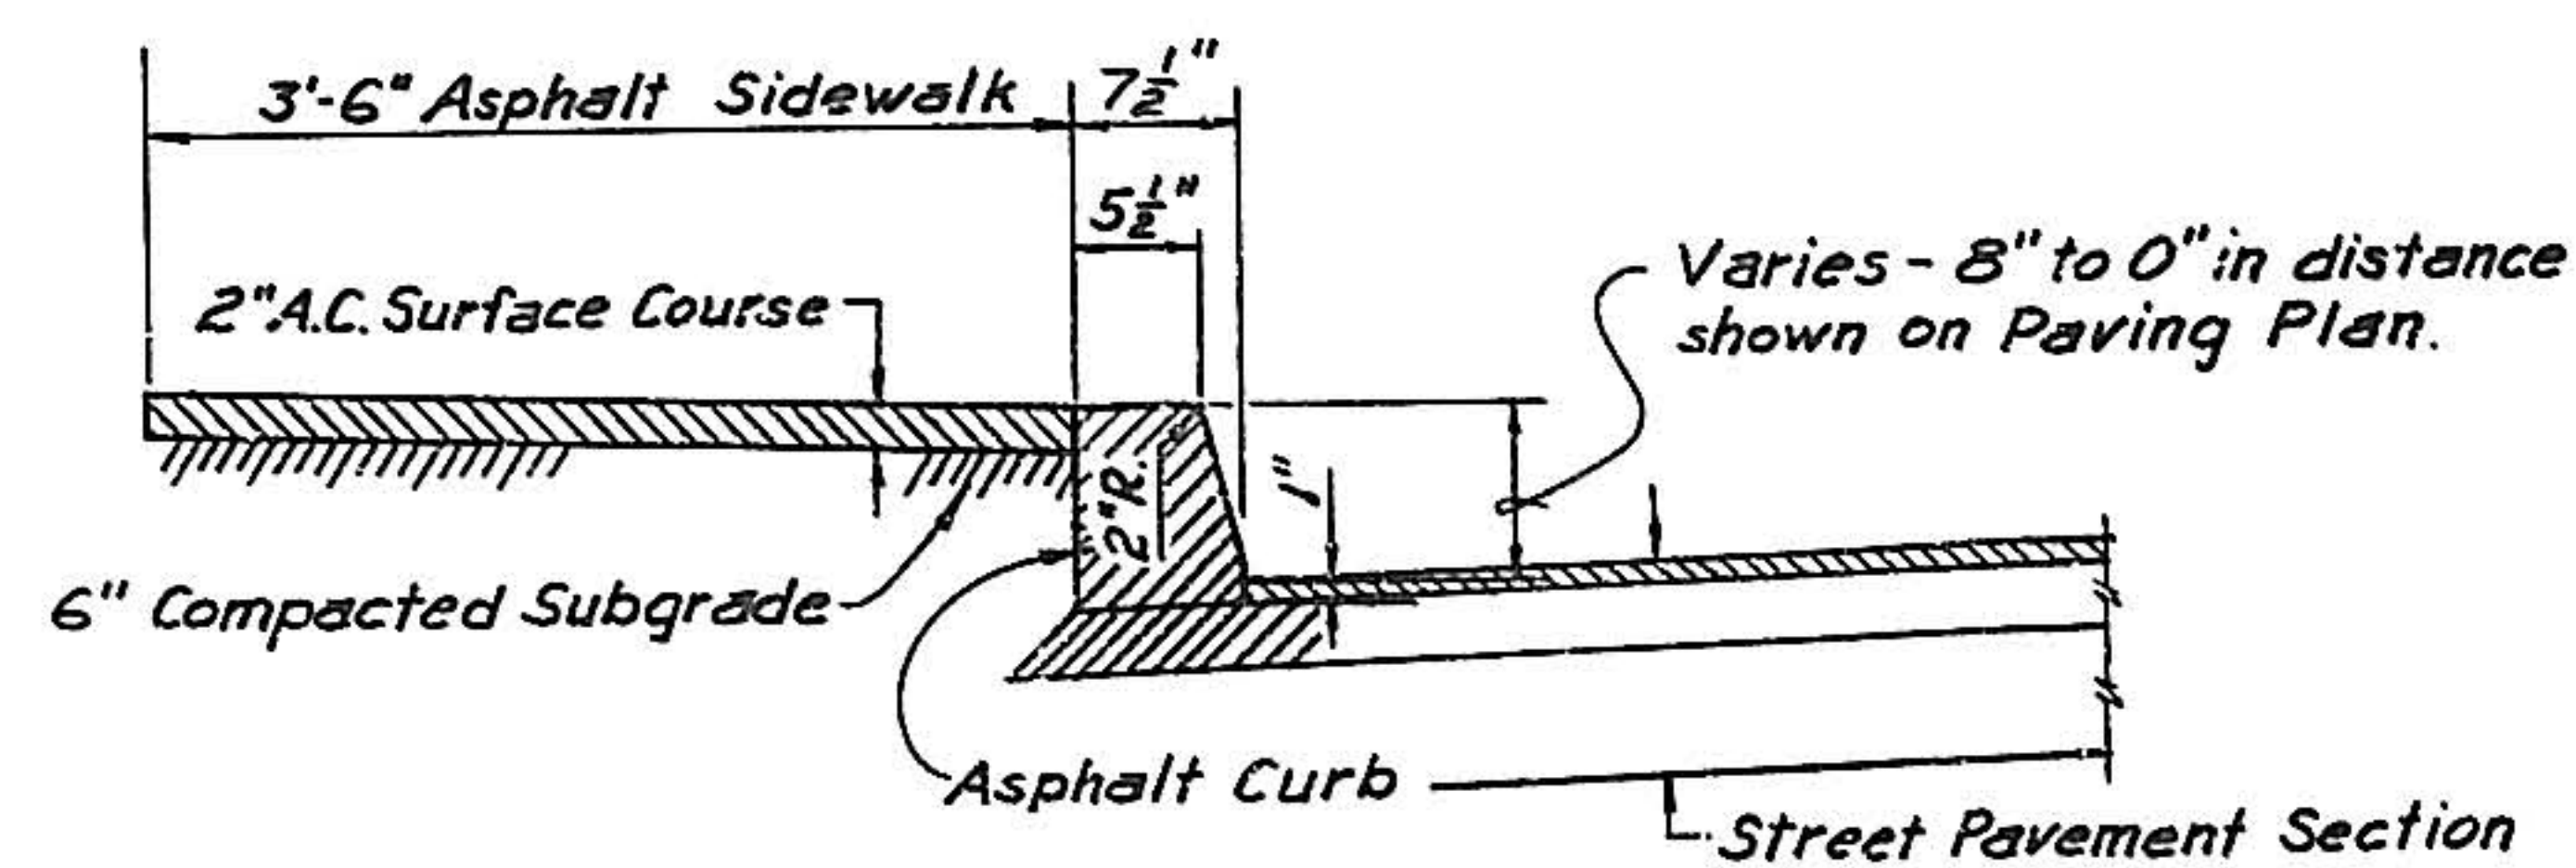


DATE	REVISIONS	BY
10/01/1970		
flatow		
MOORE · BRYAN · FAIRBURN		
architects planners		
scanlon		
AND ASSOCIATES INC.		
engineers		
BETHEL SUBDIVISION PAVING		
DETAILS		
NEIGHBORHOOD DEVELOPMENT PROGRAM		
URBAN RENEWAL AGENCY OF ALBUQUERQUE		
scale	date	job no.
AS SHOWN	OCT. 1970	80.1
drawn	check	C.W.
		P.T.
sheet	of	14

 

TYPICAL CURB & GUTTER DETAILS

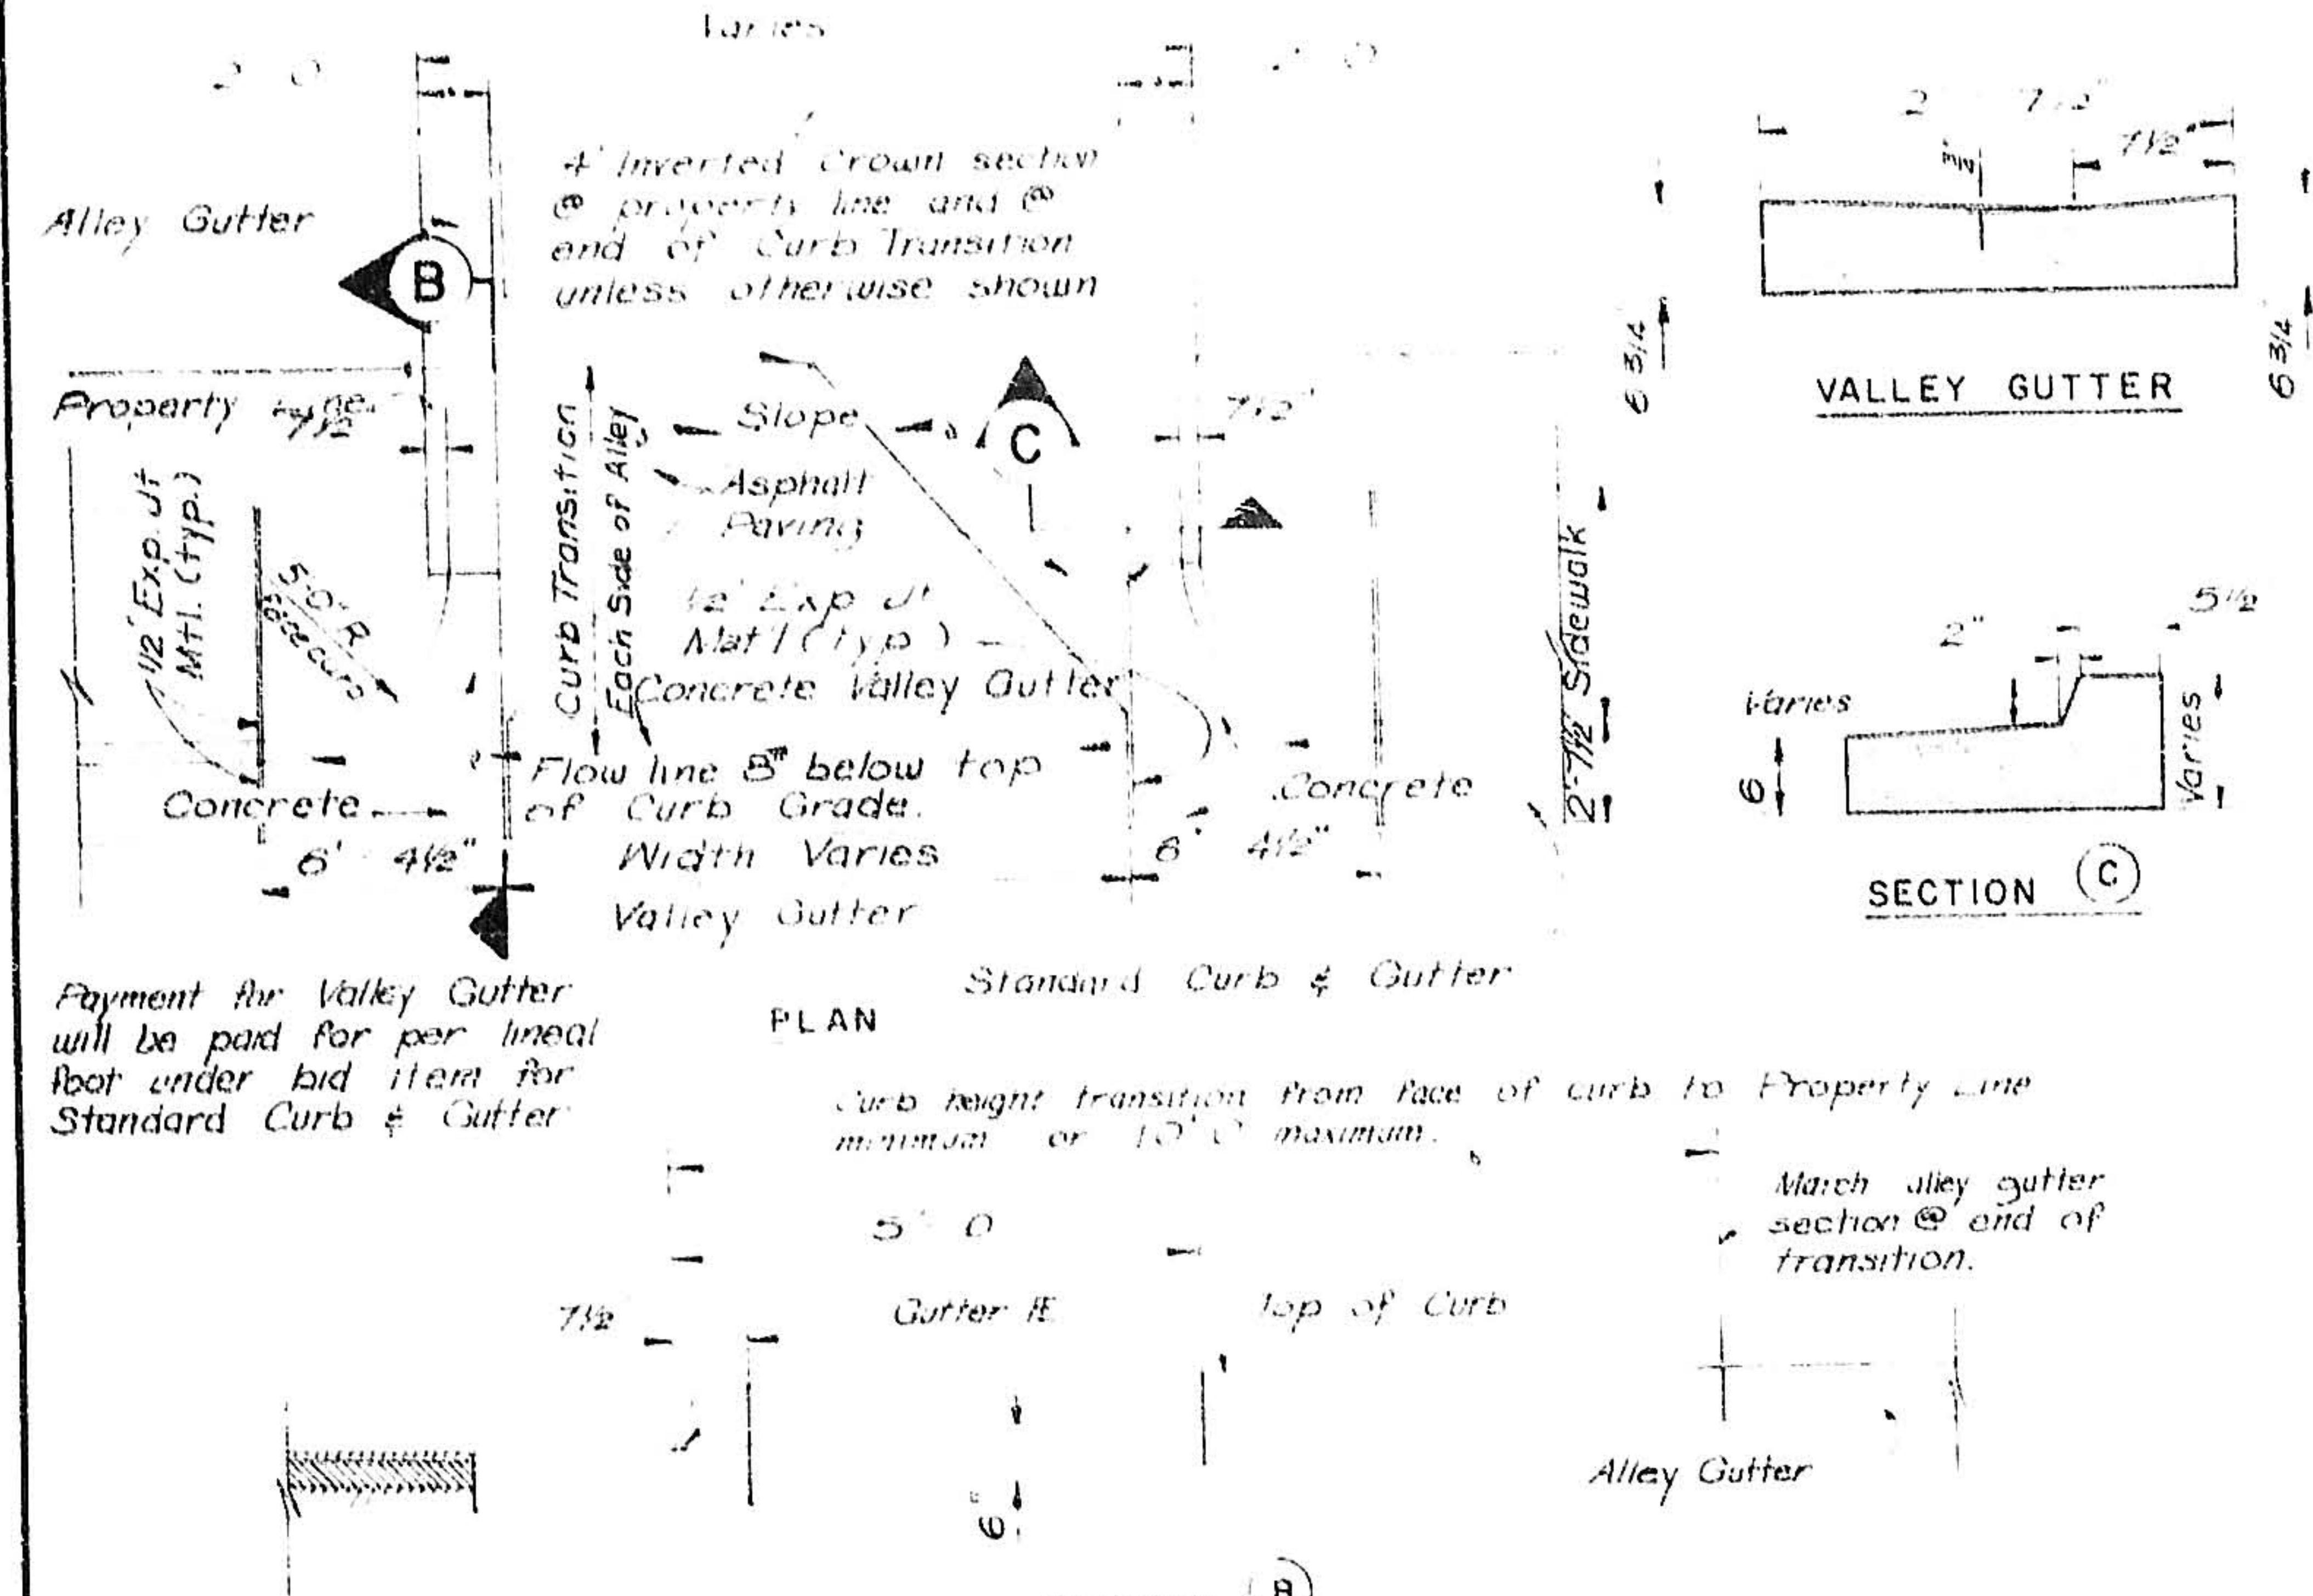


TYPICAL ALLEY INTERSECTION

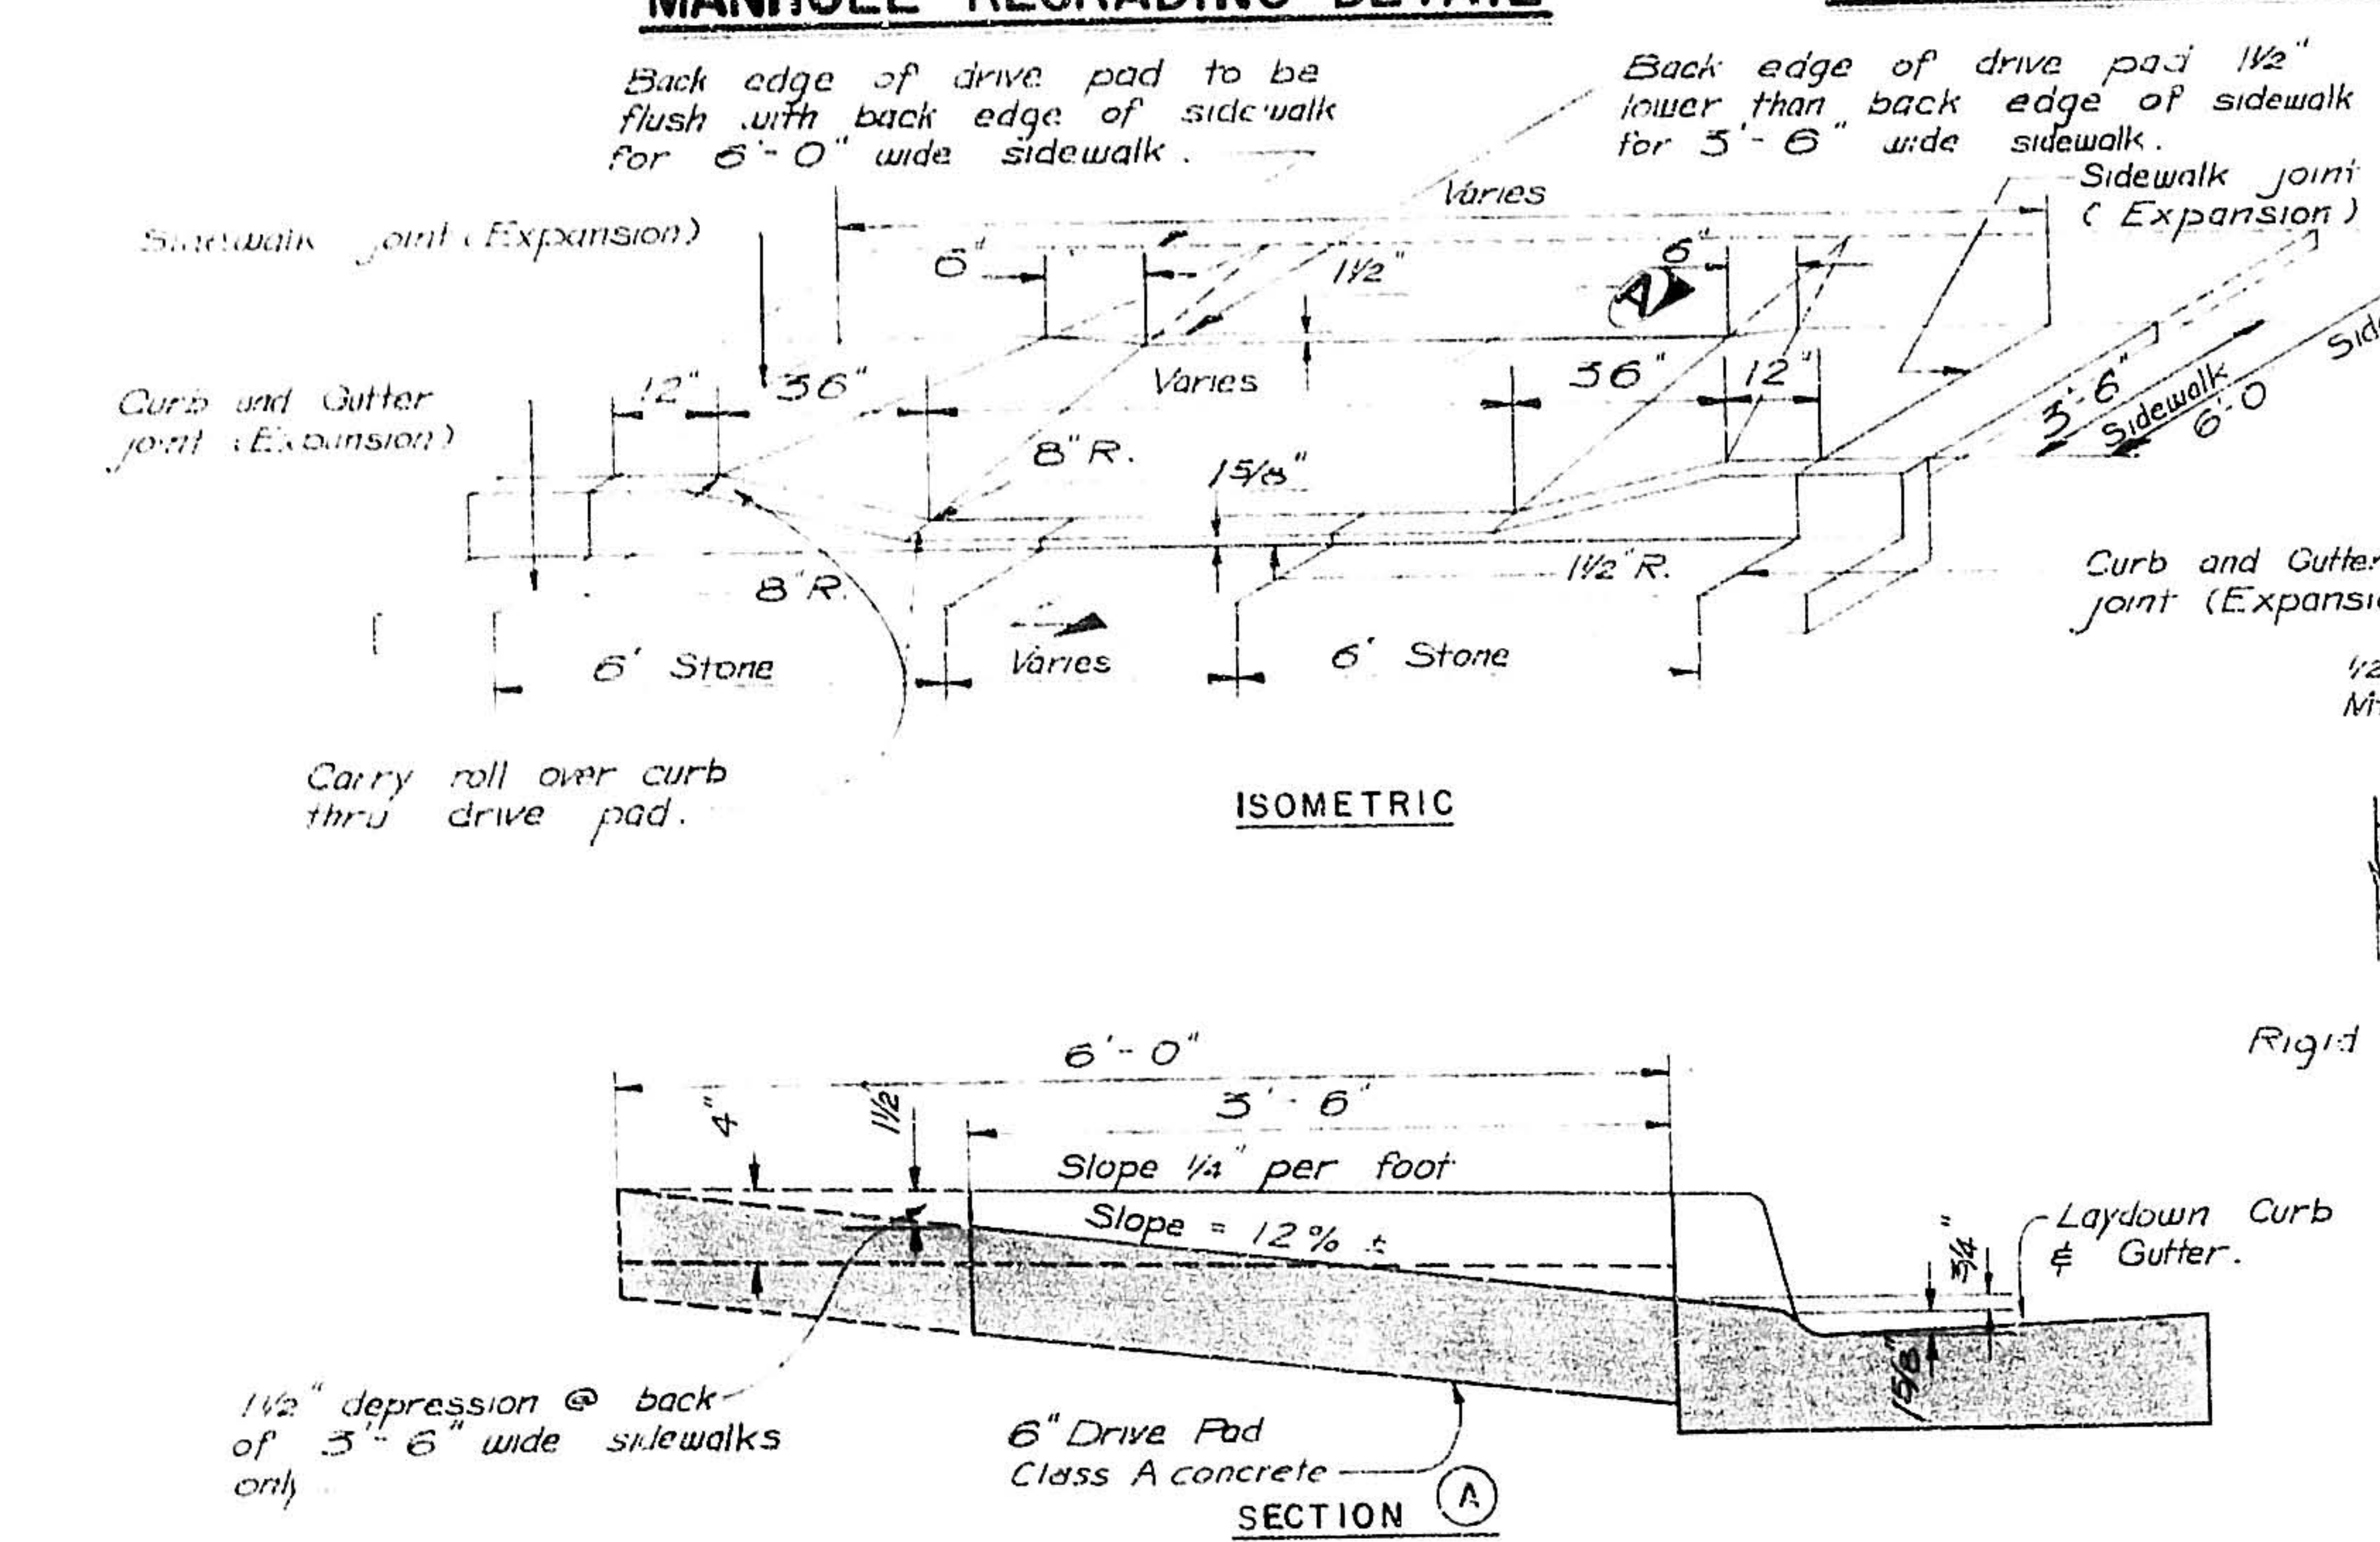


TYPICAL DRIVEWAY & LAY DOWN CURB

- Notes:**
1. Curb & Gutter - Provide contraction joints at 6'-0" c.c. and 1/2" preformed expansion joints at 48'-0" c.c. maximum and at curb returns and each side of driveways.
 2. Driveways 18' to 36' wide to have 1/2" preformed expansion joint at centerline. Driveways wider than 36' to have expansion joints at 18'-0" c.c. maximum.
 3. Sidewalks to be 4" thick with a transverse slope of 1/4" per foot. 1/2" preformed expansion joints shall be provided at 18'-0" c.c. maximum and where sidewalks abut existing walks, buildings, driveways or other construction. Contraction joints shall be provided at the same spacing and location as joints in the Curb & Gutter.

VALVE BOX REGRADING DETAIL

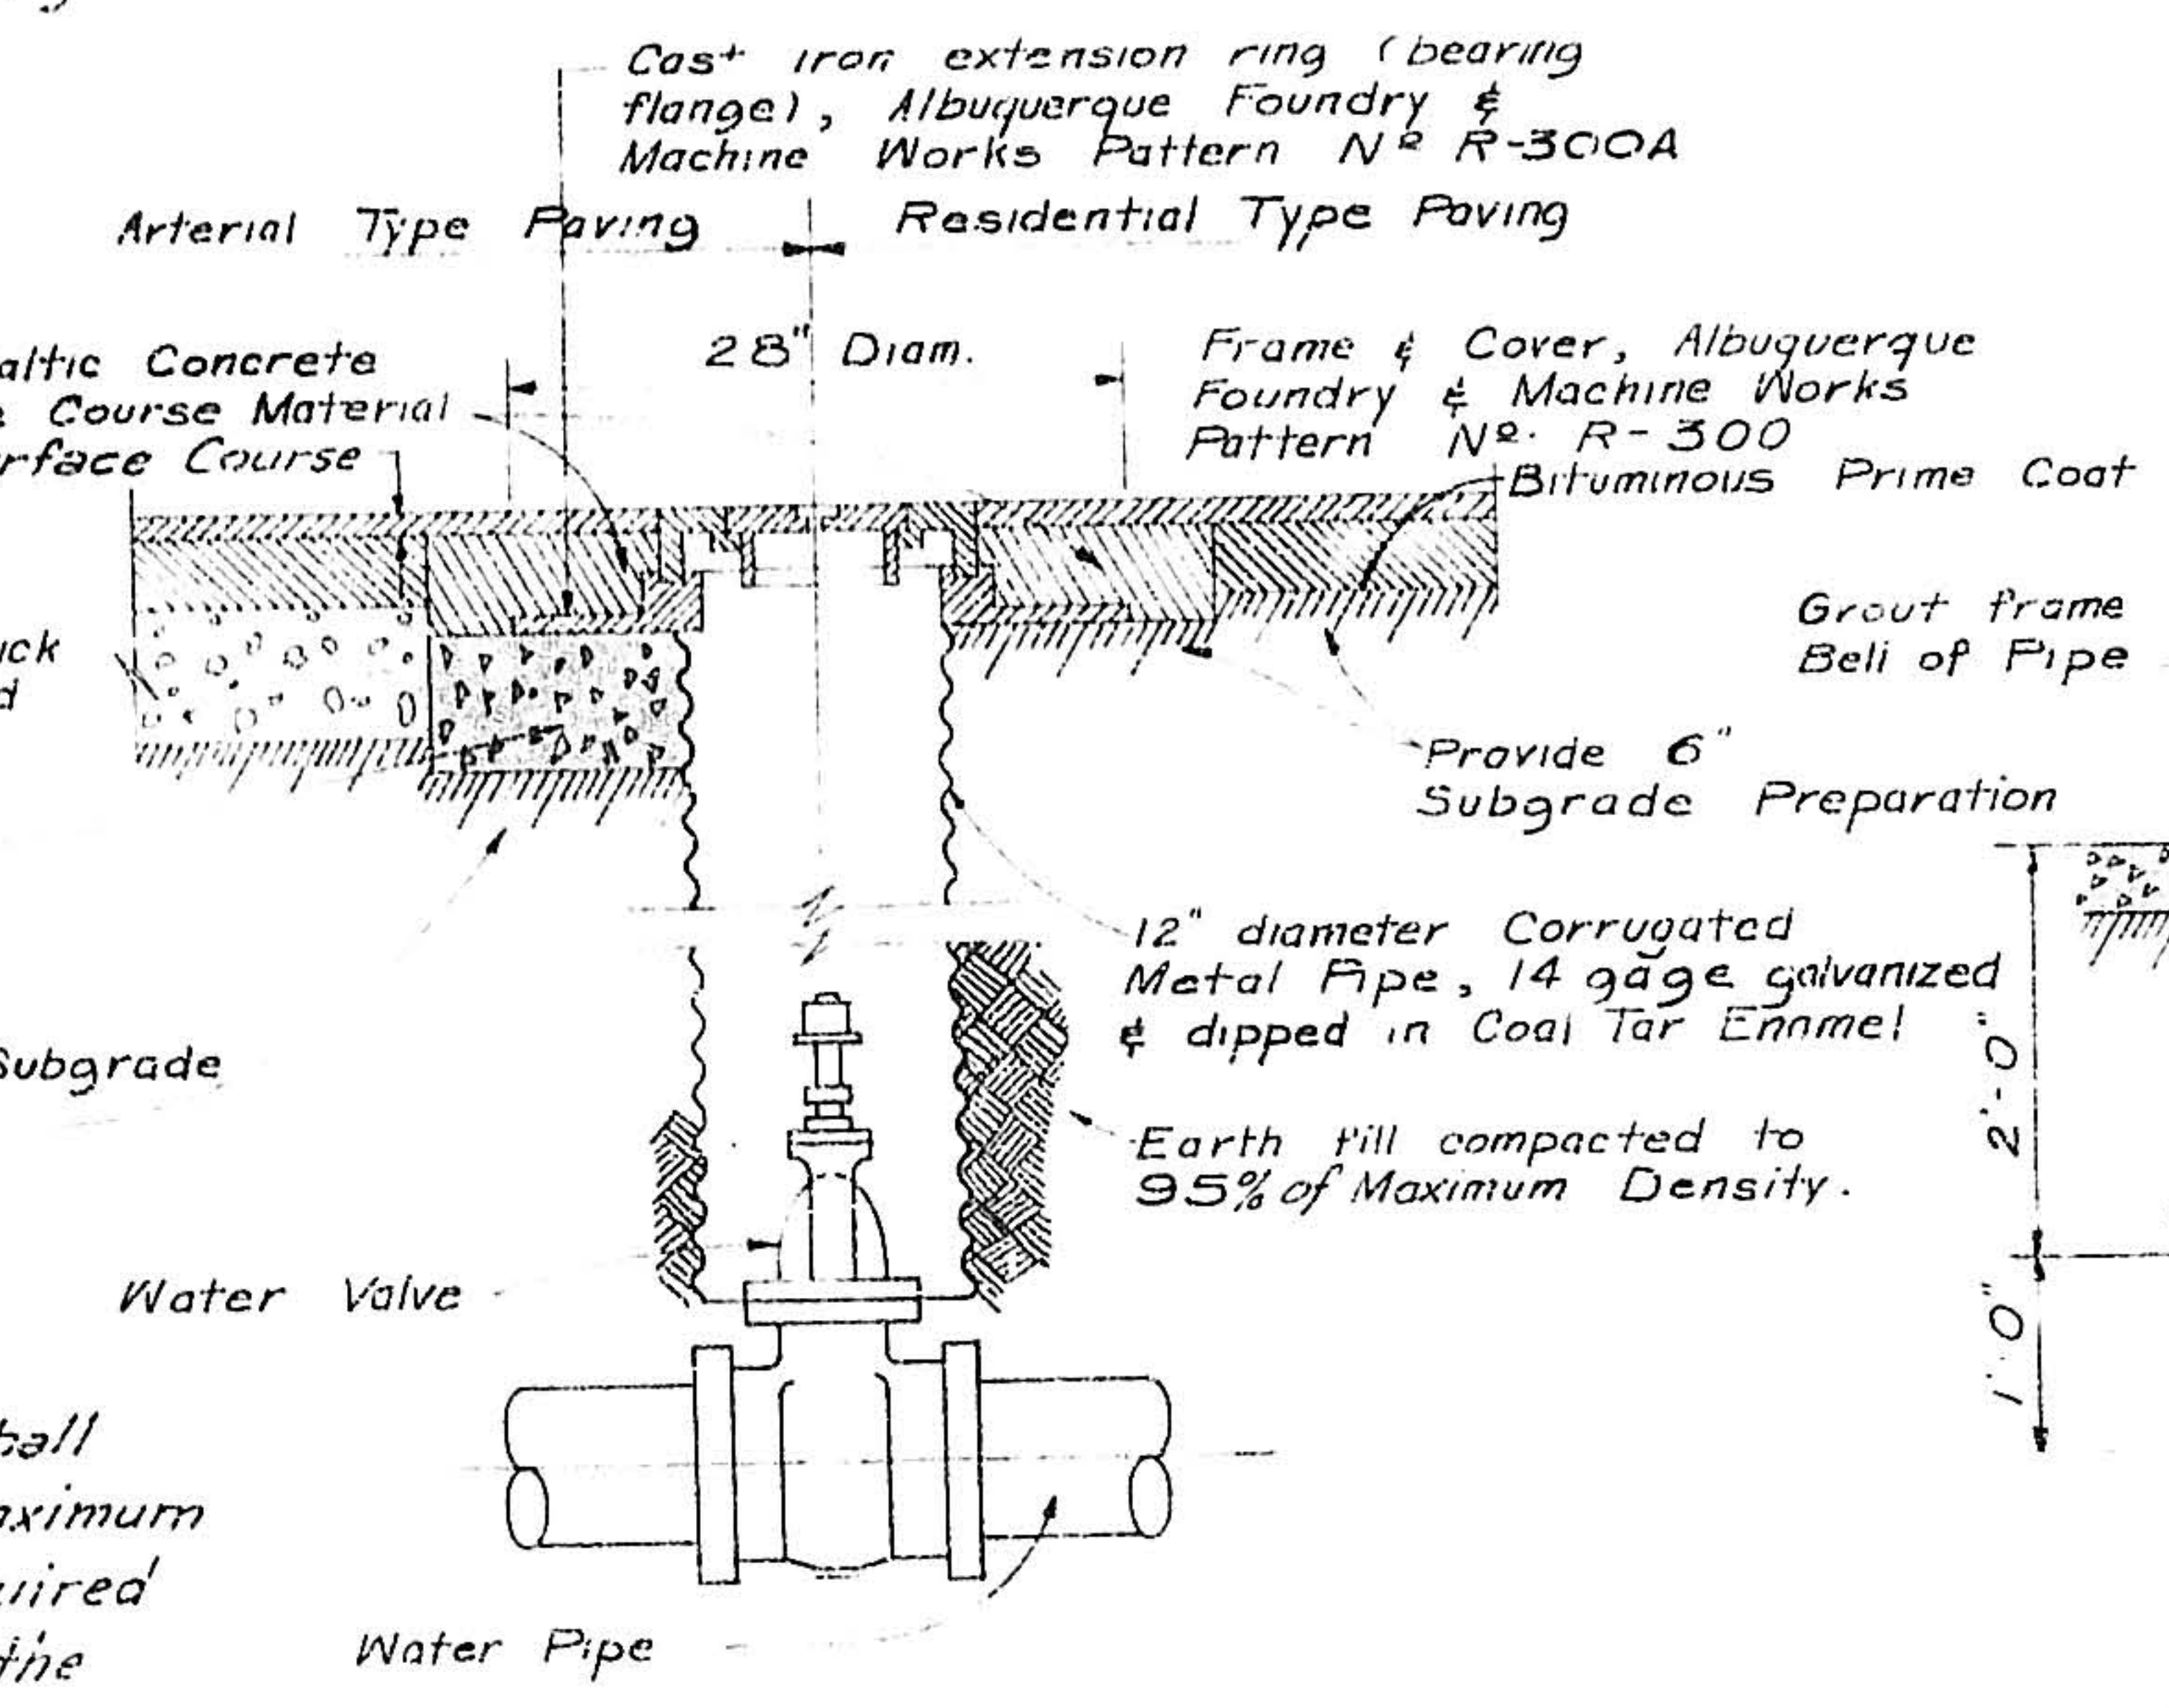


CONDUIT JUNCTION BOX DETAIL

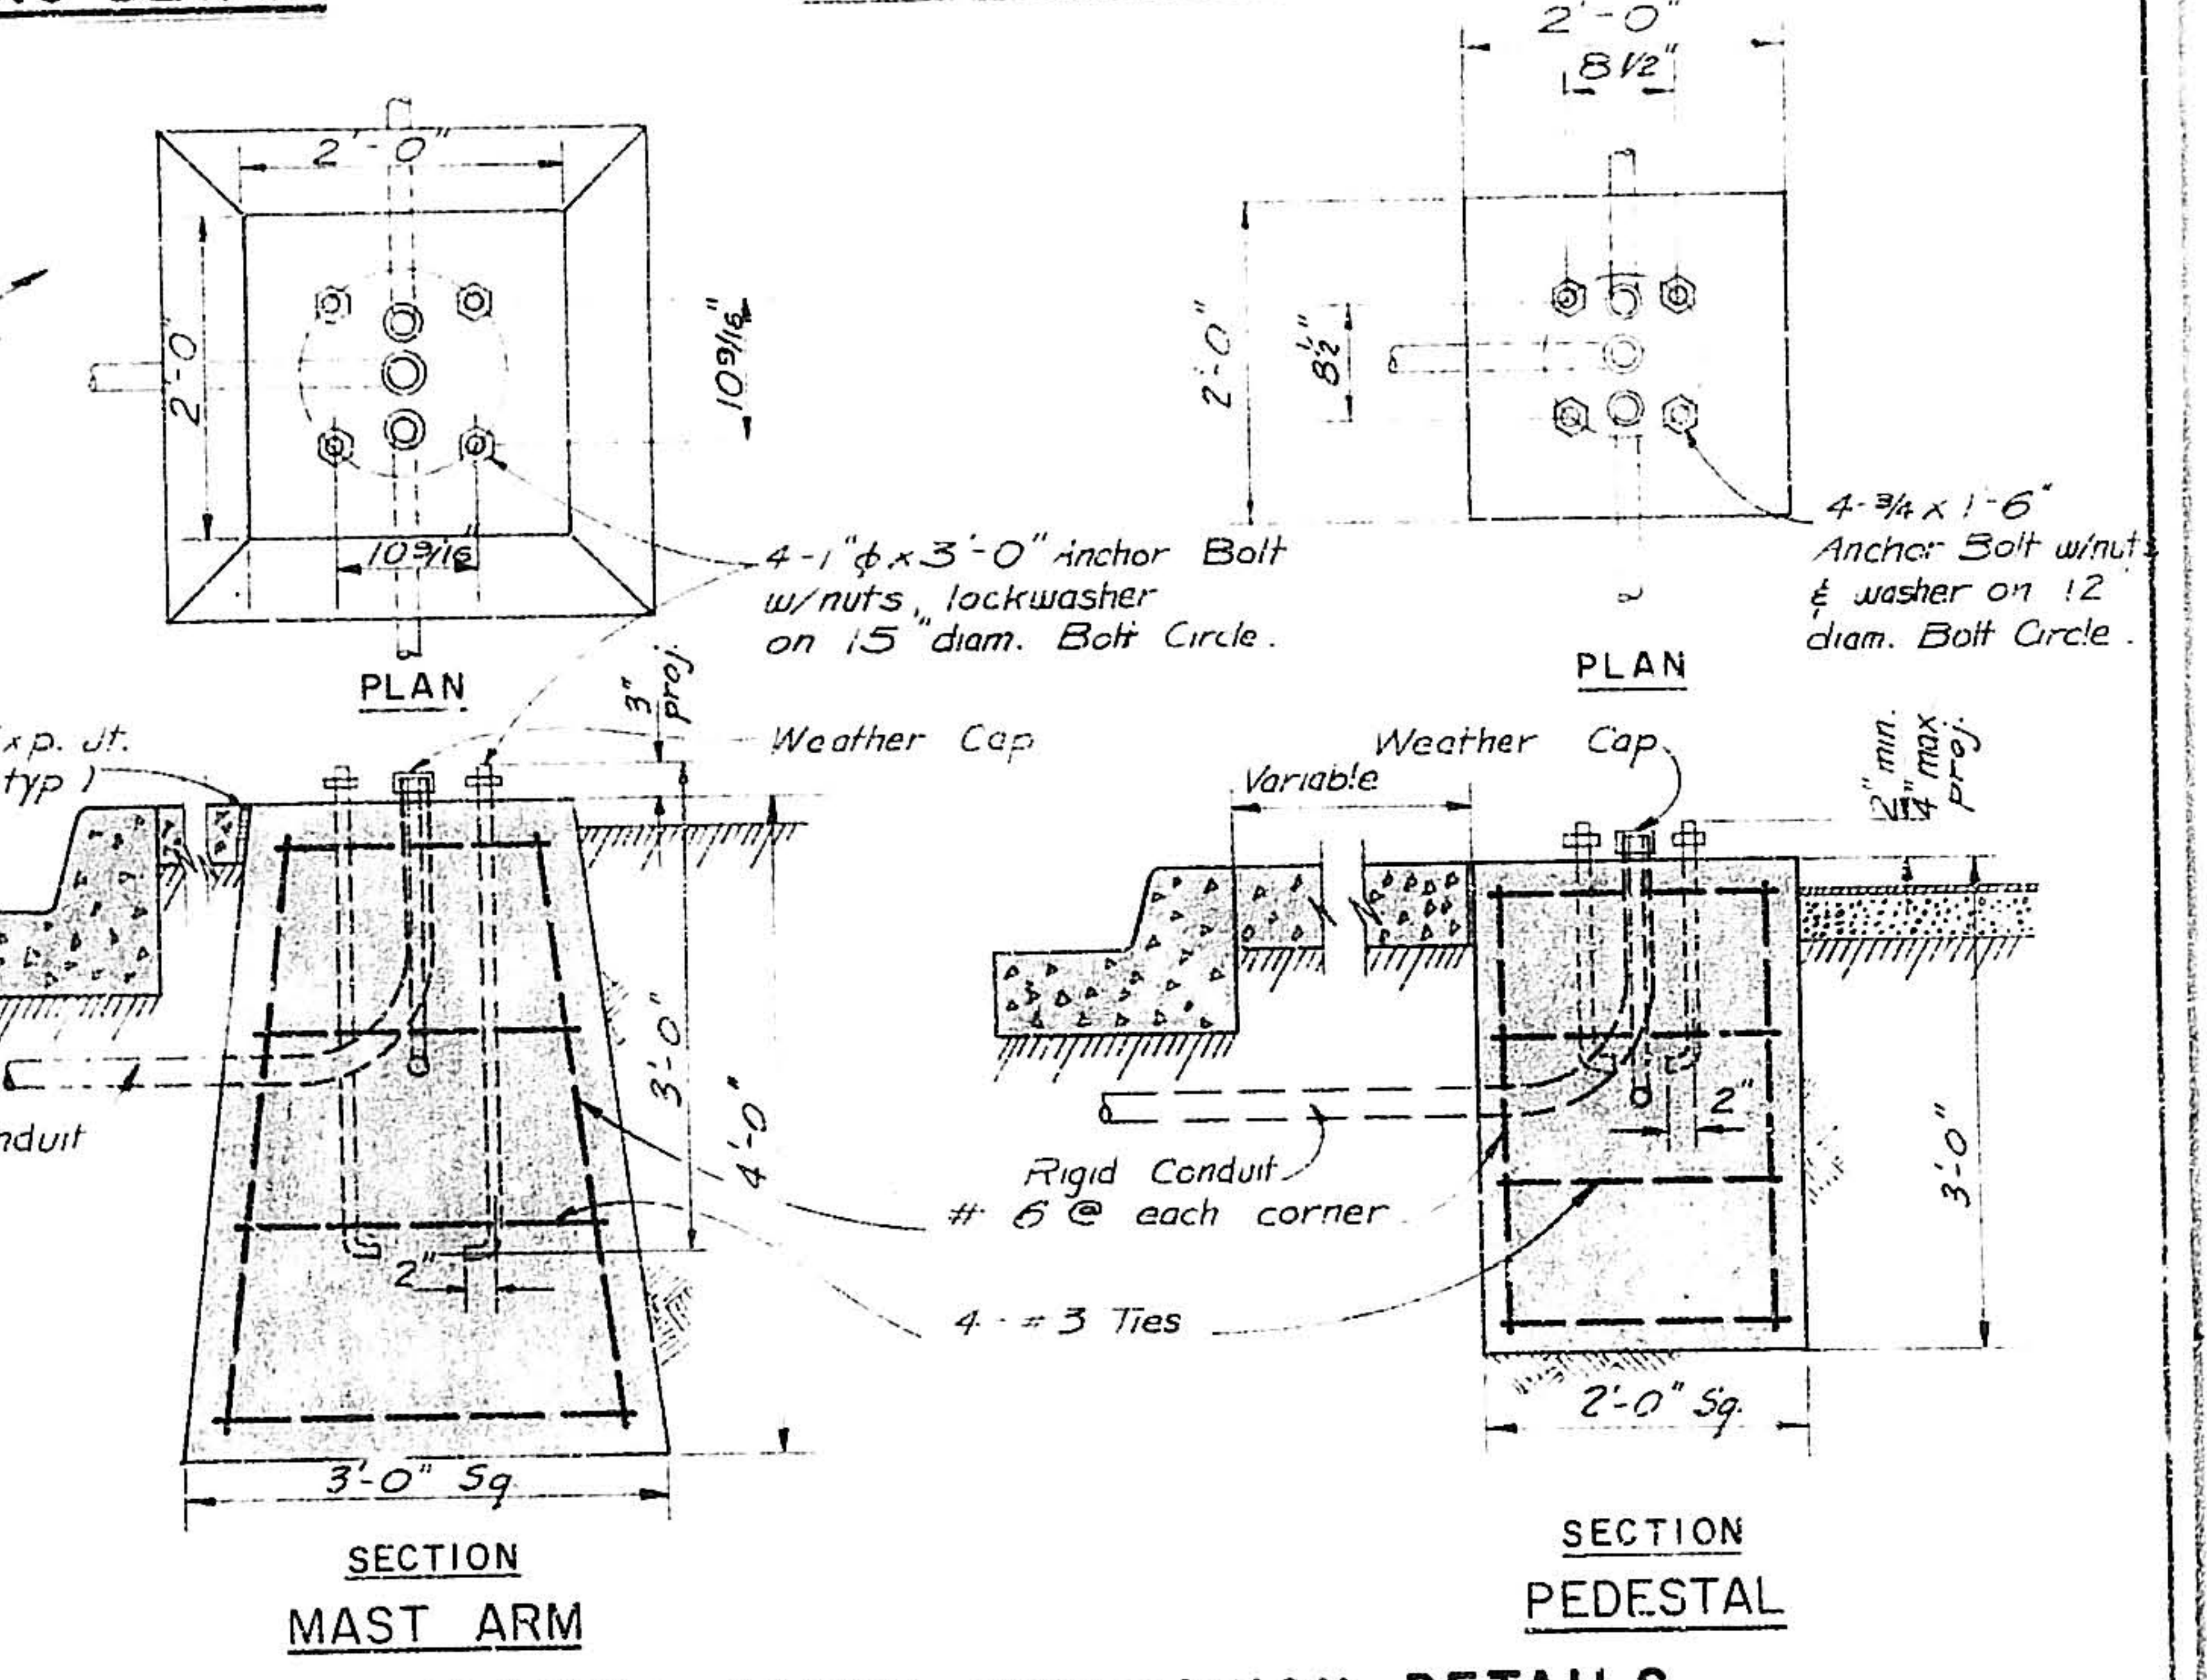











TRAFFIC LIGHT FOUNDATION DETAILS

10 001 1270

DATE		REVISIONS		BY	
flatow MOORE - BRYAN - FAIRBURN architects planners					
scanlon AND ASSOCIATES INC engineers					
BETHEL SUBDIVISION PAVING PAVING & SIDEWALK DETAILS					
NEIGHBORHOOD DEVELOPMENT PROGRAM URBAN RENEWAL AGENCY OF ALBUQUERQUE Bernalillo County					
scale	date	job no.	drawn	check	sheet
NOT TO SCALE	OCT 1970	80.1	RN	P.1	10

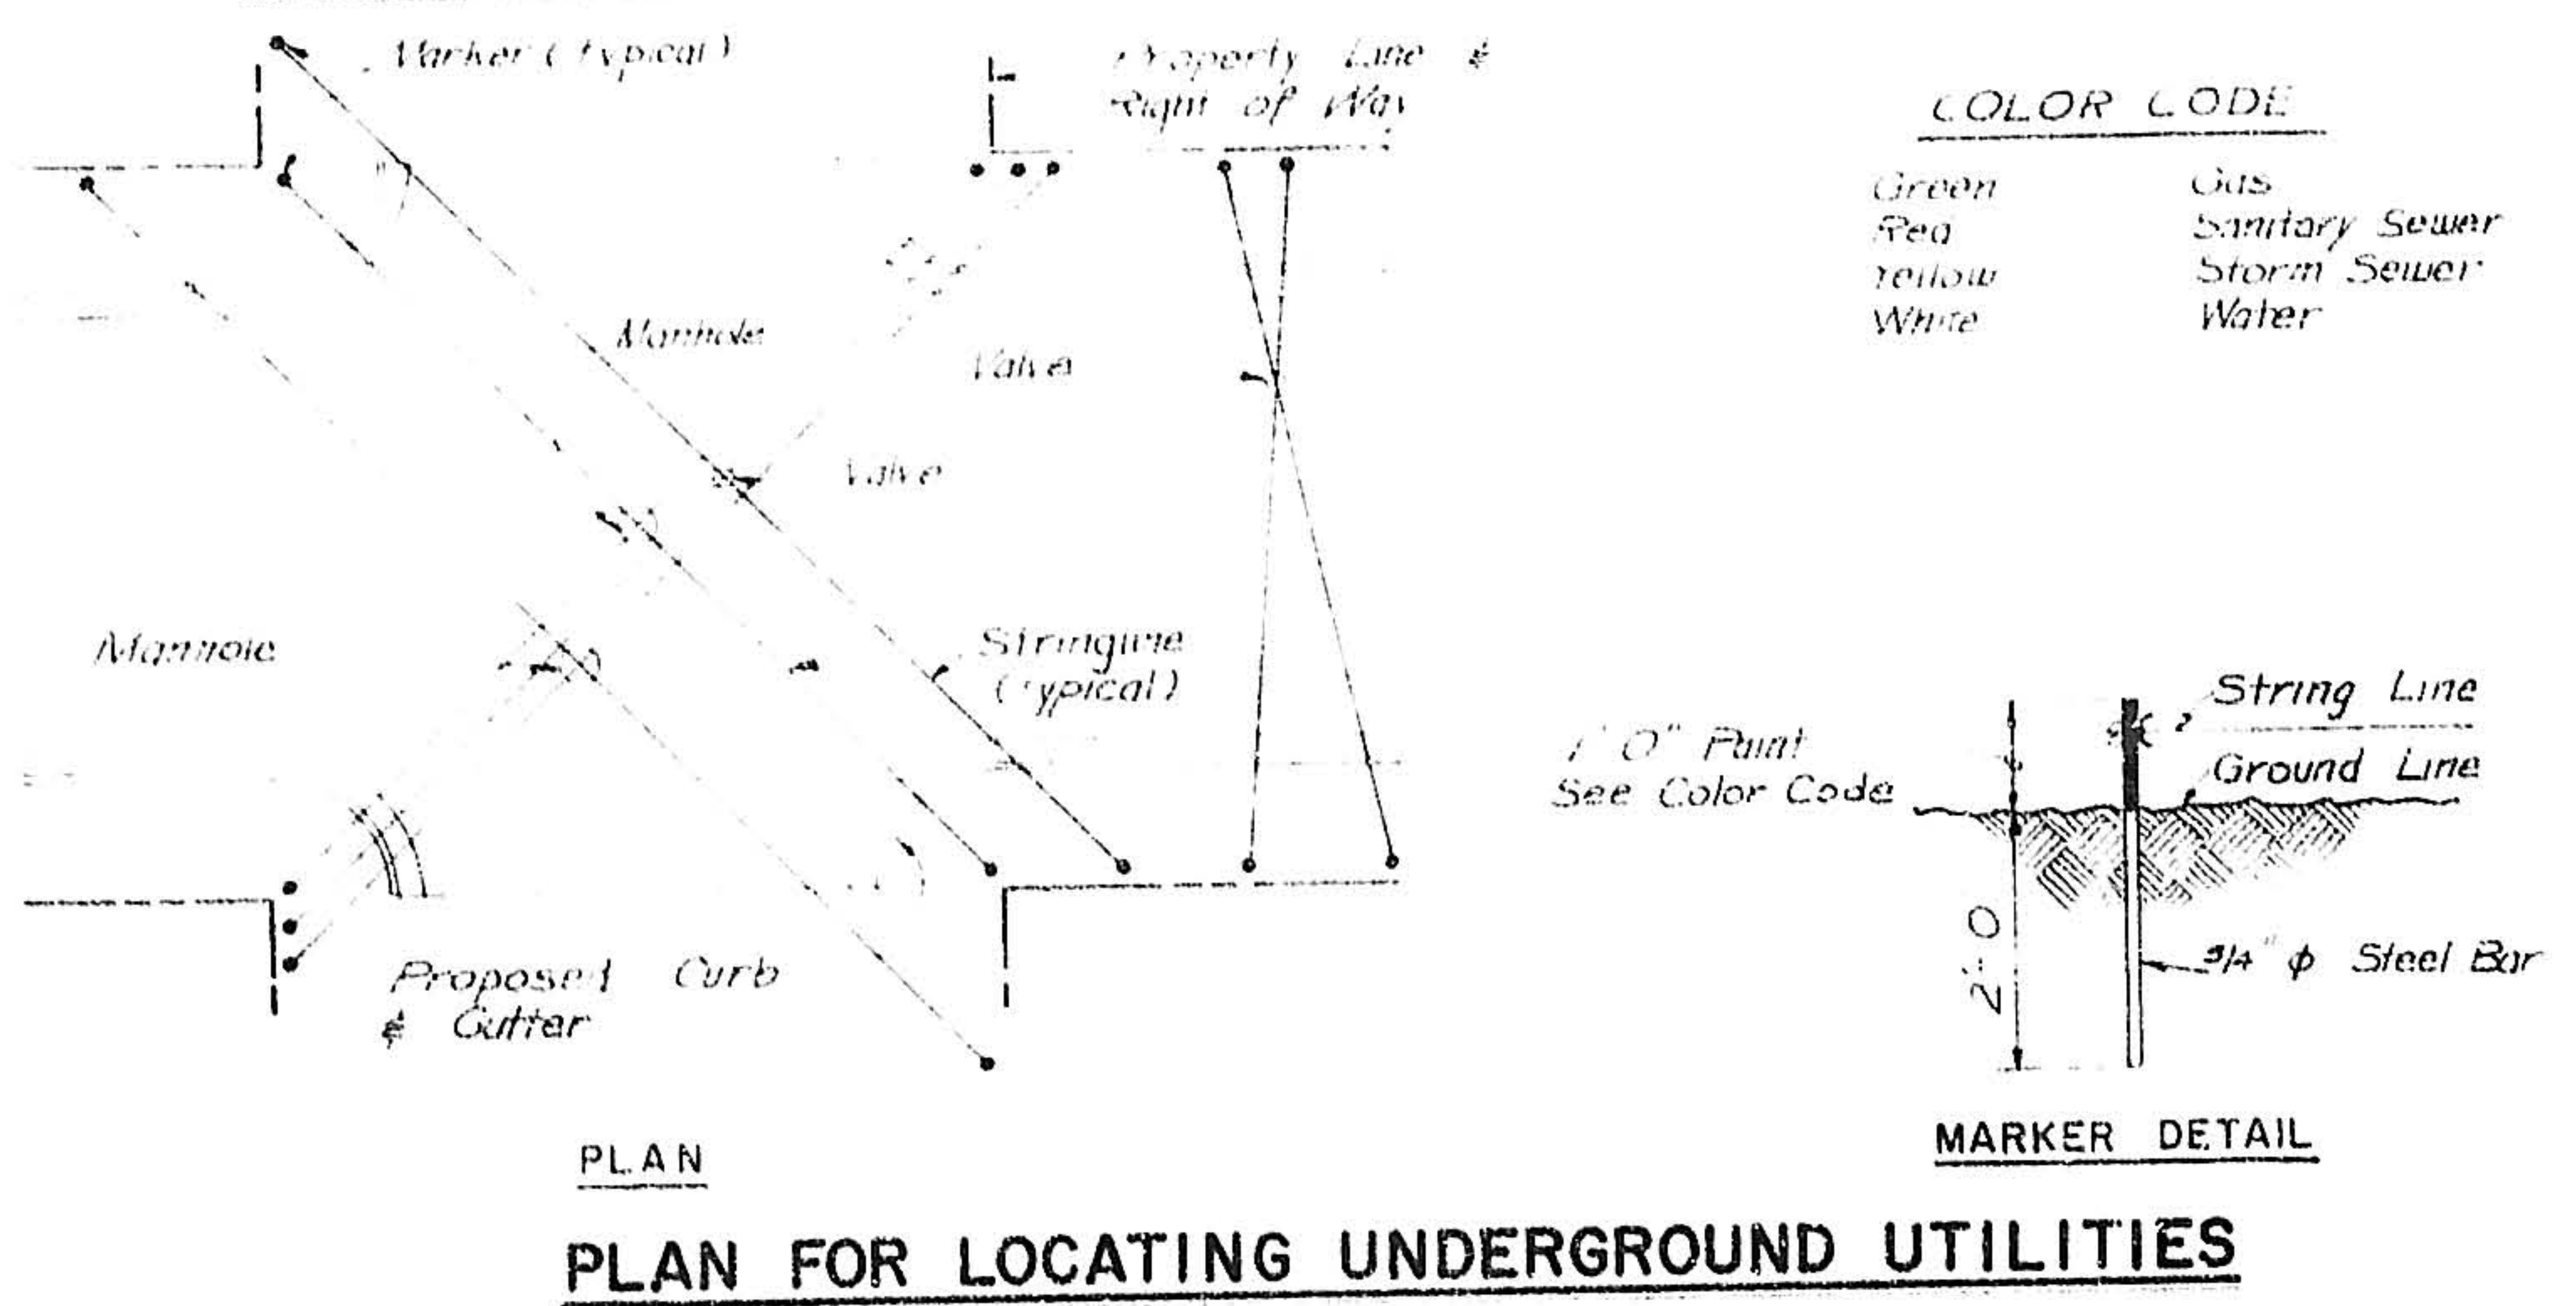

PLAN FOR LOCATING UNDERGROUND UTILITIES

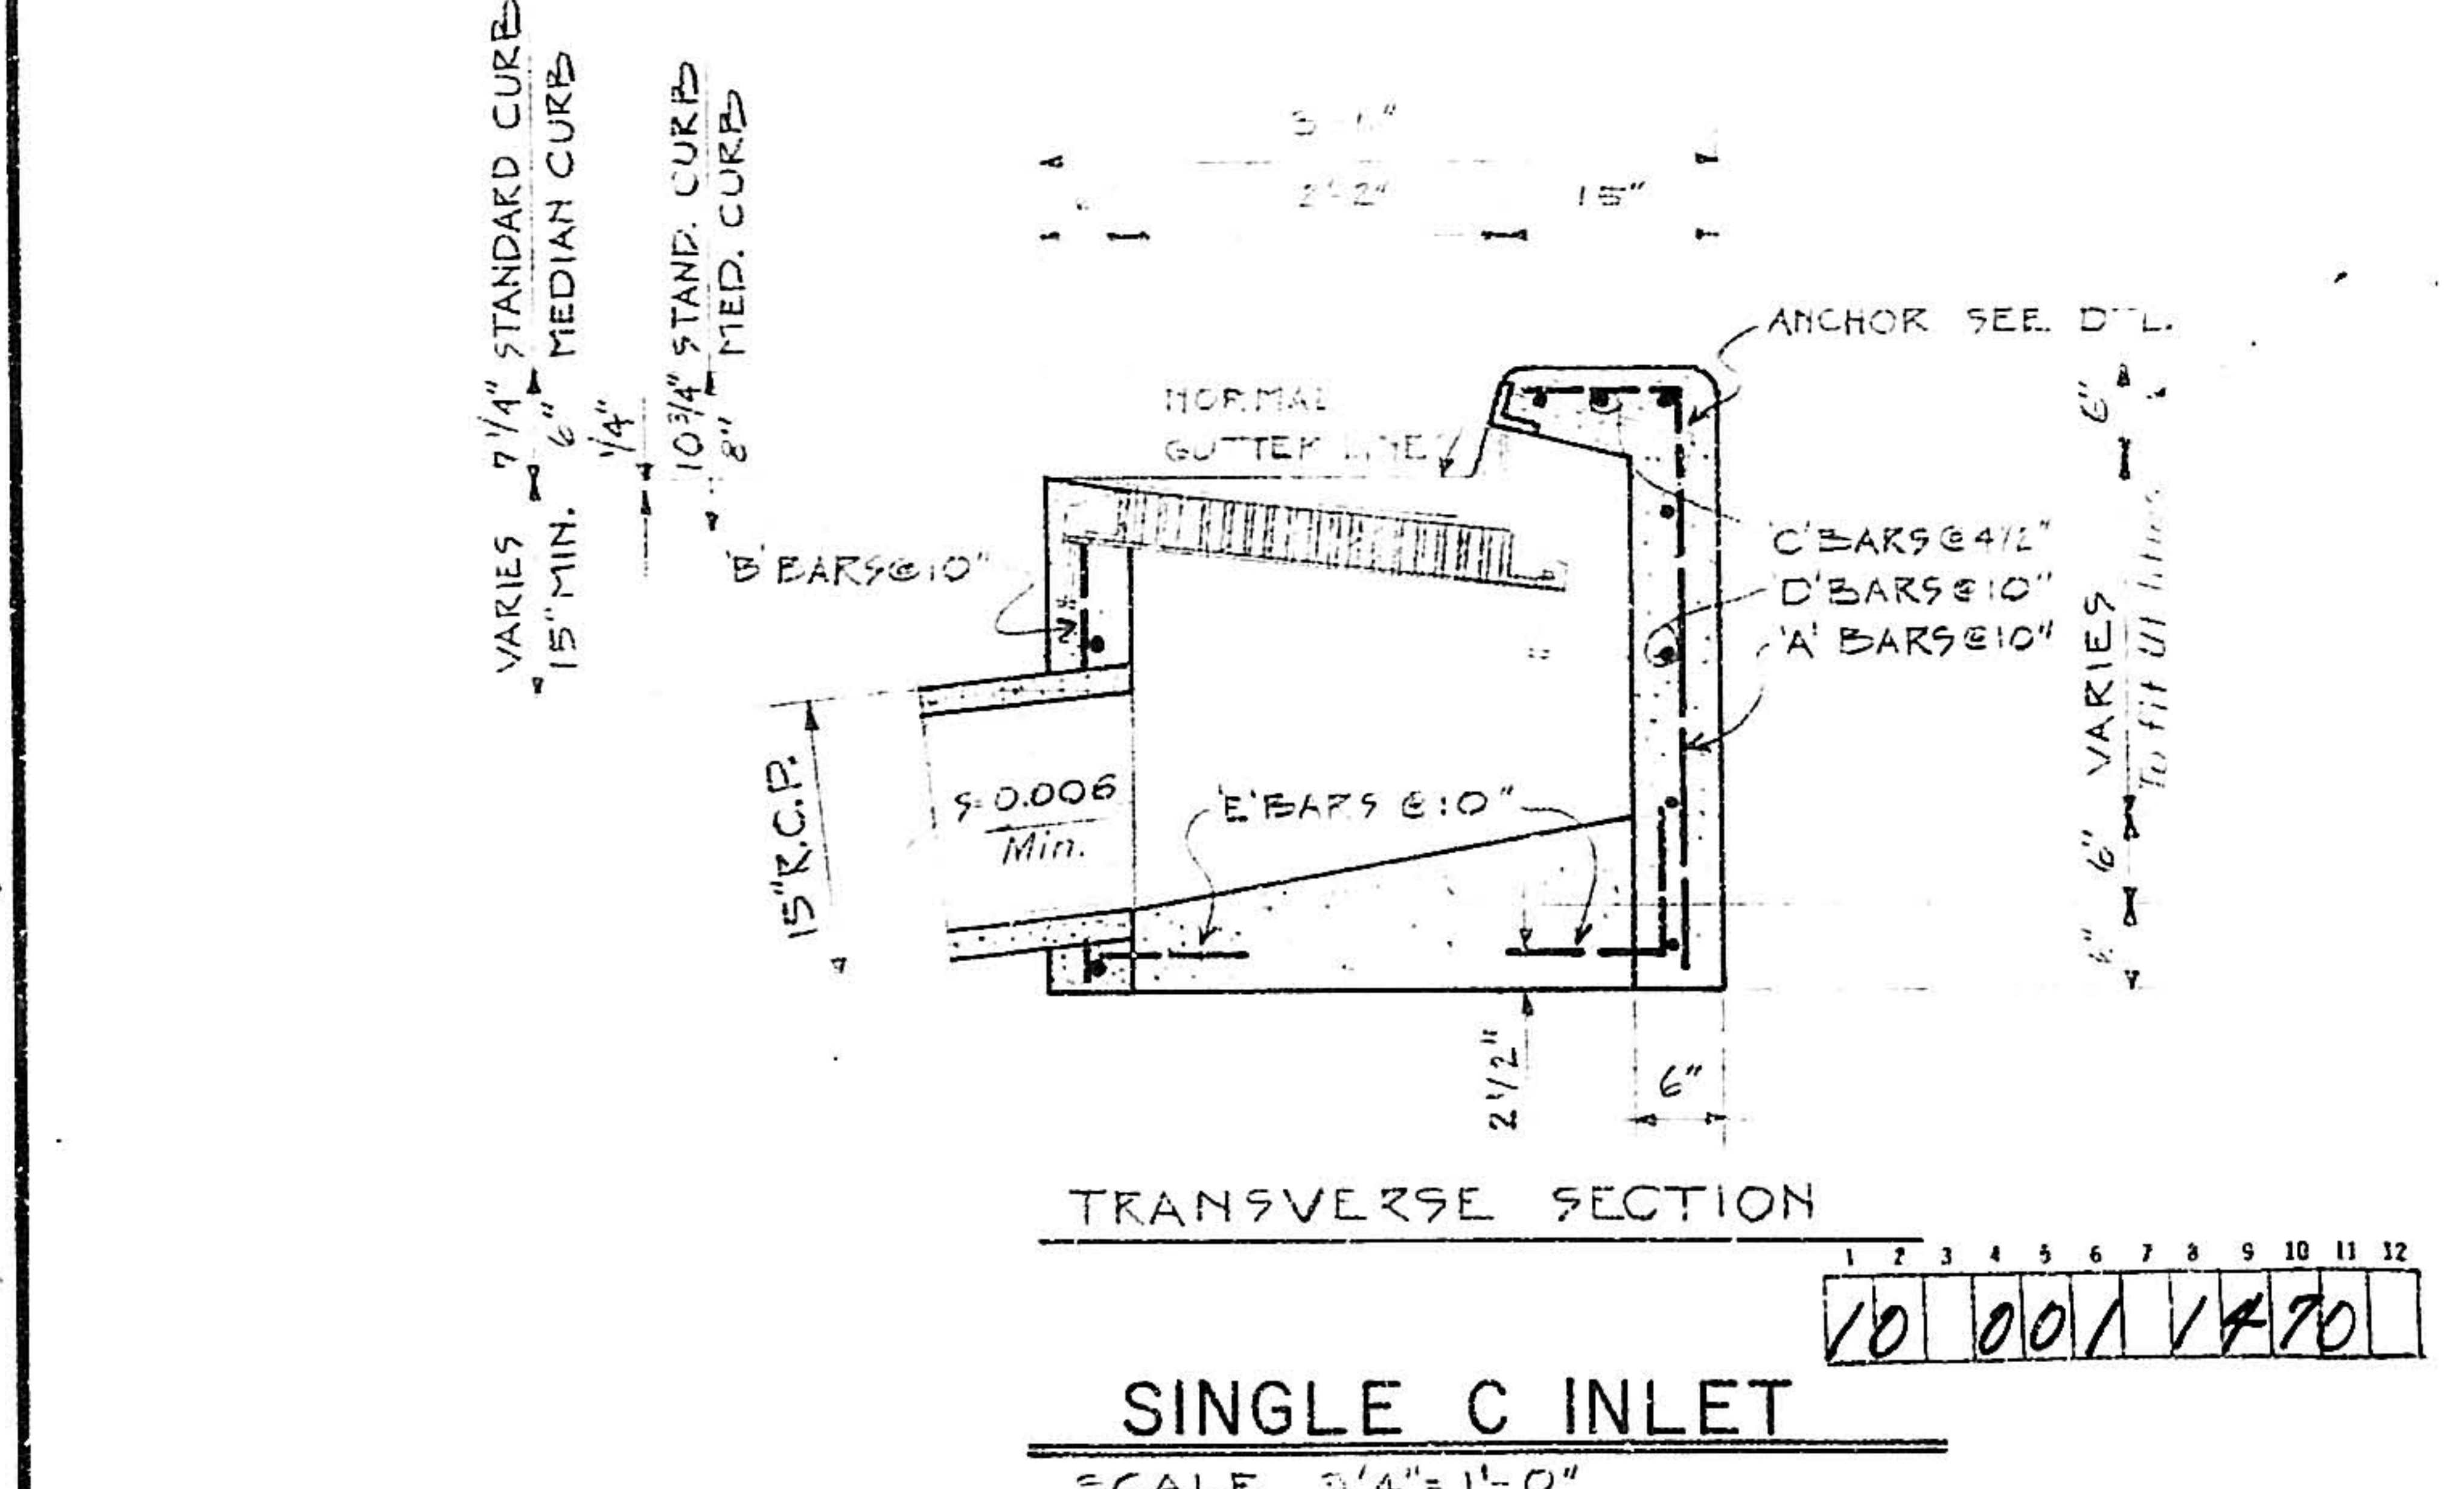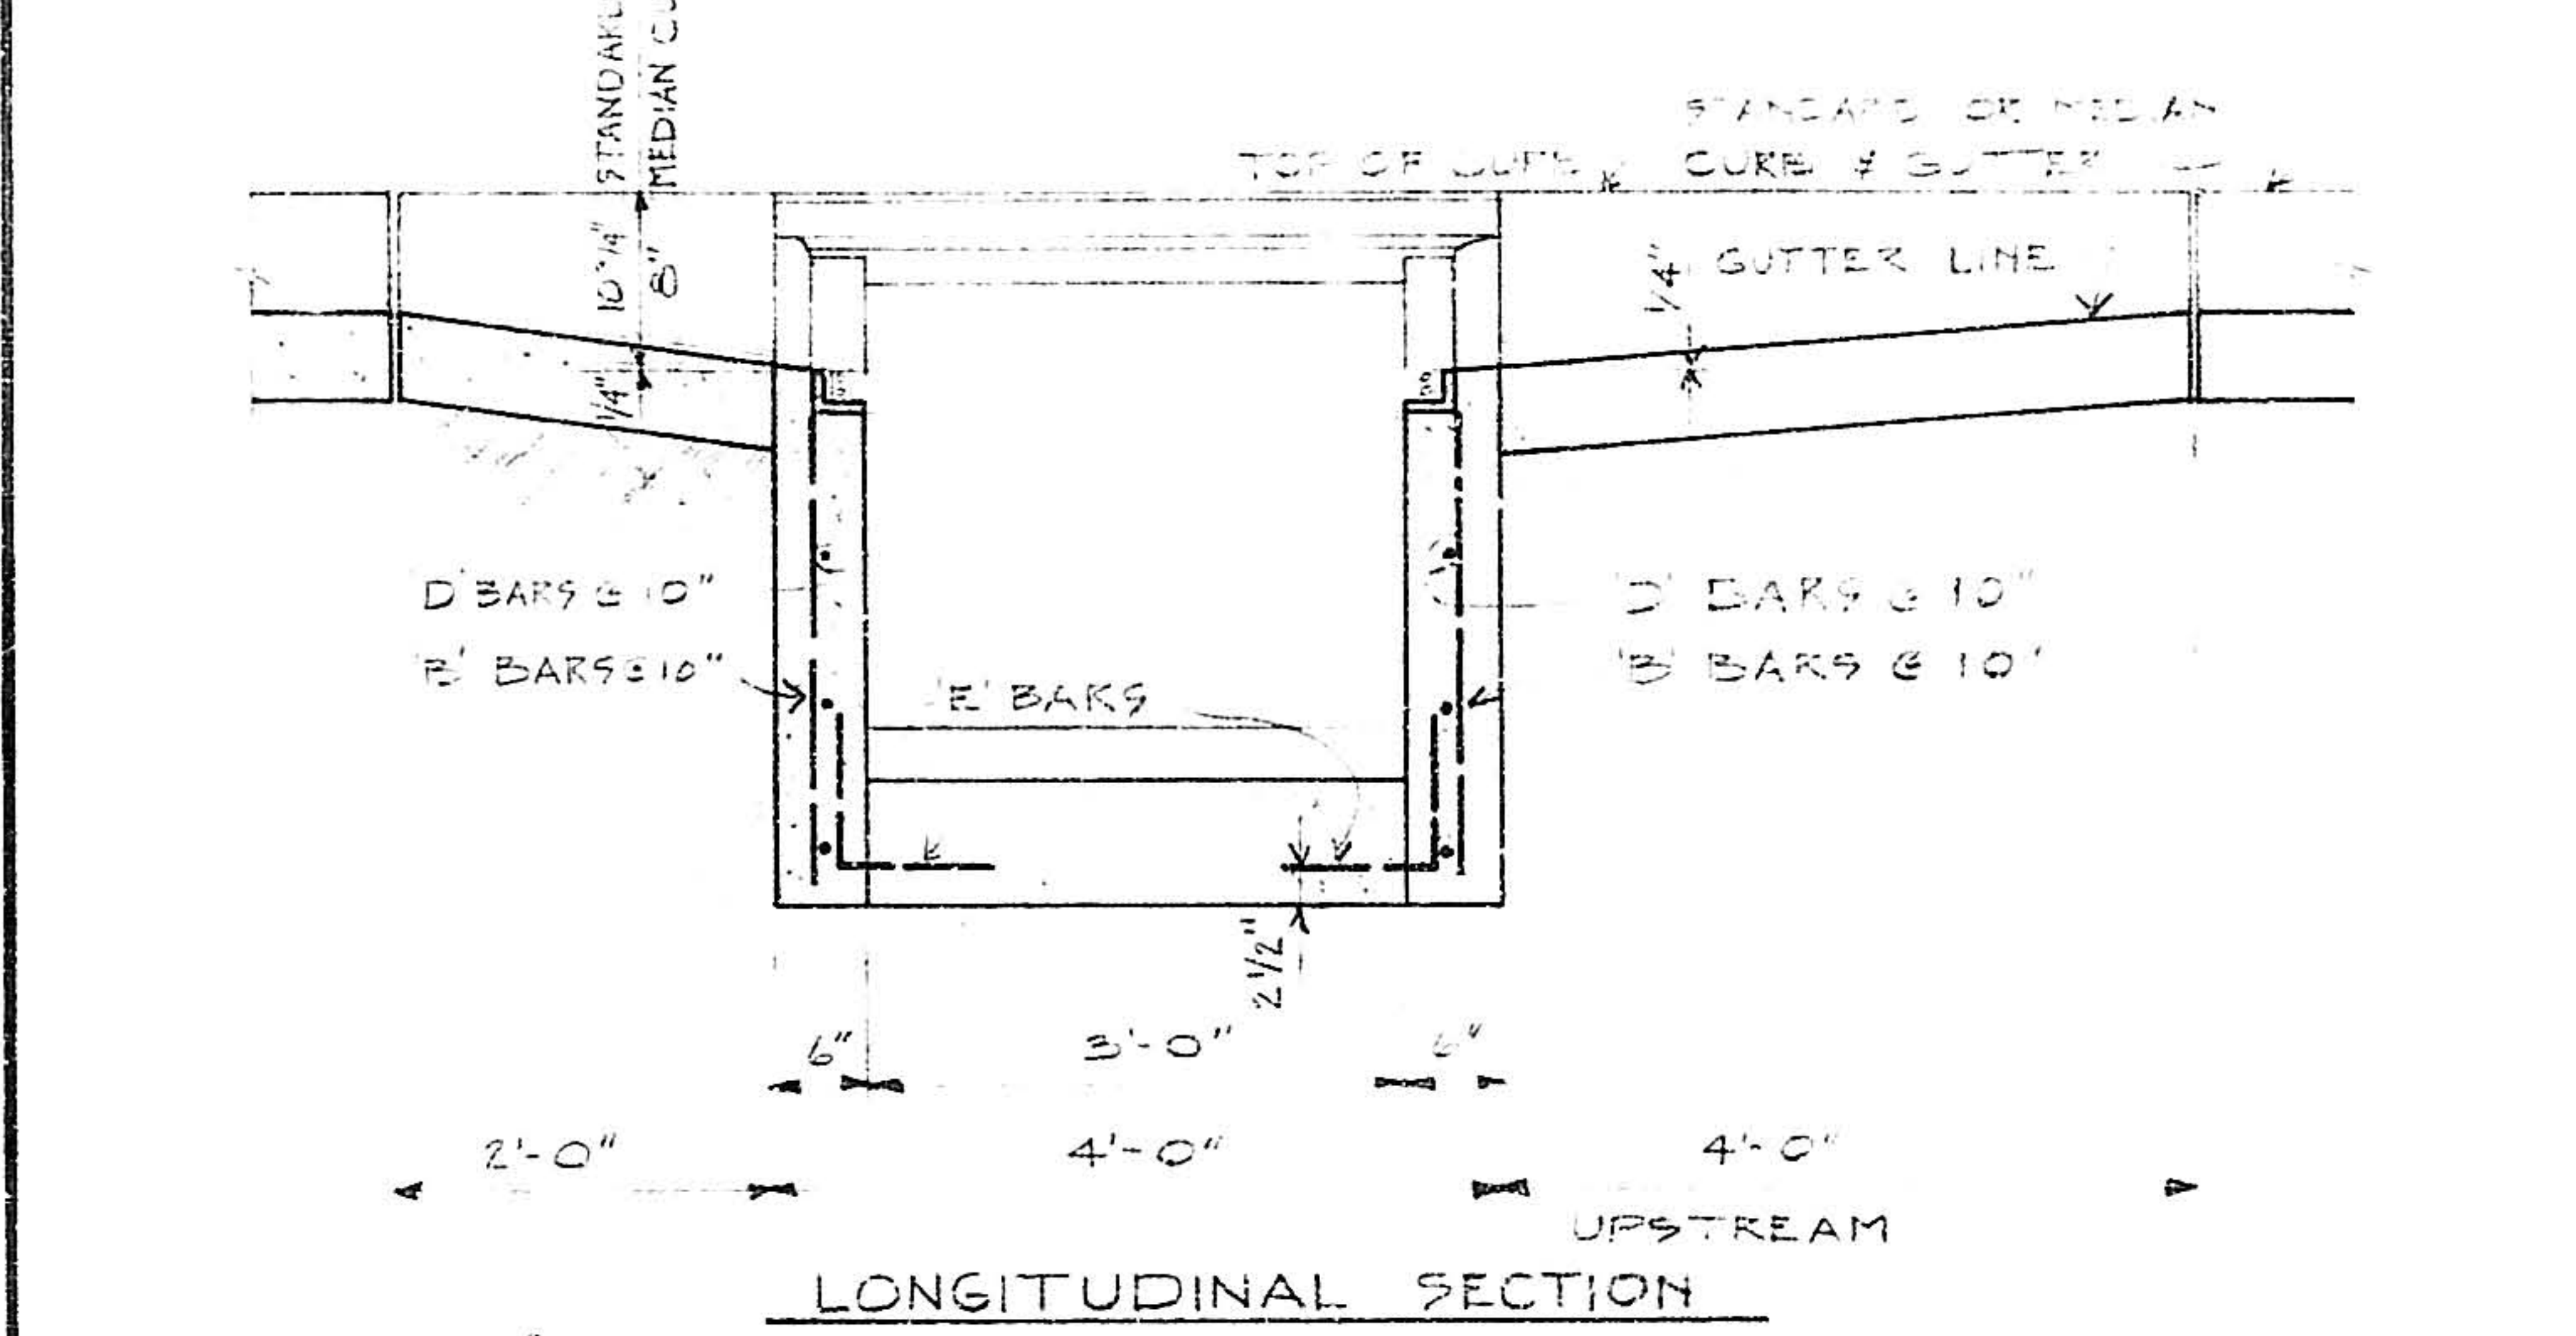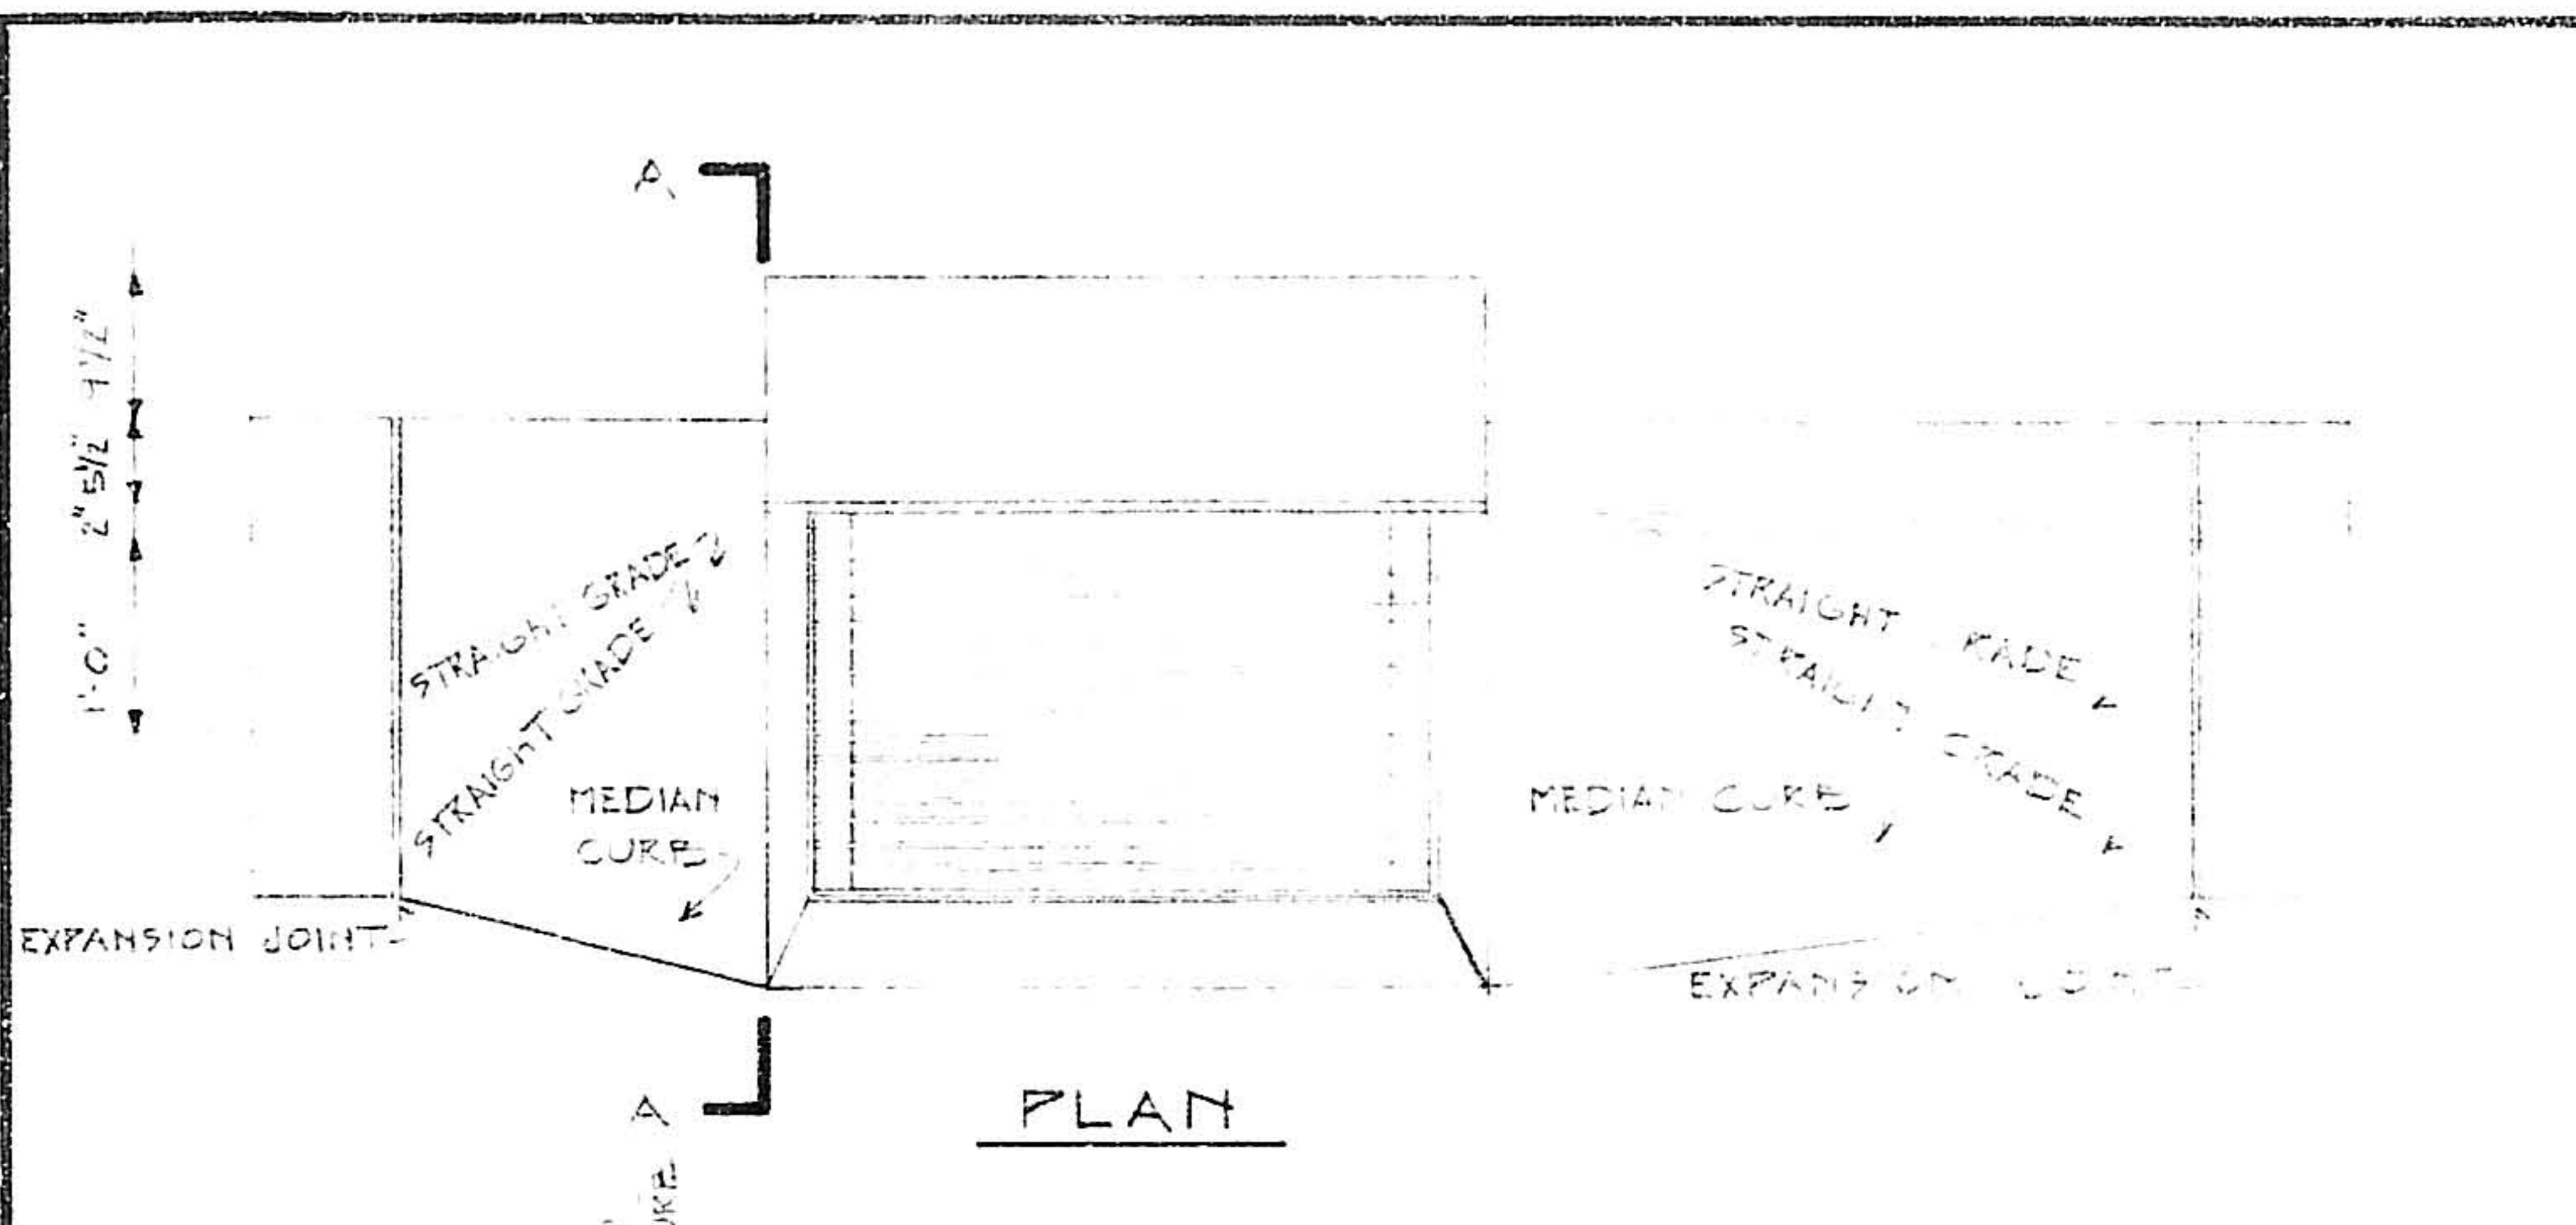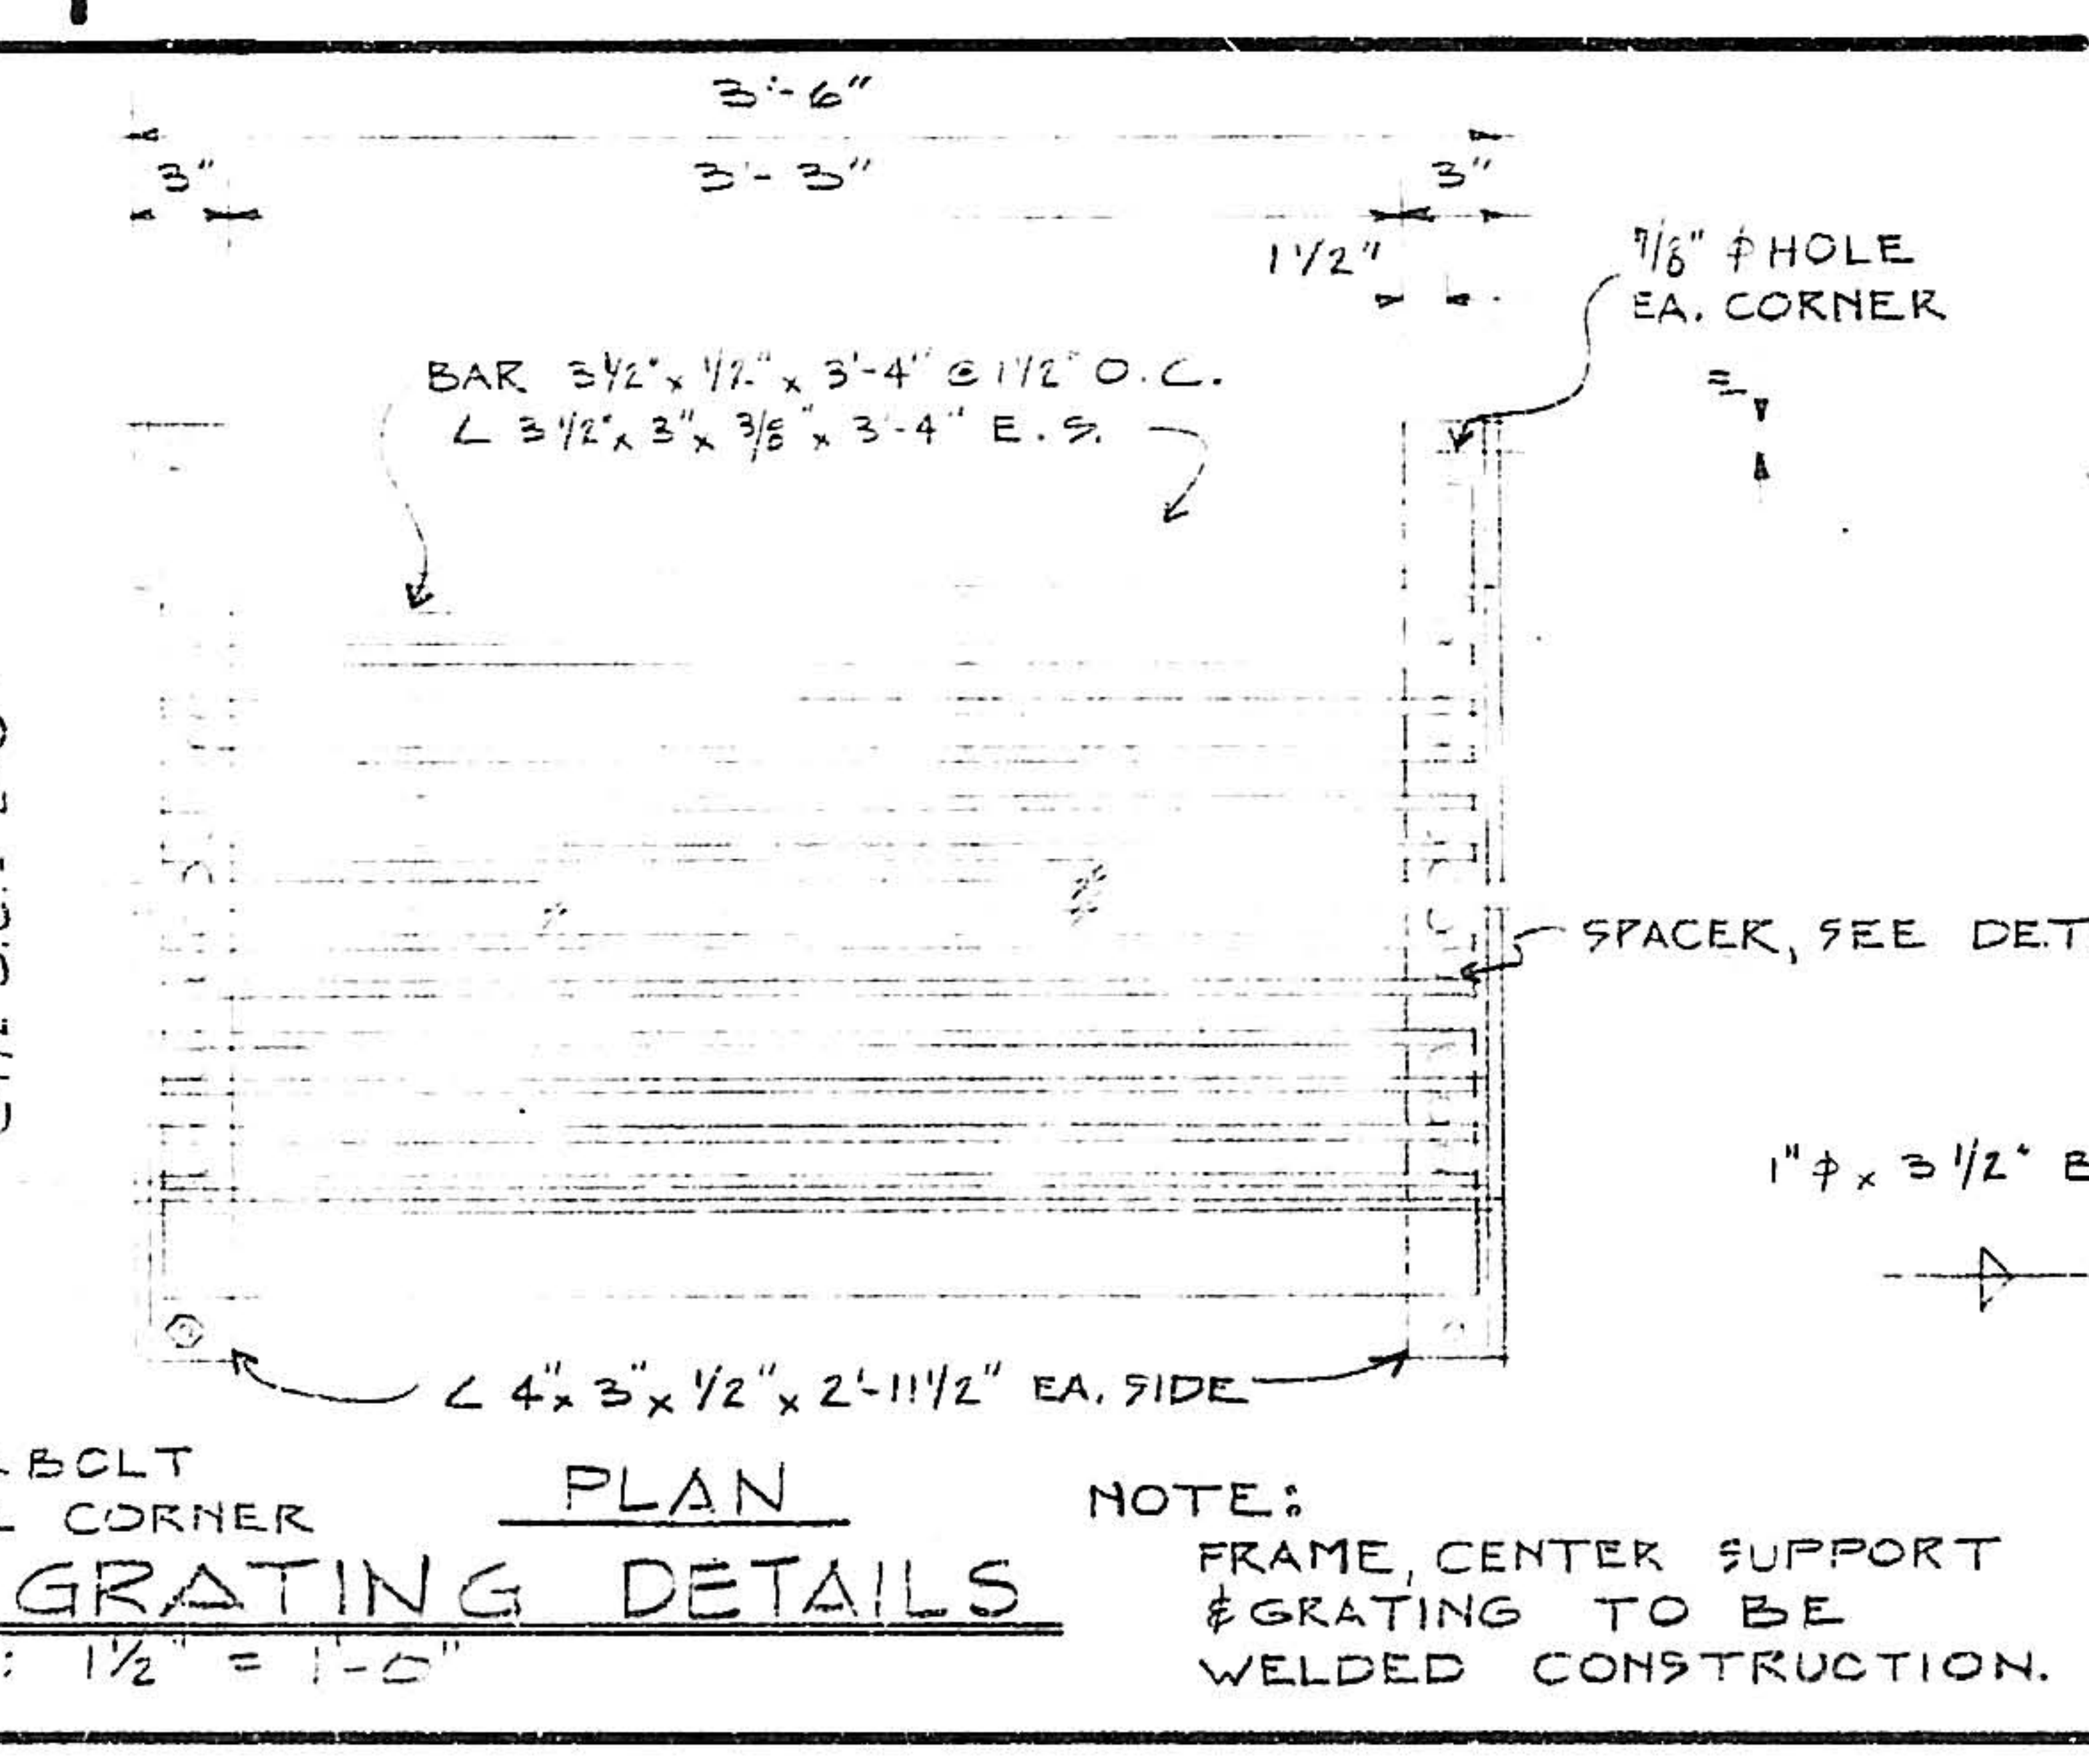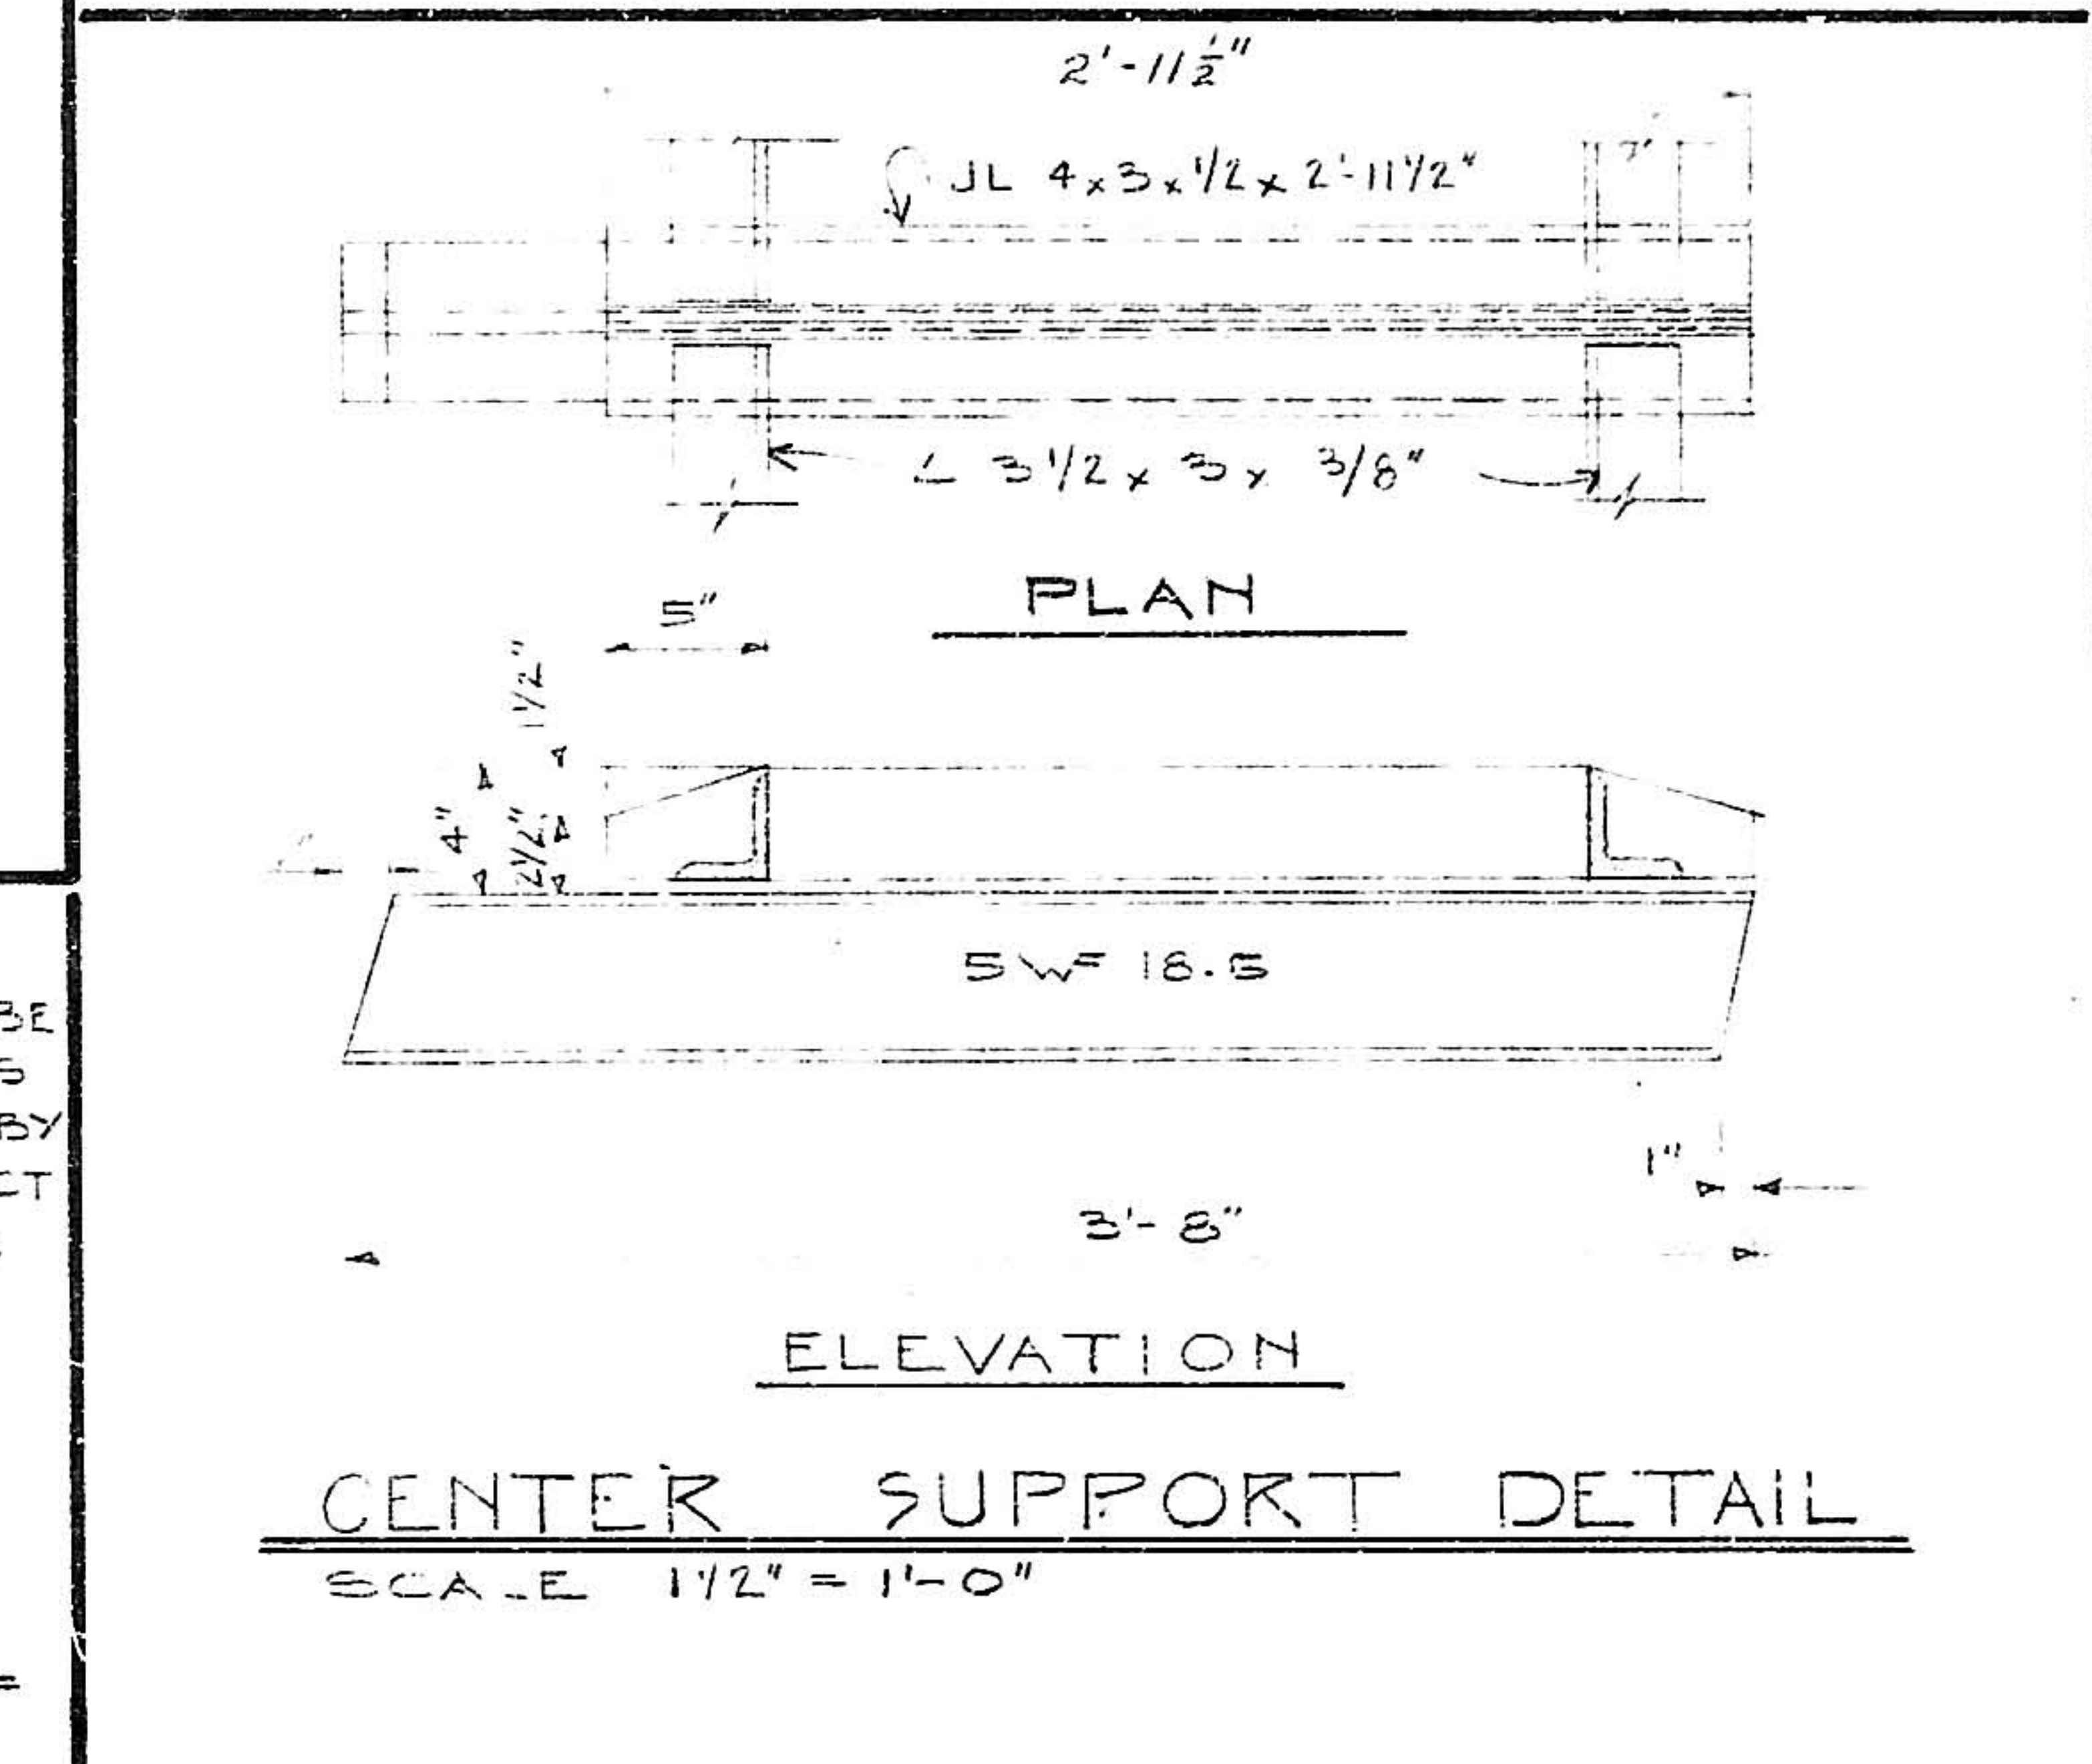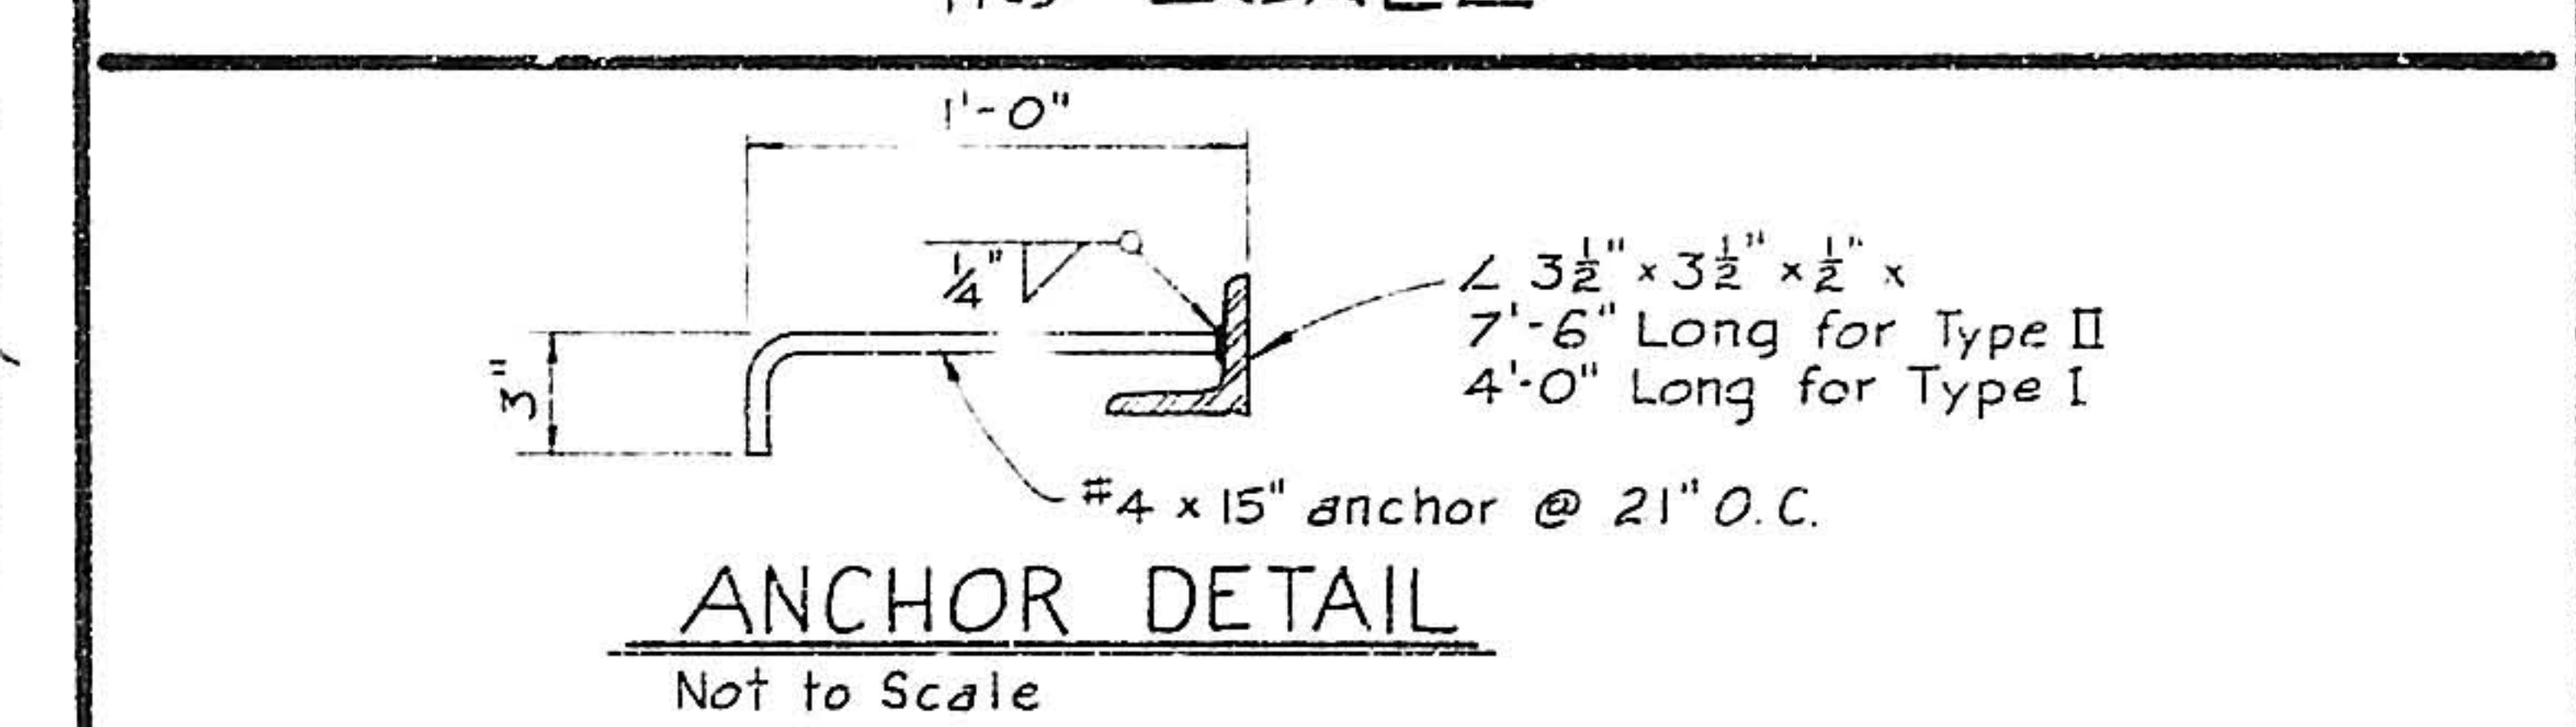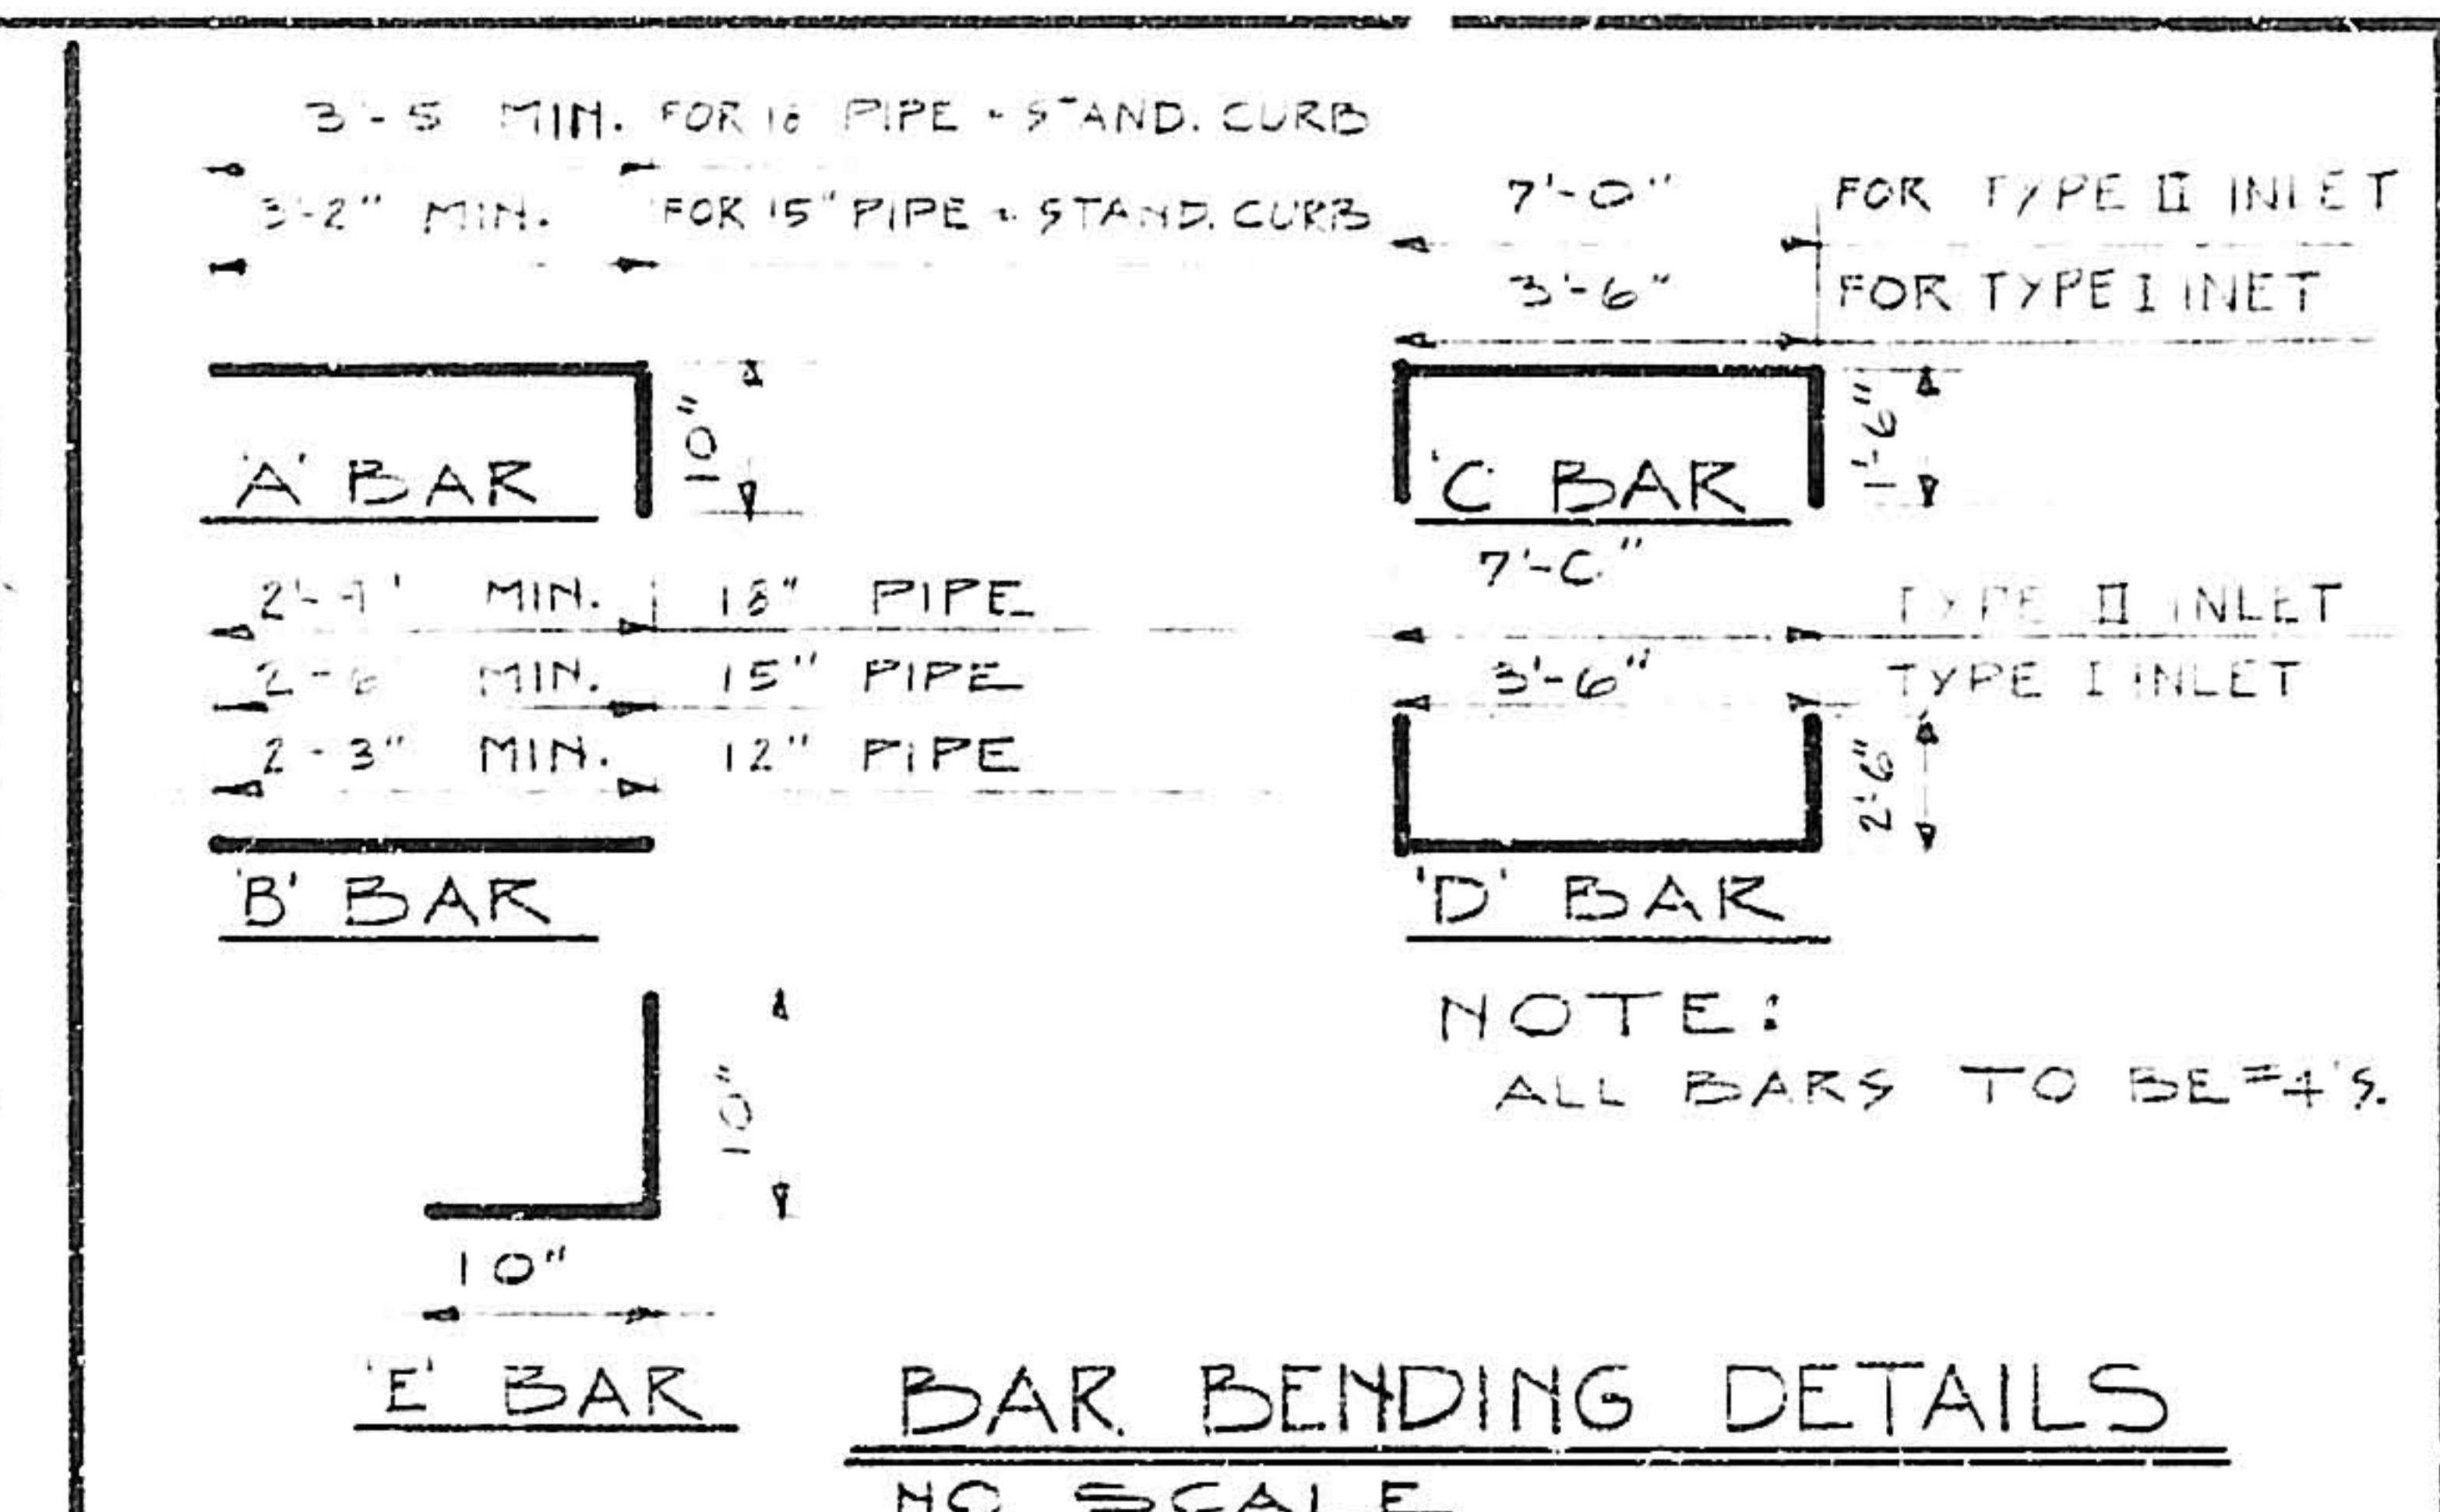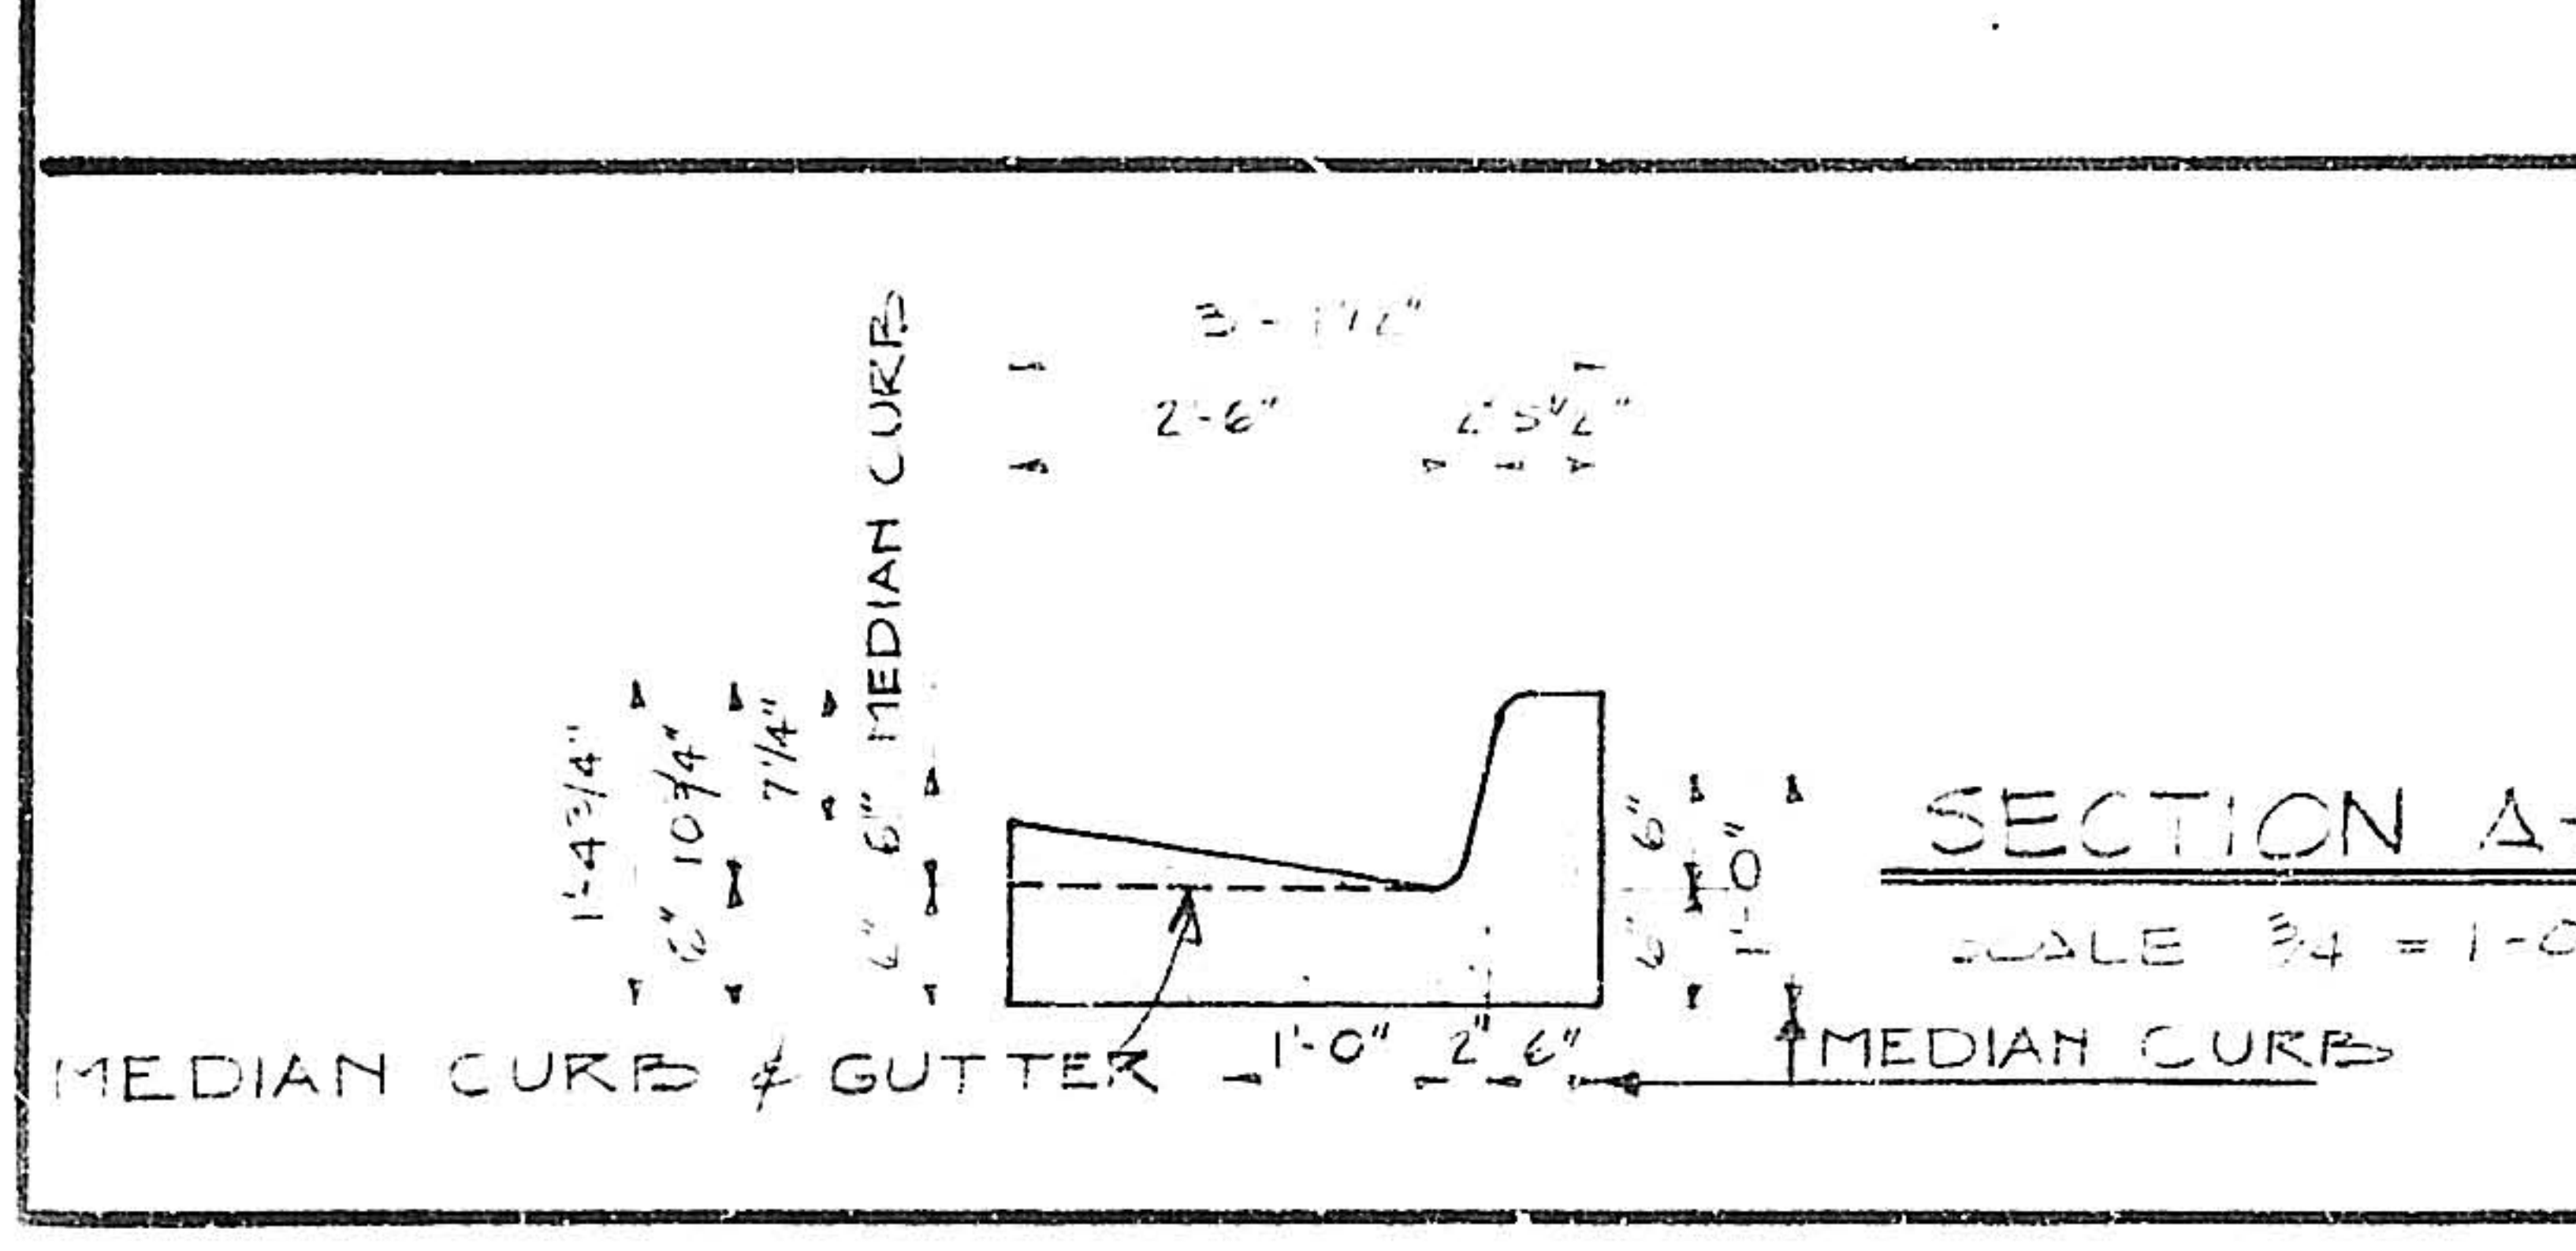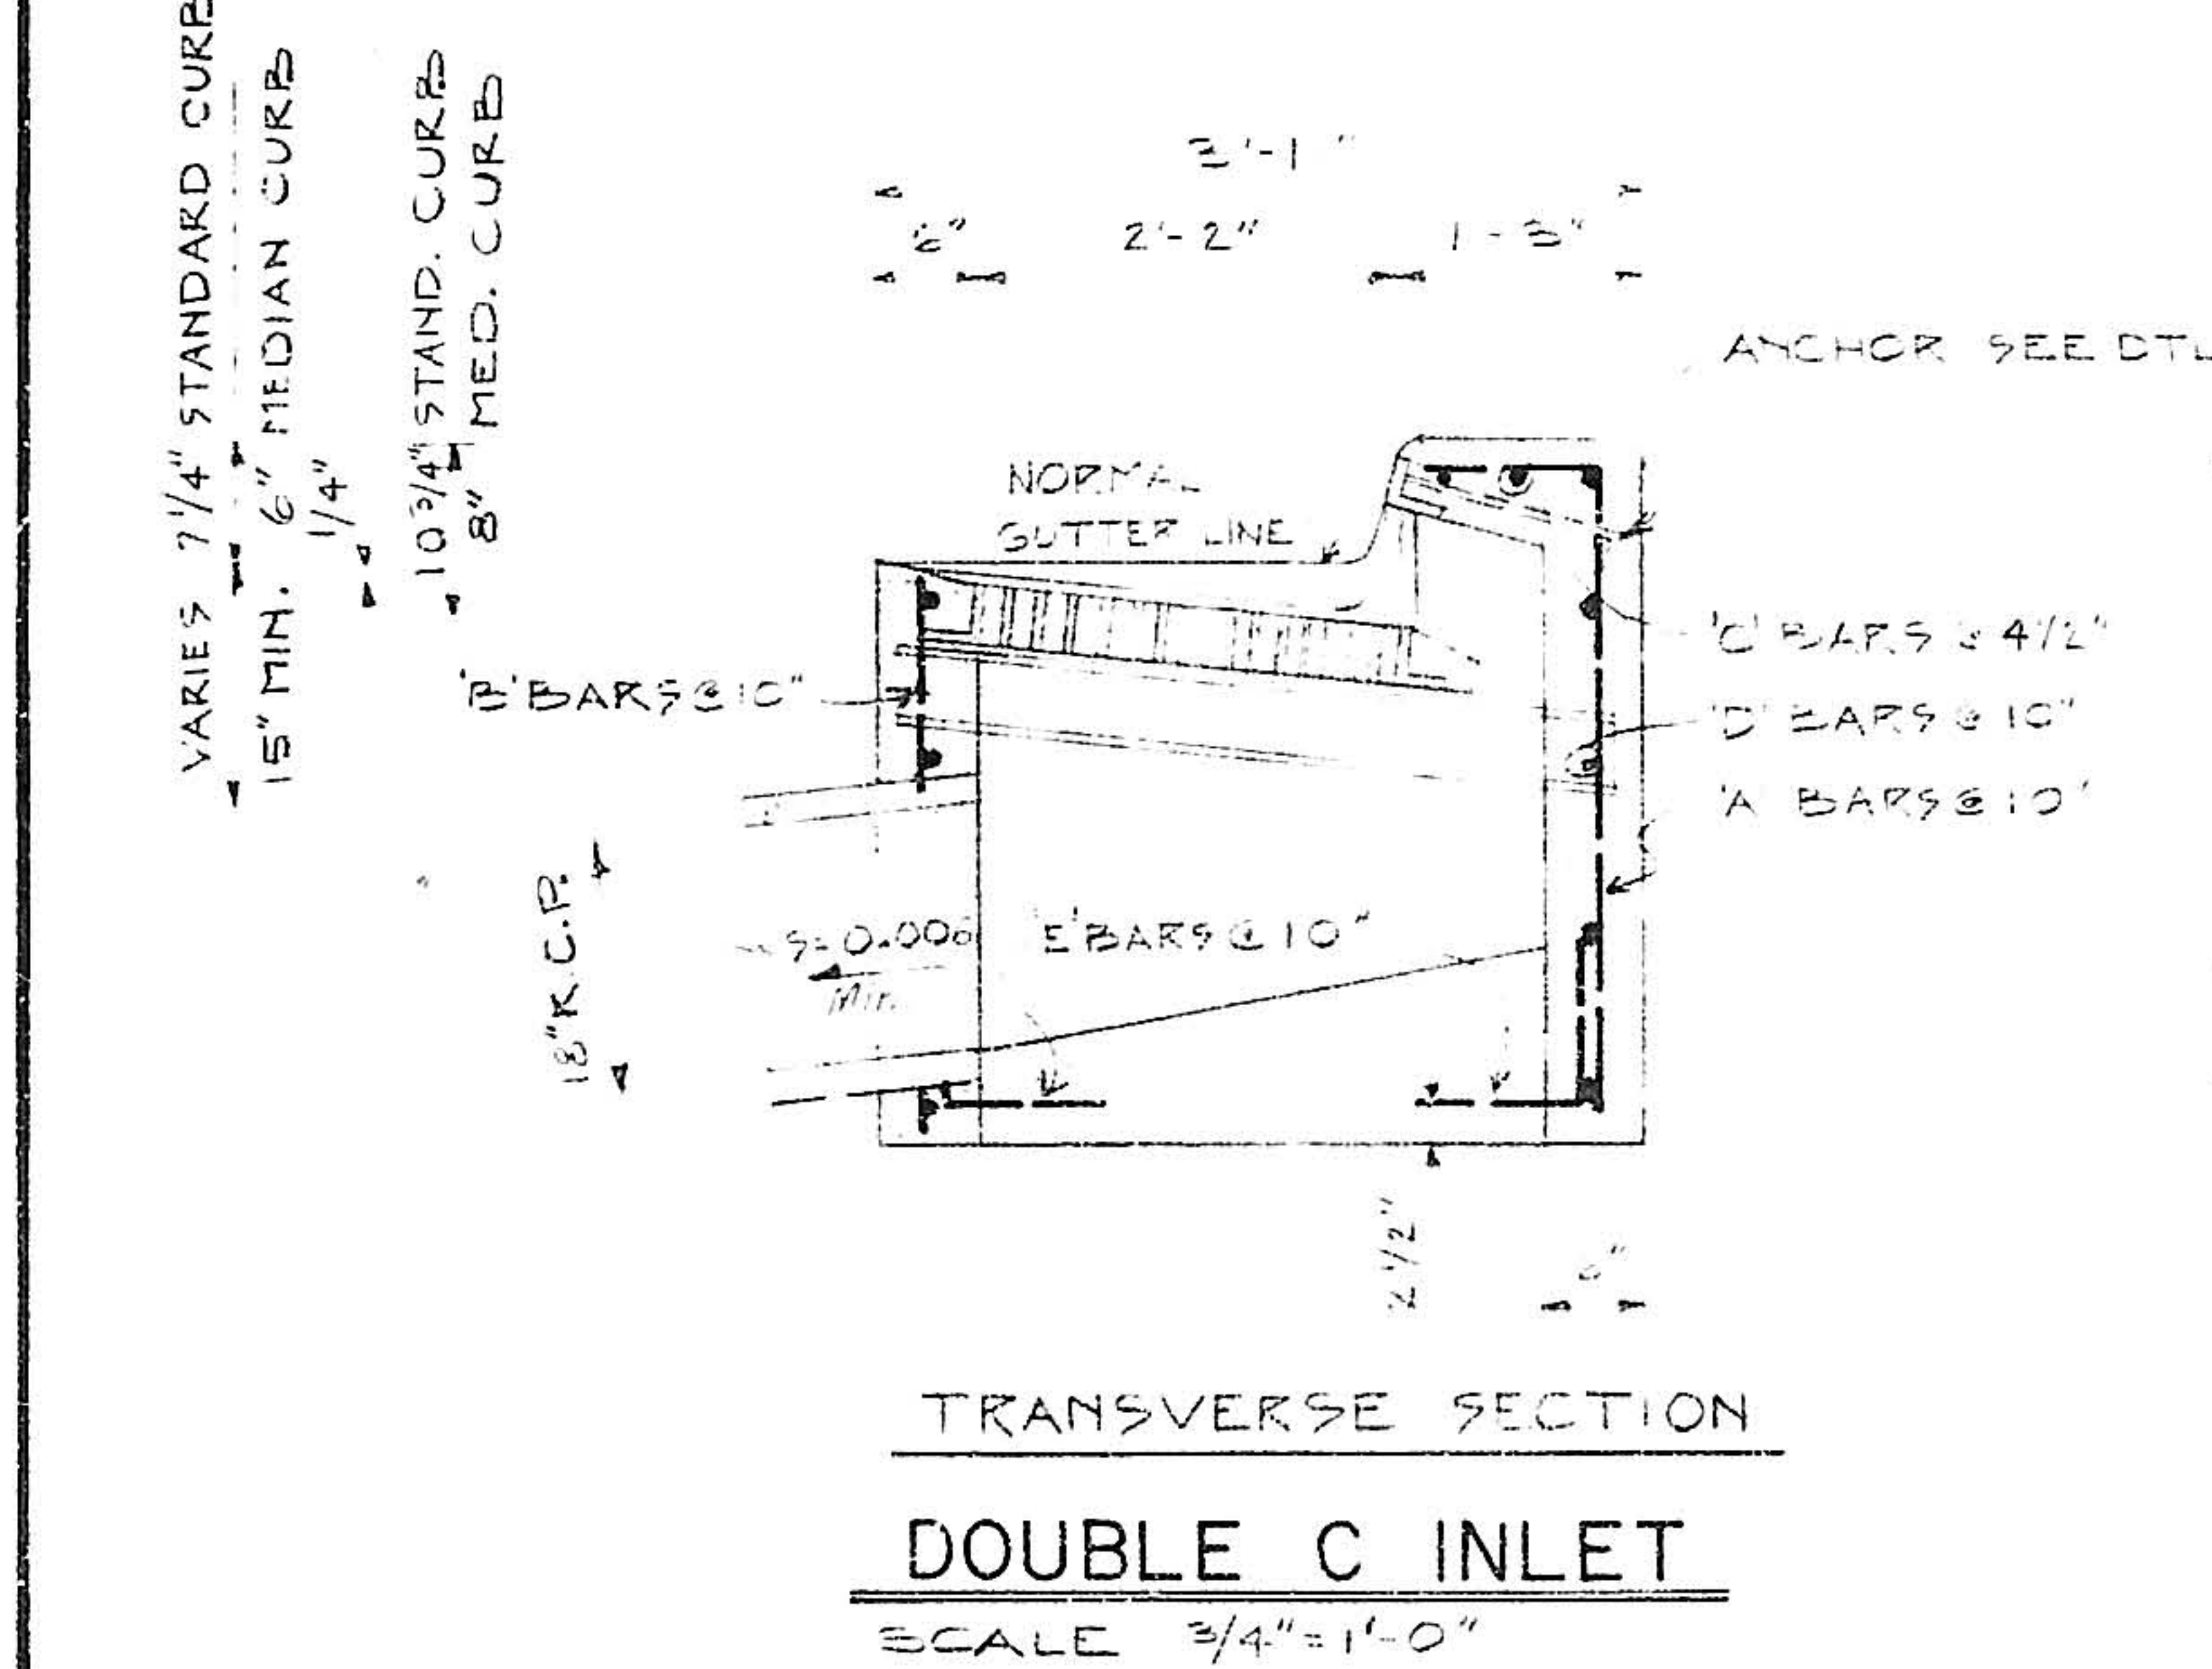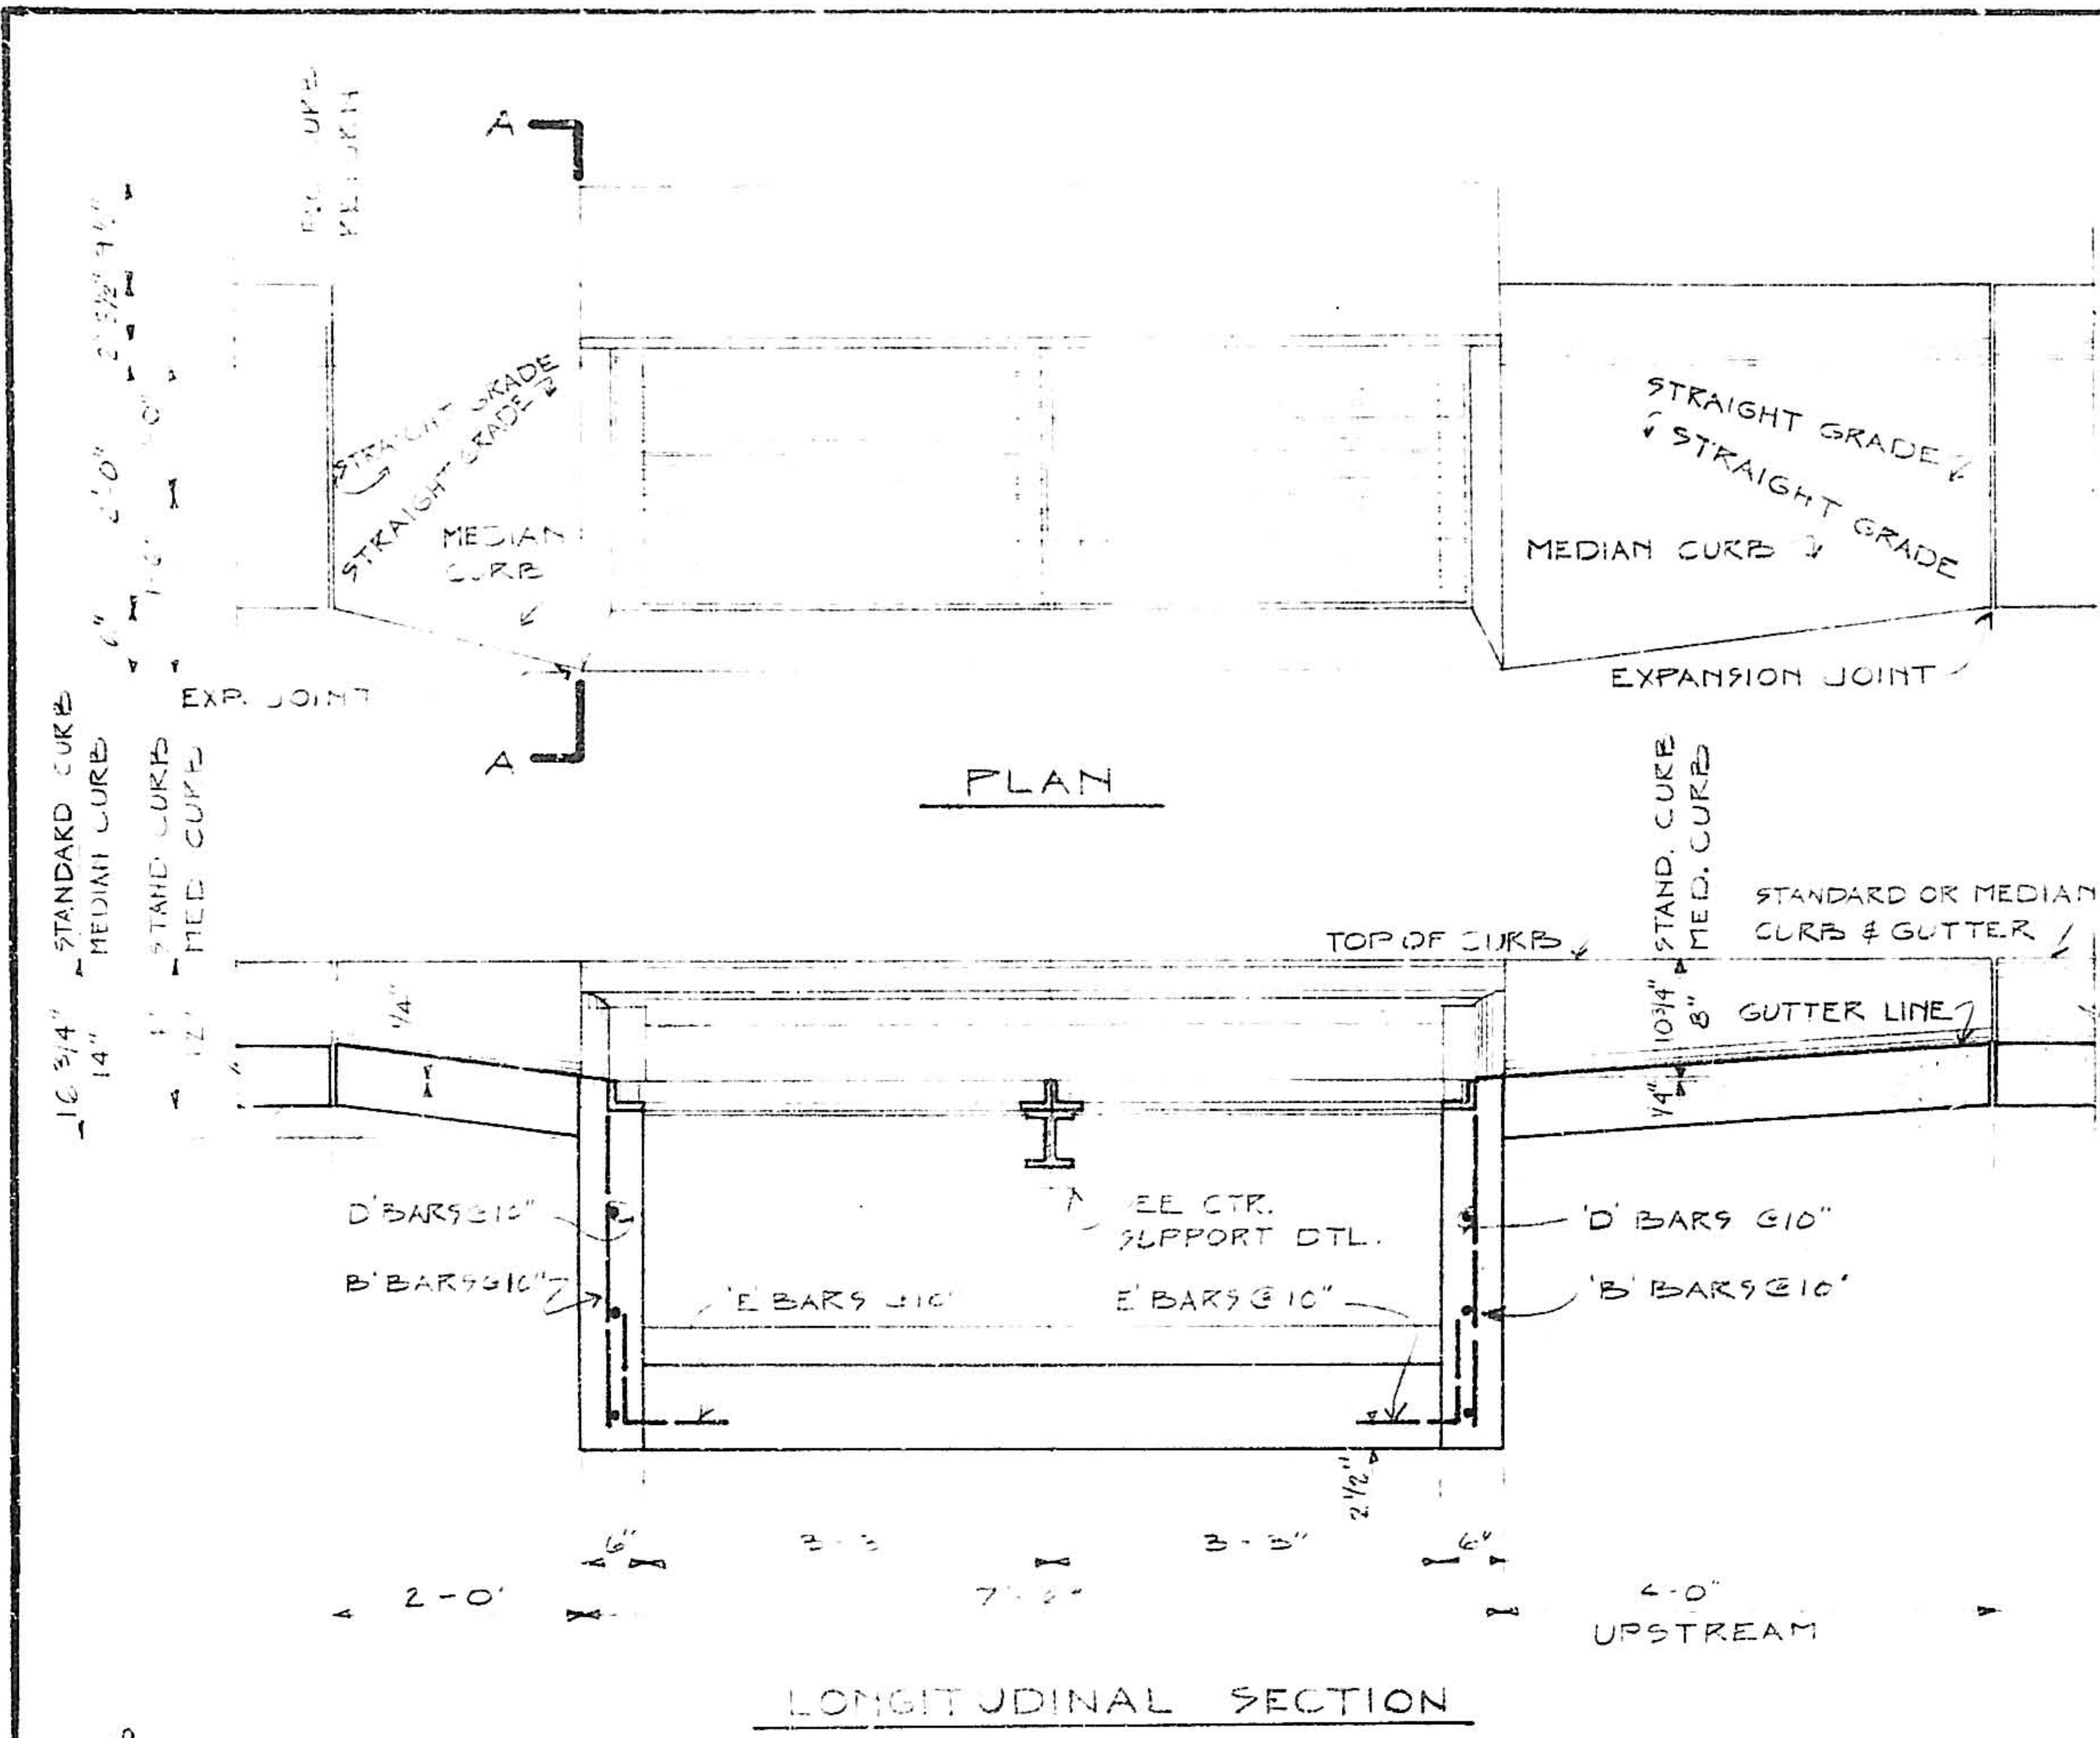

DATE	REVISIONS	BY
10/01/70		
flatow		
MOORE - BRYAN - FAIRBURN		
architects		
scanlon		
AND ASSOCIATES INC.		
engineers		
BETHEL SUBDIVISION PAVING		
DROP INLET DETAILS		
NEIGHBORHOOD DEVELOPMENT PROGRAM		
URBAN RENEWAL AGENCY OF ALBUQUERQUE		
scale	date	job no.
AS SHOWN	OCT. 1970	60.1
drawn	GT	sheet
check	PT	14