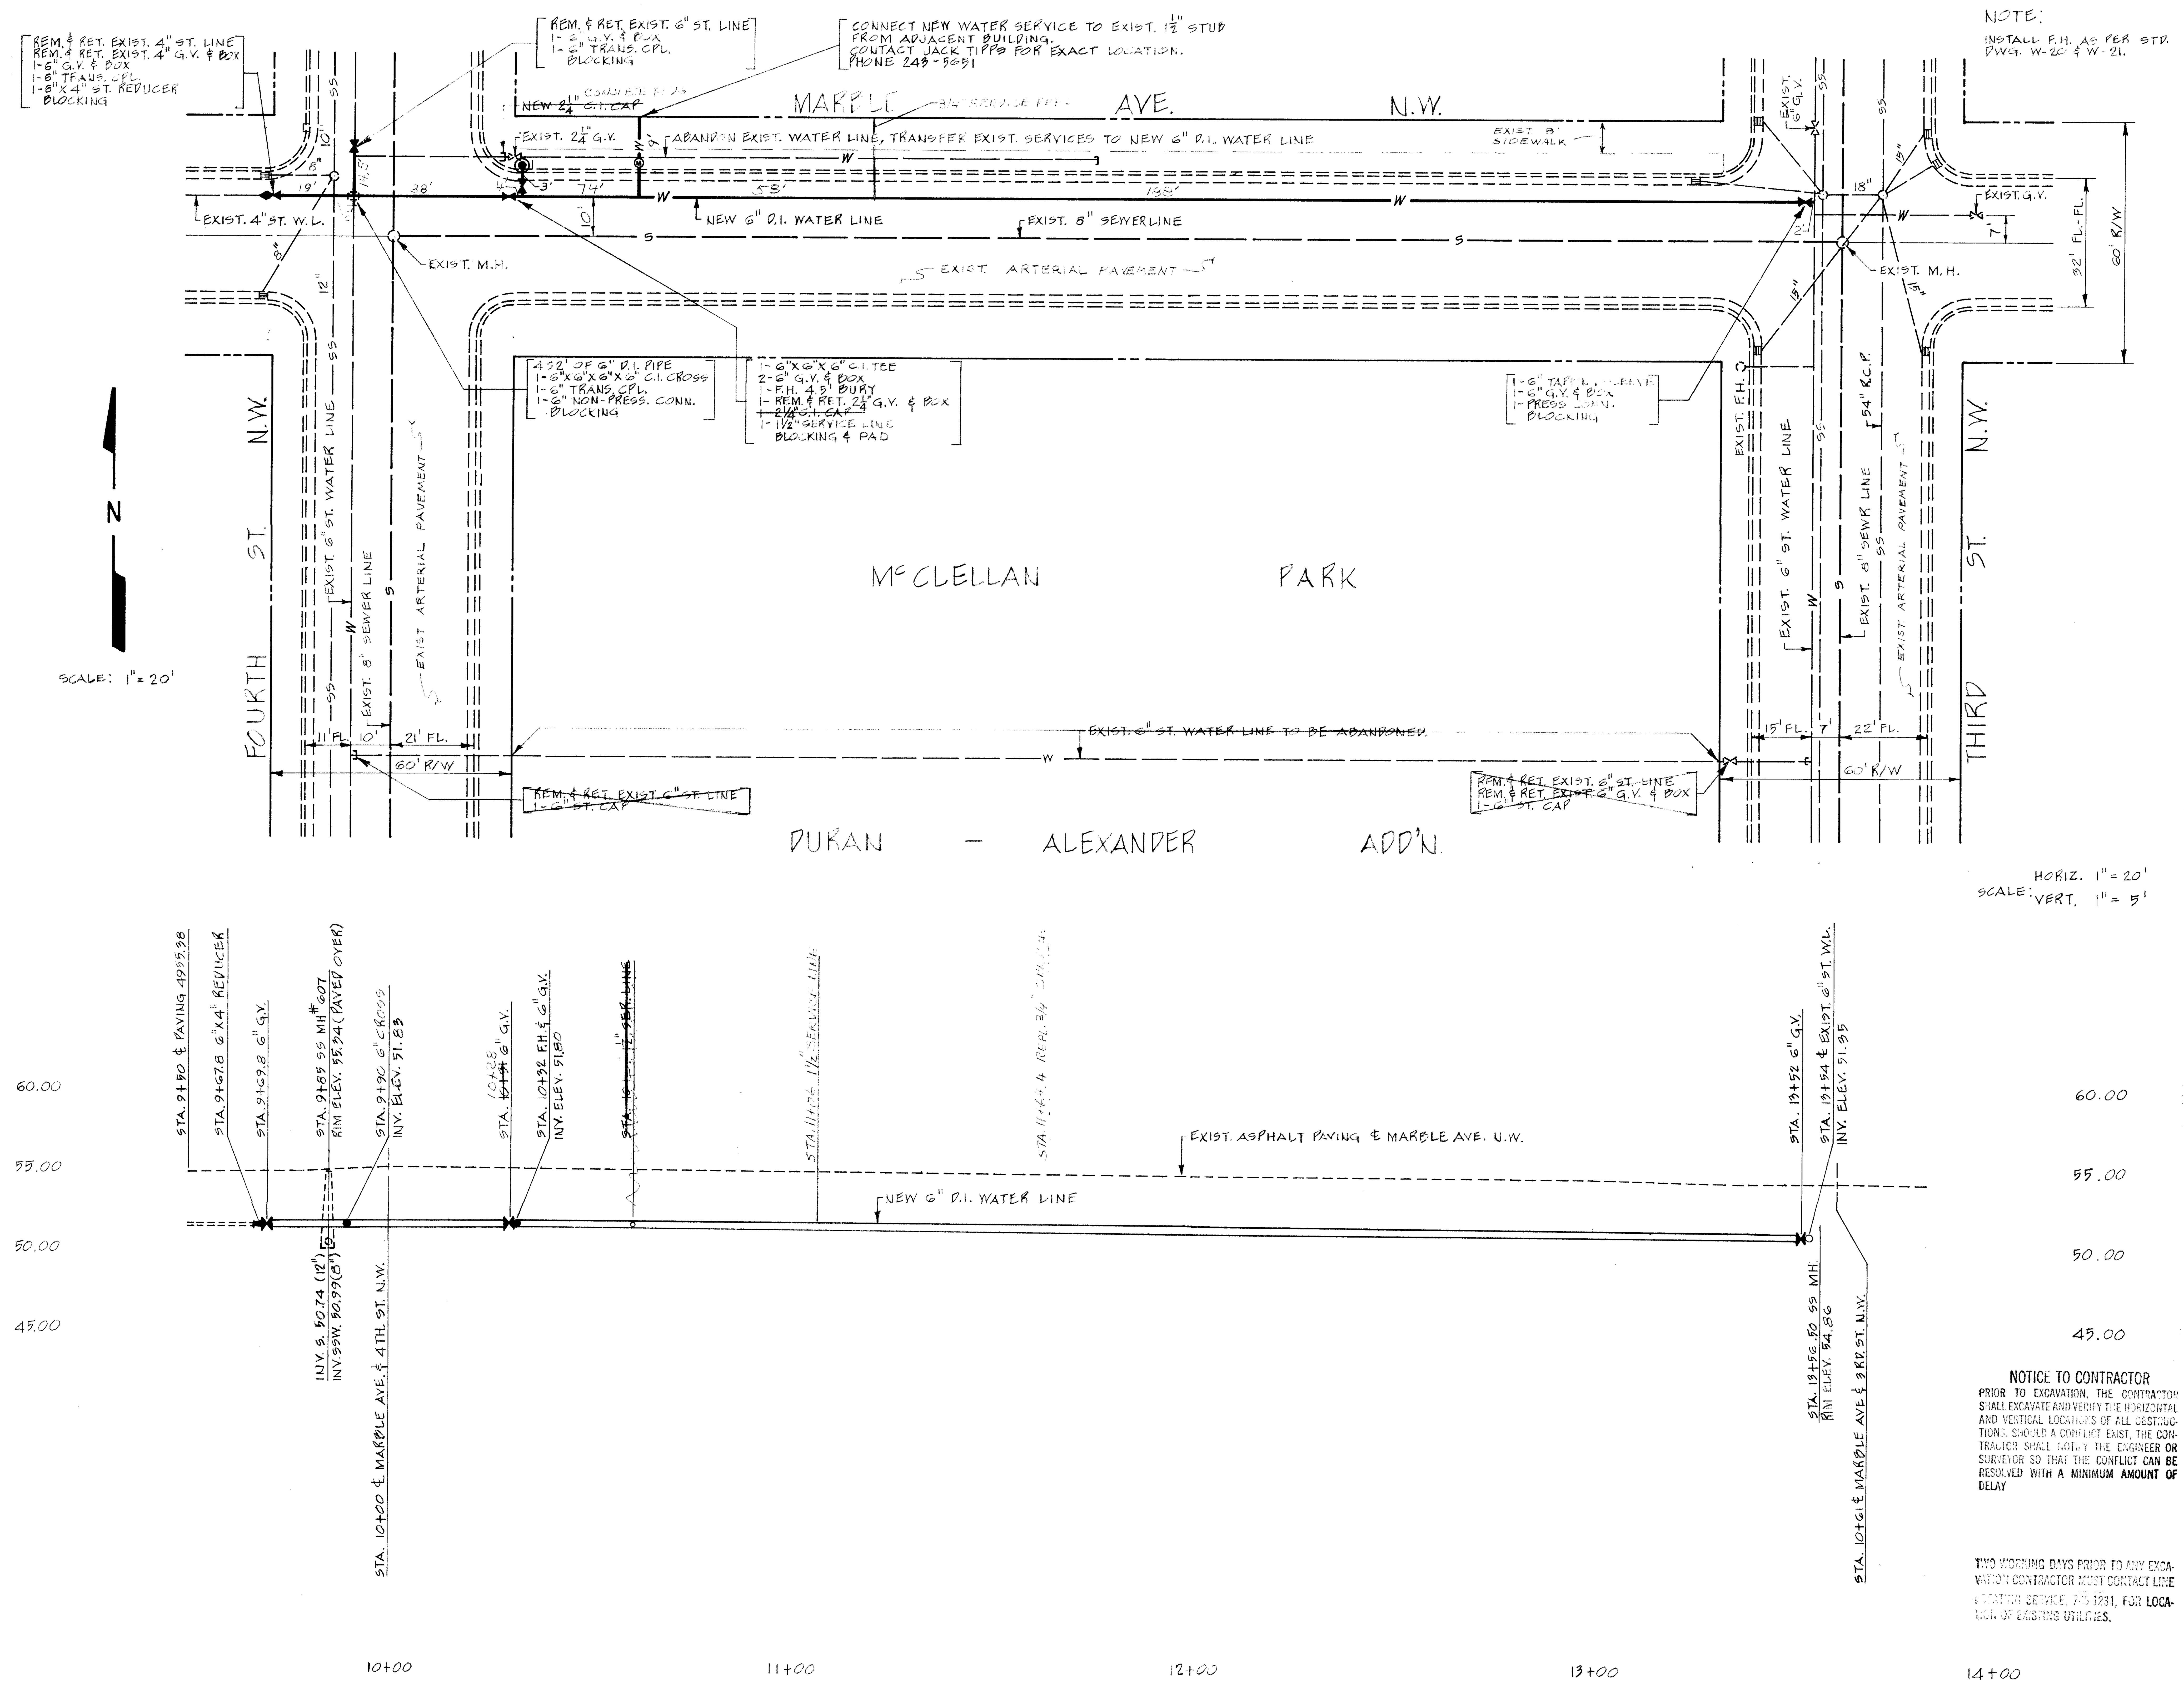

A.C.S. B.M. "I-J-14" ELEVATION 4955.60

PS.21 MERCER 2-18-81

3-6-81
4-6-81

P. FISCHER
I.G. LARGE

NOTICE TO CONTRACTOR

PRIOR TO EXCAVATION, THE CONTRACTOR SHALL EXCAVATE AND VERIFY THE HORIZONTAL AND VERTICAL LOCATIONS OF ALL OBSTRUCTIONS. SHOULD A CONFLICT EXIST, THE CONTRACTOR SHALL NOTIFY THE ENGINEER OR SURVEYOR SO THAT THE CONFLICT CAN BE RESOLVED WITH A MINIMUM AMOUNT OF DELAY

20 10260282

TWO WORKING DAYS PRIOR TO ANY EXCAVATION CONTRACTOR MUST CONTACT LINE LOCATING SERVICE, 765-1234, FOR LOCATION OF EXISTING UTILITIES.

6" WATER LINE EXTENSION ON MARBLE AVE BETWEEN 3RD. ST. AND 4TH. ST. N.W.

6/18/81 8 Apr 81 N/A 4/9/81

1026 J-14 2 2