



PLAN	SURVEYED	DATE
	BY	
NOTE BOOK	ALIGNED	
	RT. OF WAY CHECKED	
	NO.	

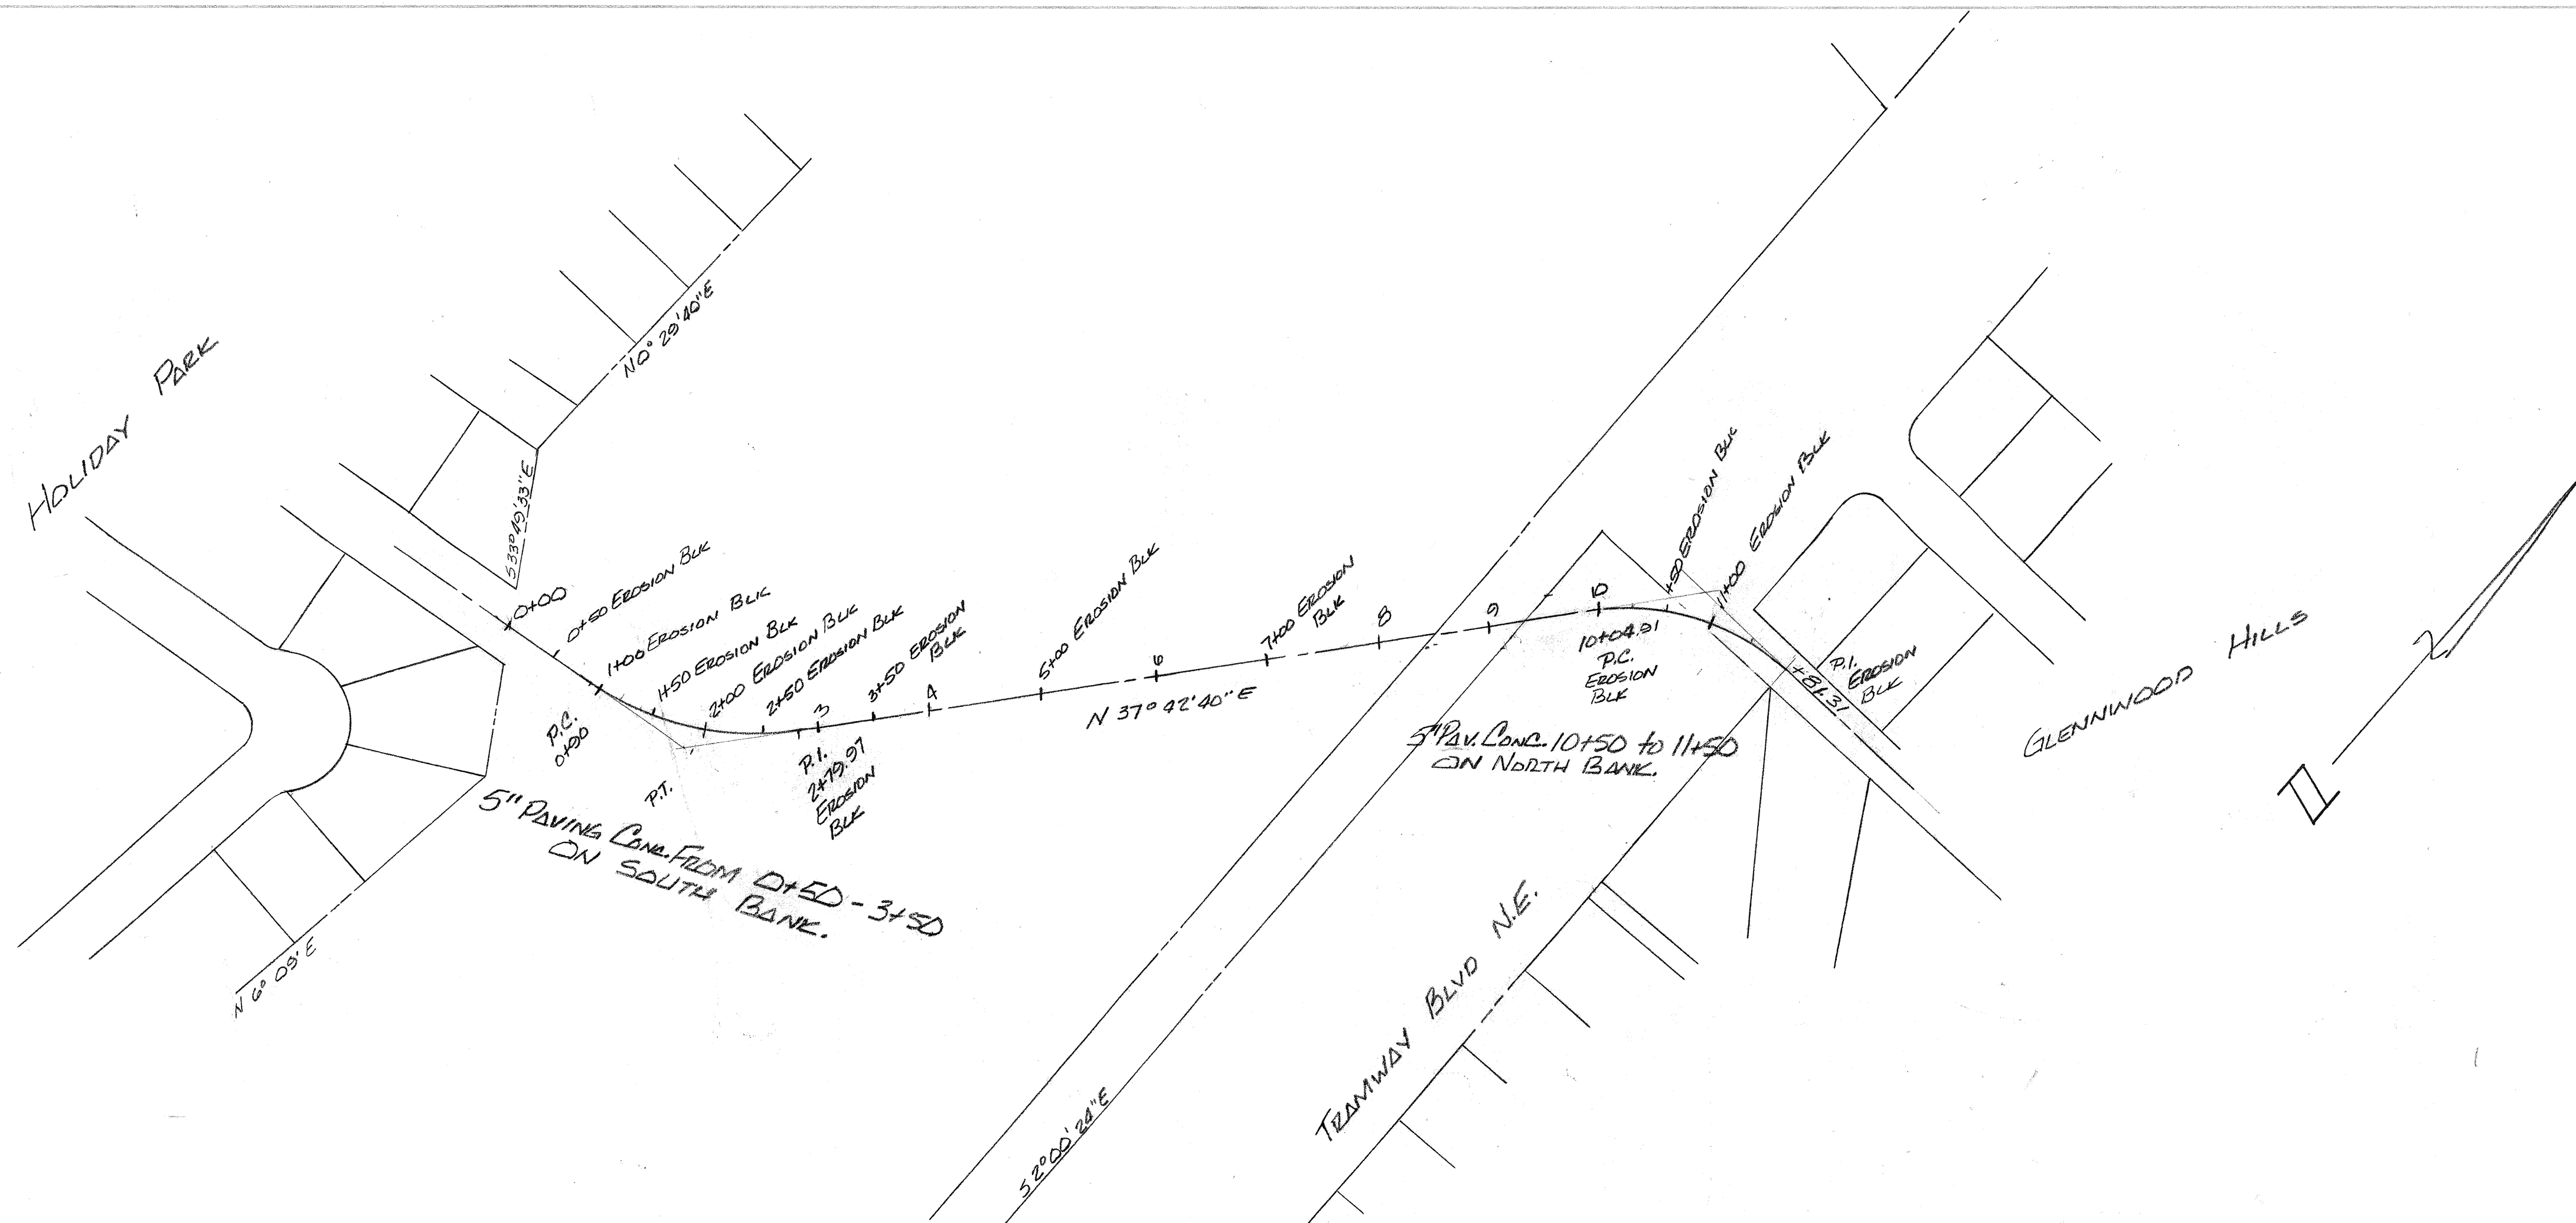

PROFILE	SURVEYED	DATE
	BY	
NOTE BOOK	ALIGNED	
	RT. OF WAY CHECKED	
	NO.	

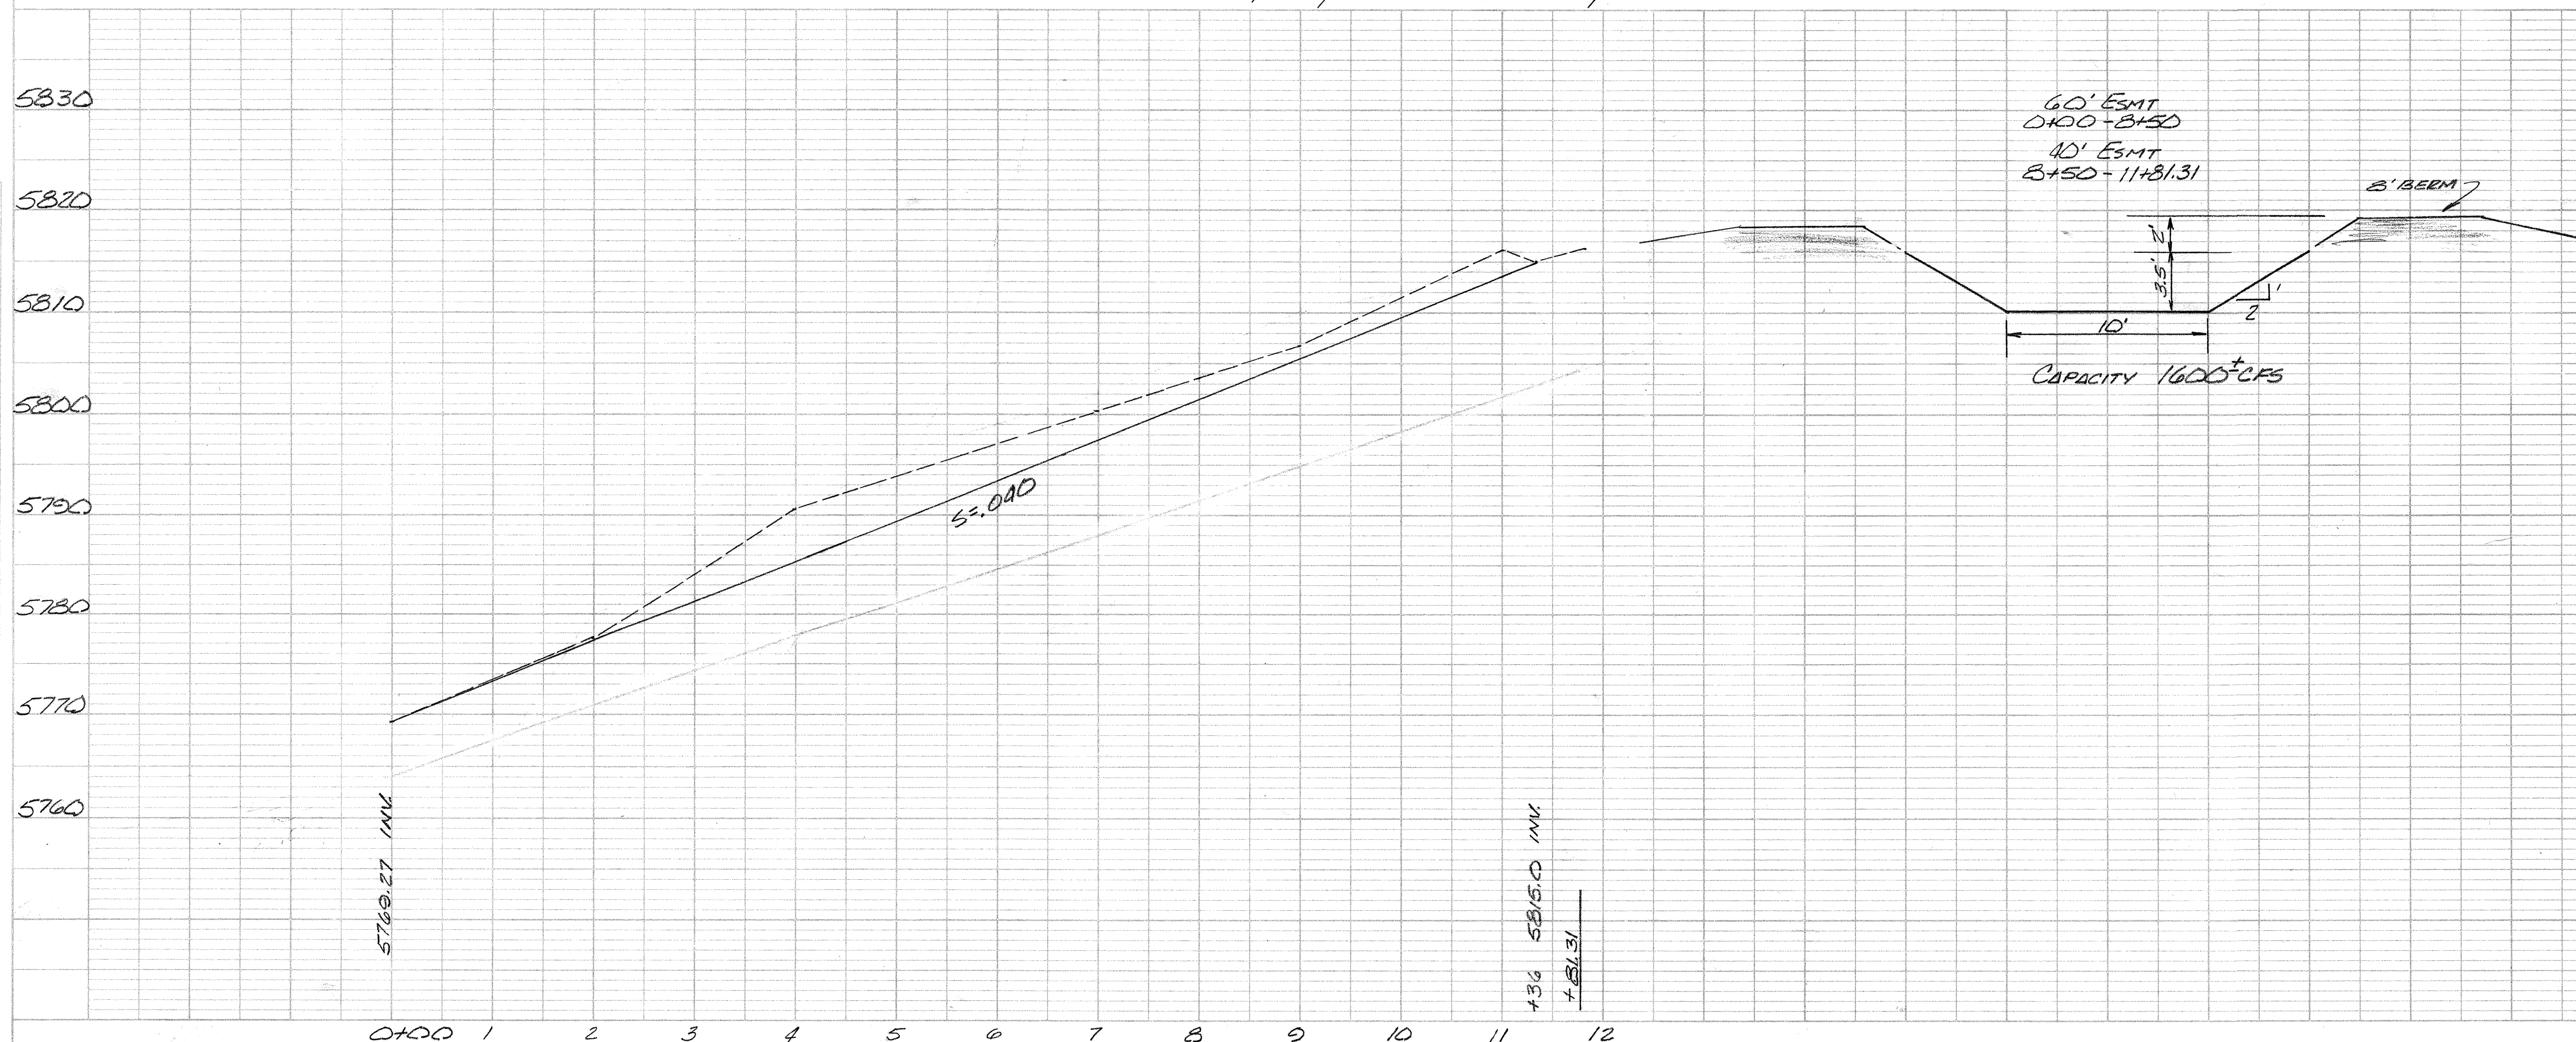

1	2	3	4	5	6	7	8	9	10	11	12	13	14	15	16	17	18	19	20	21	22	23	24	25	26	27	28	29	30	
22	00	9	01	7	4									02																3

SCALE: H: 1"=100' V: 1"=10'

G-22423

PUBLIC WORKS DEPARTMENT
ENGINEERING DIVISION

TITLE GLENNWOOD HILLS TO HOLIDAY PARK
CHANNEL

SUBMITTED BY	APPROVED BY	PRELIMINARY DRWG.
DATE	DATE	DATE
DESIGNED BY	APPROVED BY	CONSTRUCTION DRWG.
DATE	DATE	DATE
DRAWN BY	APPROVED BY	AS-BUILT DRWG.
DATE	DATE	DATE
CHECKED BY	APPROVED BY	FILE NO.
DATE	DATE	DATE
REV. BY	DATE	NOTES:
REV. BY	DATE	NOTES:
DATE	DATE	NOTES:

55-9-74
SHEET NO. 1 OF 3
SHEETS

