AF 254620

PERMANENT SECTION (RESIDENTIAL)
1/2" = 1'-0"

PAVEMENT SECTION
3/4" = 1'-0"

NOTES

1. ALL UTILITIES AND UTILITY SERVICE LINES SHALL BE INSTALLED PRIOR TO PAVING.
2. BACKFILL COMPACTION SHALL BE ACCORDING TO SPECIFIED STREET USE.
3. TACK COAT REQUIREMENTS SHALL BE DETERMINED BY THE CITY ENGINEER.
4. SIDEWALKS AND WHEELCHAIR RAMPS WITHIN THE CURB RETURNS SHALL BE CONSTRUCTED WHEREVER A NEW CURB RETURN IS CONSTRUCTED.
5. IF CURB IS DEPRESSED FOR A DRIVEPAD OR A HANDICAP RAMP, THE DRIVEPAD OR RAMP SHALL BE CONSTRUCTED PRIOR TO THE ACCEPTANCE OF THE CURB & GUTTER.

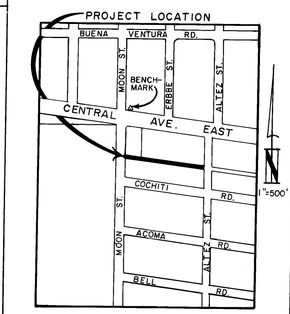

VICINITY MAP
ZONE MAP L-20

LEGAL DESCRIPTION

BLOCKS 1 & 2 OF SKYLINE HEIGHTS ADD'N ALBUQUERQUE, NEW MEXICO

NOTES

1. 2" ASPHALT PAVEMENT TO BE CONSTRUCTED ACCORDING TO CITY LICENSE AGREEMENT, TO STA. 1+00, FROM STA. 0+00.
2. TWO (2) WORKING DAYS PRIOR TO ANY EXCAVATION, CONTRACTOR MUST CONTACT LINE LOCATING SERVICE AT 765-1234.
3. PRIOR TO CONSTRUCTION, THE CONTRACTOR SHALL EXCAVATE AND VERIFY THE HORIZONTAL AND VERTICAL LOCATIONS OF ALL OBSTRUCTIONS. SHOULD A CONFLICT EXIST, THE CONTRACTOR SHALL NOTIFY THE ENGINEER OR SURVEYOR SO THAT THE CONFLICT CAN BE RESOLVED WITH MINIMUM AMOUNT OF DELAY.
4. NO UTILITY ADJUSTMENTS OR RELOCATIONS ARE REQUIRED.

LEGEND

EXISTING PROFILE
PROPOSED PROFILE
EXISTING SPOT ELEVATION
PROPOSED SPOT ELEVATION
EXISTING CURB
EXISTING CHAIN LINK FENCE
EXISTING WOOD FENCE
POWER POLE ⊙ PP

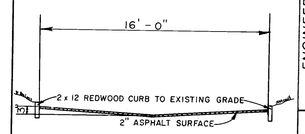

TEMPORARY SECTION
1"=5'
STA. 0+00 TO STA. 1+00
PER CITY LICENSE AGREEMENT
(2" ASPHALT BASE COURSE - 1500 LBS STABILITY - SECTION 336, C.O.A. INTERIM STD. SPECS. 1985)

ALL WORK DETAILED HEREON SHALL BE CONSTRUCTED IN ACCORDANCE WITH CITY OF ALBUQUERQUE INTERIM STANDARD SPECIFICATIONS FOR PUBLIC WORKS CONSTRUCTION, 1985

for CITY ENGINEER 6/10/86
APPROVED FOR GRADES ONLY

AS BUILT INFORMATION
CONTRACTOR — DATE
WORK STAKED BY — INSPECTOR'S INITIALS — DATE
VERIFICATION BY FIELD — DATE
CORRECTED BY — DATE
MICRO-FILM INFORMATION
RECORDED BY — DATE
NO.

BENCH MARKS
5-K20 NORTHEAST QUADRANT OF THE INTERSECTION OF CENTRAL AVE. AND MOON AVE. S.E. ELEV. 5427.362

SURVEY INFORMATION

NO.	BY	DATE
H-16	C.R. & D.L.L.	2/3/86

FIELD NOTES

ENGINEER'S SEAL
LOGAN / GROSS & ASSOCIATES INC.
501 KINLEY N.E. 243-6353
ALBUQUERQUE, N.M.
REGISTERED PROFESSIONAL ENGINEER N. M. 2/27/86

NO.	DATE	REMARKS	BY

REVISIONS

DESIGN
DESIGNED BY D.L.L. DATE 2-14-86
DRAWN BY C.L.B. DATE 2-19-86
CHECKED BY L.G. DATE 2-20-86

CITY OF ALBUQUERQUE
MUNICIPAL DEVELOPMENT DEPARTMENT
ENGINEERING DIVISION

TITLE: ALLEY GRADES SOUTH OF CENTRAL BETWEEN MOON ST. & ALTEZ ST.

APPROVALS	ENGINEER	DATE	APPROVALS	ENGINEER	DATE
for City Engineer		6/10/86	Liquid Waste	N.A.	5/23/86
A.C.E.-Design	" "	"	Traffic		5/23/86
A.C.E.-Hydrology	" "	"	Water	N.A.	5/23/86

PROJECT NO. 2815 | MAP NO. L-20 | SHEET 1 OF 1

26 2815 50 1986