TITLE SHEET

LENGTH OF R/W MILES

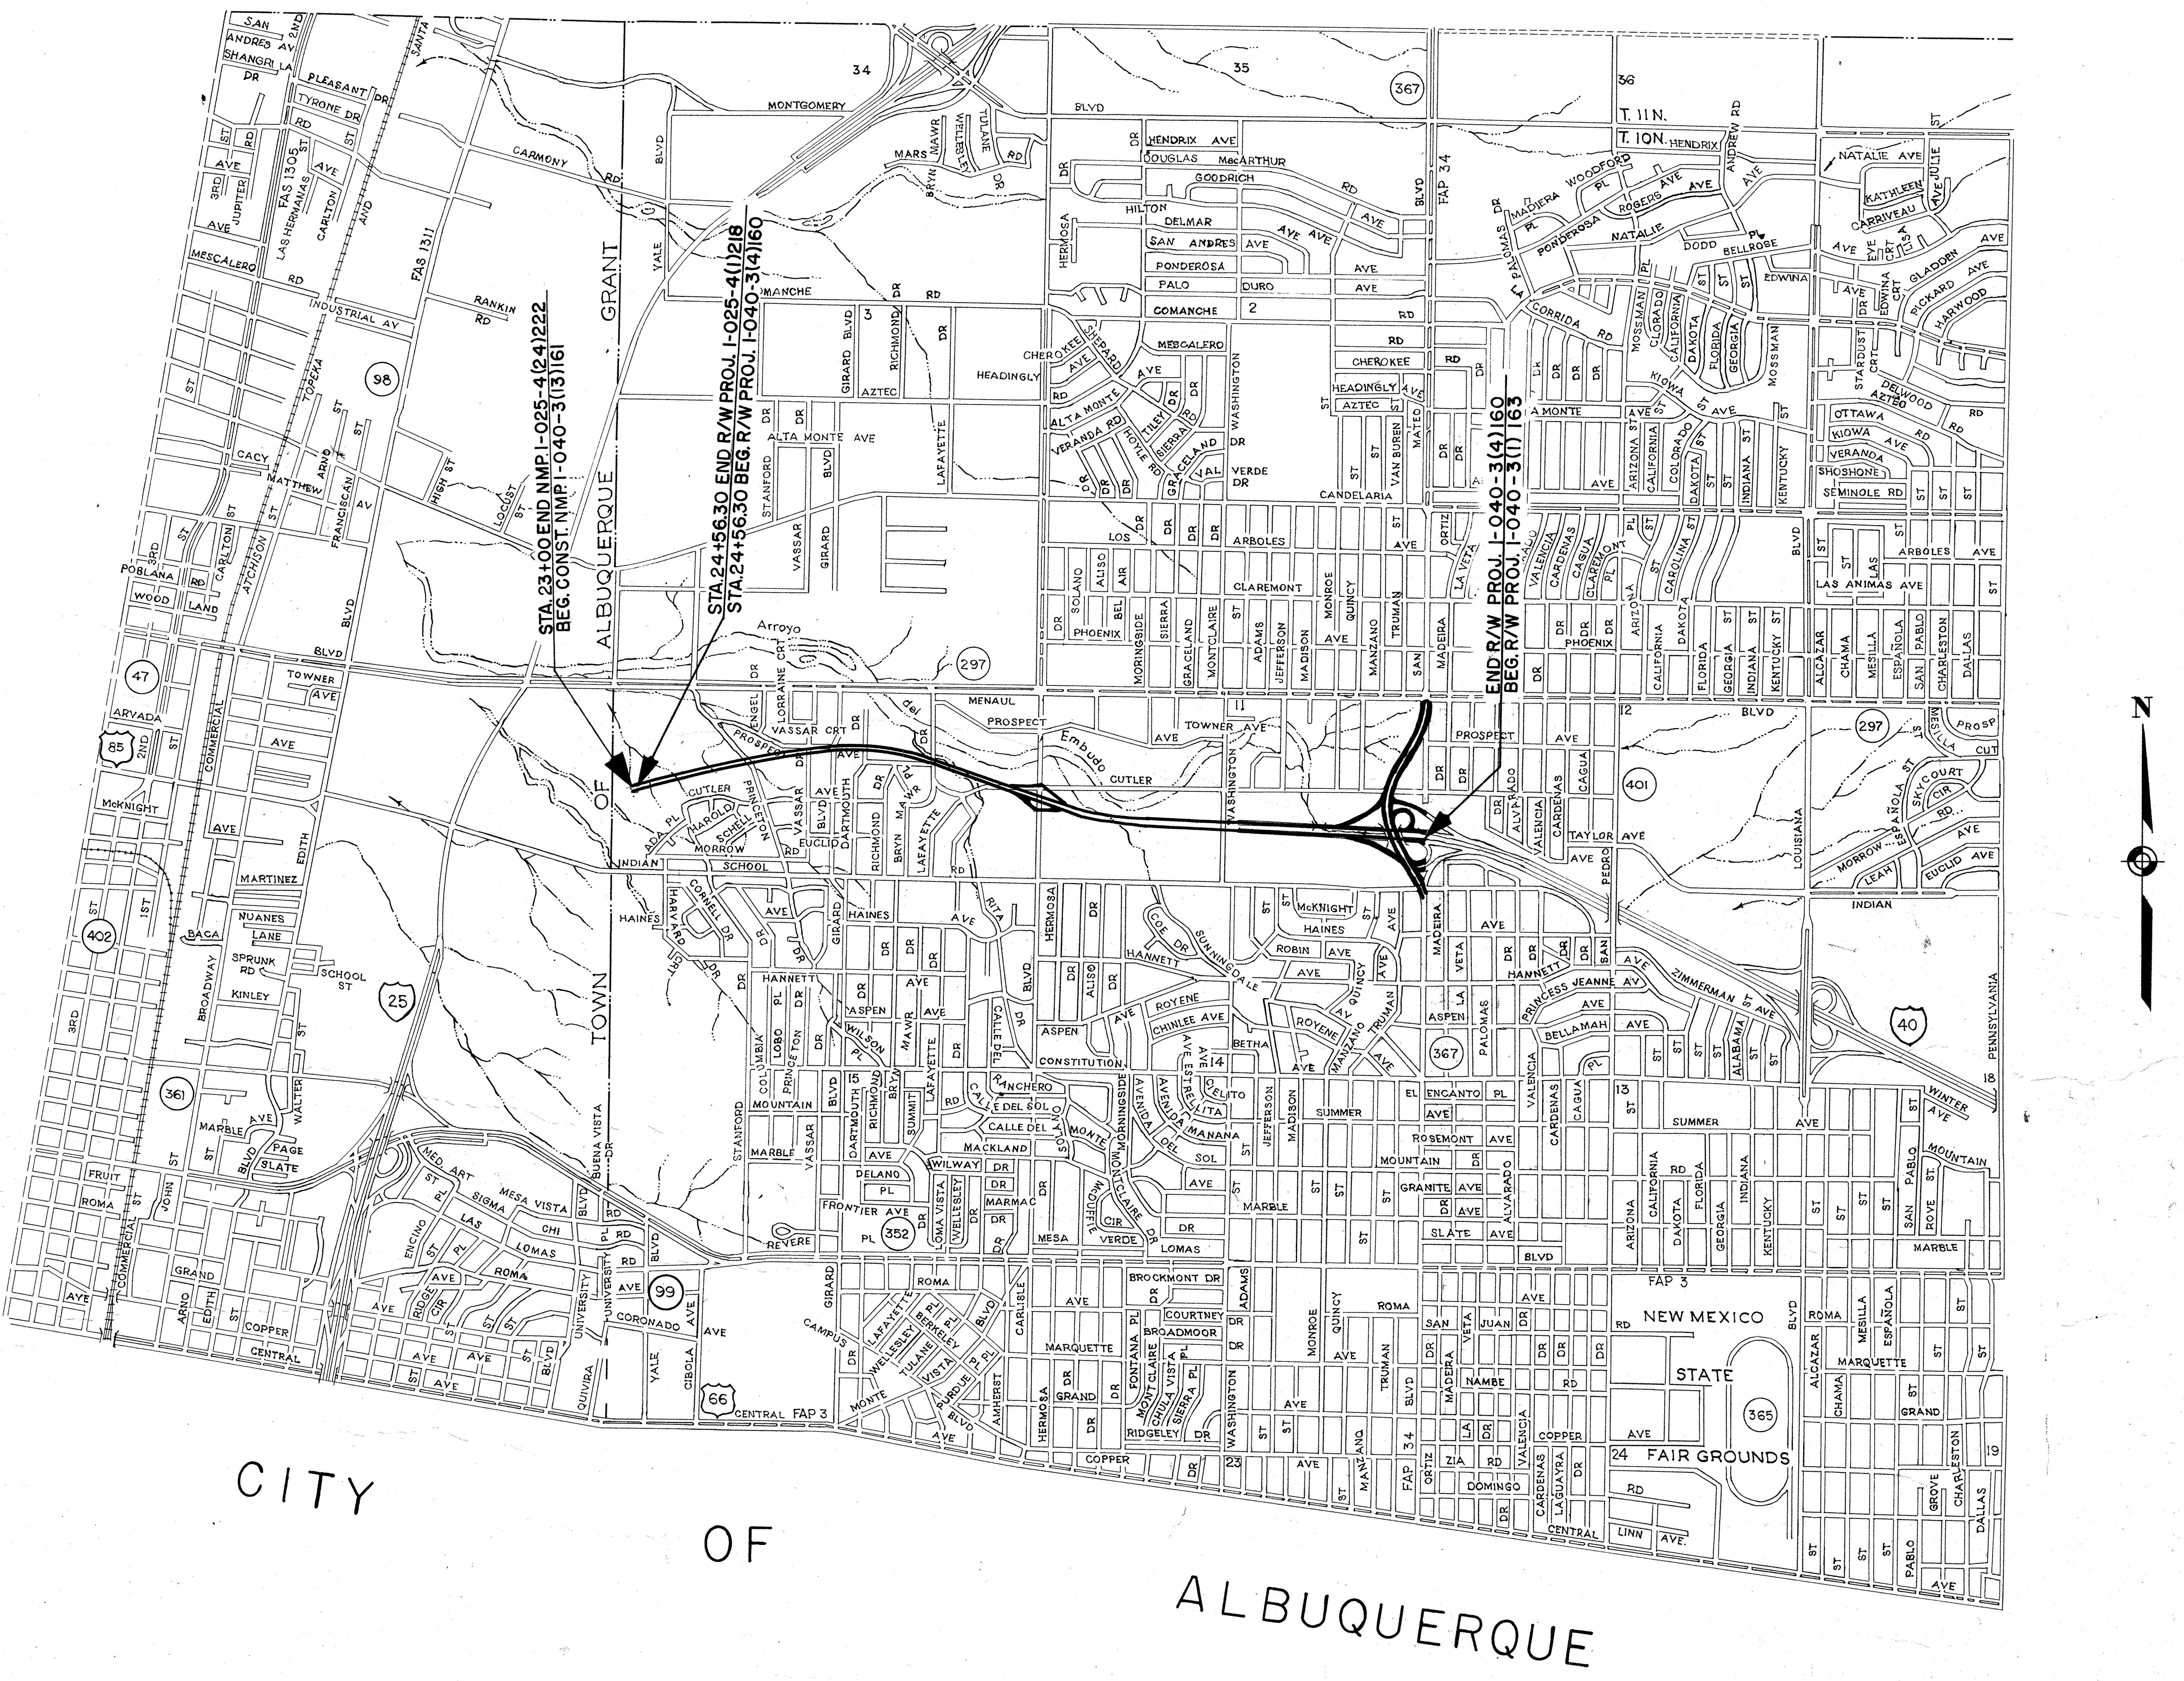
STA. 23+00 END NMP. I-025-4(24)222
BEG. CONST. NMP. I-040-3(13)161
STA. 24+56.30 END R/W PROJ. I-025-4(1)218
STA. 24+56.30 BEG. R/W PROJ. I-040-3(4)160
END R/W PROJ. I-040-3(4)160
BEG. R/W PROJ. I-040-3(1)163
ALBUQUERQUE GRANT
TOWN OF
CITY OF ALBUQUERQUE
NEW MEXICO STATE FAIR GROUNDS
T. 11N.
T. 10N.
N

NOTE BOOK	SURVEY	TRACED	EASEMENTS	FINALED	HIGHWAY
		M. CARRILLO MARCH '63"			

ROAD DESIGN SECTION
PRELIMINARY PLANS
NOT TO BE USED
FOR CONSTRUCTION

APPROVED__________________196
DATE

__________, CHIEF HIGHWAY ENGINEER

BY________________________
RIGHT OF WAY MANAGER

DEPARTMENT OF COMMERCE
BUREAU OF PUBLIC ROADS
APPROVED:
DIVISION ENGINEER DATE

ACCESS CONTROLLED

NEW MEXICO STATE HIGHWAY COMMISSION
RIGHT OF WAY MAP
NEW MEXICO PROJECT NO.

I-040-3(4)160

BERNALILLO COUNTY
SCALE 1" SHEET 1 OF 9

K+E IMPERIAL™ LA 0238

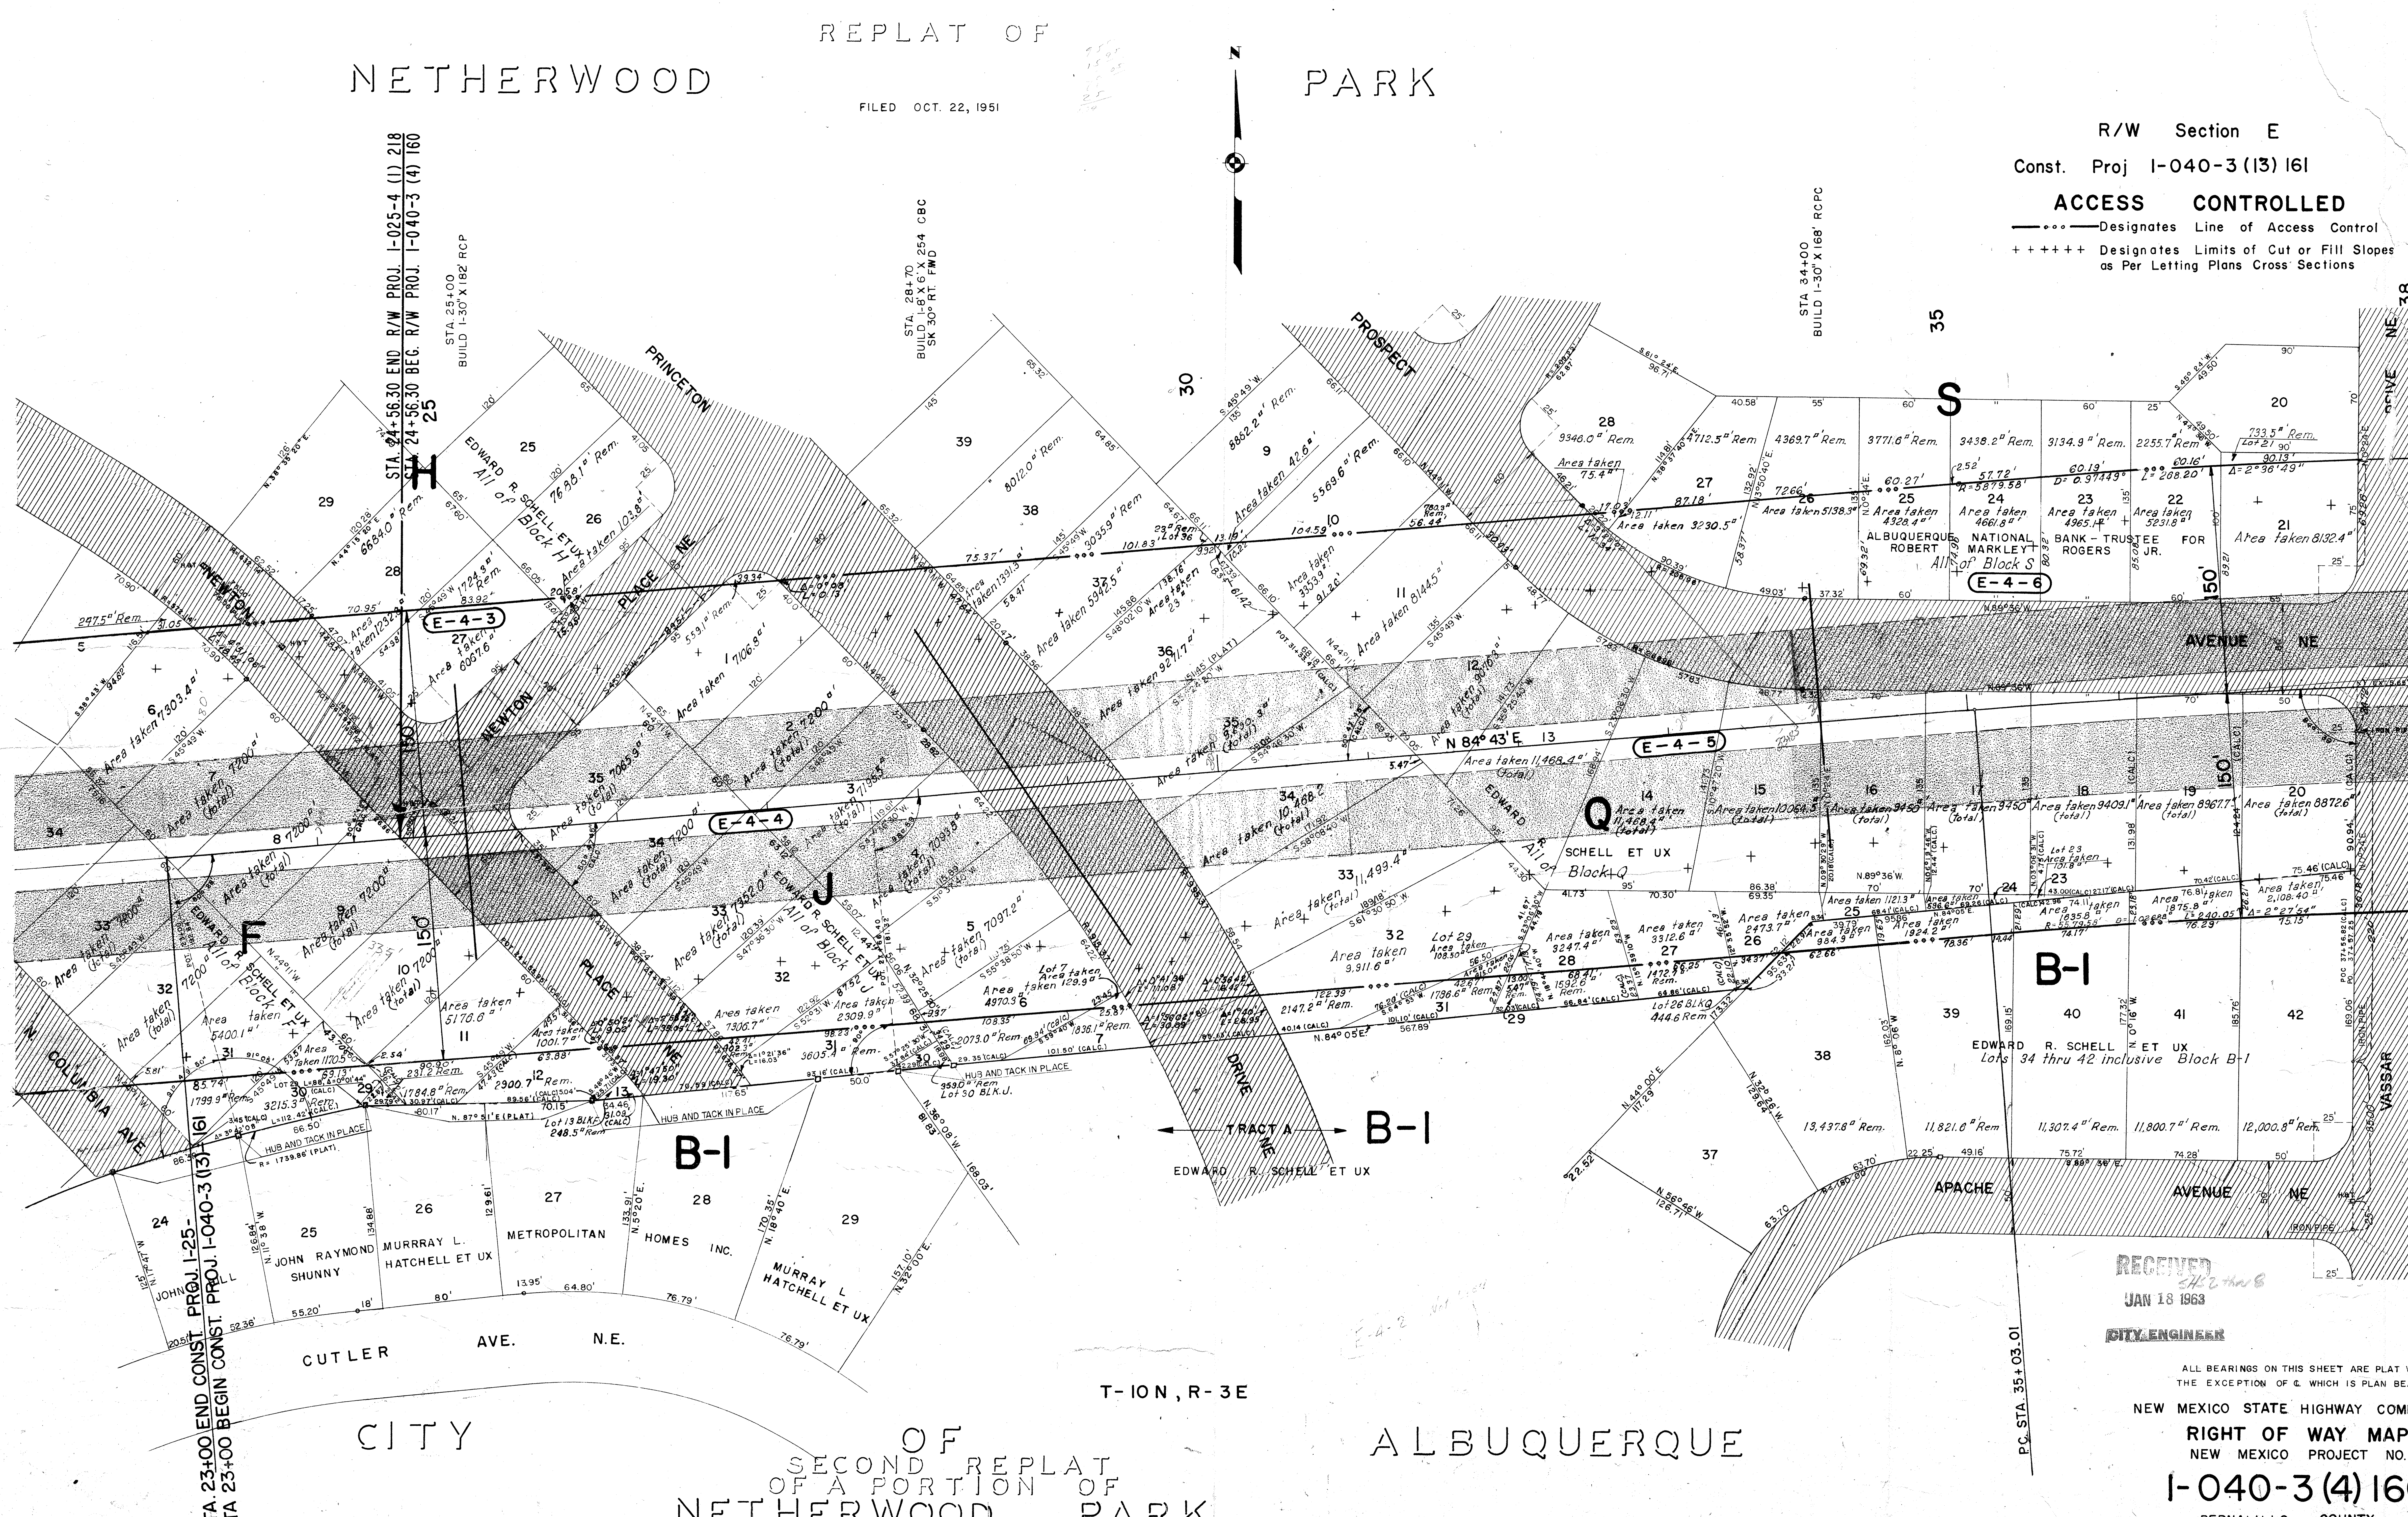

R/W Section E

Const. Proj I-040-3 (13) 161

ACCESS CONTROLLED

—∘∘∘— Designates Line of Access Control

+ + + + + + Designates Limits of Cut or Fill Slopes as Per Letting Plans Cross Sections

RECEIVED
SHS 2 thru 8
JAN 18 1963
CITY ENGINEER

ALL BEARINGS ON THIS SHEET ARE PLAT WITH THE EXCEPTION OF ℄ WHICH IS PLAN BEARING

NEW MEXICO STATE HIGHWAY COMMISSION
RIGHT OF WAY MAP
NEW MEXICO PROJECT NO.
I-040-3 (4) 160
BERNALILLO COUNTY

Prepared by Gordon Herkenhoff and Associates

SCALE 1" = 50'

SHEET 2 OF 9

REPLAT OF NETHERWOOD PARK ADDITION
FILED OCT. 22, 1951
SECOND REPLAT OF A PORTION OF NETHERWOOD PARK ADDITION
FILED JUNE 21, 1957
T-10 N, R-3 E
N.M., P.M.
CITY OF ALBUQUERQUE
ALLEY
PROSPECT
PRINCETON AVENUE N.E.
ENGEL DRIVE N.E.
LORRAINE COURT N.E.
VASSAR PLACE N.E.
VASSAR DRIVE N.E.
NEWTON PLACE N.E.
N.E.
CONST. LINE W.B. LANE
P.I. 15+81.69 T=381.68'
Δ= 6°51'17" L=762.45'
D°=0.899040° R=6373.00'
PCC 19+63.37 BEG. W.B. CONST.
30=38 LT. 30+00 ℄ MEDIAN
N.79°02'47"E. W.B. CONST. LINE
N. 85°54'04" E
N. 71°16'05" E
S. 74°26'E
℄ MEDIAN
E-4-2-EL-1
E-4-2
E-4-3
E-4-4
E-4-5
E-4-2-EL-2
EDWARD R. SCHELL ET UX Lots 41 Thru 49 Inc.
EDWARD R. SCHELL ET UX Lots 13 Thru 17 Inc.
EDWARD R. SCHELL ET UX All of Block Q
ALBUQUERQUE NATIONAL BANK, TRUSTEE FOR ROBERT MARKLEY ROGERS JR. All of Block S
R
S
H
Q
F
J
T
B-1
Control Point No. 7 North Diversion Channel
℄ North Diversion Channel
℄ MEDIAN
P.I. 32+03.17
Δ=34°17'55" RT.
D=1°30'
T=1178.70'
L=2286.57'
℄ NORTH DIVERSION CHANNEL
P.I. STA. 431+36.52
Δ=12°48'24" LT.
D=3°00'
T=214.34'
L=426.89'
NORTHERLY LINE OF THE SECOND REPLAT OF A PORTION OF NETHERWOOD PARK
HUB & TACK IN PLACE
IRON PIPE IN PLACE
HUB & TACK P.I. ON N. LINE LOT 27 BLOCK B-1
HUB & TACK W.B. COR. LOT 29 BLOCK B-1

R/W Section

Const. Proj. I-040-3(33)161

ACCESS CONTROLLED

—•••— Designates Line of Access Control
+ + + + + Designates Limits of Cut or Fill Slopes as Per Letting Plans Cross Sections

MAP PRINTED
DATE NOV 5 1964

RECEIVED
NOV 12 1964
CITY ENGINEER

NEW MEXICO STATE HIGHWAY COMMISSION

RIGHT OF WAY MAP

NEW MEXICO PROJECT NO

I-040-3(4)160

BERNALILLO COUNTY

Prepared by Gordon Herkenhoff and Associates

SCALE 1"= 50'

SHEET 2 OF 9

P.I. 32+03.17
Δ=34°17'55" RT.
D=1°30'
T=1178.70'
L=2286.57'
R=3819.72'

R/W Section
Const. Proj. I-040-3(33)161

ACCESS CONTROLLED

——∘∘∘—— Designates Line of Access Control
++++++ Designates Limits of Cut or Fill Slopes as Per Letting Plans Cross Sections

MAP. PRINTED
DATE NOV 5 1964

RECEIVED
NOV 12 1964
CITY ENGINEER

NEW MEXICO STATE HIGHWAY COMMISSION
RIGHT OF WAY MAP
NEW MEXICO PROJECT NO.
I-040-3(4)160
BERNALILLO COUNTY

Prepared by Gordon Herkenhoff and Associates
SCALE 1"=50'
SHEET 3 OF 8

R/W Section E

Const. Proj. I-040-3(13)161

ACCESS CONTROLLED

—○○○— Designates Line of Access Control

+ + + + + + Designates Limits of Cut or Fill Slopes as Per Letting Plans Cross Sections

NEW MEXICO STATE HIGHWAY COMMISSION

RIGHT OF WAY MAP

NEW MEXICO PROJECT NO.

I-040-3(4)160

BERNALILLO COUNTY

Prepared by Gordon Herkenhoff and Associates SCALE 1"=50' SHEET 3 OF 9

R/W Section E

Const. Proj. I-040-3(13)161

ACCESS CONTROLLED

—∘∘∘— Designates Line of Access Control

+ + + + + + Designates Limits of Cut or Fill Slopes as Per Letting Plans Cross Sections

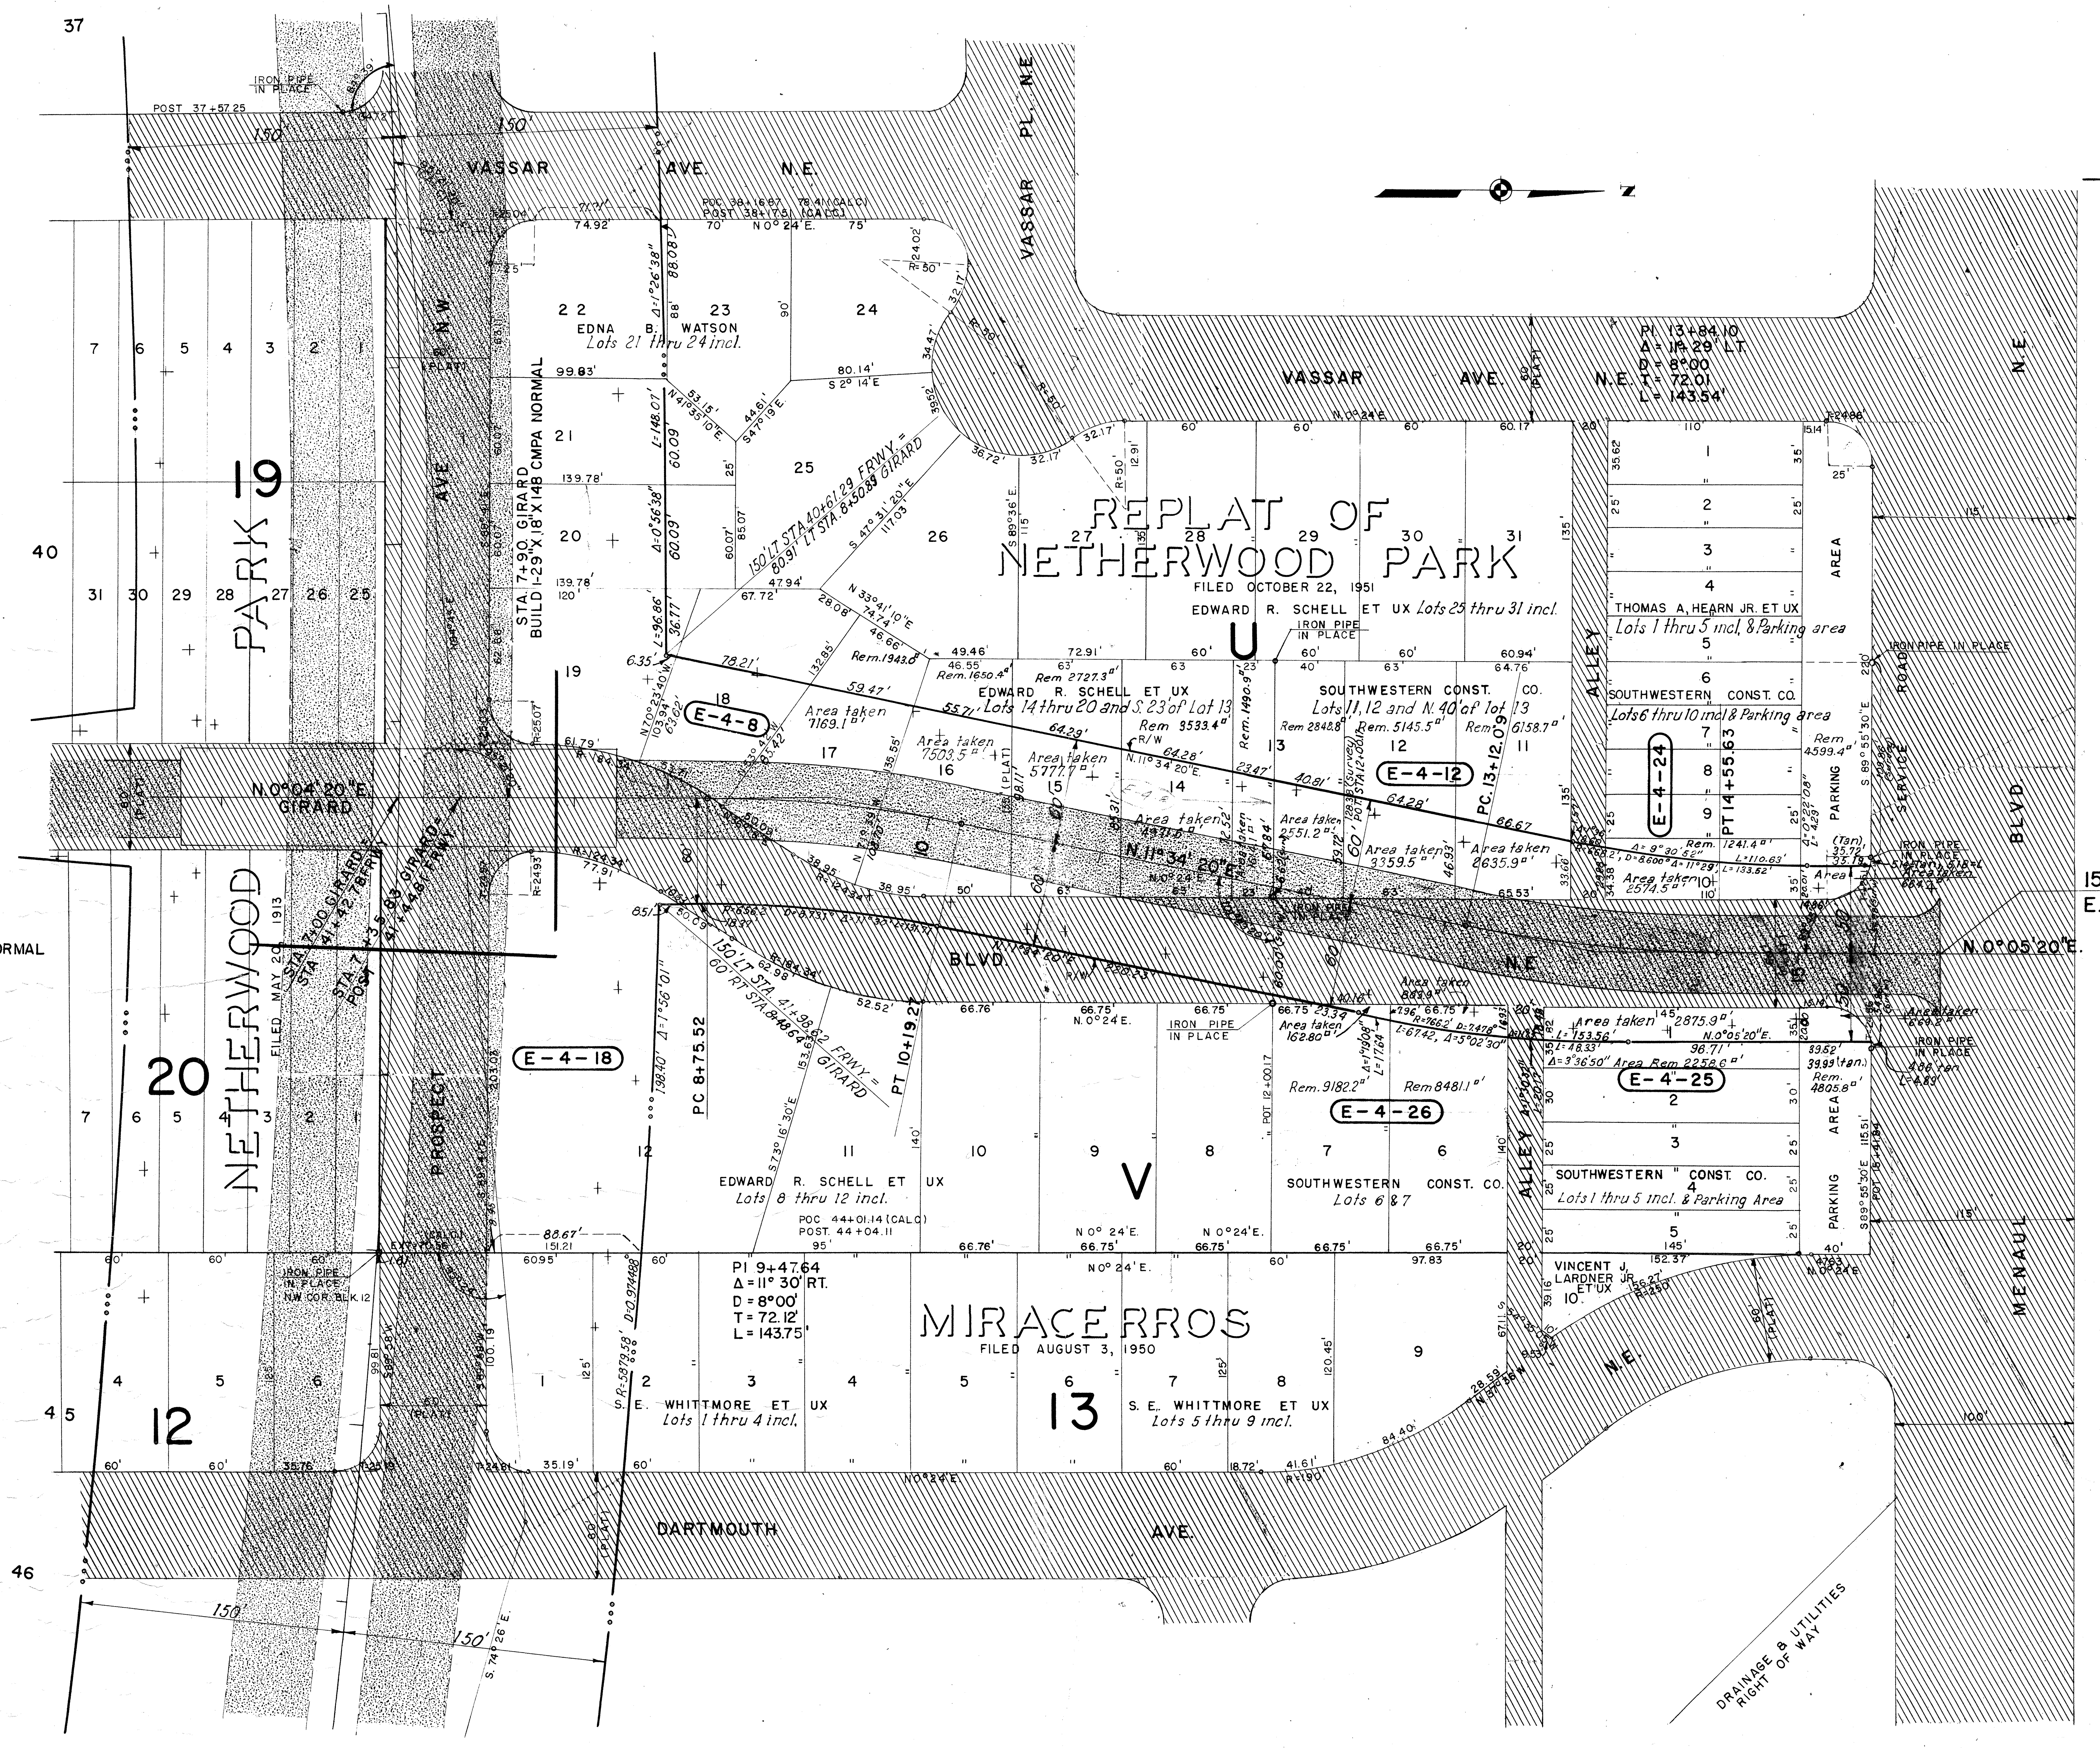

T-10N. R-3E.

CITY OF ALBUQUERQUE

NEW MEXICO STATE HIGHWAY COMMISSION

RIGHT OF WAY MAP

NEW MEXICO PROJECT NO.

I-040-3(4)160

BERNALILLO COUNTY

SCALE 1"=50'

SHEET 4 OF 9

Prepared by Gordon Herkenhoff and Associates

R/W Section E

Const. Proj. I-040-3(13) 161

ACCESS CONTROLLED

—○○○— Designates Line of Access Control

+ + + + + + Designates Limits of Cut or Fill Slopes as Per Letting Plans Cross Sections

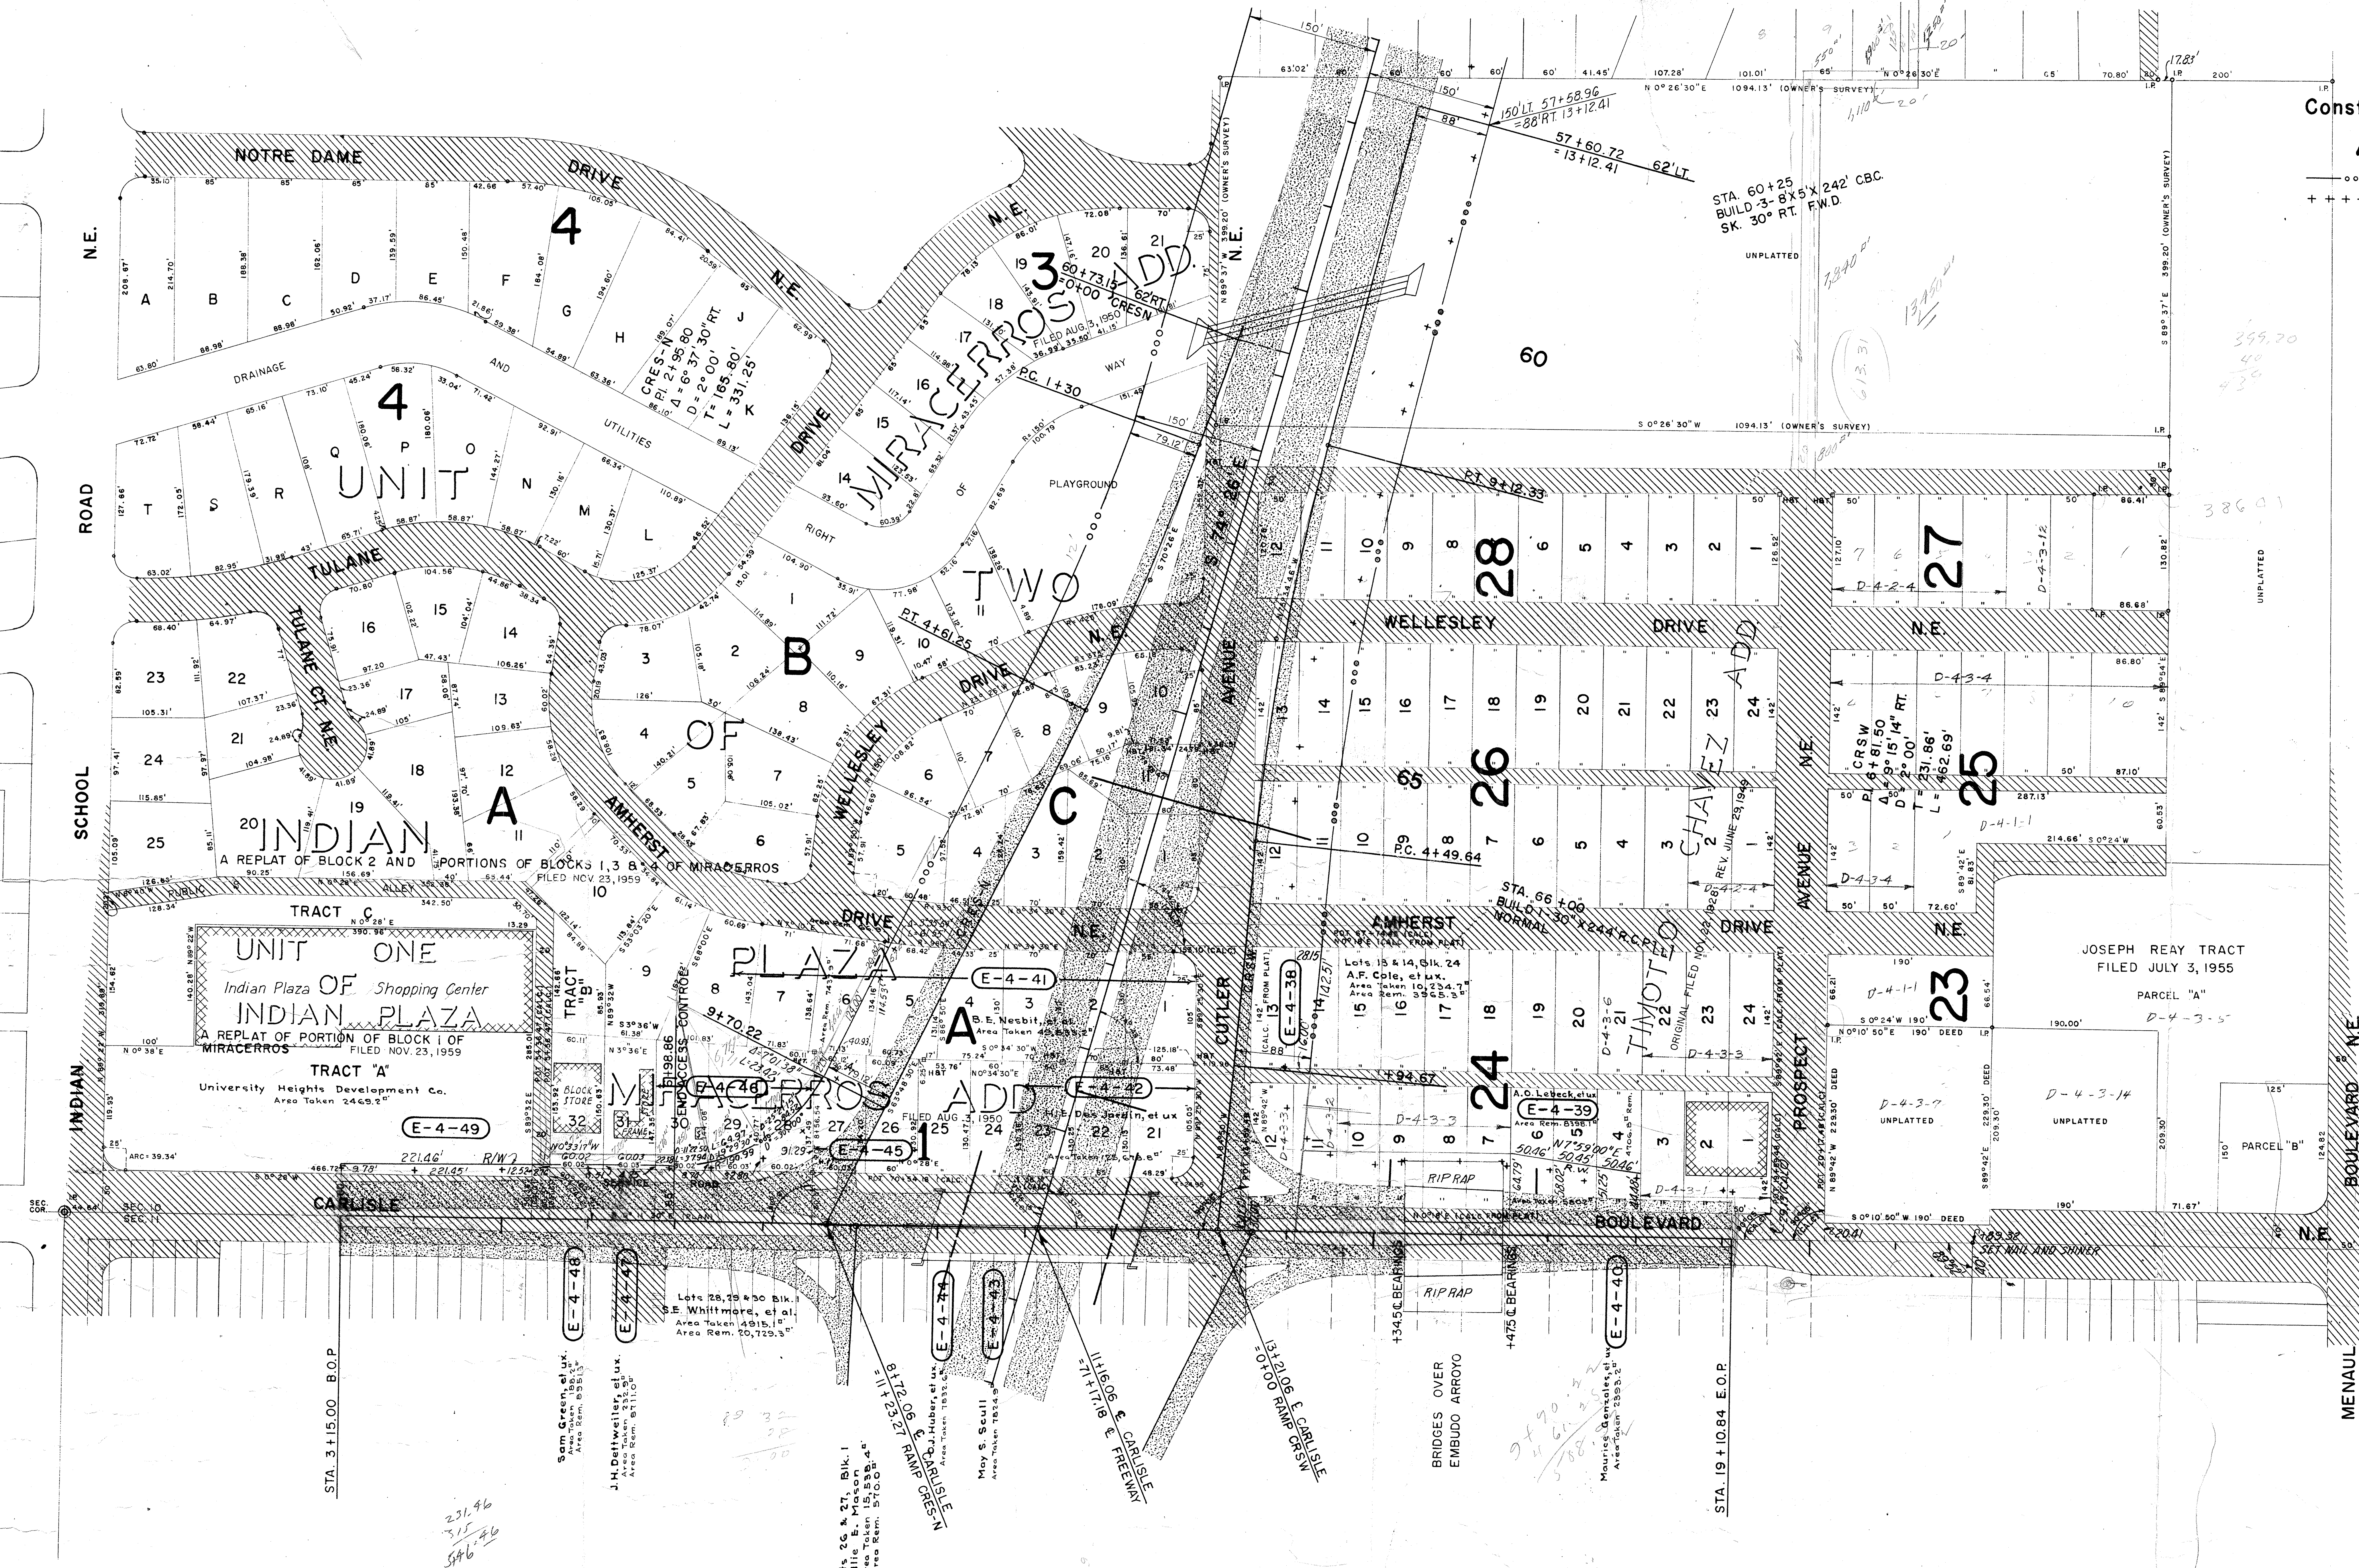

T. 10 N., R. 3 E., N.M.P.M.

CITY OF ALBUQUERQUE

NEW MEXICO STATE HIGHWAY COMMISSION

RIGHT OF WAY MAP

NEW MEXICO PROJECT NO.

I-040-3(4) 160

BERNALILLO COUNTY

Prepared by Gordon Herkenhoff and Associates

SCALE: 1" = 100'

SHEET 6 OF 9

NOTE BOOK	SURVEY	TRACED	EASEMENTS	FINALED	HIGHWAY
6157-T	PAUL SOWERS DEC. '60.	O.C. AUSTIN FEB. '61.			US 40

See later Revised SH. 7.

RECEIVED
JAN 18 1963
CITY ENGINEER

Const. Proj. I-040-3 (3) 16

ACCESS CONTROLLED

—•○•—	Designates Line of Access Control
+ + + + + + + + +	Designates Limits of Cut or Fill as per Letting Plans X-Sections

Parcels lettered "D" aquired under I-040-3 (1) 163
Parcels lettered "E" to be aquired under I-040-3 (4) 160

146 X 25 = 3,650

292
600
175200

70,510.5
86,479.5
1,3650
160,6000

292
310
000
292
876
90520
- 3650
86870 ± (Take)

NEW MEXICO STATE HIGHWAY COMMISSION
RIGHT OF WAY MAP
NEW MEXICO PROJECT NO.
I-040-3(4) 160
BERNALILLO COUNTY
SCALE 1" = 100'
SHEET 7 OF 9

NOTE BOOK	SURVEY	TRACED	EASEMENTS	FINALED	HIGHWAY
6157-T	PAUL SOMERS DEC. '60	O.C. AUSTIN FEB. '61			US 40

R/W Section D & E

Const. Proj. I-040-3 (14) 163

ACCESS CONTROLLED

—•••— Designates Line of Access Control

++++++ Designates Limits of Cut or Fill Slopes as per Letting Plans X-Sections

Parcels lettered "D" aquired under I-040-3 (1) 163
Parcels lettered "E" to be aquired under I-040-3 (4) 160

CITY ENGINEER
JAN 18 1963

NEW MEXICO STATE HIGHWAY COMMISSION
RIGHT OF WAY MAP
NEW MEXICO PROJECT NO.
I-040-3 (4) 160
BERNALILLO COUNTY
SHEET 8 OF 9

NOTE BOO	ERS	TRACED	EASEMENTS	FINALED	WAY
6157-T	PAUL SOWERS DEC '60	OC AUSTIN JAN '61	OC AUSTIN FEB '61		US 40

ROAD DESIGN SECTION
PRELIMINARY PLANS
NOT TO BE USED
FOR CONSTRUCTION

R/W Section D & E

Const. Proj. I-040-3 (14) 163

ACCESS CONTROLLED

———∘∘∘——— Designates Line of Access Control

+ + + + + + + + + + + + + + Designates Limits of Cut or Fill Slopes as per Letting Plans X-Sections

Parcels lettered "D" aquired under I-040-3 (1) 163
Parcels lettered "E" to be aquired under I-040-3 (4) 160

BLOCK 3 VIDAS SUB'D.
Lot 2 ~ Area remaining ~ 13947 Sq.Ft.
Lot 3 ~ Area remaining ~ 9872 Sq.Ft.
Lot 4 ~ Area remaining 6651 Sq.Ft.
Lot 5 ~ Area remaining 5237 Sq.Ft.

NEW MEXICO STATE HIGHWAY COMMISSION

RIGHT OF WAY MAP

NEW MEXICO PROJECT NO.

I-040-3 (4) 160

BERNALILLO COUNTY
SCALE 1" = 100'
SHEET 9 OF 9