


DRAINAGE FACILITIES

Legend

-  Lateral Stubout Inlet Connector
-  Collector
-  Reservoir Drain Siphon
-  Double Pipe
-  Force Main
-  Abandon Lines

-  Manhole
-  Inlet Catch Basin
-  Junction Box
-  Vault
-  Standpipe/Riser
-  Surface Flow
-  Pipe Flow
-  Water Course Holding Ponds Dams
-  Well
-  Reservoir
-  Pump Station

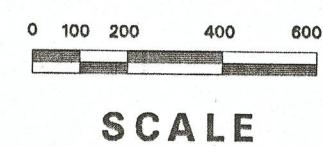

Compiled: November 08, 2000

MAP GRID

C-11

CITY OF ALBUQUERQUE
MAPS & RECORDS

Notes:

1. Map is for information only and is subject to corrections. (Corrections call 768-3608.)
2. Manholes identification requires Map Grid & manhole number.

Y10

Y9

Y8

Y7

Y6

Y5

Y4

Y3

Y2

Y1

NEXT SHEET NO. C-10

NEXT SHEET NO. C-12

NEXT SHEET NO. D-11

X1

X2

X3

X4

X5

X6

X7


X8


X9

X10

DRAINAGE FACILITIES

Legend

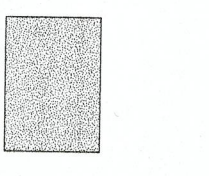-  Lateral Stubout Inlet Connector
-  Collector
-  Reservoir Drain Siphon
-  Double Pipe
-  Force Main
-  Abandon Lines
-  Manhole
-  Inlet Catch Basin
-  Junction Box
-  Vault
-  Standpipe/Riser
-  Surface Flow
-  Pipe Flow
-  Water Course Holding Ponds Dams
-  Well
-  Reservoir
-  Pump Station

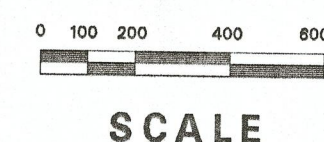

Compiled: November 08, 2000

MAP GRID

C-12

Notes:


1. Map is for information only and is subject to corrections. (Corrections call 768-3608.)
2. Manholes identification requires Map Grid & manhole number.



DRAINAGE FACILITIES

Legend

-  Lateral Stubout Inlet Connector
-  Collector
-  Reservoir Drain Siphon
-  Double Pipe
-  Force Main
-  Abandon Lines
-  Manhole
-  Inlet Catch Basin
-  Junction Box
-  Vault
-  Standpipe/Riser
-  Surface Flow
-  Pipe Flow
-  Water Course Holding Ponds Dams
-  Well
-  Reservoir
-  Pump Station

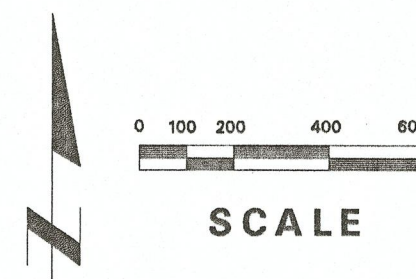

Compiled: November 08, 2000

Notes:

- Map is for information only and is subject to corrections. (Corrections call 768-3608.)
- Manholes identification requires Map Grid & manhole number.

MAP GRID

C-13

CITY OF ALBUQUERQUE
MAPS & RECORDS



NEXT SHEET NO. C-12

NEXT SHEET NO. C-14

X1 X2 X3 X4 X5 X6 X7 X8 X9 X10

Y10

Y9

Y8

Y7

Y6

Y5

Y4

Y3

Y2


Y1

DRAINAGE FACILITIES

Legend

- Lateral Stubout
- Inlet Connector
- Collector
- Reservoir Drain
- Siphon
- Double Pipe
- Force Main
- Abandon Lines
- Manhole
- Inlet Catch Basin
- Junction Box
- Vault
- Standpipe/Riser
- Surface Flow
- Pipe Flow
- Water Course
- Holding Ponds
- Dams
- Well
- Reservoir
- Pump Station

NEXT SHEET NO. C-15

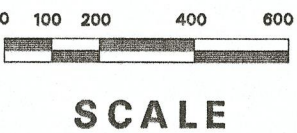

Compiled: November 08, 2000

Notes:

- Map is for information only and is subject to corrections. (Corrections call 768-3608.)
- Manholes identification requires Map Grid & manhole number.

MAP GRID

C-14

CITY OF ALBUQUERQUE
MAPS & RECORDS



NEXT SHEET NO. C-13

X1 X2 X3 X4 X5 X6 X7 X8 X9 X10


Y10
Y9
Y8
Y7
Y6
Y5
Y4
Y3
Y2
Y1

DRAINAGE FACILITIES

Legend

-  Lateral Stubout Inlet Connector
-  Collector
-  Reservoir Drain Siphon
-  Double Pipe
-  Force Main
-  Abandon Lines

-  Manhole
-  Inlet Catch Basin
-  Junction Box
-  Vault
-  Standpipe/Riser
-  Surface Flow
-  Pipe Flow
-  Water Course Holding Ponds Dams
-  Well
-  Reservoir
-  Pump Station

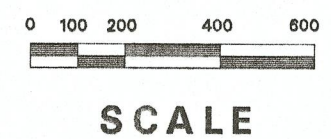

Compiled: November 08, 2000

MAP GRID

C-15

CITY OF ALBUQUERQUE
MAPS & RECORDS


Notes:


1. Map is for information only and is subject to corrections. (Corrections call 768-3608.)
2. Manholes identification requires Map Grid & manhole number.



DRAINAGE FACILITIES

Legend

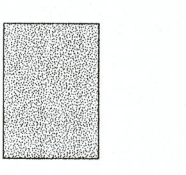-  Lateral Stubout Inlet Connector
-  Collector
-  Reservoir Drain Siphon
-  Double Pipe
-  Force Main
-  Abandon Lines
-  Manhole
-  Inlet Catch Basin
-  Junction Box
-  Vault
-  Standpipe/Riser
-  Surface Flow
-  Pipe Flow
-  Water Course Holding Ponds Dams
-  Well
-  Reservoir
-  Pump Station

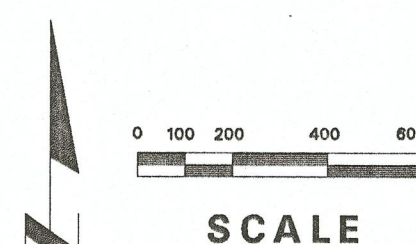

Compiled: November 08, 2000

MAP GRID

C-16

CITY OF ALBUQUERQUE
MAPS & RECORDS


Notes:


1. Map is for information only and is subject to corrections. (Corrections call 768-3608.)
2. Manholes identification requires Map Grid & manhole number.



DRAINAGE FACILITIES

Legend

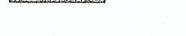-  Lateral Stubout Inlet Connector
-  Collector
-  Reservoir Drain Siphon
-  Double Pipe
-  Force Main
-  Abandon Lines
-  Manhole
-  Inlet Catch Basin
-  Junction Box
-  Vault
-  Standpipe/Riser
-  Surface Flow
-  Pipe Flow
-  Water Course Holding Ponds Dams
-  Well
-  Reservoir
-  Pump Station

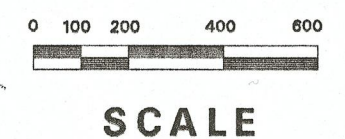

Compiled: November 08, 2000


MAP GRID

C-17

CITY OF ALBUQUERQUE
MAPS & RECORDS

Notes:

- Map is for information only and is subject to corrections. (Corrections call 768-3608.)
- Manholes identification requires Map Grid & manhole number.

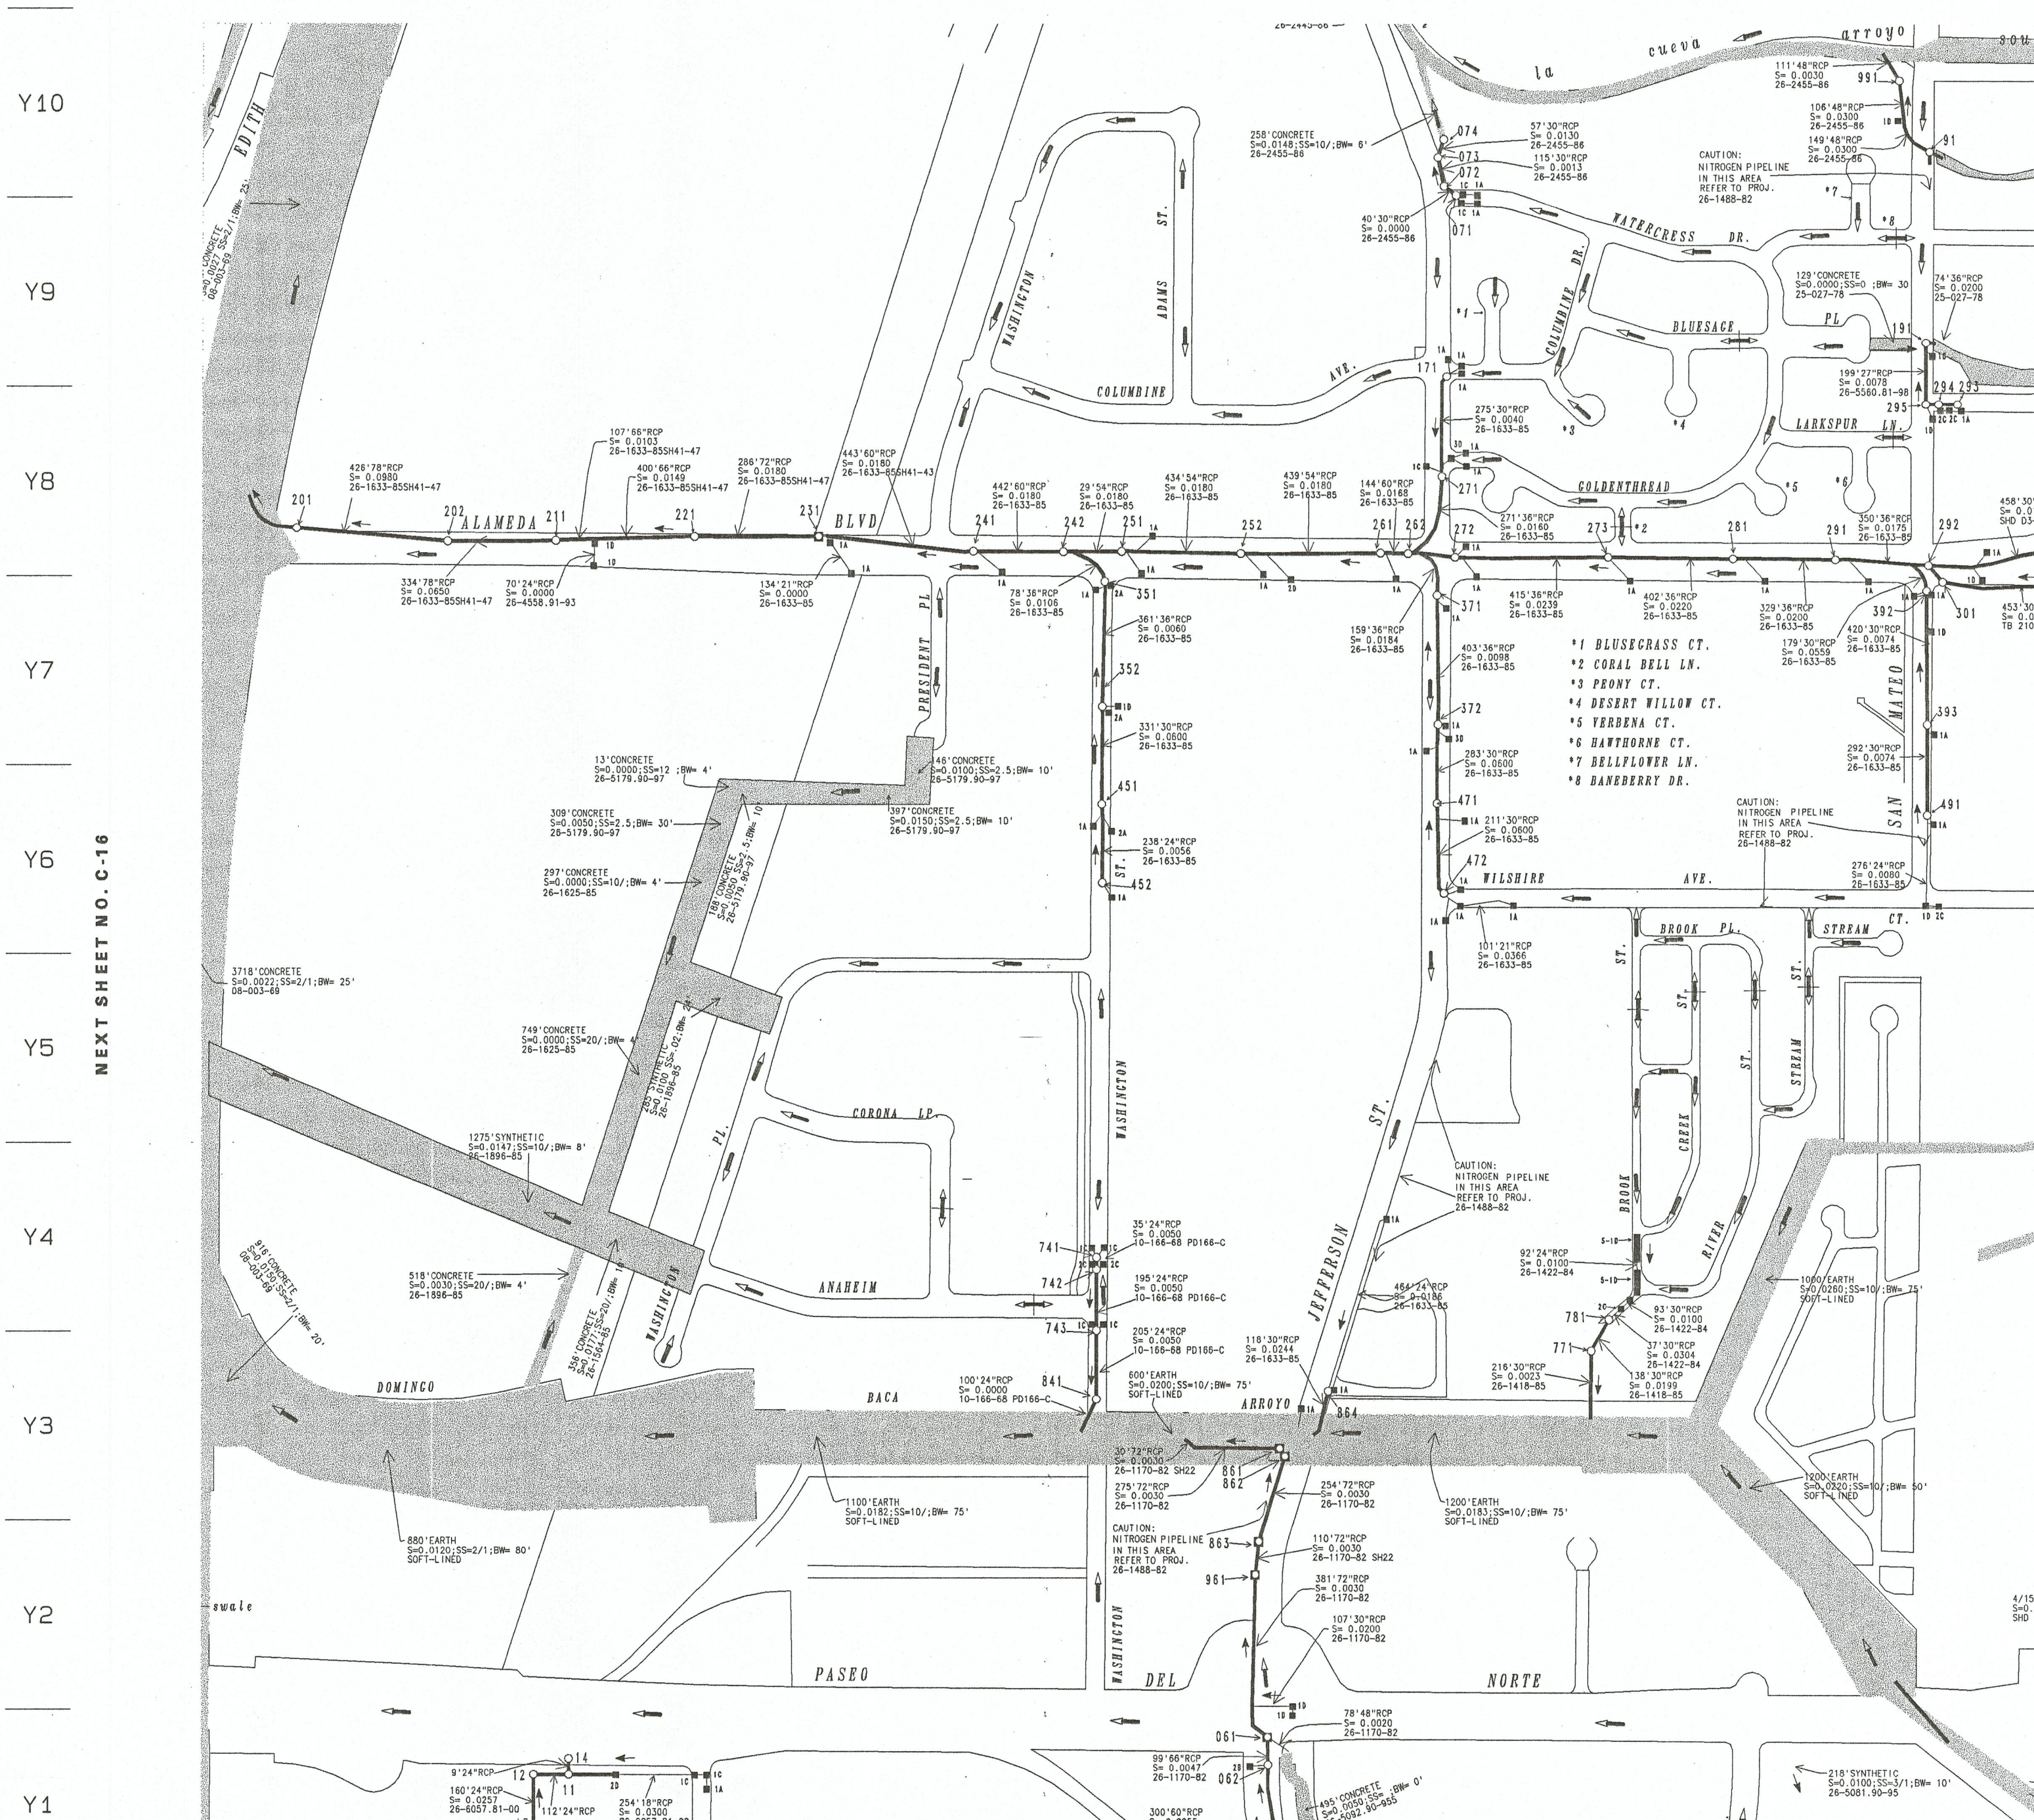

DRAINAGE FACILITIES

Legend

-  Lateral Stubout Inlet Connector
-  Collector
-  Reservoir Drain Siphon
-  Double Pipe
-  Force Main
-  Abandon Lines
-  Manhole
-  Inlet Catch Basin
-  Junction Box
-  Vault
-  Standpipe/Riser
-  Surface Flow
-  Pipe Flow
-  Water Course Holding Ponds Dams
-  Well
-  Reservoir
-  Pump Station



SCALE

Compiled: November 08, 2000


MAP GRID

C-18

CITY OF ALBUQUERQUE
MAPS & RECORDS

Notes:


1. Map is for information only and is subject to corrections. (Corrections call 768-3608.)
2. Manholes identification requires Map Grid & manhole number.

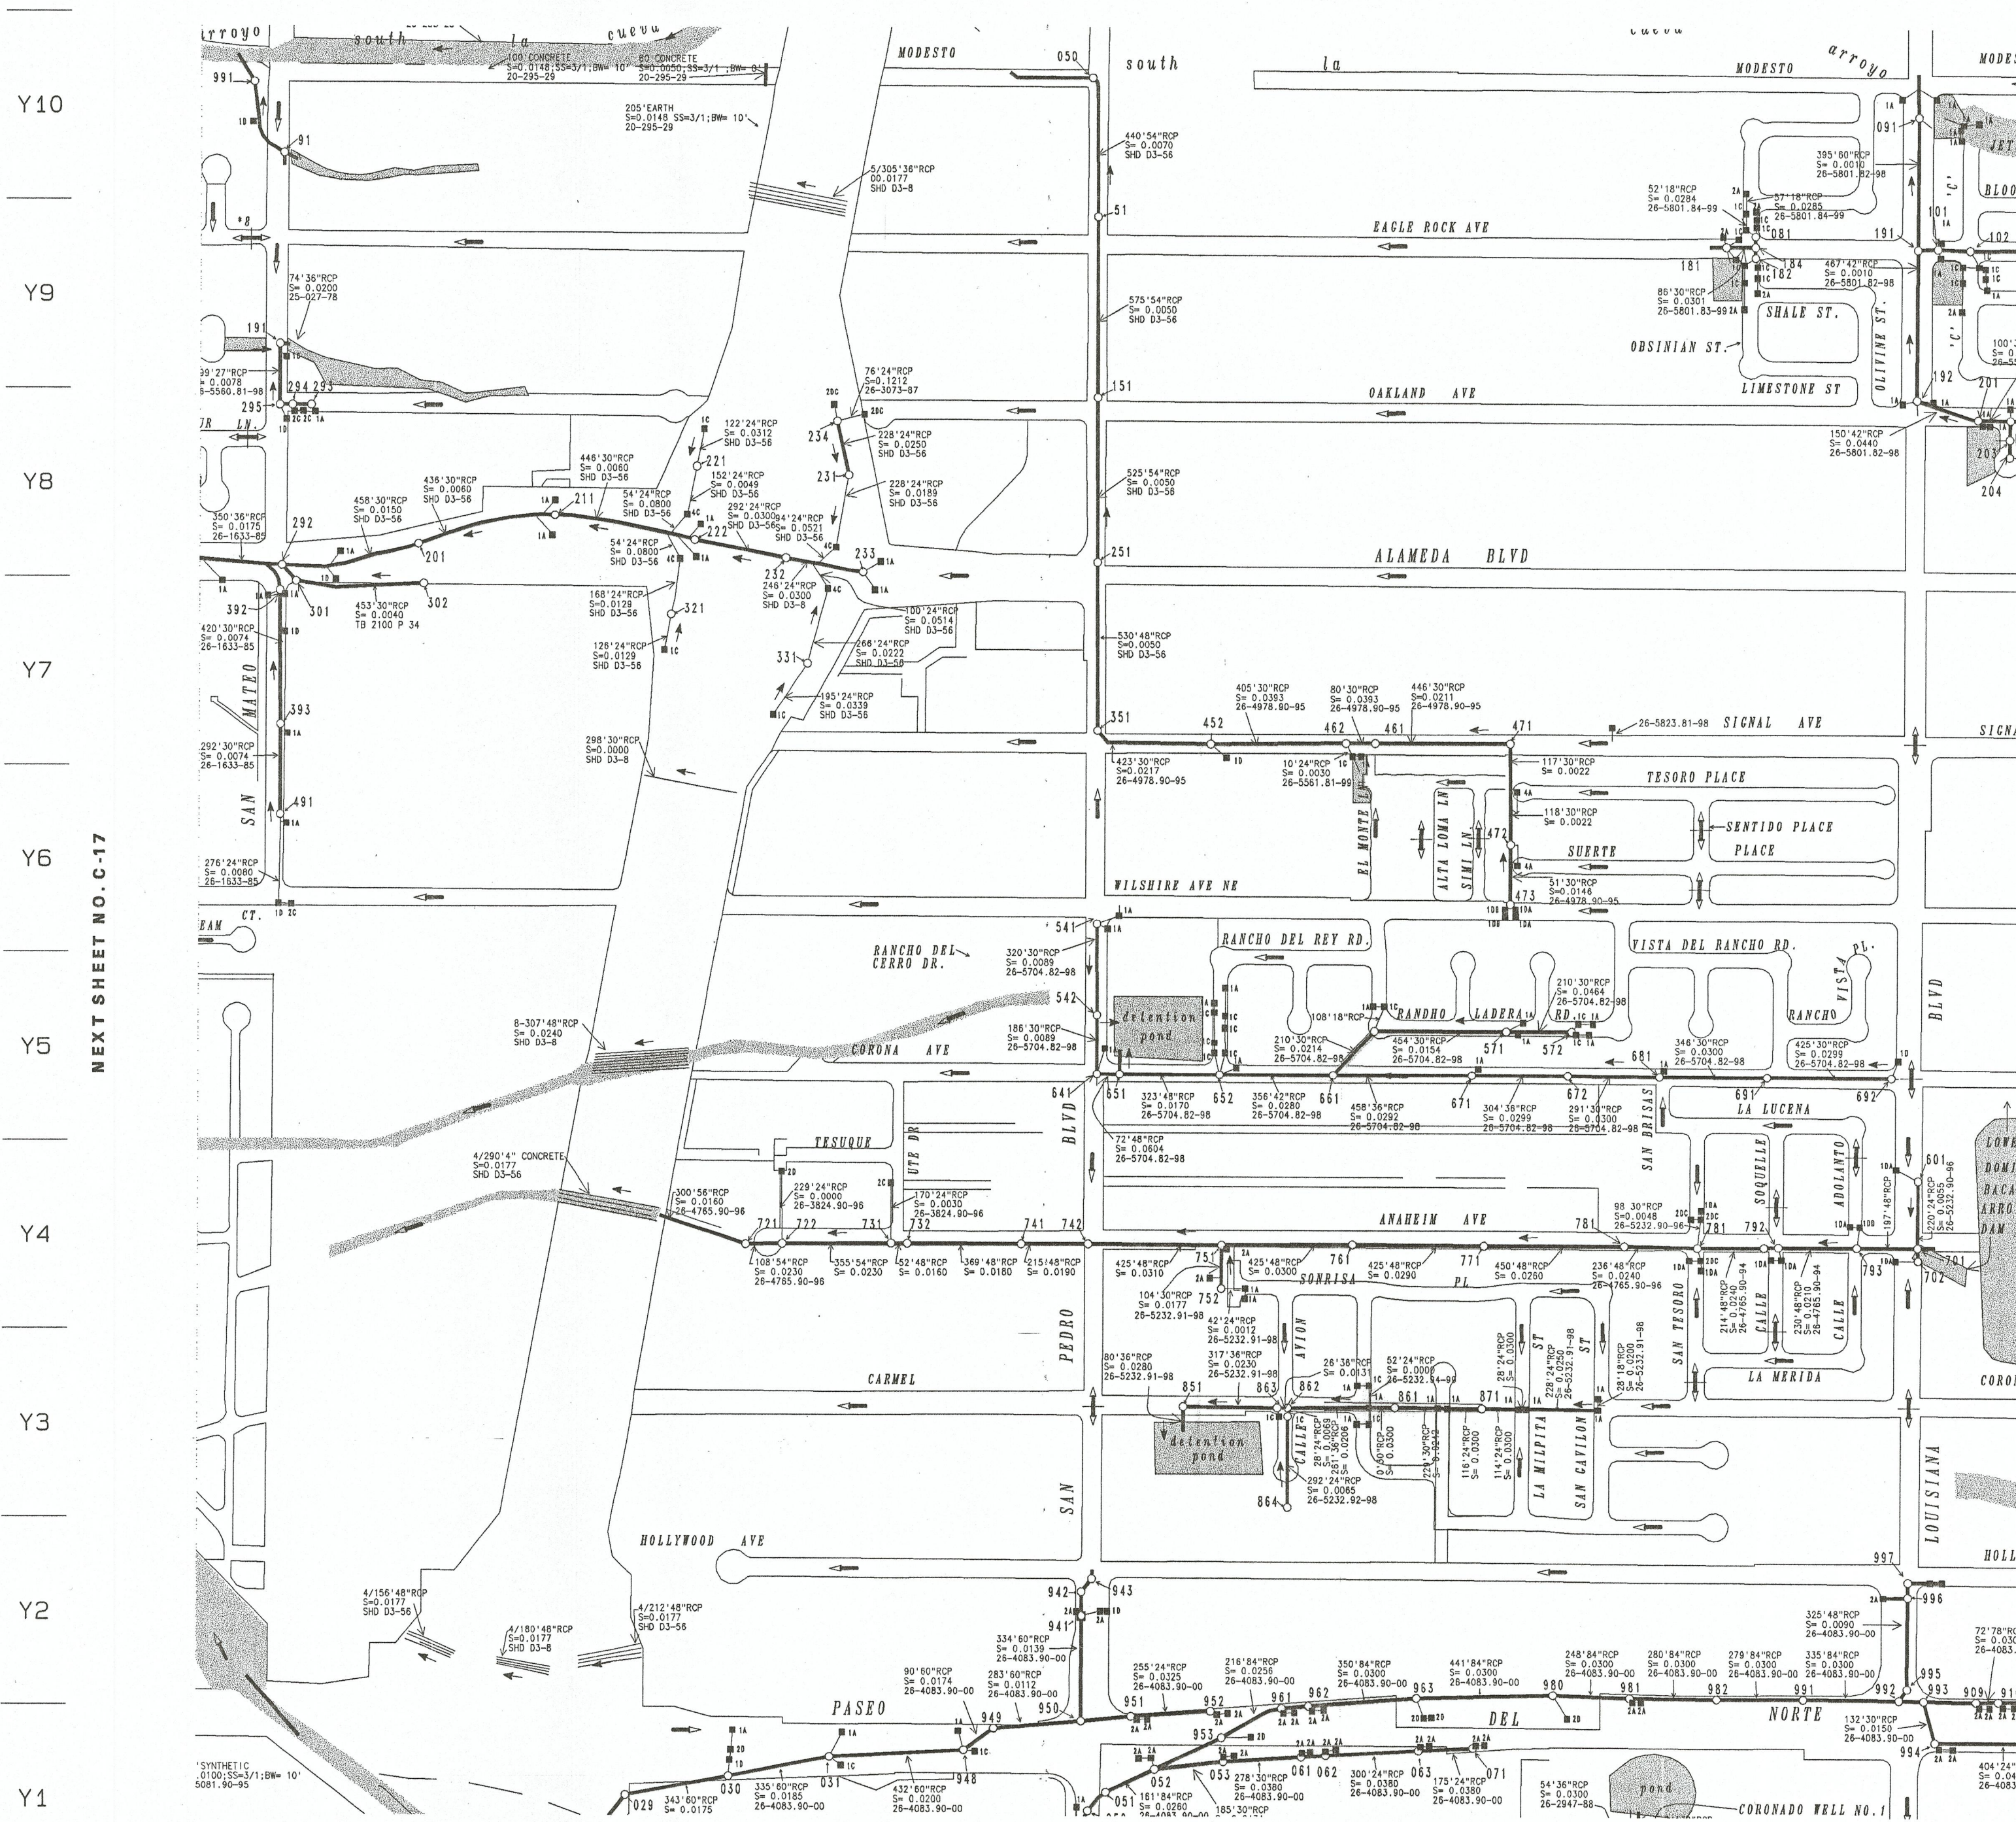

DRAINAGE FACILITIES

Legend

-  Lateral Stubout Inlet Connector
-  Collector
-  Reservoir Drain Siphon
-  Double Pipe
-  Force Main
-  Abandon Lines
-  Manhole
-  Inlet Catch Basin
-  Junction Box
-  Vault
-  Standpipe/Riser
-  Surface Flow
-  Pipe Flow
-  Water Course Holding Ponds
-  Dams
-  Well
-  Reservoir
-  Pump Station

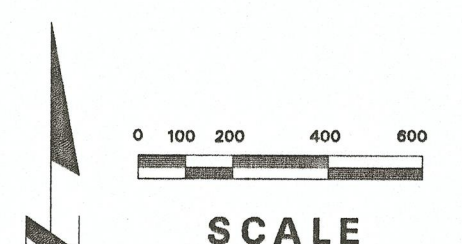

Compiled: November 08, 2000


MAP GRID

C-19

CITY OF ALBUQUERQUE
MAPS & RECORDS


Notes:



1. Map is for information only and is subject to corrections. (Corrections call 768-3608.)
2. Manholes identification requires Map Grid & manhole number.

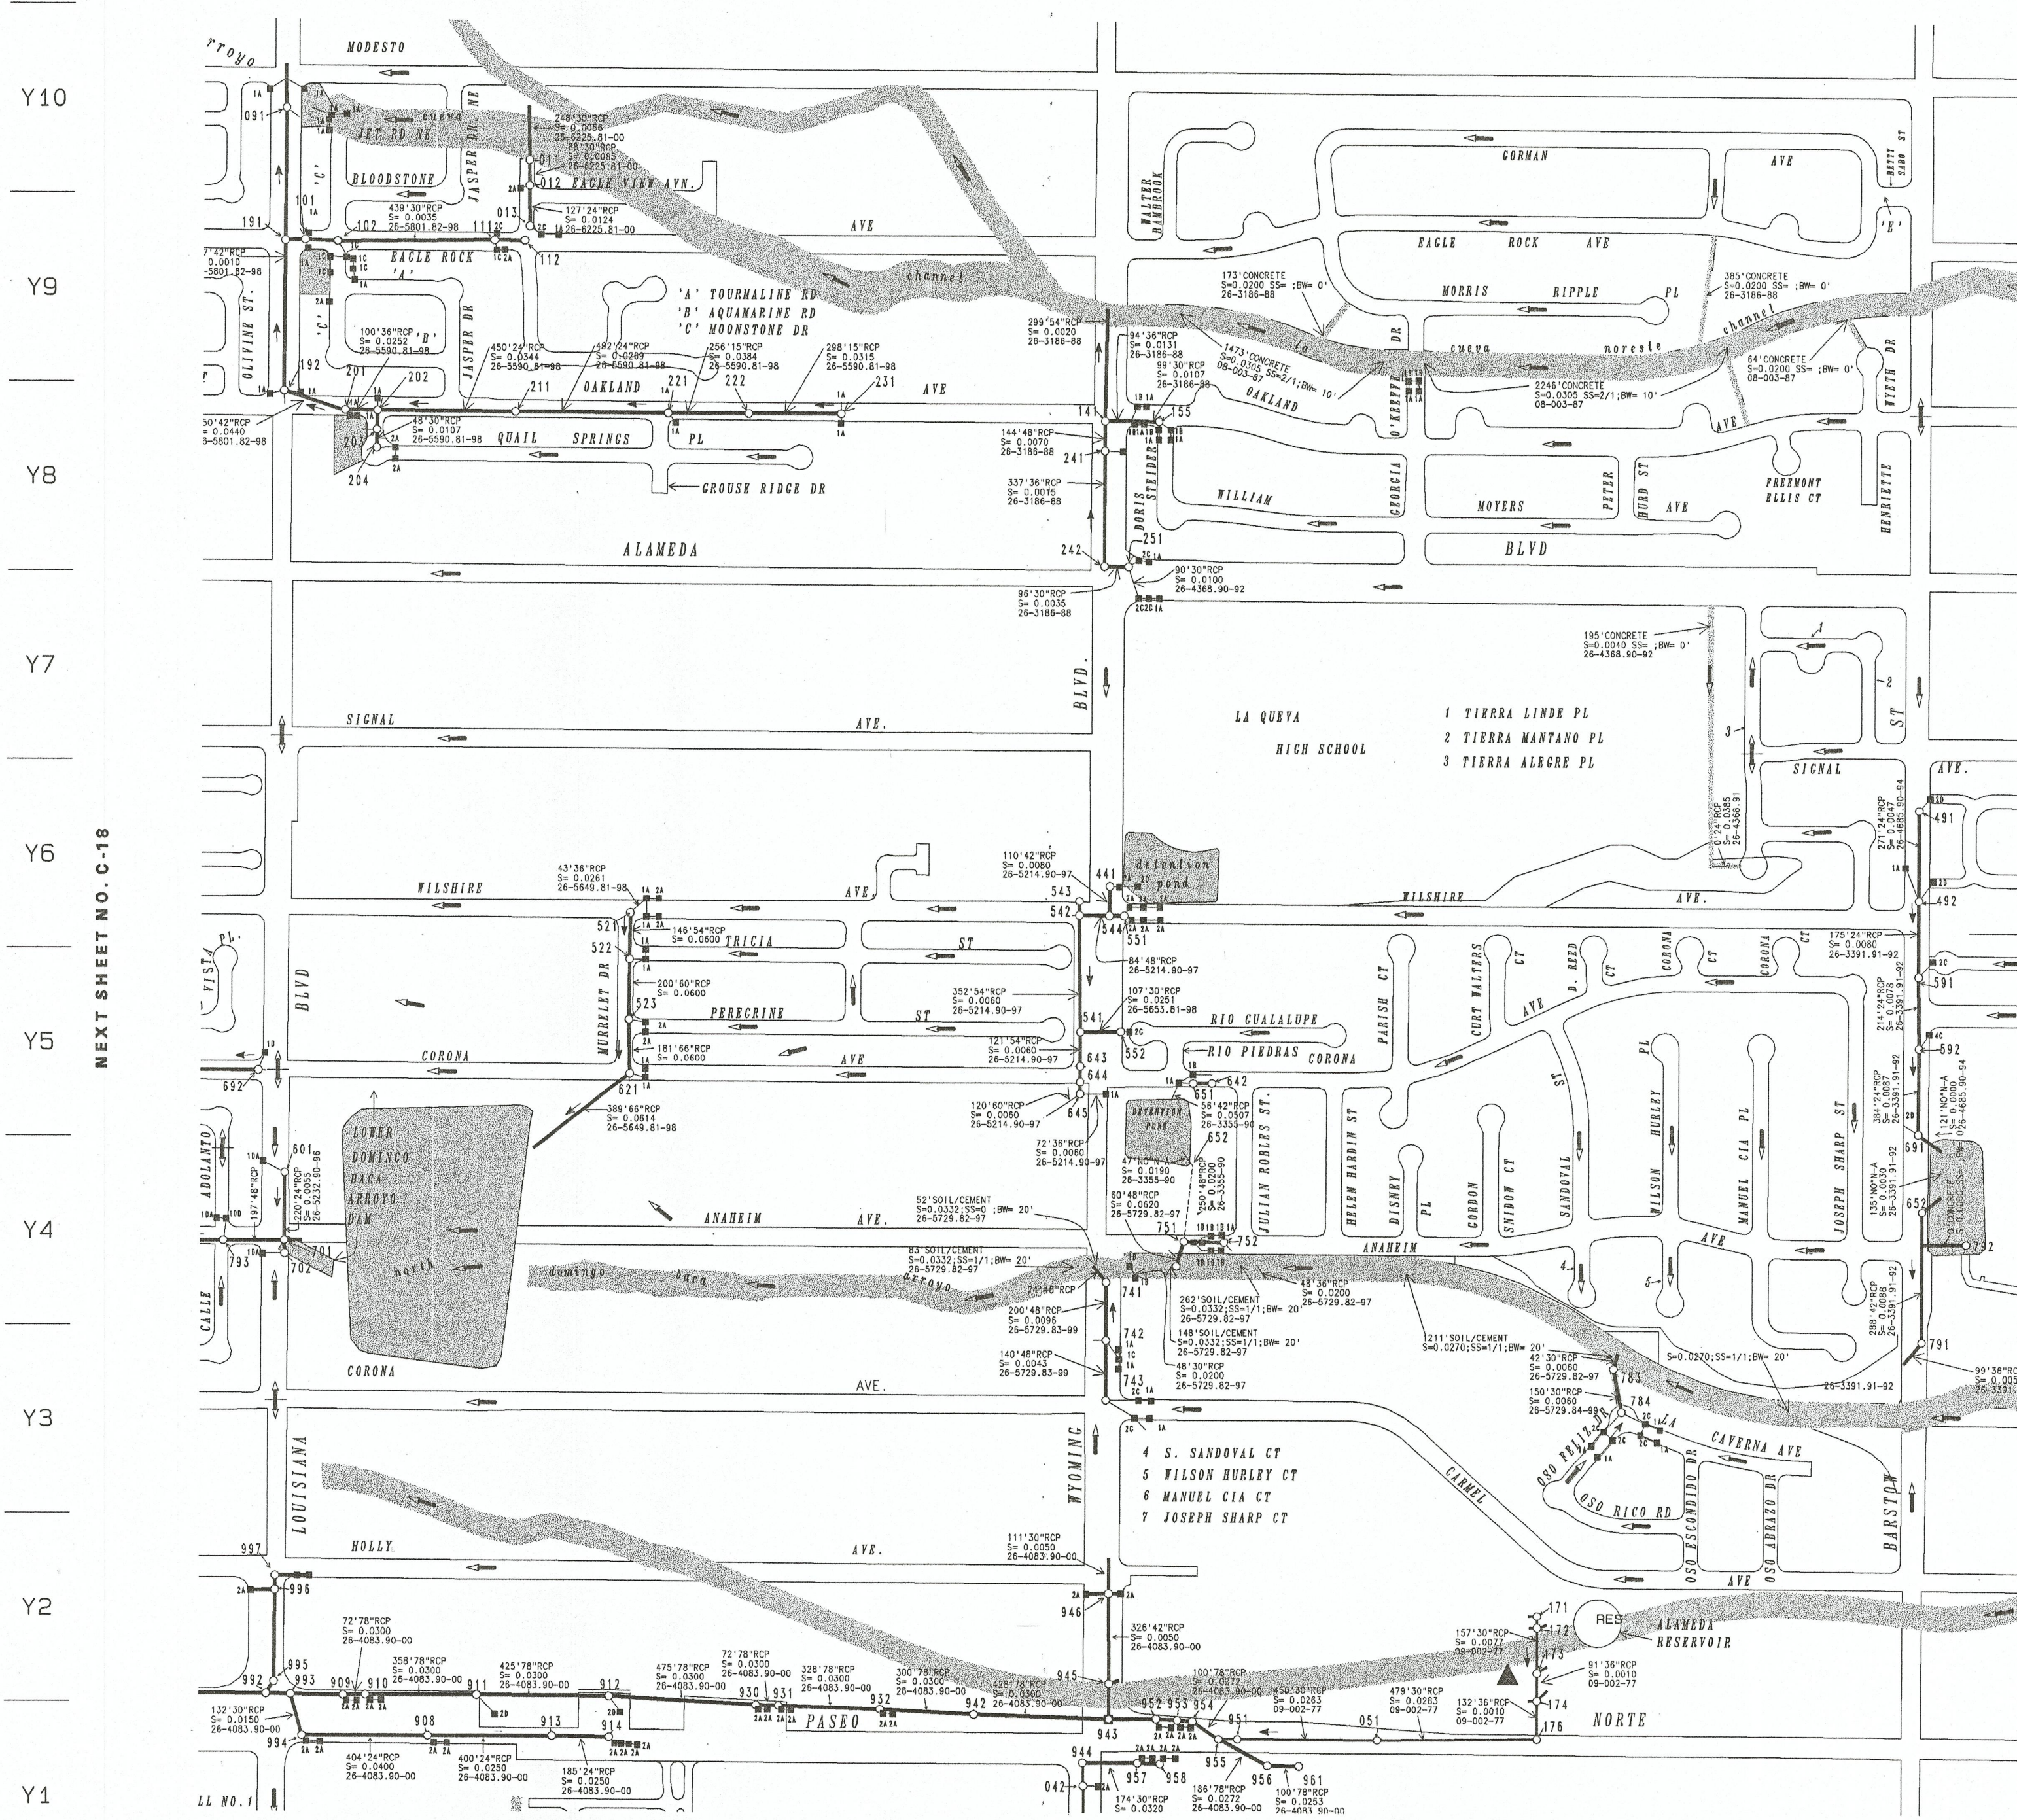


DRAINAGE FACILITIES

Legend

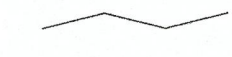-  Lateral Stubout Inlet Connector
-  Collector
-  Reservoir Drain Siphon
-  Double Pipe
-  Force Main
-  Abandon Lines

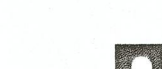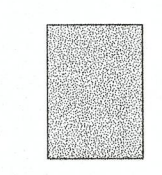-  Manhole
-  Inlet Catch Basin
-  Junction Box
-  Vault
-  Standpipe/Riser
-  Surface Flow
-  Pipe Flow
-  Water Course Holding Ponds Dams
-  Well
-  Reservoir
-  Pump Station

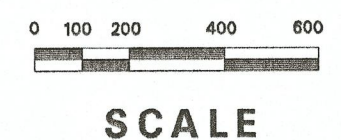

Compiled: November 08, 2000

Notes:

1. Map is for information only and is subject to corrections. (Corrections call 768-3608.)
2. Manholes identification requires Map Grid & manhole number.

MAP GRID

C-20

CITY OF ALBUQUERQUE
MAPS & RECORDS

Y10

Y9

Y8

Y7

Y6

Y5

Y4

Y3

Y2

Y1

NEXT SHEET NO. C-19

NEXT SHEET NO. C-21

NEXT SHEET NO. D-20

X1

X2

X3

X4

X5

X6

X7

X8

X9

X10

DRAINAGE FACILITIES

Legend

-  Lateral Stubout Inlet Connector
-  Collector
-  Reservoir Drain Siphon
-  Double Pipe
-  Force Main
-  Abandon Lines

-  Manhole
-  Inlet Catch Basin
-  Junction Box
-  Vault
-  Standpipe/Riser
-  Surface Flow
-  Pipe Flow
-  Water Course Holding Ponds Dams
-  Well
-  Reservoir
-  Pump Station

0 100 200 400 600

SCALE

Compiled: November 08, 2000


MAP GRID

C-21

CITY OF ALBUQUERQUE
MAPS & RECORDS

Notes:

1. Map is for information only and is subject to corrections. (Corrections call 768-3608.)
2. Manholes identification requires Map Grid & manhole number.

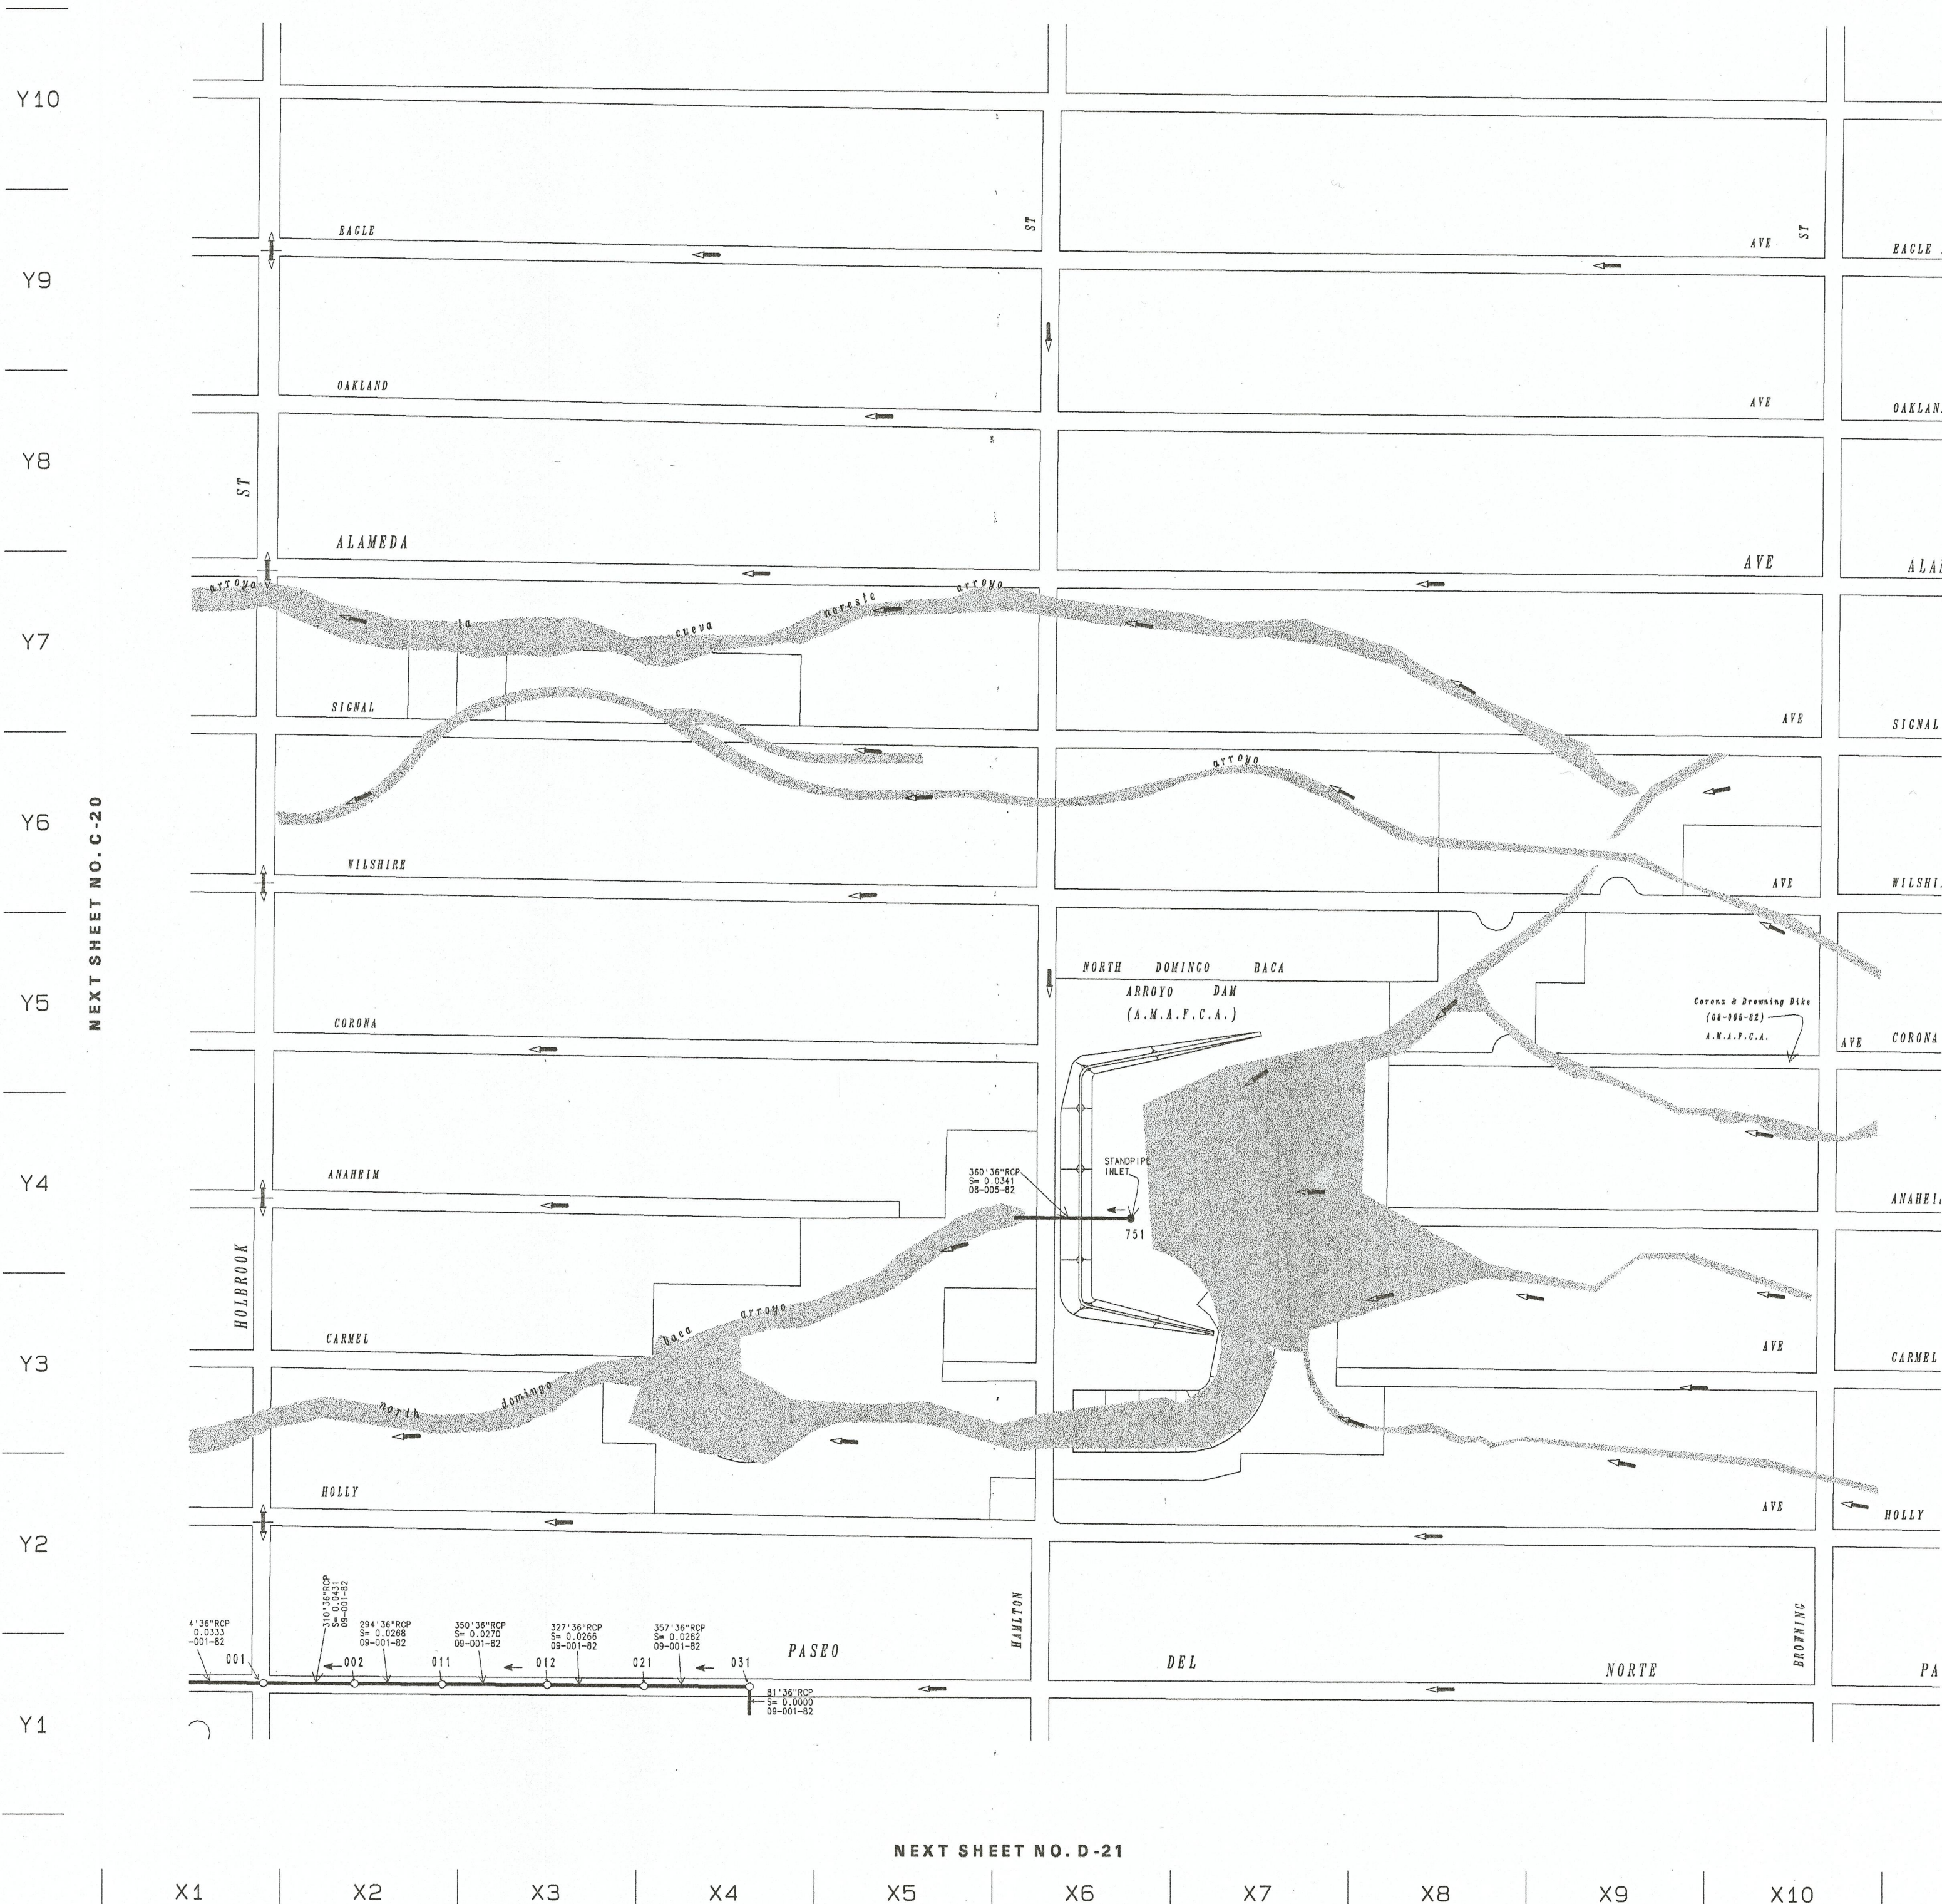


NEXT SHEET NO. C-20

NEXT SHEET NO. C-22


DRAINAGE FACILITIES

Legend

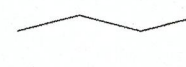-  Lateral Stubout Inlet Connector
-  Collector
-  Reservoir Drain Siphon
-  Double Pipe
-  Force Main
-  Abandon Lines

-  Manhole
-  Inlet Catch Basin
-  Junction Box
-  Vault
-  Standpipe/Riser
-  Surface Flow
-  Pipe Flow
-  Water Course Holding Ponds Dams
-  Well
-  Reservoir
-  Pump Station

NEXT SHEET NO. C-23

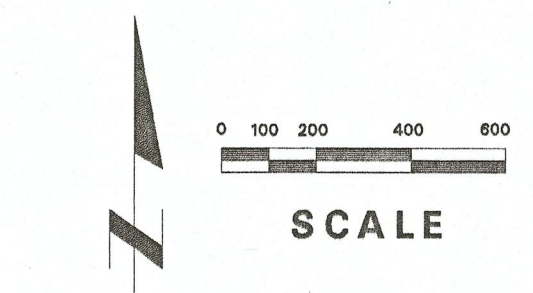

Compiled: November 08, 2000

MAP GRID

C-22

CITY OF ALBUQUERQUE
MAPS & RECORDS

Notes:

1. Map is for information only and is subject to corrections. (Corrections call 768-3608.)
2. Manholes identification requires Map Grid & manhole number.

455' CONCRETE
S=0.0250; SS=2/1; BW= 30"
08-003-80

2-71' 8"
S=0.02
08-003-
ANAFCA



NEXT SHEET NO. C-21

X1 X2 X3 X4 X5 X6 X7 X8 X9 X10

Y10

Y9

Y8

Y7

Y6

Y5

Y4

Y3

Y2

Y1


DRAINAGE FACILITIES

Legend

-  Lateral Stubout Inlet Connector
-  Collector
-  Reservoir Drain Siphon
-  Double Pipe
-  Force Main
-  Abandon Lines

-  Manhole
-  Inlet Catch Basin
-  Junction Box
-  Vault
-  Standpipe/Riser
-  Surface Flow
-  Pipe Flow
-  Water Course Holding Ponds Dams
-  Well
-  Reservoir
-  Pump Station

NEXT SHEET NO. C-24

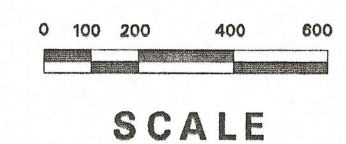

Compiled: November 08, 2000

Notes:

1. Map is for information only and is subject to corrections. (Corrections call 768-3608.)
2. Manholes identification requires Map Grid & manhole number.

MAP GRID

C-23


CITY OF ALBUQUERQUE
MAPS & RECORDS




NEXT SHEET NO. C-22


DRAINAGE FACILITIES

Legend

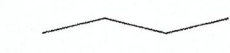-  Lateral Stubout Inlet Connector
-  Collector
-  Reservoir Drain Siphon
-  Double Pipe
-  Force Main
-  Abandon Lines

No Sheet

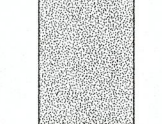-  Manhole
-  Inlet Catch Basin
-  Junction Box
-  Vault
-  Standpipe/Riser
-  Surface Flow
-  Pipe Flow
-  Water Course Holding Ponds Dams
-  Well
-  Reservoir
-  Pump Station

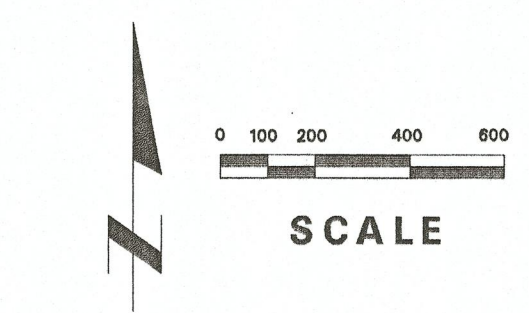

Compiled: November 08, 2000

Notes:

1. Map is for information only and is subject to corrections. (Corrections call 768-3608.)
2. Manholes identification requires Map Grid & manhole number.

MAP GRID

C-24

CITY OF ALBUQUERQUE
MAPS & RECORDS

Y10

Y9

Y8

Y7

Y6

Y5

Y4

Y3

Y2

Y1

NEXT SHEET NO. C-23

X1

X2

X3

X4

X5

X6

X7

X8

X9

X10