


CITY OF
ALBUQUERQUE—NEW MEXICO
PLANS
FOR CONSTRUCTION
OF
EUBANK STORM SEWER OUTLET

1	2	3	4	5	6	7	8	9	10	11	12	13	14	15	16	17	18	19	20	21	22	23	24	25	26	27
08	61	4	01	61				20																		

GORDON HERKENHOFF AND ASSOCIATES INC.

CONSULTING
ENGINEERS

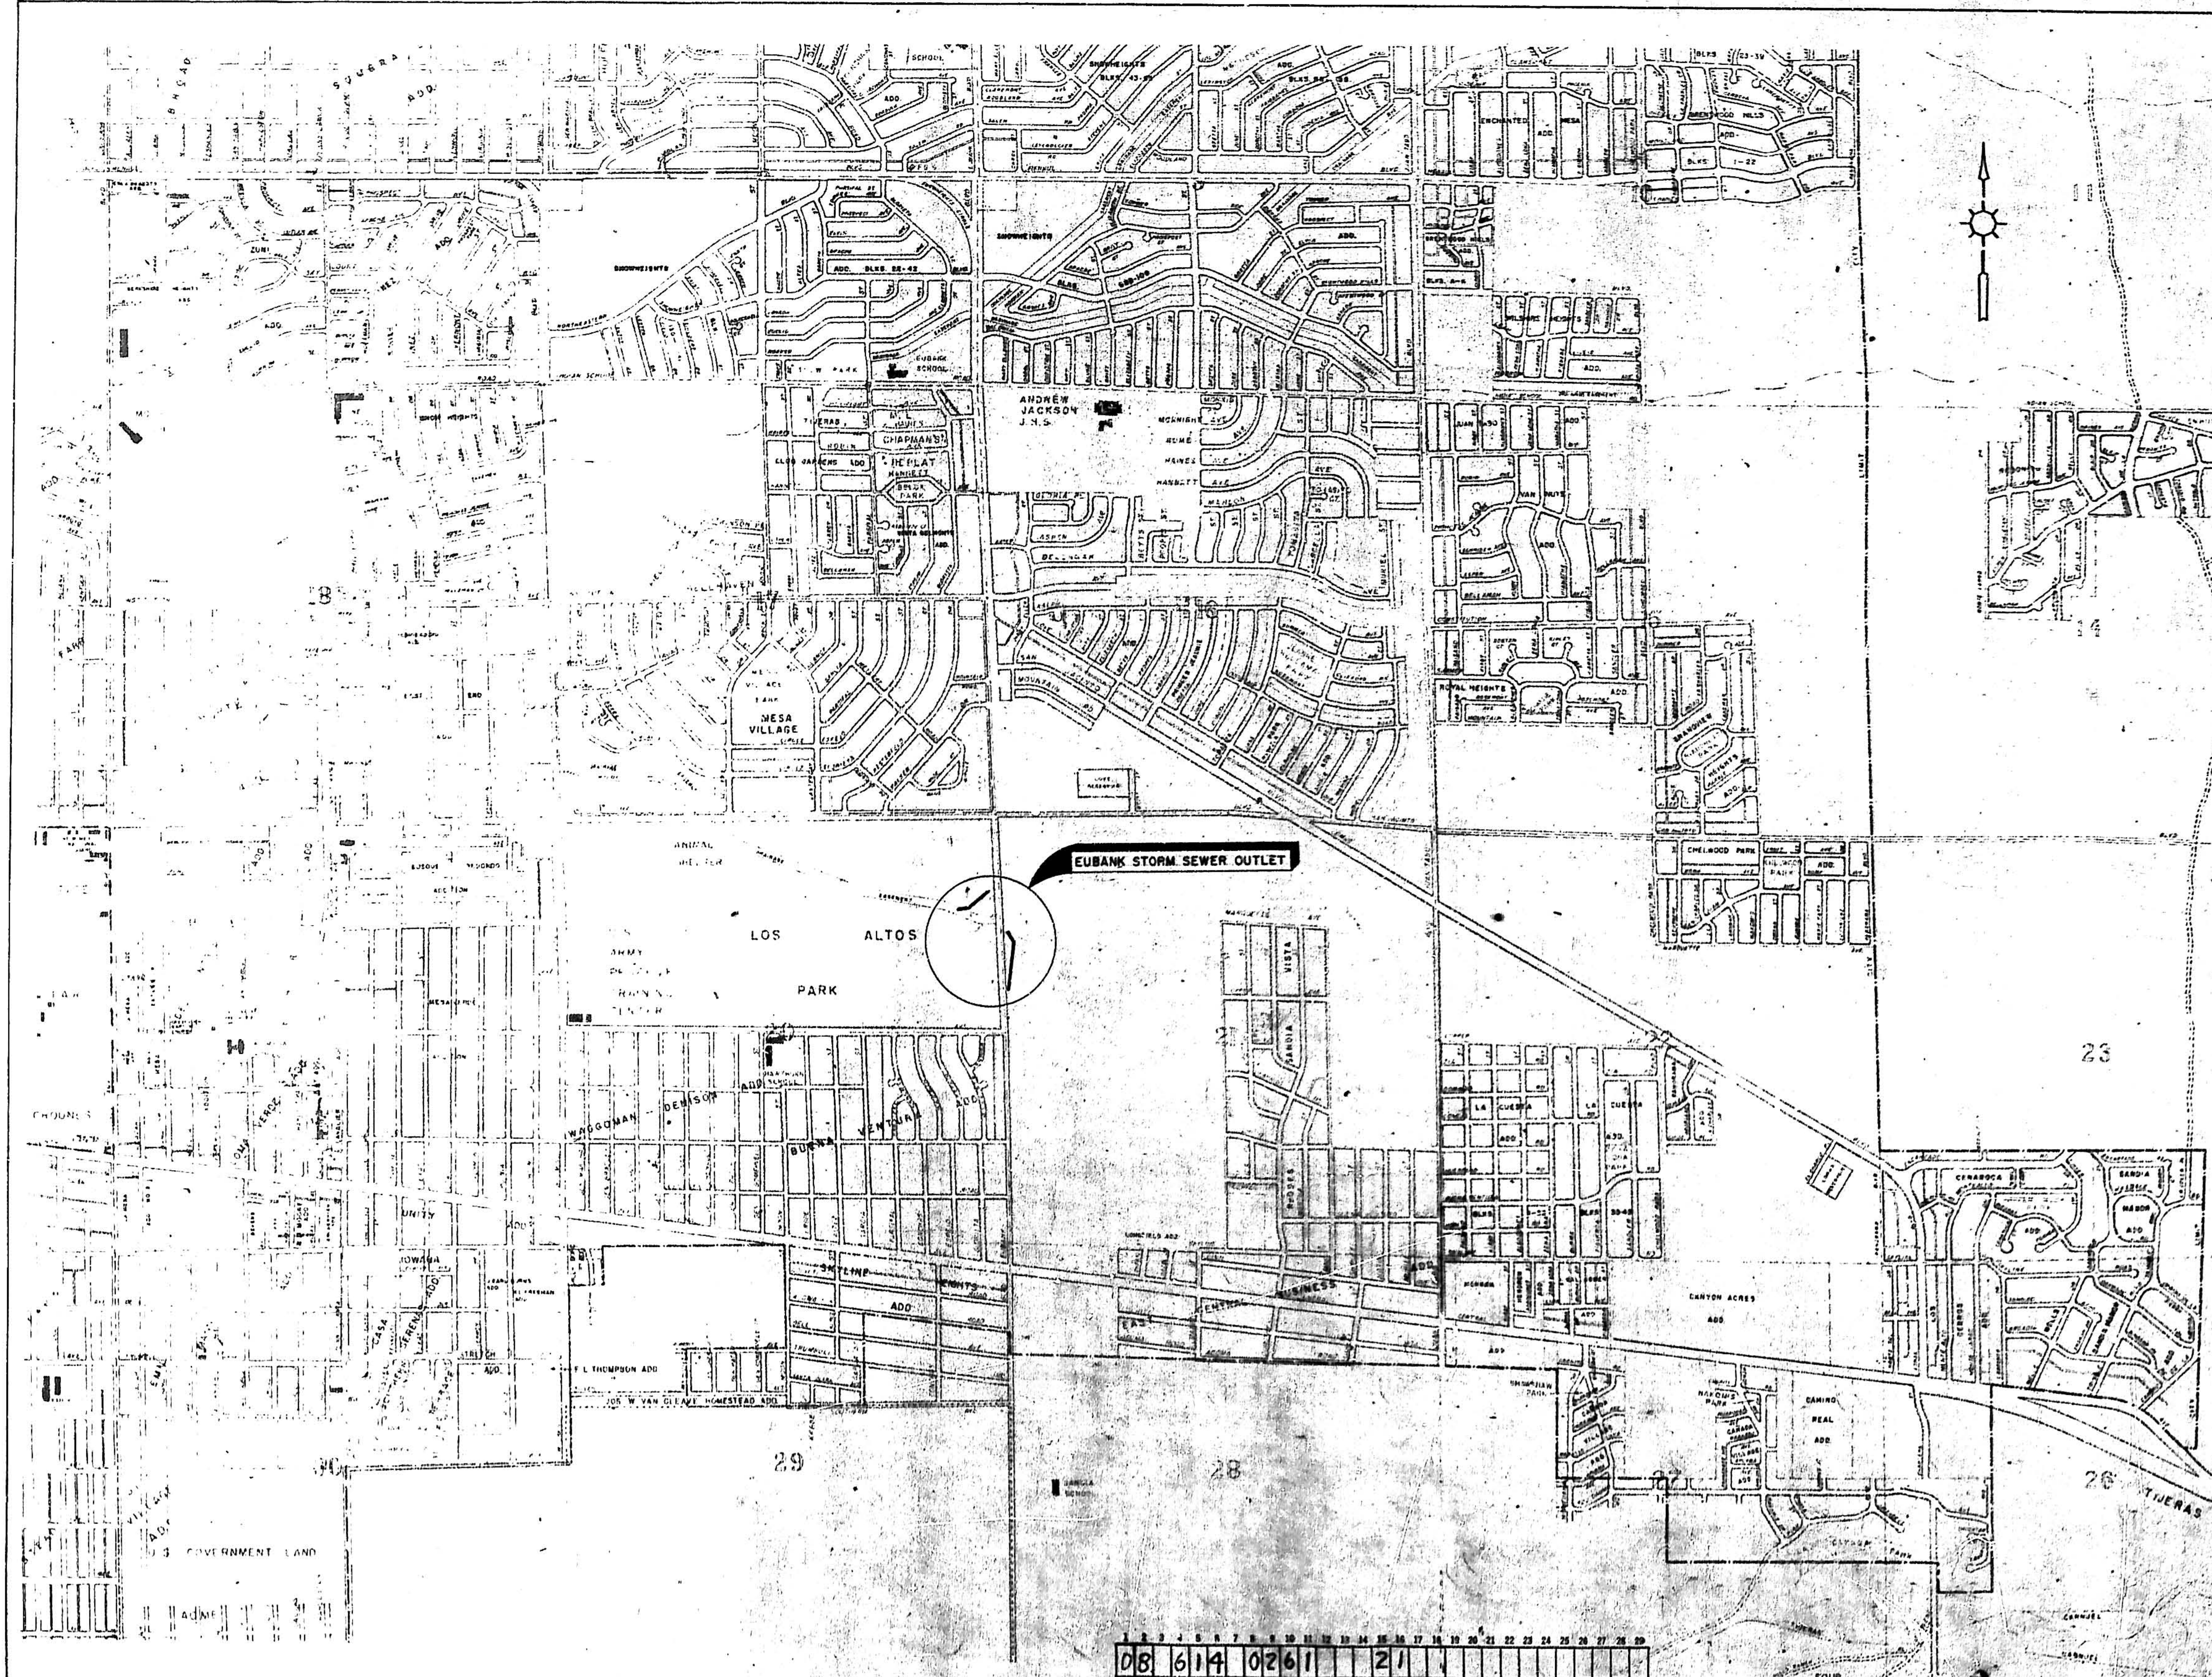

ALBUQUERQUE, NEW MEXICO			
EUBANK STORM SEWER OUTLET			
GENERAL LAYOUT			
GORDON HERKENHOFF & ASSOCIATES, INC.			
CONSULTING ENGINEERS			
ALBUQUERQUE NEW MEXICO			
SCALE	DATE	DRAWN: M.F.	SHEET 2
1" = 1000'	JANUARY, 1960	CHECKED:	OF 6



C-60
24"X30" Black on Yellow
Letters 6" Series C
Reflectorize with O.D. 0.425 buttons 1/8" O.C.
O.D. = Outside Diameter



C-28
20"X30" Black on Yellow
Letters 6" Series C
Reflectorize with O.D. 0.425 buttons 1/8" O.C.



C-50
24"X24" Black on Yellow
Letters 6" Series B
Reflectorize with O.D. 0.610 buttons 1/8" O.C.




C-26
30"X30" Black on Yellow
Letters 6" Series C
Reflectorize with O.D. 0.425 buttons 1/8" O.C.



C-55
24"X24" Black on Yellow
Letters 6" Series C
Reflectorized




C-64
24"X24" Black on Yellow
Letters 6" Series C
Reflectorized

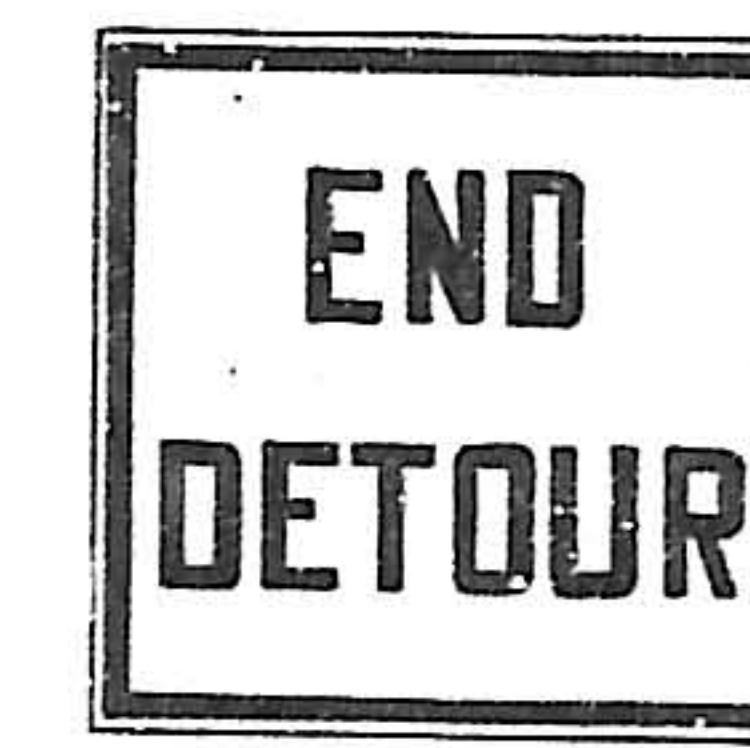

C-87
24"X24" Black on Yellow
Letters 6" Series C
Reflectorized



D-3
24"X24" Black on White
Letters 6" Series C
Reflectorize with O.D. 0.610 buttons 1/8" O.C.

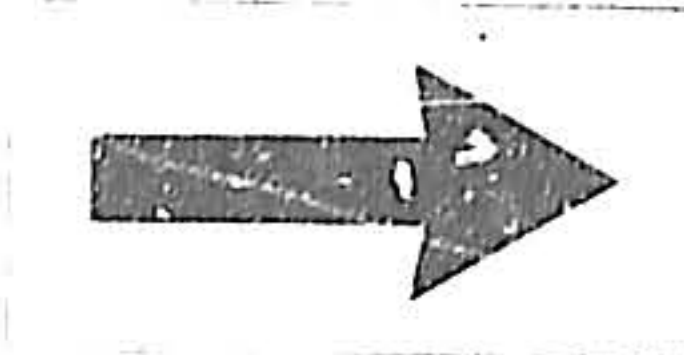

D-32
24"X24" Black on White
Reflectorize signs with 0.610 buttons 1/8" O.C., then with 0.610 buttons 1/8" O.C. min.



D-14
24"X24" Black on Yellow
Letters 4" Series C
Reflectorized




C-67
24"X24" Black on Yellow
Letters 4" Series B
Plain




C-69
24"X24" Black on Yellow
Letters 4" Series B
Plain




C-29
24"X24" Black on Yellow
Letters 4" Series C
Plain

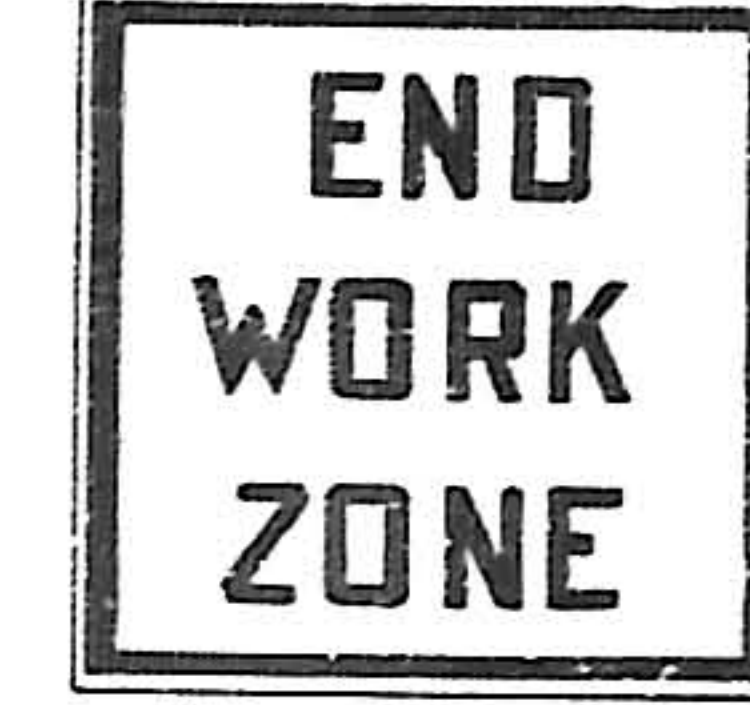


C-89
24"X24" Black on White
Letters 4" Series D
Reflectorized

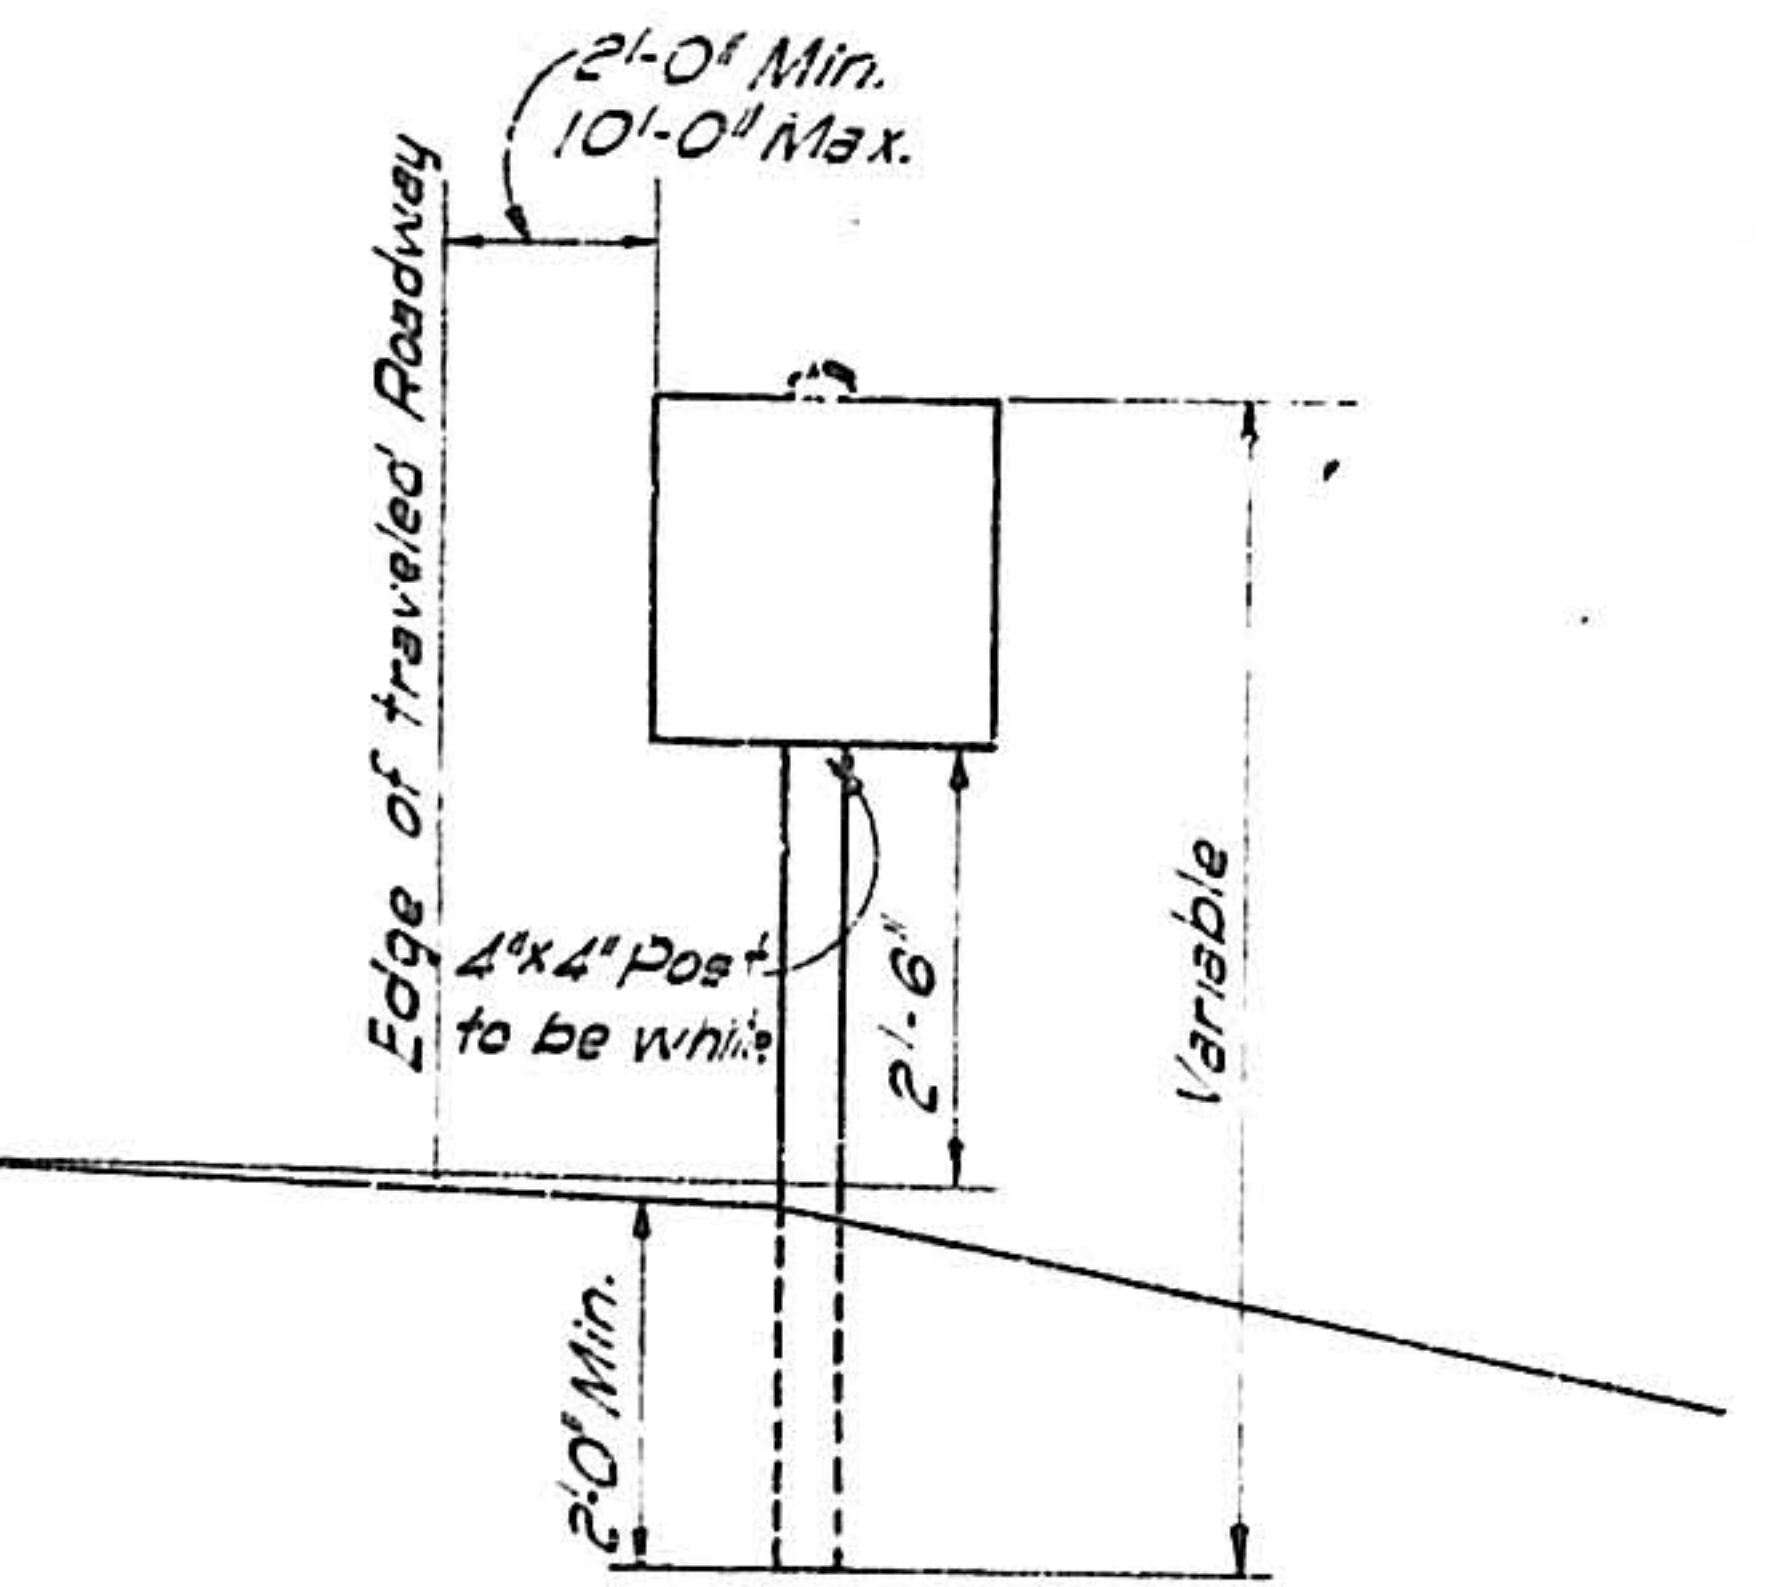


PLACEMENT OF SIGNS

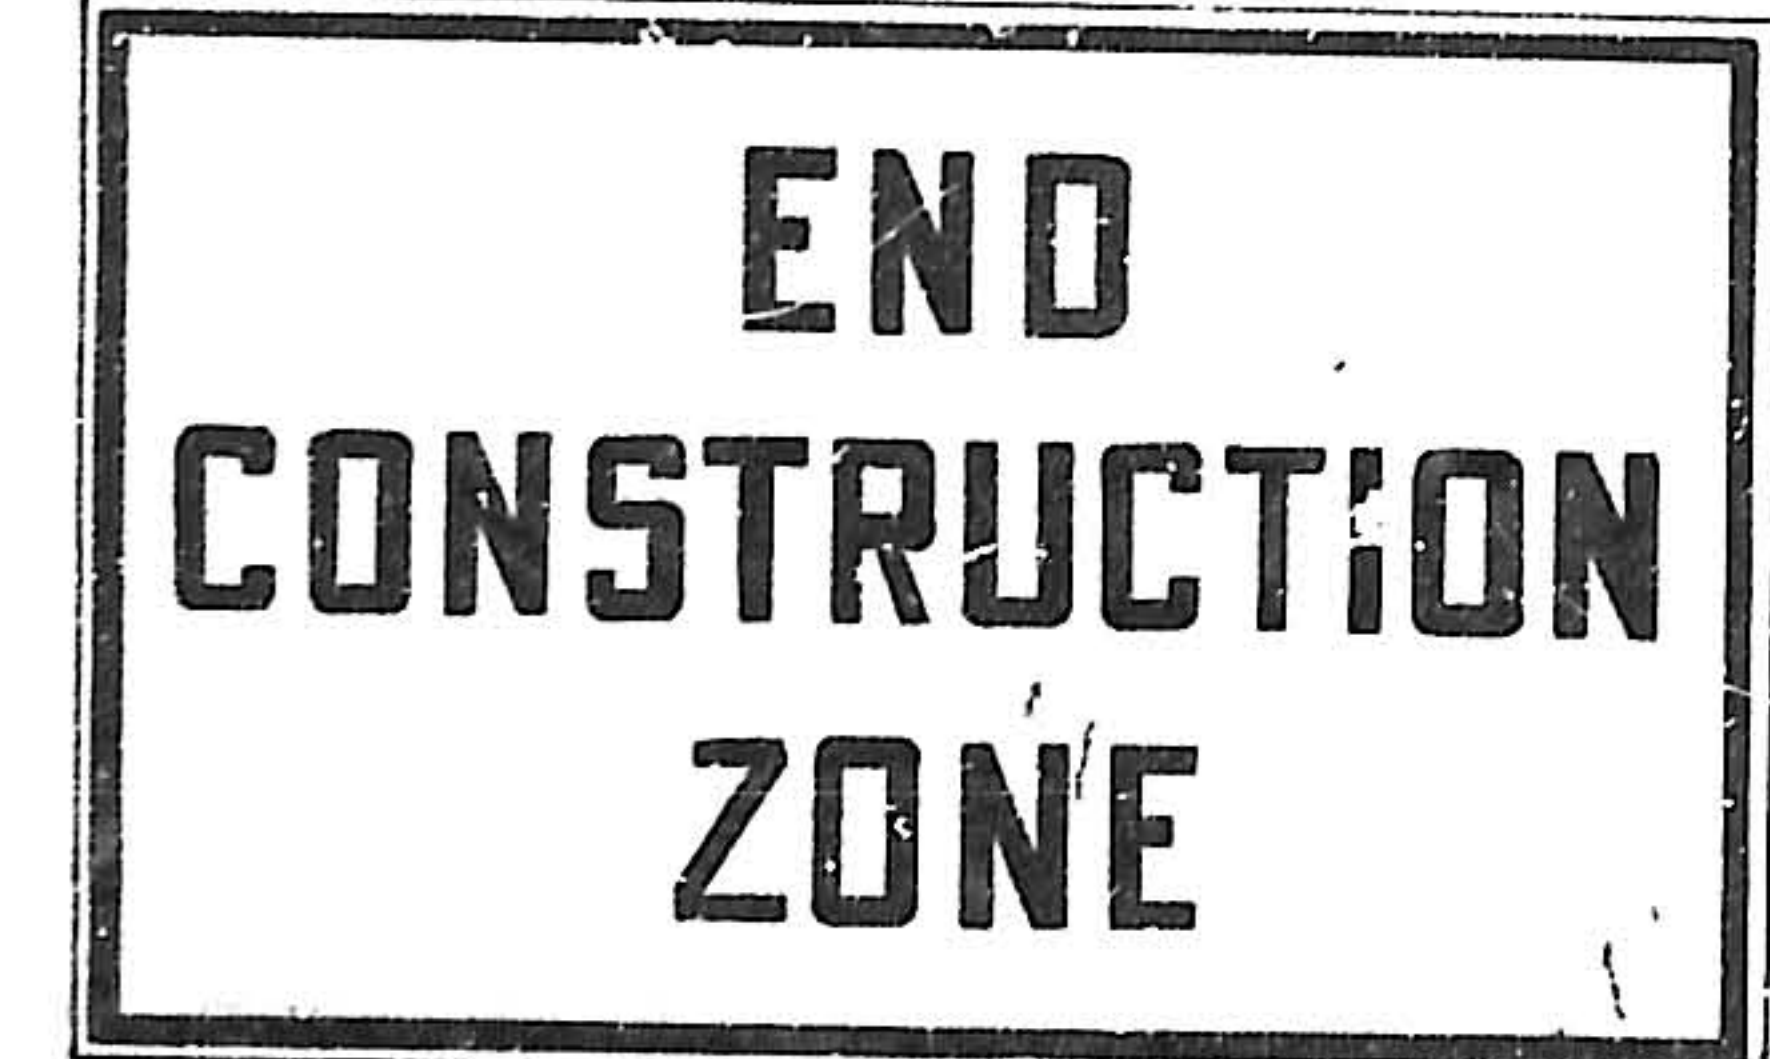

C-90
36"X60" Black on White
Letters 6" Series C
Reflectorize with O.D. 0.425 buttons 1/8" O.C.

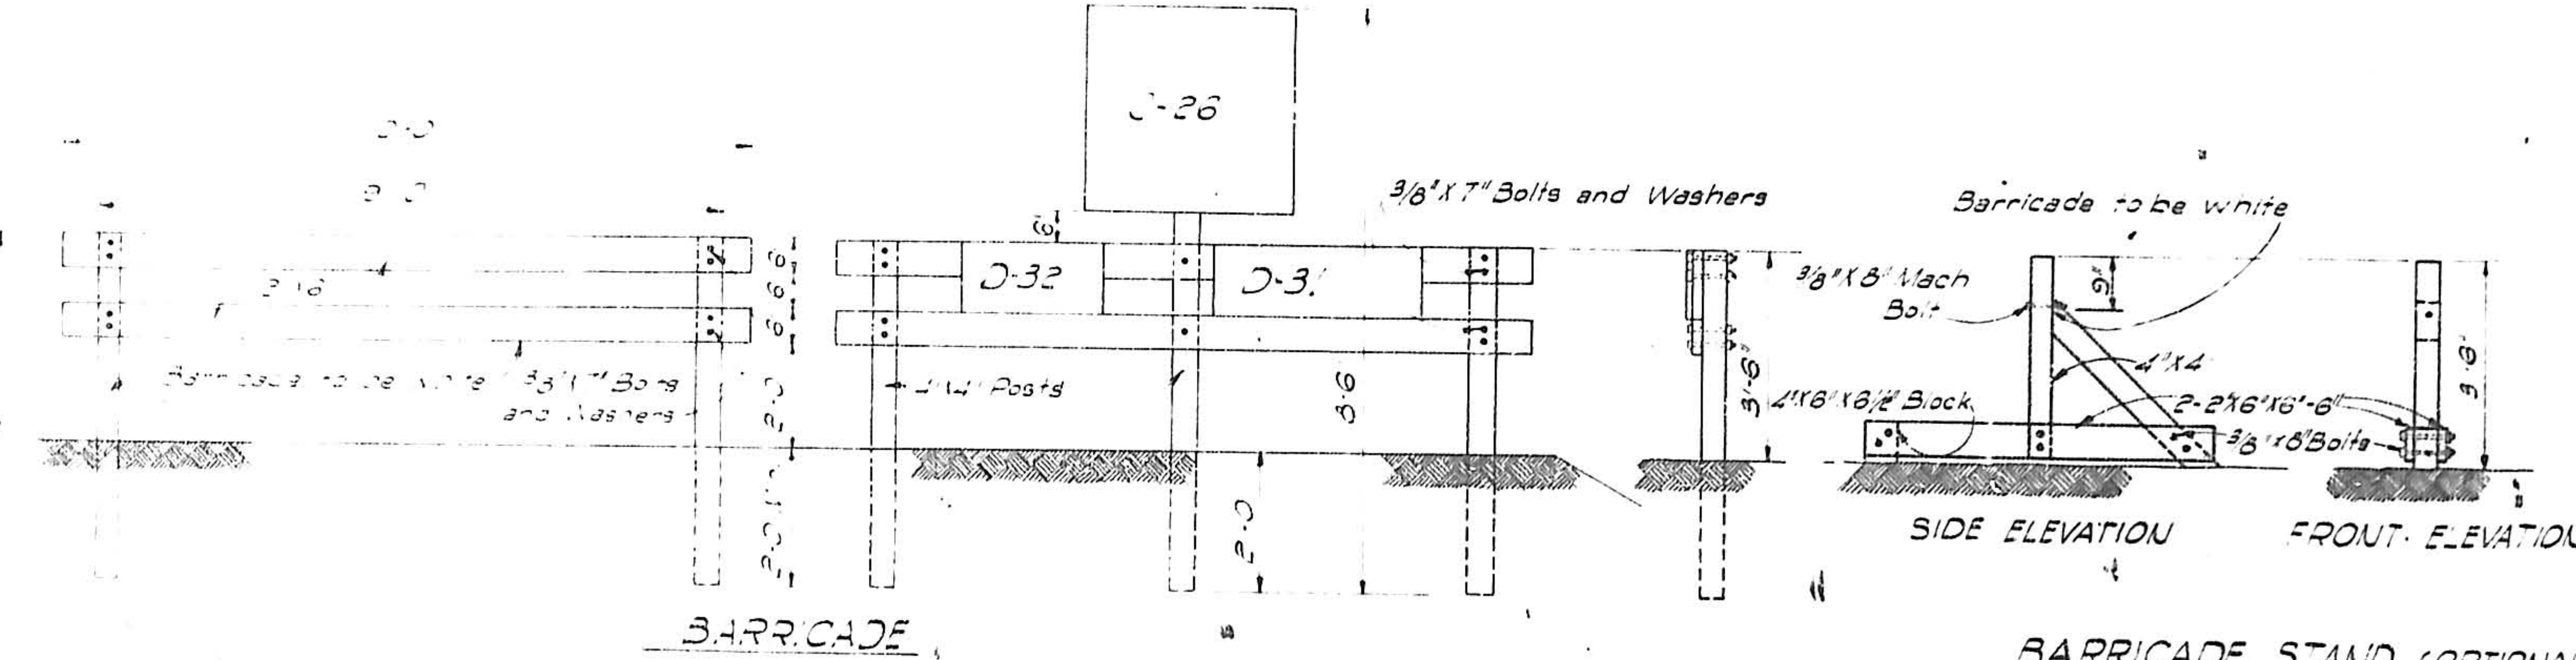

SPECIFICATIONS

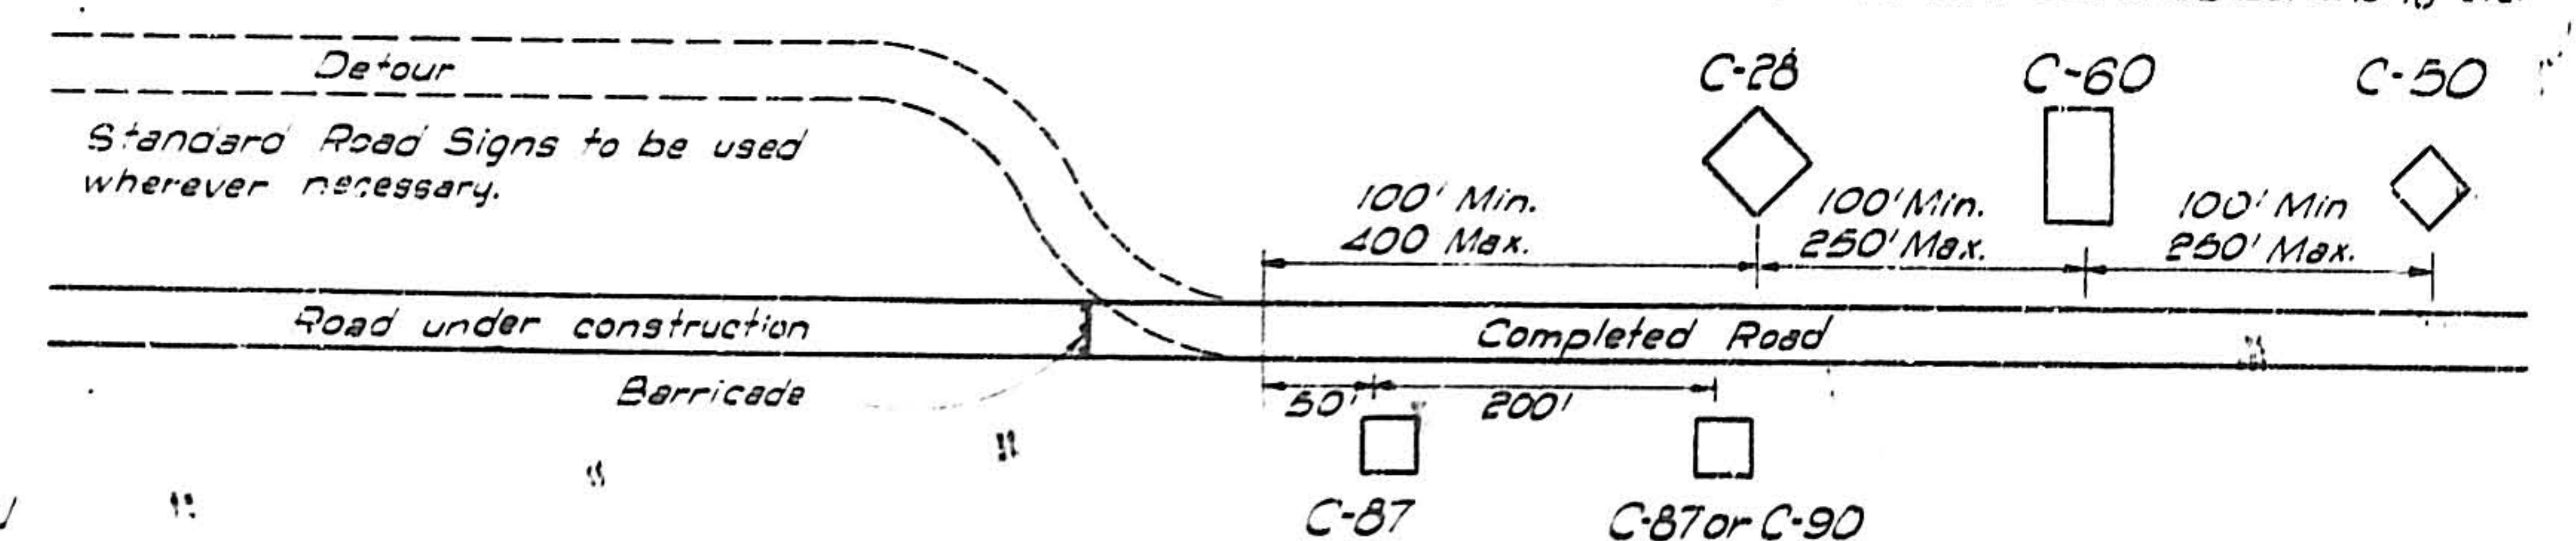

TYPICAL SIGN LAYOUT FOR DETOUR

MEANS OF REFLECTORIZATION

1. Reflector buttons or units set in the symbol or message.
2. Reflecting coatings on the sign background or in the symbol or message.
3. All reflecting elements shall reflect white lights, except that if a reflecting coating is used as a background of a yellow sign it shall reflect yellow light.
4. Buttons for 4", 6" and 8" letters shall be O.D. 0.425-1/8" O.C. Buttons for 10" and 12" letters shall be O.D. 0.610-1/8" O.C.

ERECTOR AND D-32-4V

4. Signs and barricades shall be erected on posts of the dimensions shown elsewhere on this sheet. They shall be securely bolted to the standards with three 3/8" bolts. Where it is impracticable to place barricades on posts set in the ground, the above portable stand may be used. 5. Posts or stands shall be used for each ten (10) foot section of barricade except where a Road Closed sign is used in conjunction with the barricade. In the latter case a solid barricade shall be used.

Temporary signs, such as Men Working, Watch for Grader, etc., may be erected on the posts or temporary stands to be removed when the purpose for which they have been erected has been fulfilled. Tripods and stands shall be properly weighted to prevent them being blown over. Methods and types of devices shall be subject to the approval of the Engineer.


The above signs have been designed so as to afford maximum protection and convenience to the contractor and traffic alike in order to attain maximum efficiency from these signs. It is hereby agreed that no modification shall be made without express permission by the Engineer. 4. Signs, with exception of the barricade, shall be erected facing on the right hand side of approaching traffic. Care shall be taken to place these signs so as to afford maximum visibility.

Temporary signs, such as Men Working, Watch for Trucks, etc., shall only be displayed when the hazard they refer to actually exists. Signs not reflectorized shall have Toledo torches placed in front of them during the hours of darkness.

On reconstruction projects, widening projects, etc., where traffic is passed over the project, only the part of the project shall be signed where work is actually prosecuted or construction hazards exist. In no case shall the spacing between signs be less than one hundred feet. Approaching a surfacing project etc. requiring no detour, the first warning sign shall be placed two hundred and fifty feet from the point of hazard. All signs required shall be furnished, installed and maintained in good order by the contractor.

The contractor shall be responsible for damages to any persons or property resulting from defects, obstructions or any other cause during the progress of the work and the erection and maintenance of Standard Signs does not in any way affect this responsibility. All lettering to be rounded and shall conform to standard lettering as adopted by the A.A.S.H.O., 1947. Reflector buttons shall be Signal Service Reflector Buttons No. ALA-11 or equivalent, as approved by the Engineer, and of the optical diameter as shown.


Optional Barricade Signs shall be used at each end of construction on major repair projects only when some form of work is being performed which creates a traffic hazard throughout the entire length of the project. In case of several short sections of construction or major repair projects which are separated by intervals, each section shall be barricaded with Optional Barricade Signs.

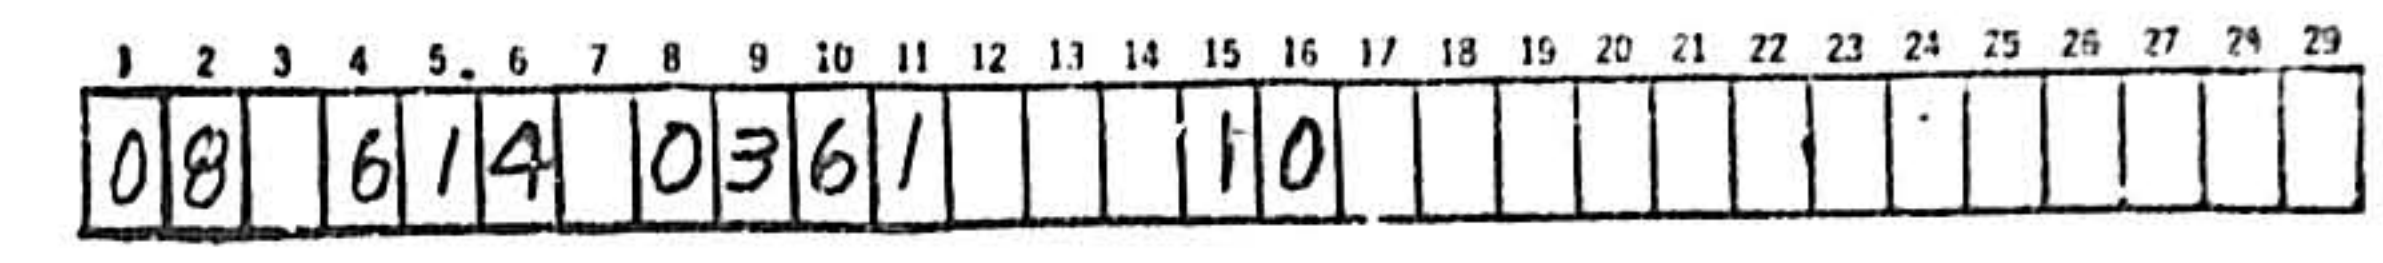

W-3


30"X30" Black on Yellow
Letters 10" Series C
Reflectorize with O.D. 0.610 buttons 1/8" O.C.

ALBUQUERQUE, NEW MEXICO			
EUBANK STORM SEWER OUTLET			
STANDARD CONSTRUCTION SIGNS			
IN ACCORDANCE WITH N.M.S.H.D. STANDARDS			
GORDON HERKENHOFF & ASSOCIATES, INC.			
CONSULTING ENGINEERS			
ALBUQUERQUE	NEW MEXICO		
SCALE	DATE	DRAWN	R.A.G. SHEET 3
NO SCALE	JANUARY, 1960	CHECKED	G.A.J. OF 6

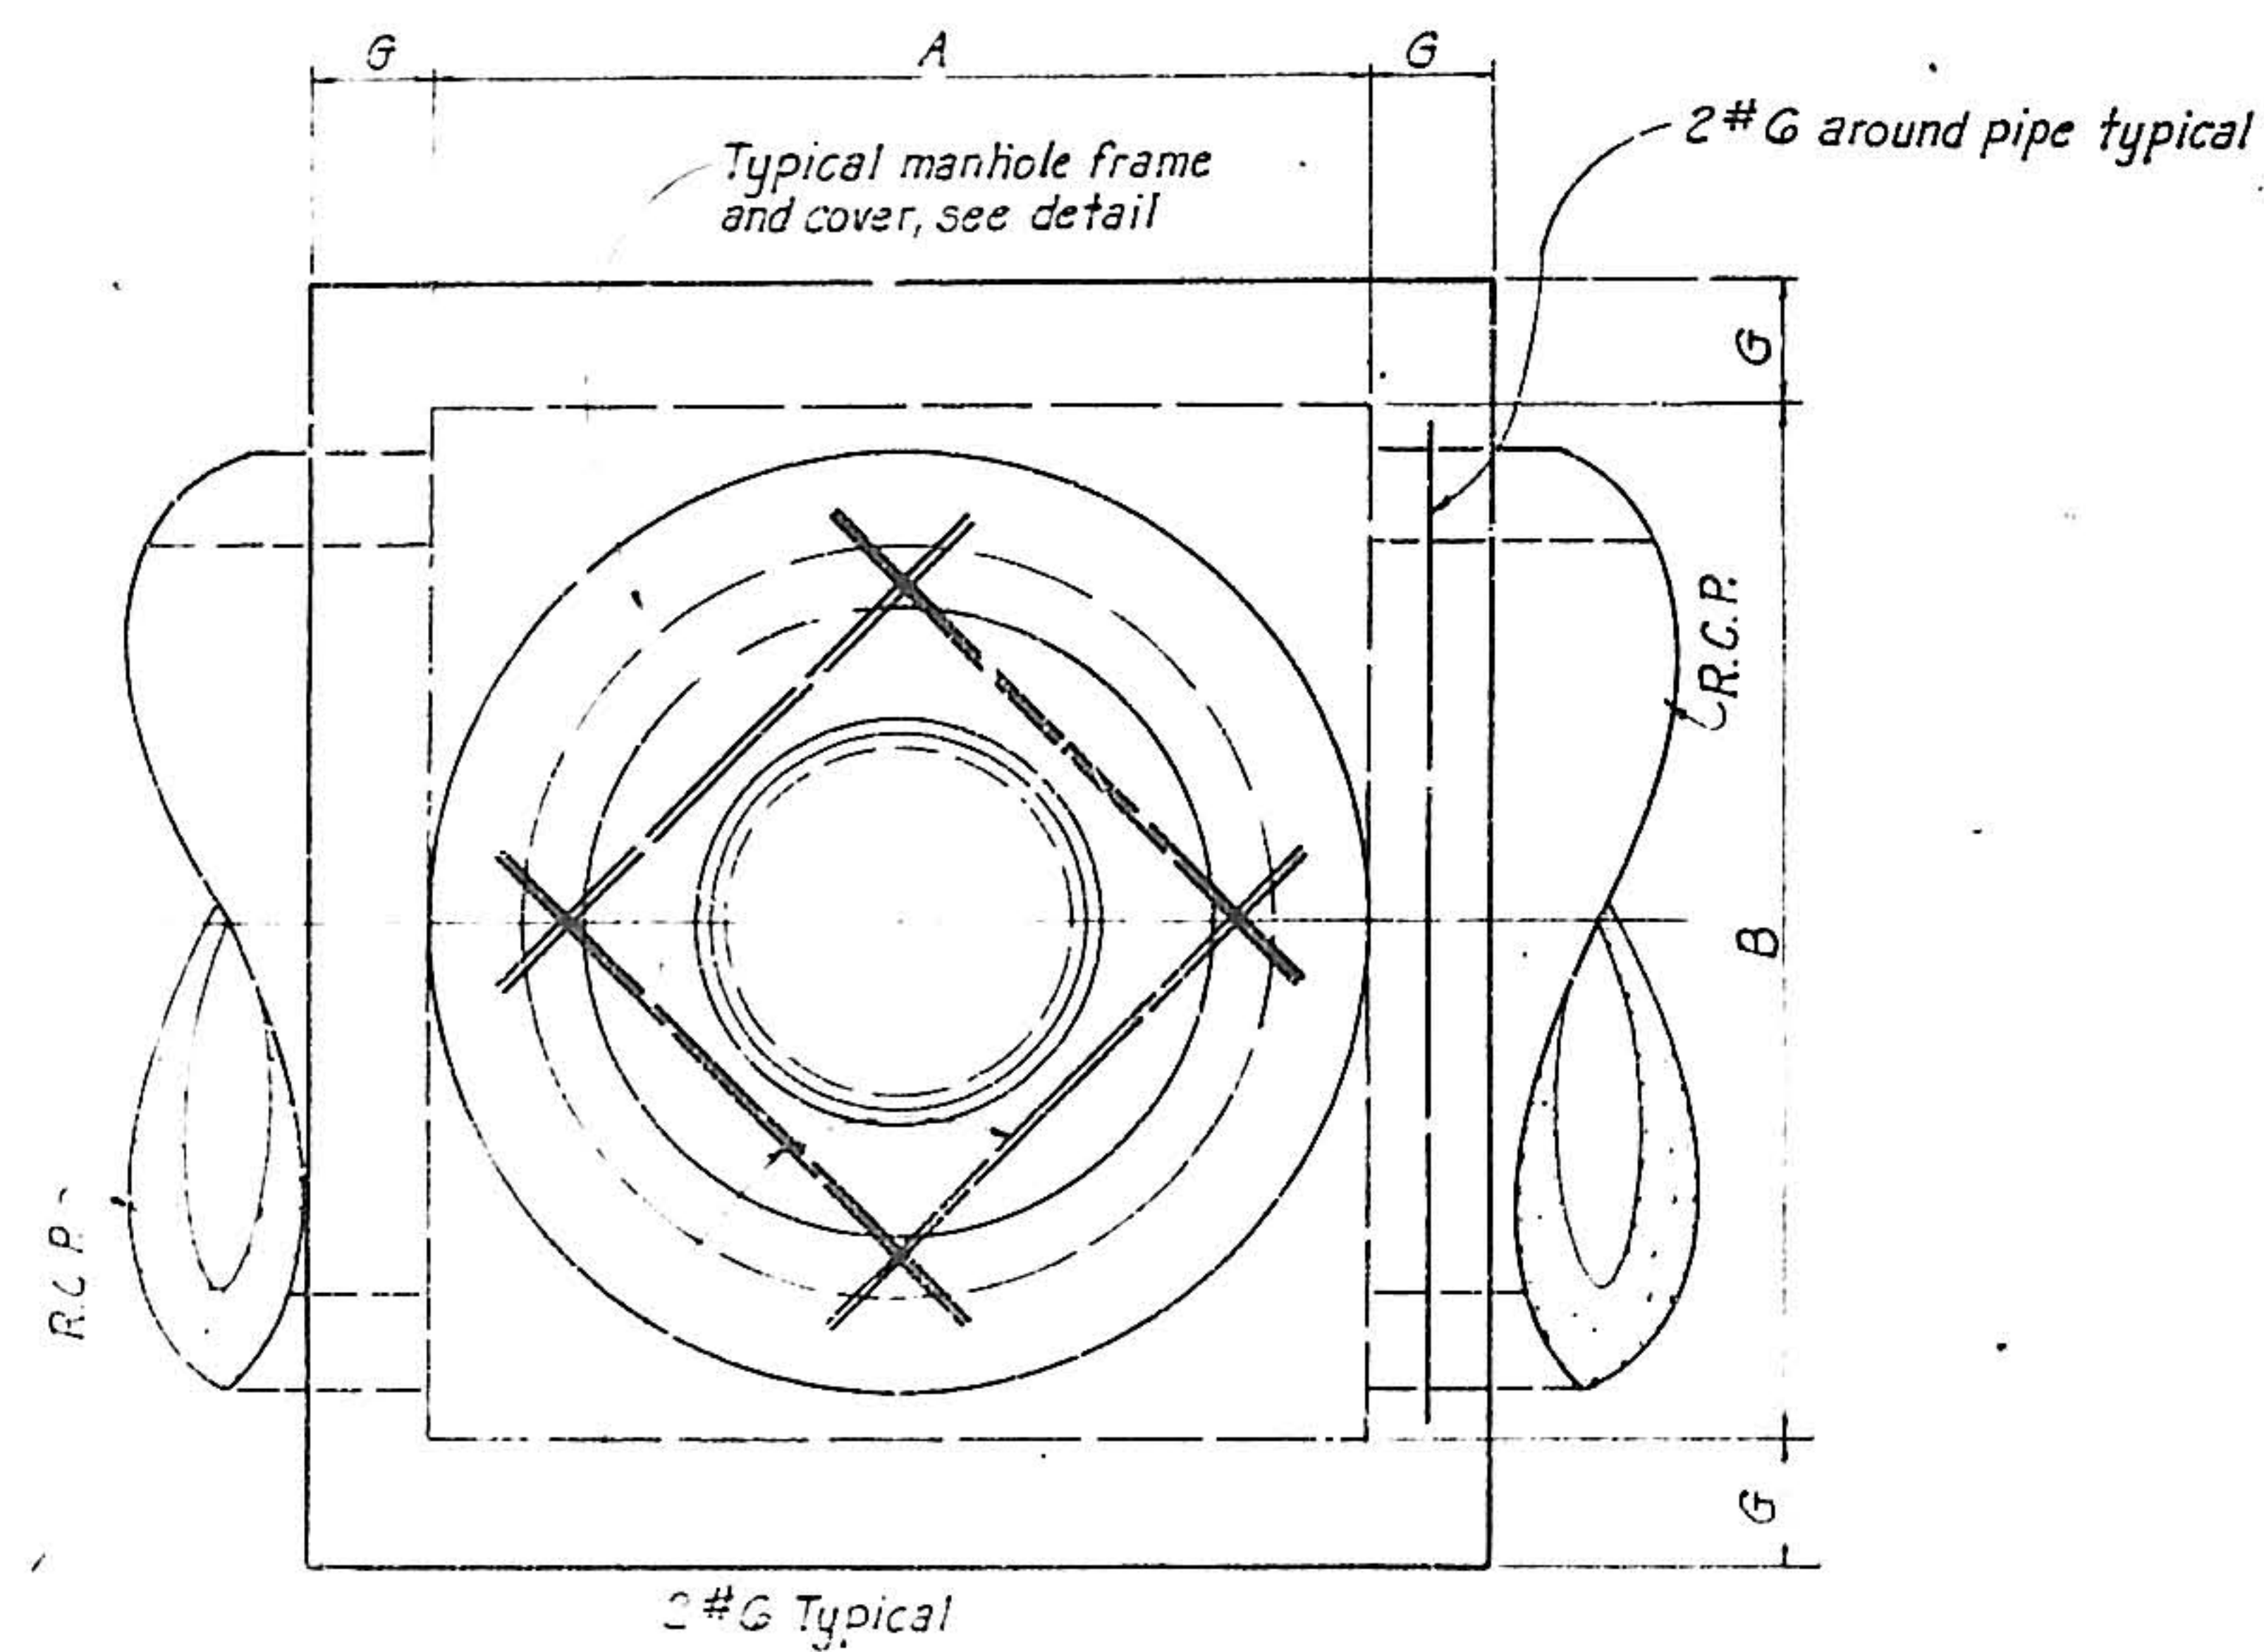


PLAN

JUNCTION BOXES NO. 1, 2 AND 4

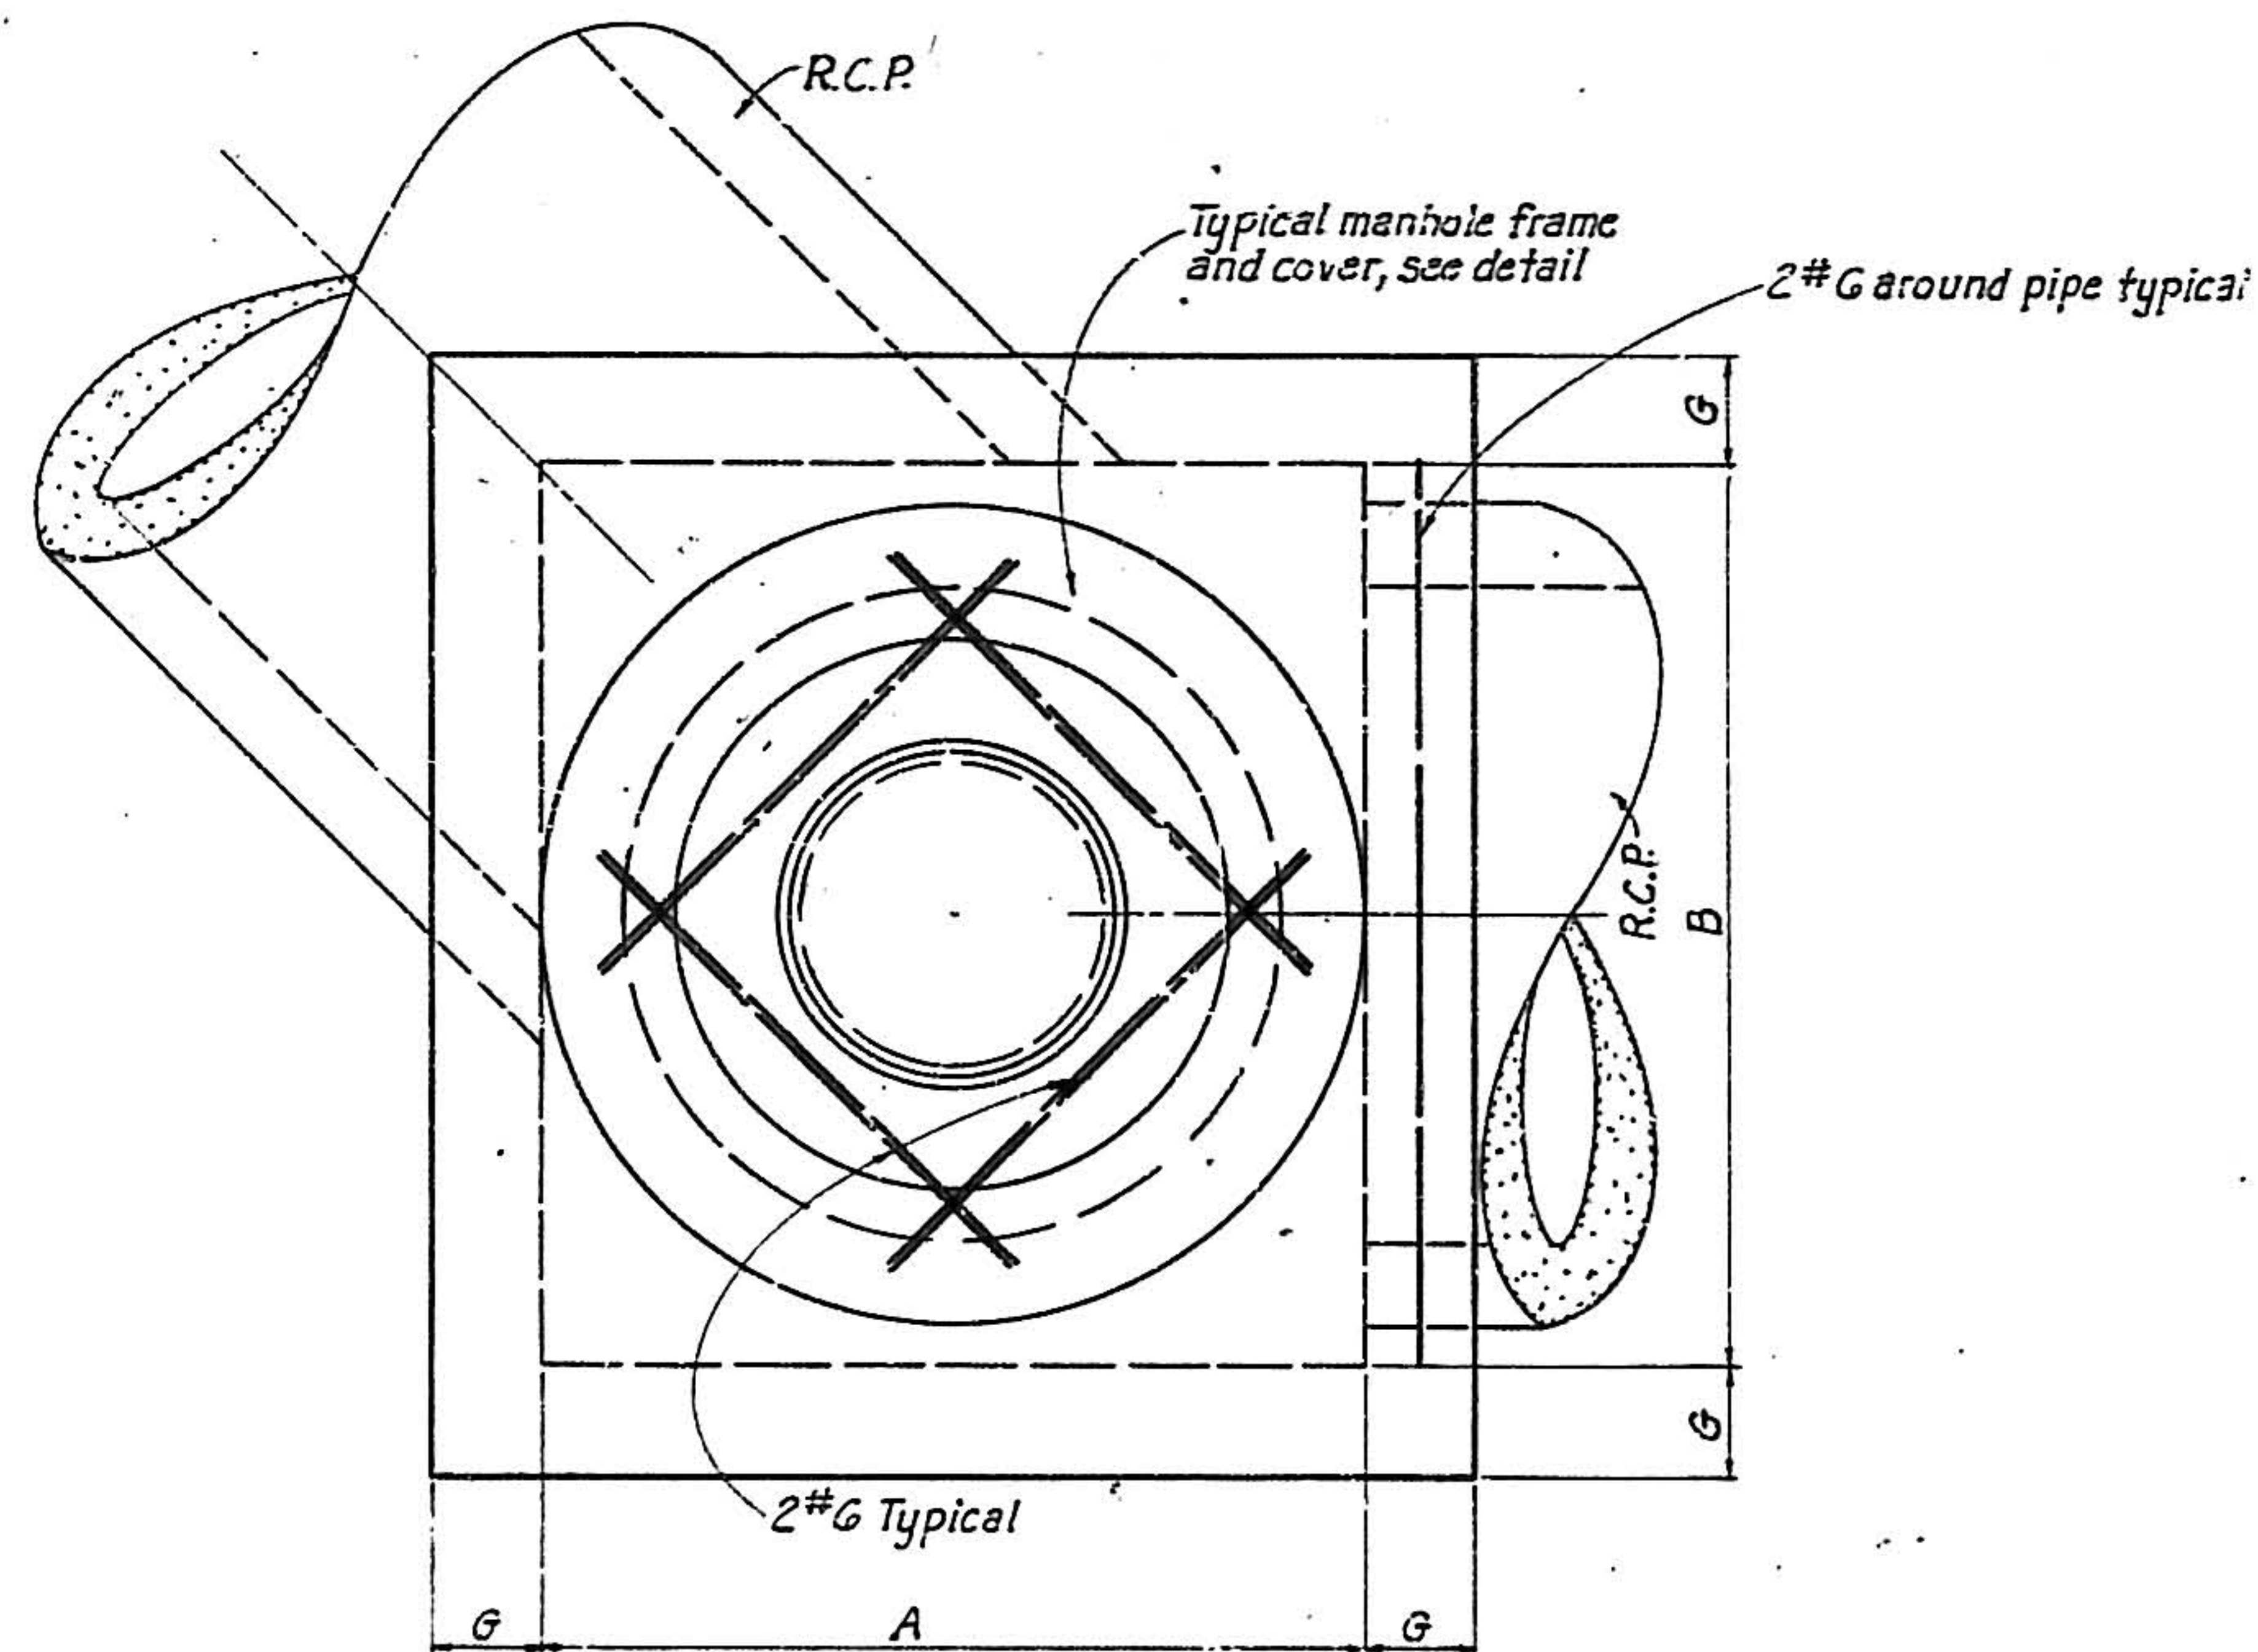

PLAN


JUNCTION BOXES NO. 3 AND 5

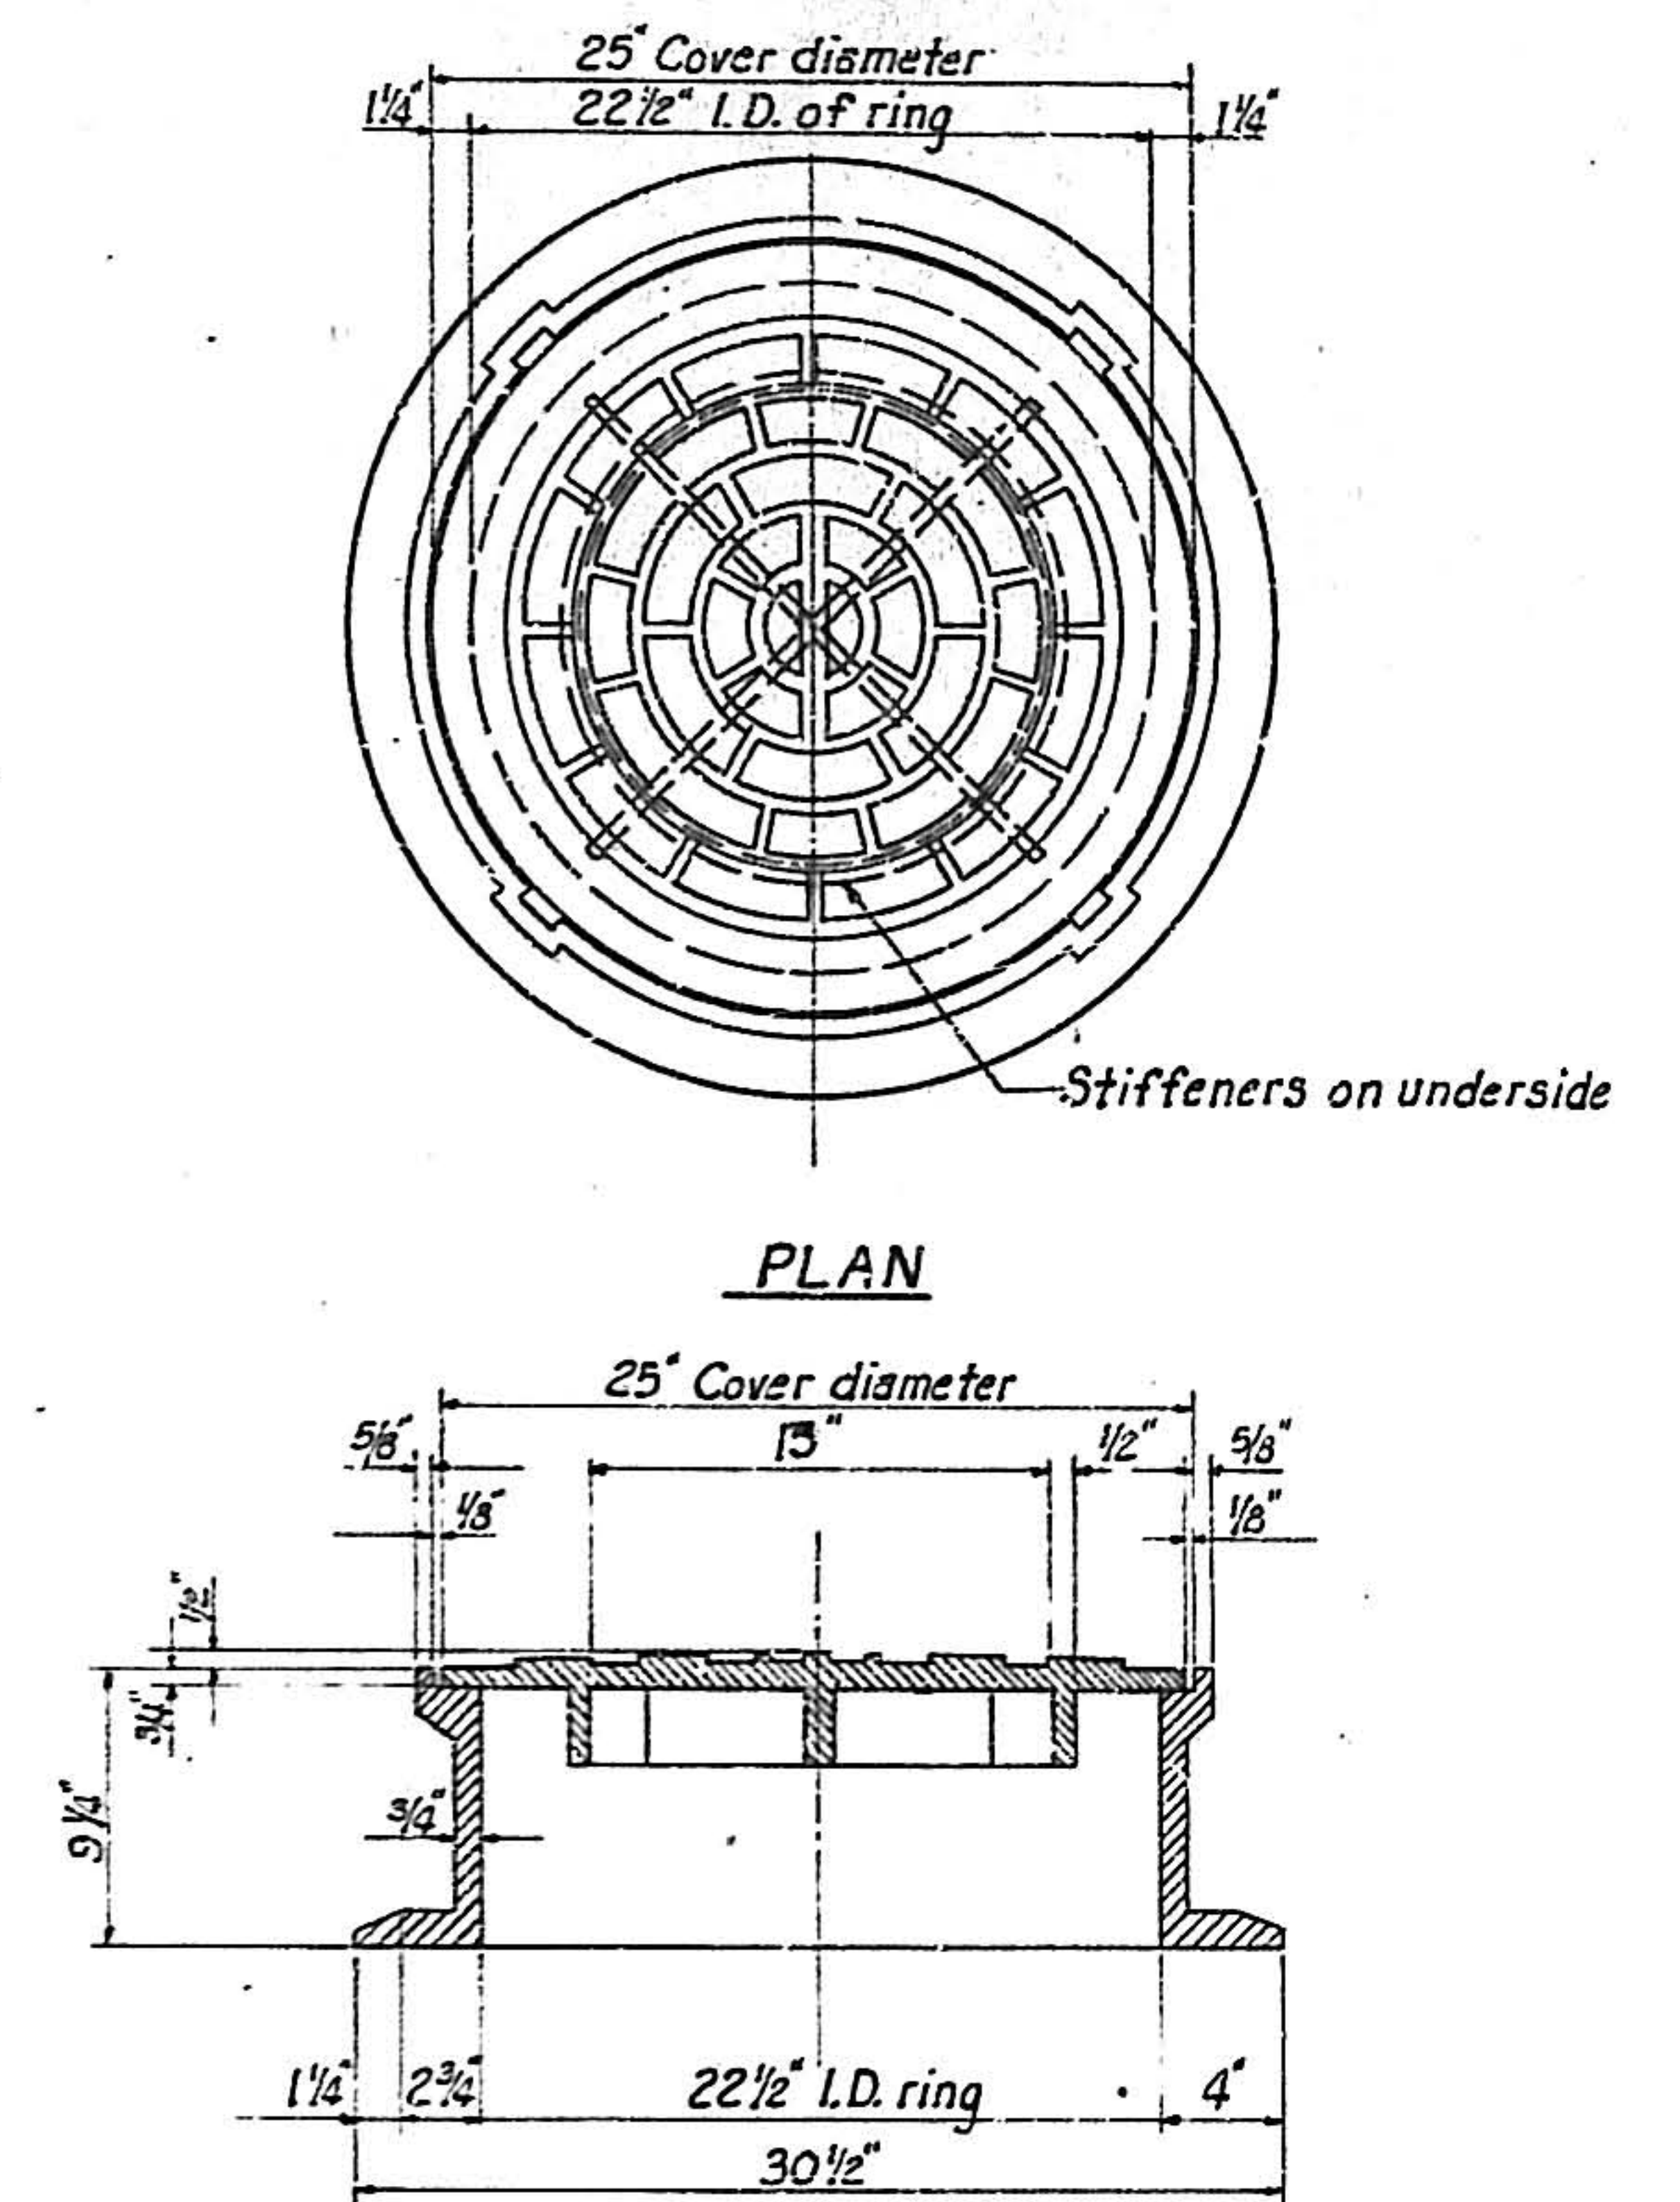

PLAN


SECTION

TYPICAL DETAILS OF CAST IRON MANHOLE
RING AND COVER

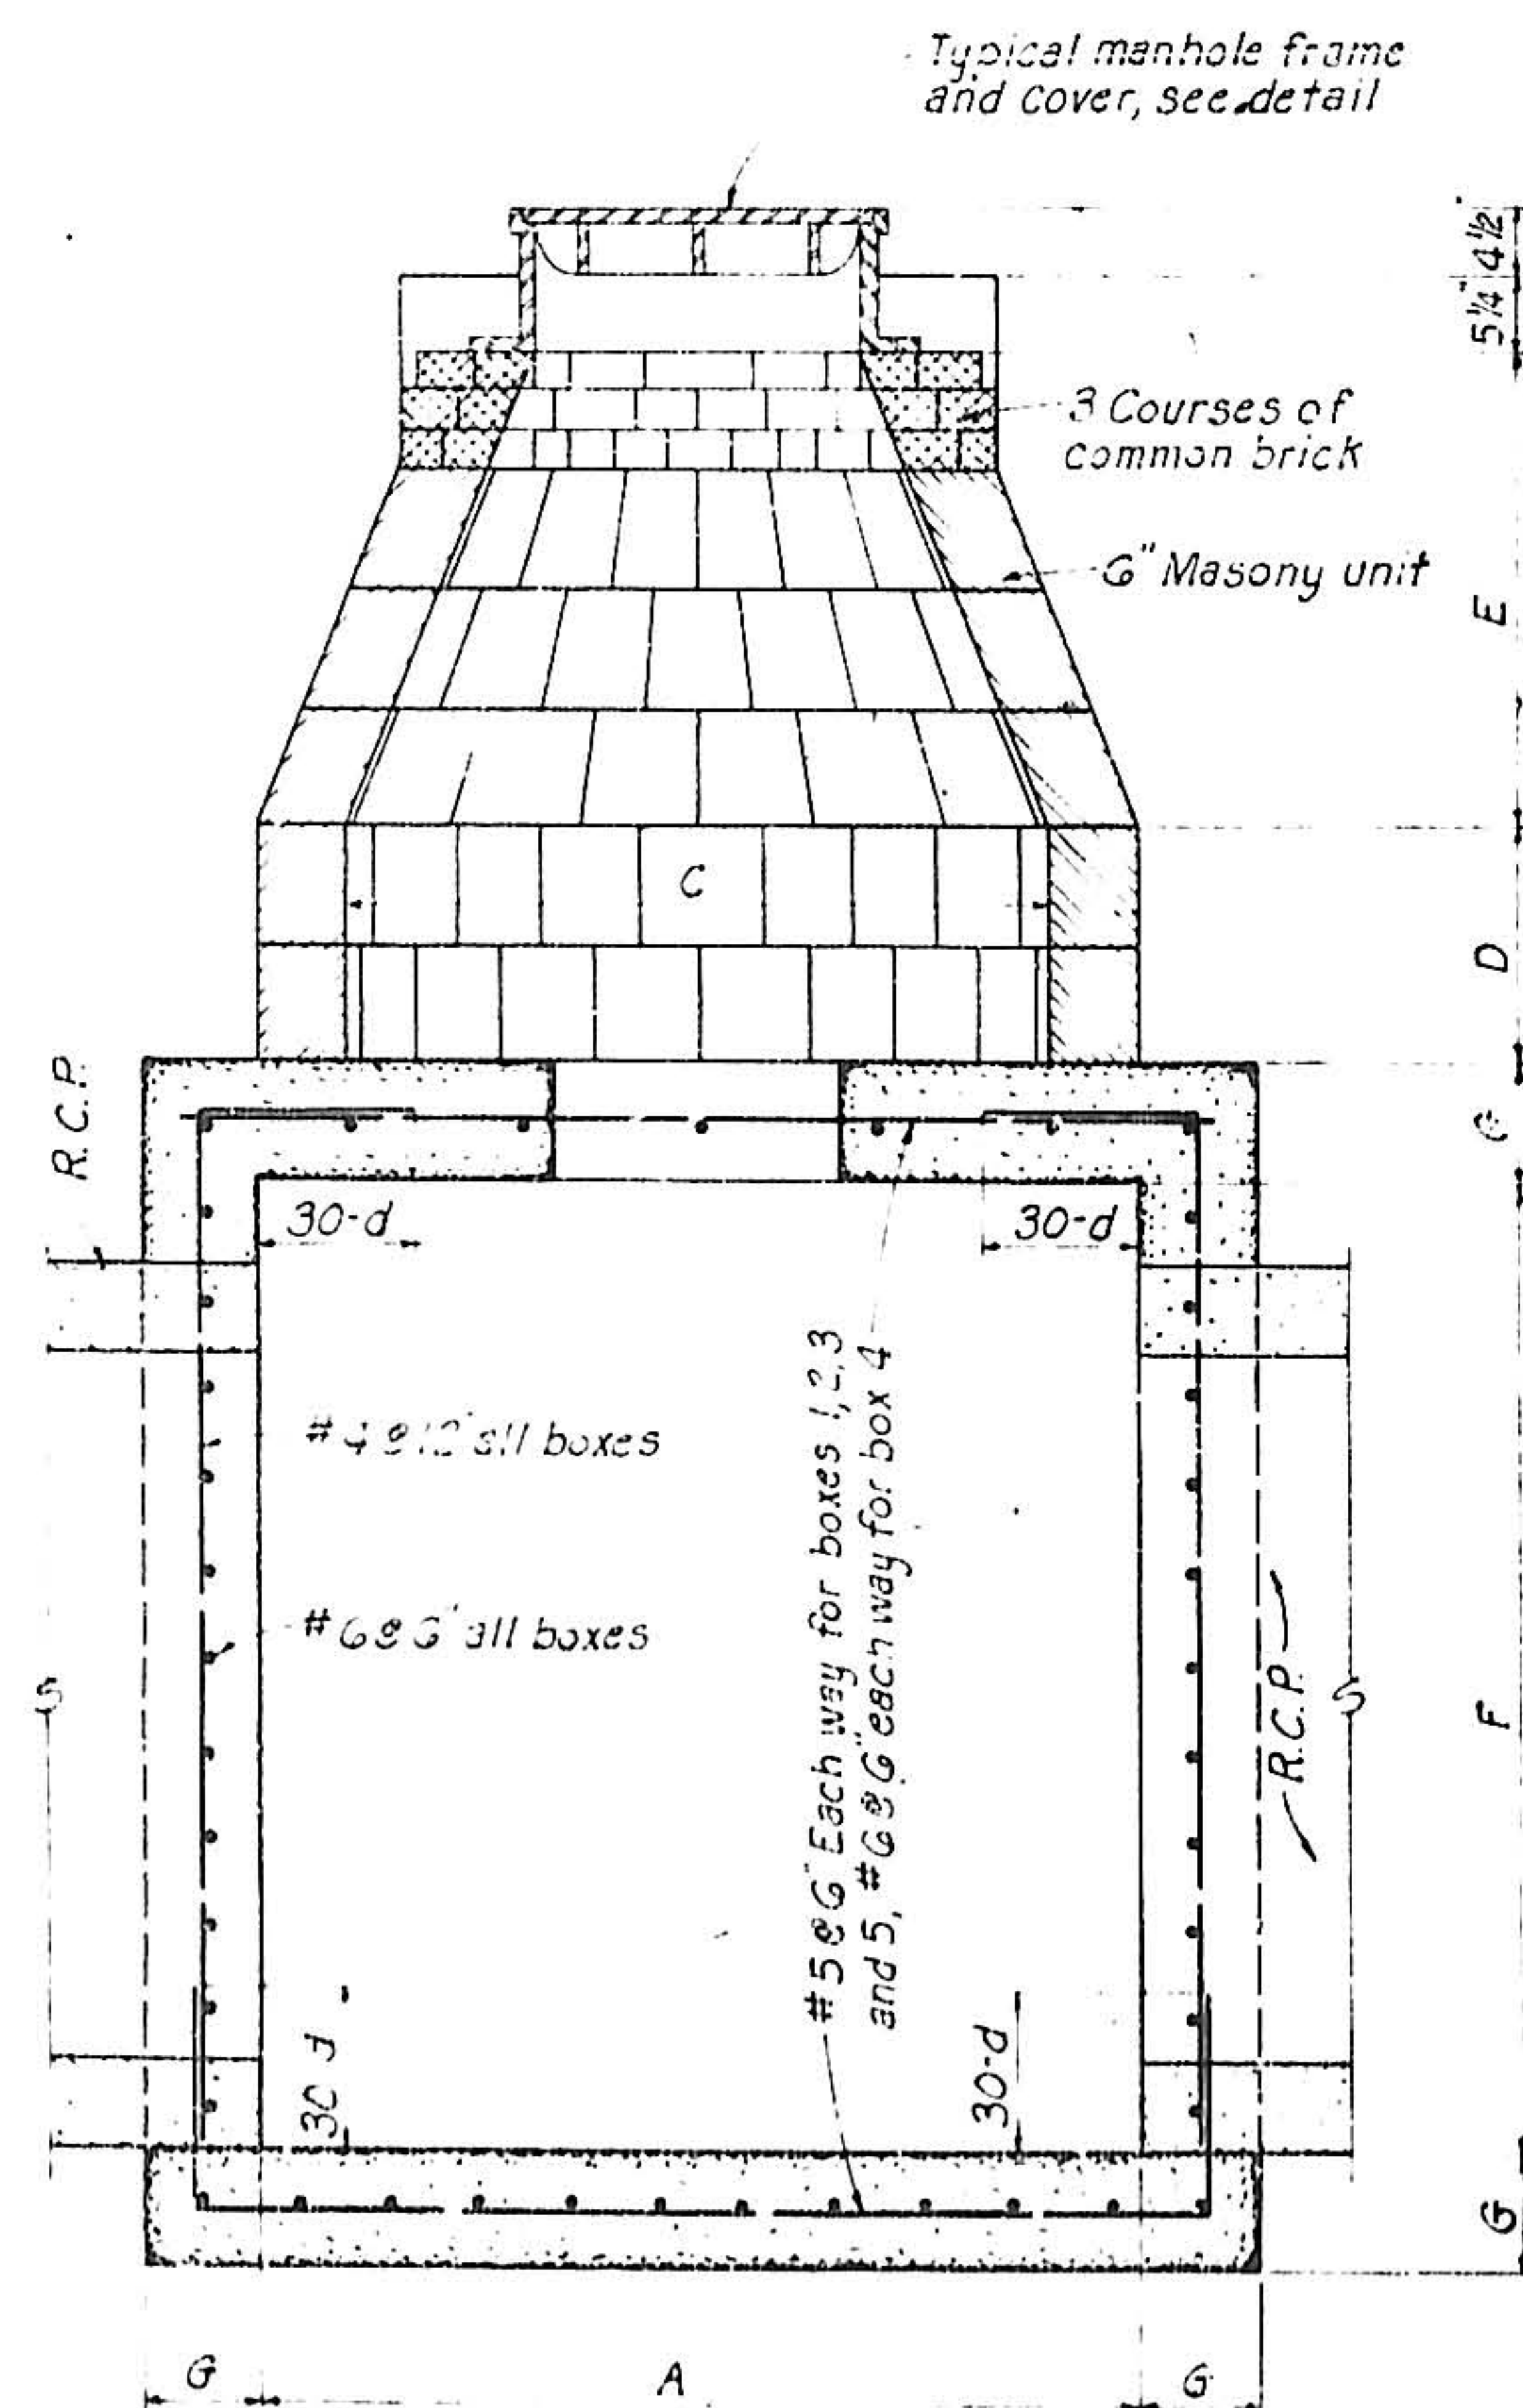

SECTION

JUNCTION BOX TABLE OF DIMENSIONS							
No.	A	B	C	D	E	F	G
1	6'-0"	8'-0"	0'-0"	0'-0"	0'-8"	7'-0"	0'-8"
2	6'-0"	8'-0"	0'-0"	0'-0"	0'-8"	8'-0"	0'-8"
3	8'-0"	8'-0"	0'-0"	0'-0"	0'-8"	8'-3"	0'-8"
4	6'-0"	7'-0"	4'-0"	6'-0"	3'-4"	10'-0"	1'-0"
5	6'-0"	7'-0"	0'-0"	0'-0"	0'-8"	7'-9"	0'-8"

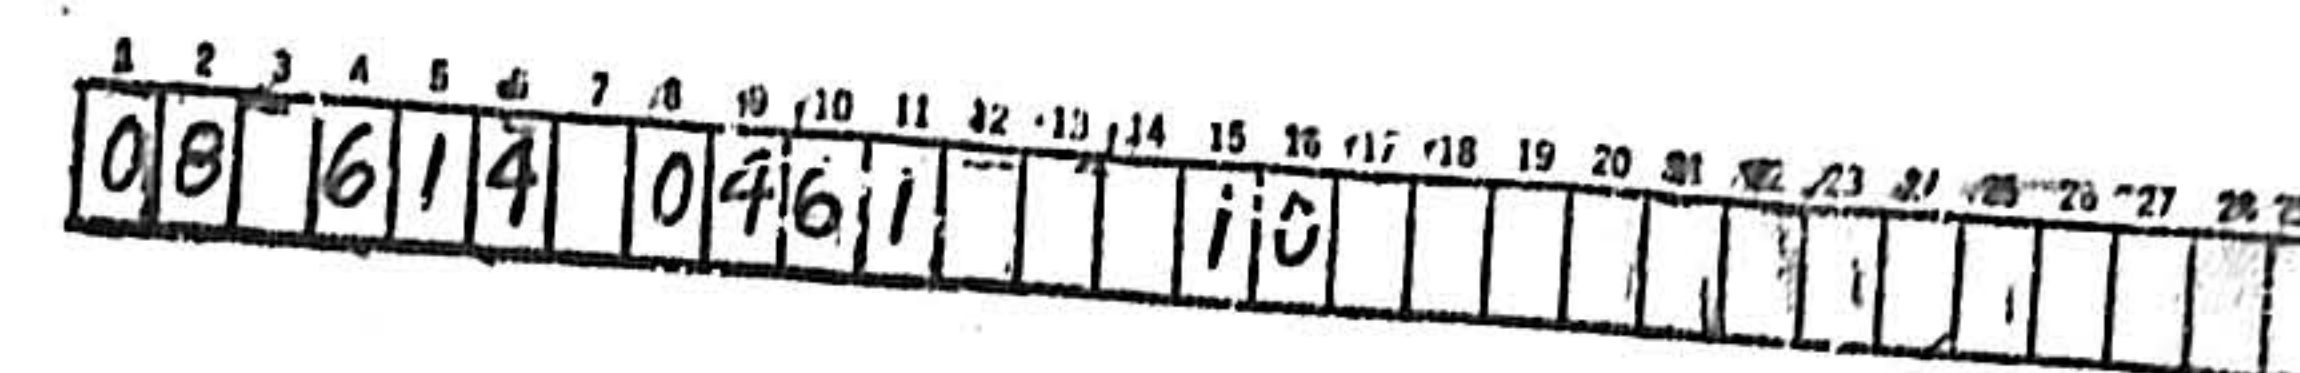

ALBUQUERQUE, NEW MEXICO			
EUBANK STORM SEWER OUTLET			
JUNCTION BOX DETAILS			
GORDON HERKENHOFF & ASSOCIATES, INC. CONSULTING ENGINEERS ALBUQUERQUE, NEW MEXICO			
SCALE AS SHOWN	DATE	DRAWN: RAS CHECKED:	SHEET 4 OF 6

DATE: 6/1/60
BY: A. J. M.
FINAL SURVEY PLOT: ALL AREAS CHECKED
NO.:

DATE: 6/1/60
BY: A. J. M.
ORIGINAL SURVEY PLOT: ALL AREAS CHECKED
NO.:

5440

5435

5430

5425

5420

5415

5410

5455

5450

5445



5440

5435


5430

5425

5420

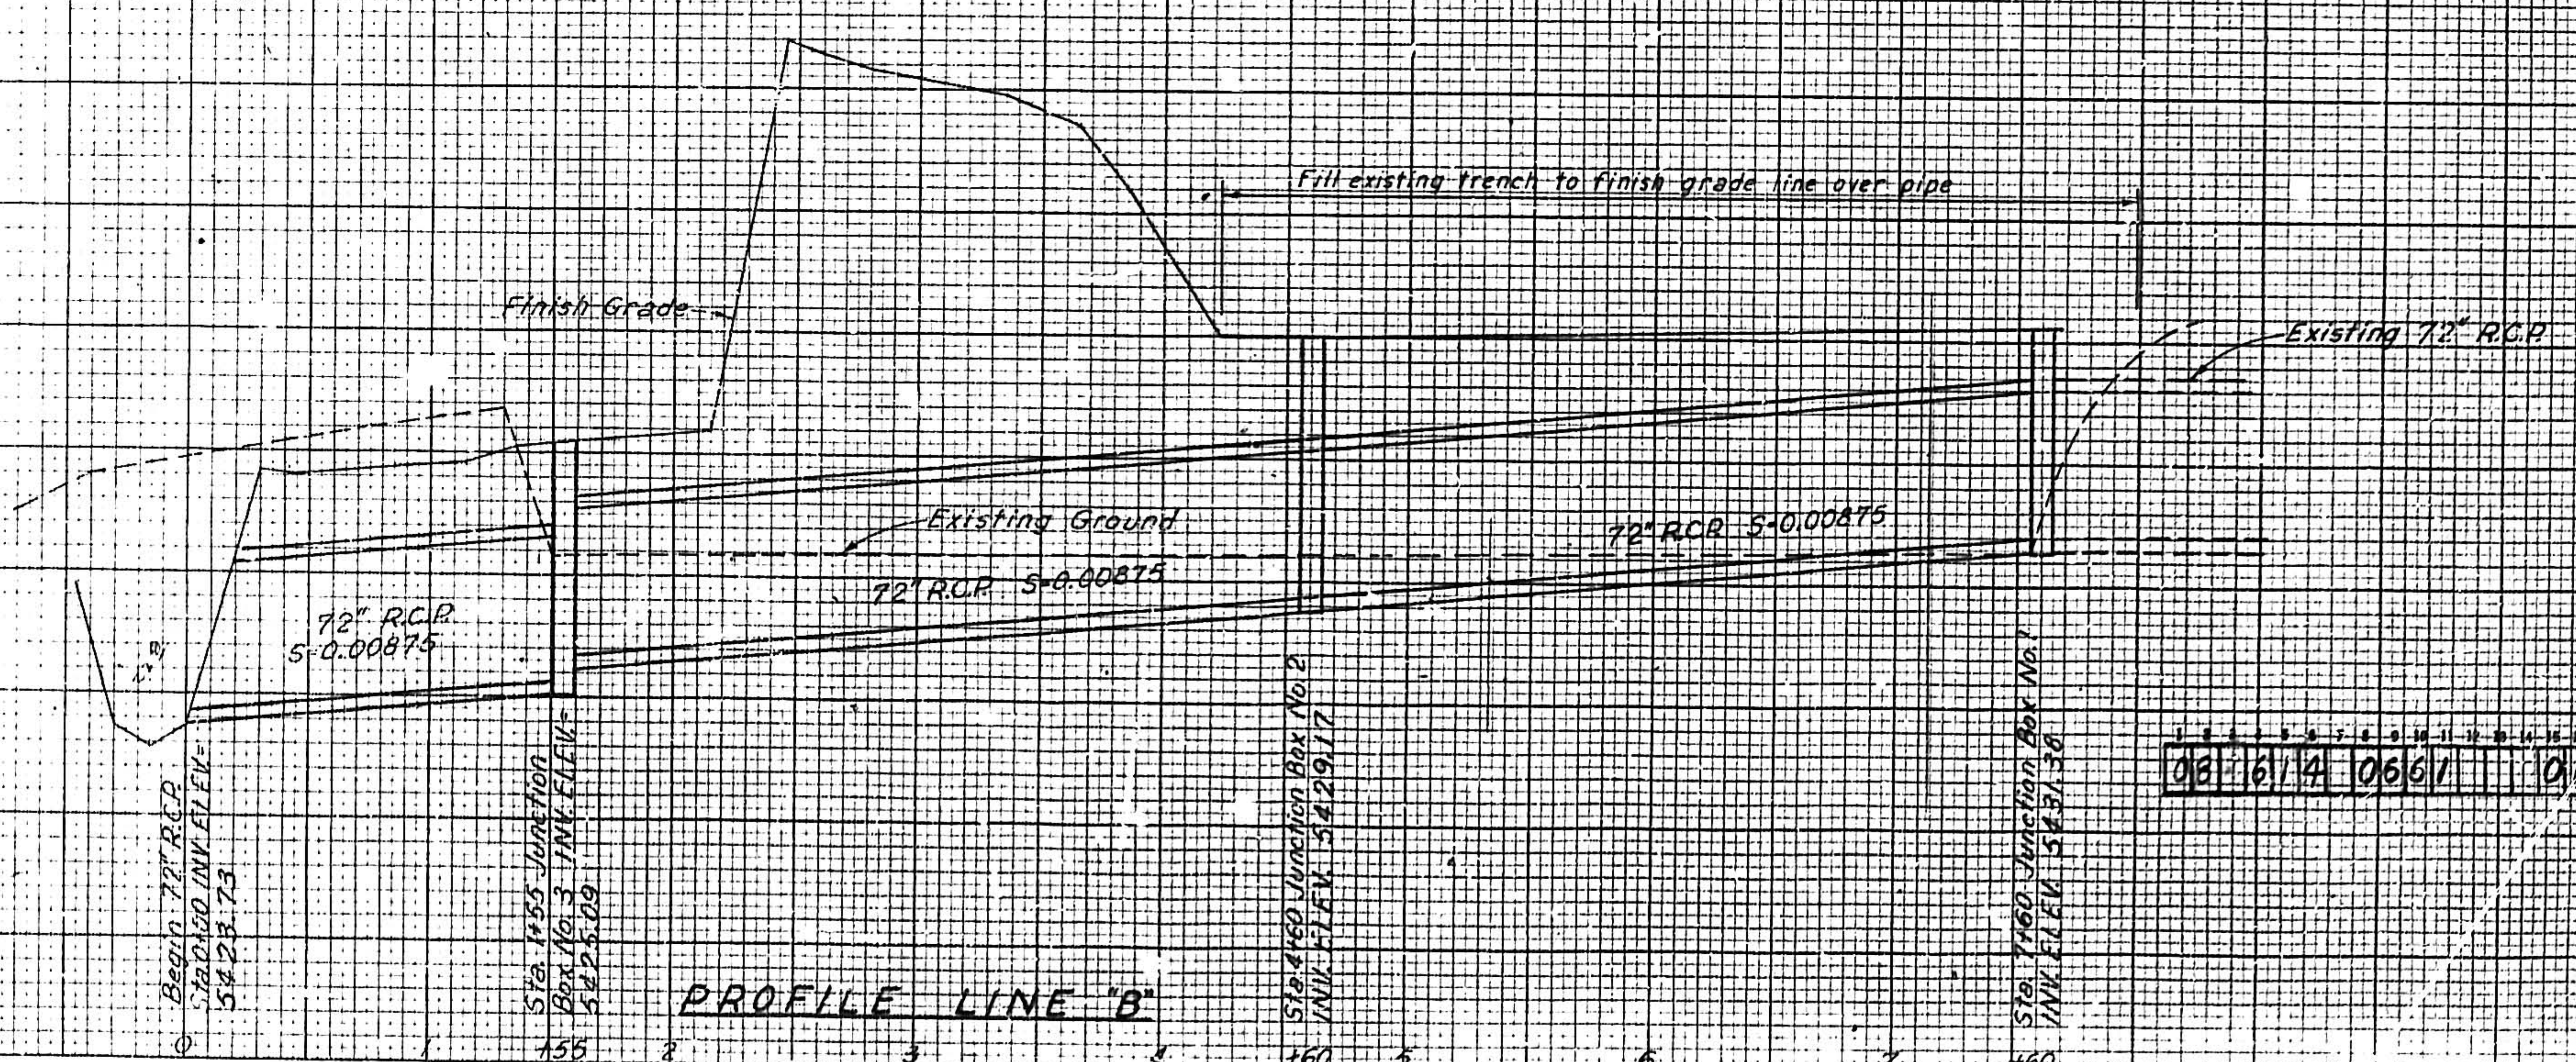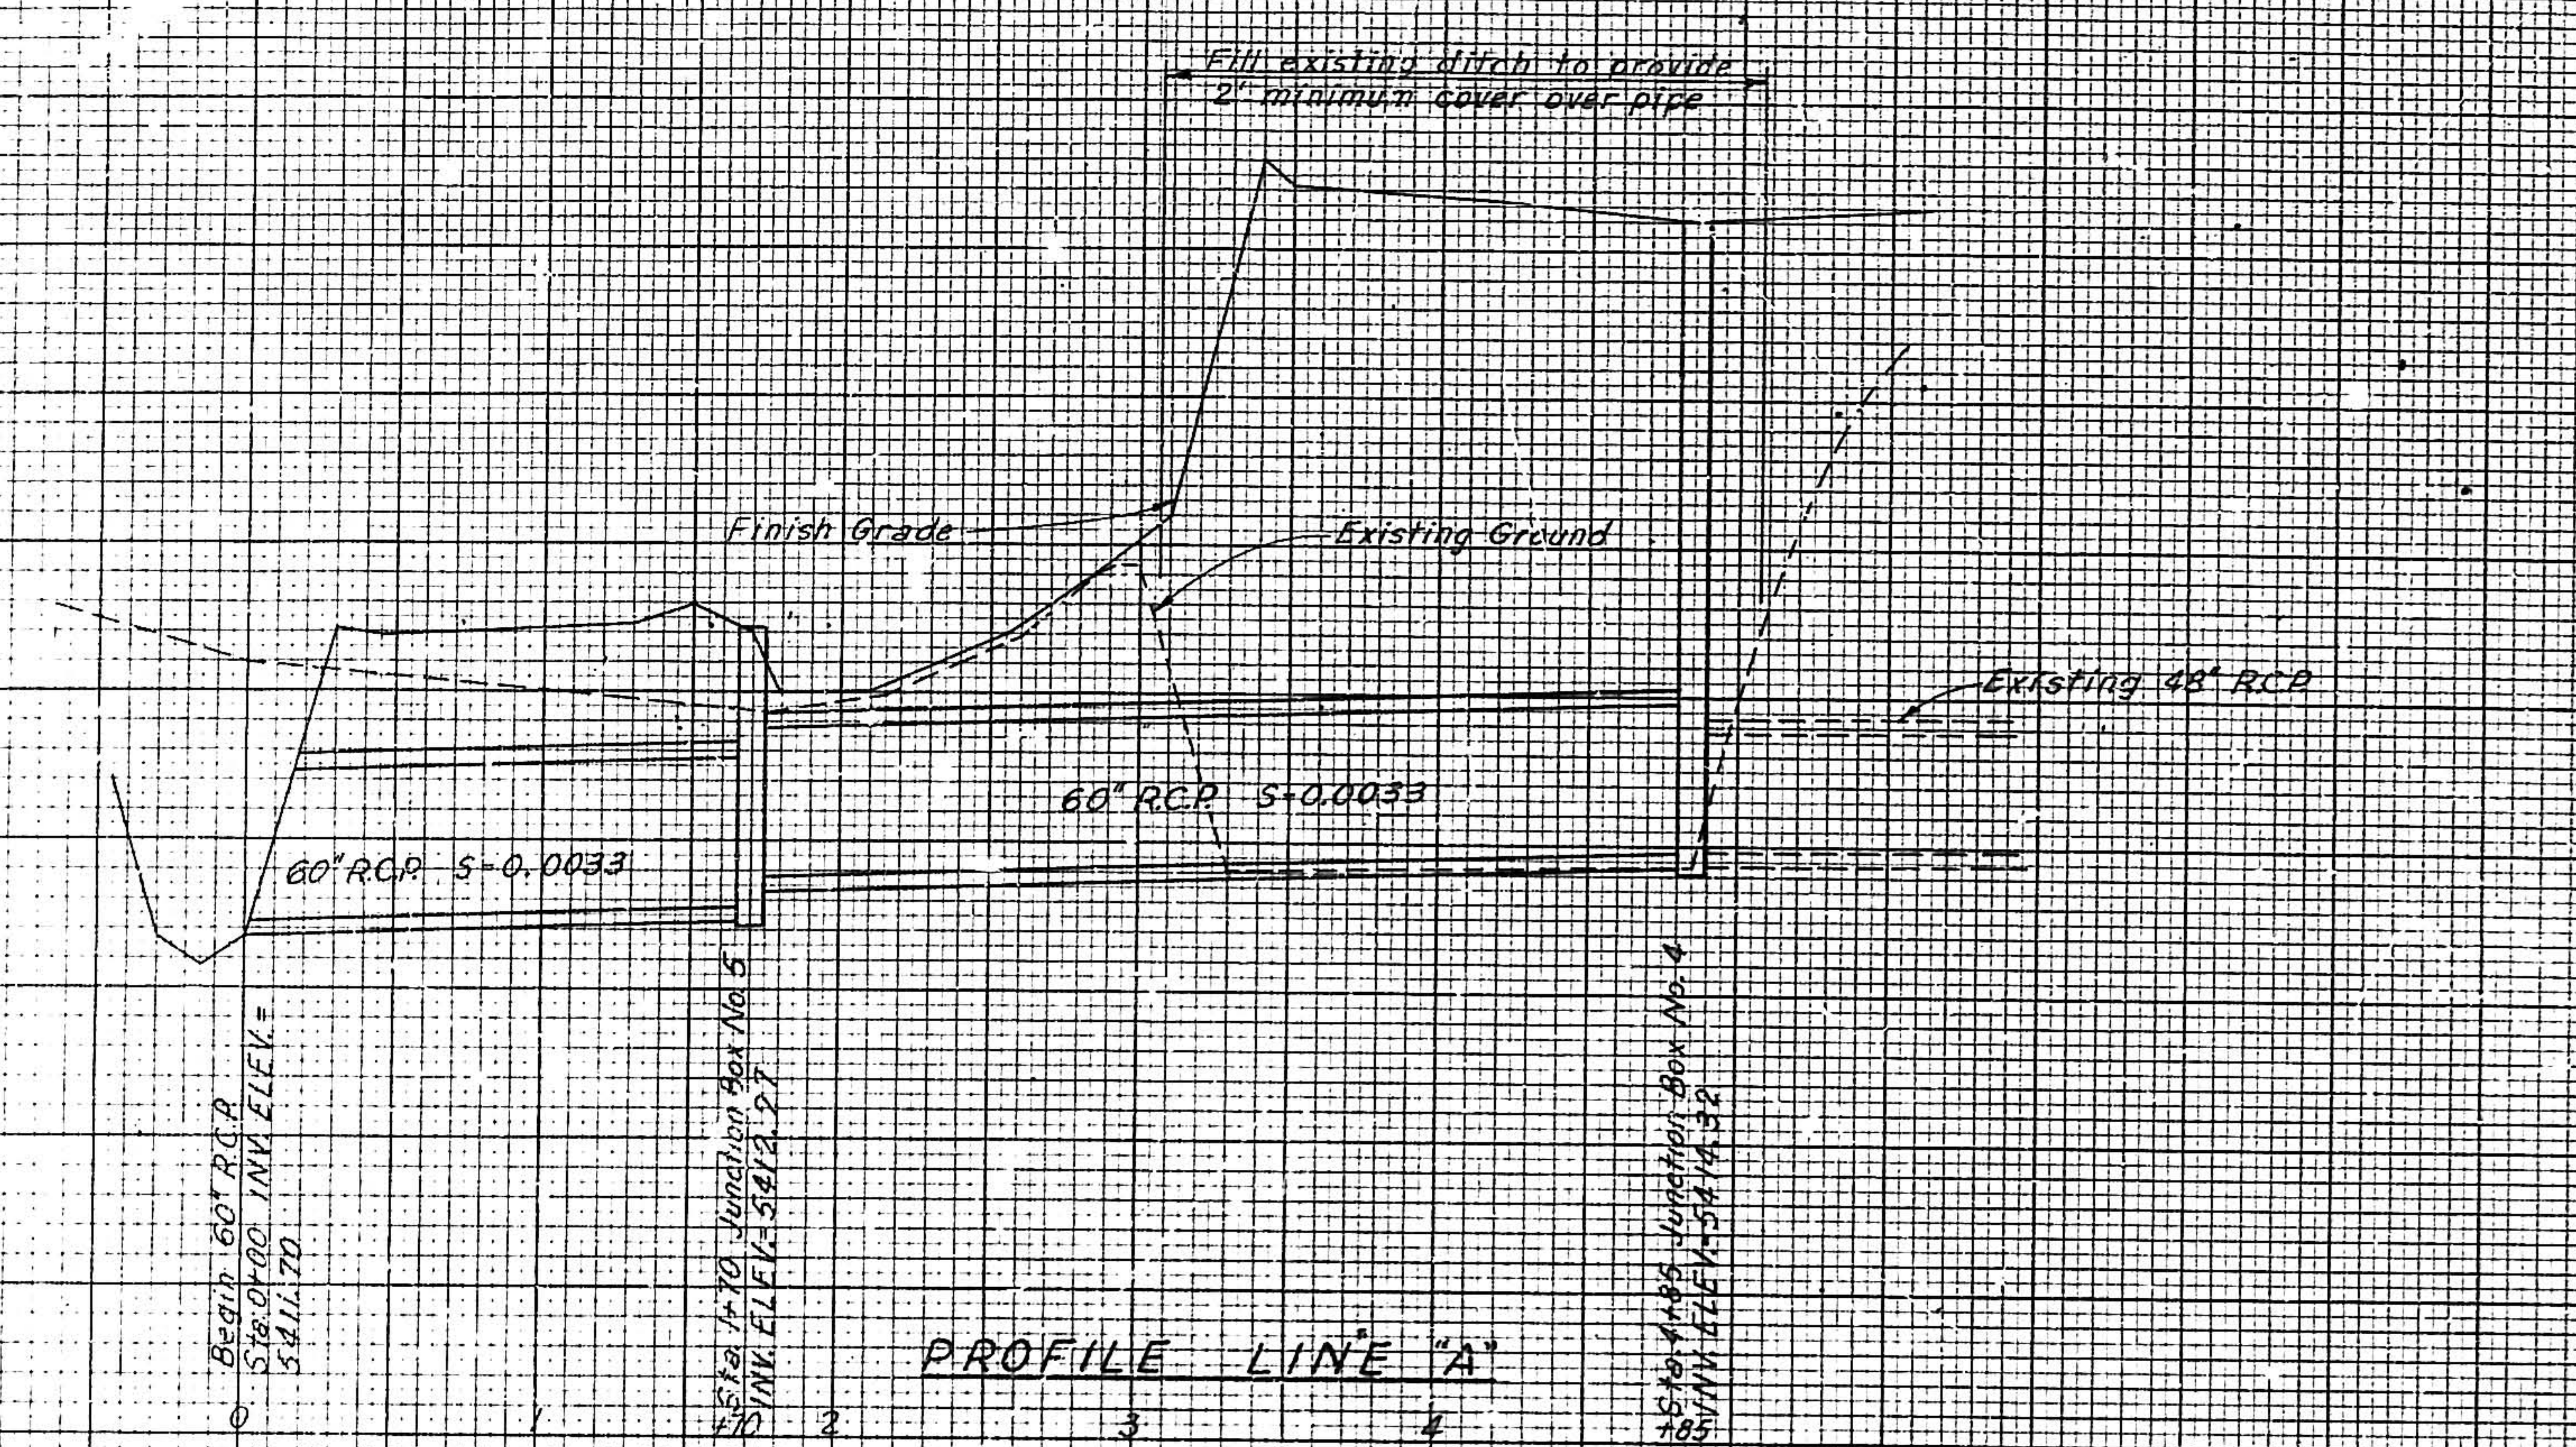

08	6	4	0661	01	57201
					57211

 

LAYOUT PLAN
Scale: 1"=50'

460
-155
305

1	2	
---	---	---	---	---	---	---	---	---	----	----	-----	-----	------	------	

FINAL SURVEY PLOTTED
DATE 6/1/14
BY N. J. M.
NO. 10

ORIGINAL SURVEY PLOTTED
DATE 6/1/14
BY N. J. M.
NO. 10

5440

5435

5430

5425

5420

5415

5410

5455

5450

5445

5440

5435

5430

5425

5420

60" RCP S+0.0033

Begin 60" RCP

Finish Grade

Existing Ground

60" RCP S+0.0033

Existing 48" RCP

PROFILE LINE "A"

Finish Grade

Existing Ground

72" RCP S+0.00875

Begin 72" RCP
Sta 1+00 INV ELEV = 5423.73

Sta 1+55 Junction
Box No 3 INV ELEV = 5425.09

PROFILE LINE "B"

Sta 1+60 Junction Box No 2
INV ELEV = 5429.17

72" RCP S+0.00875

Existing 72" RCP

08/16/14 0661 01 5720

57211

PROFILES