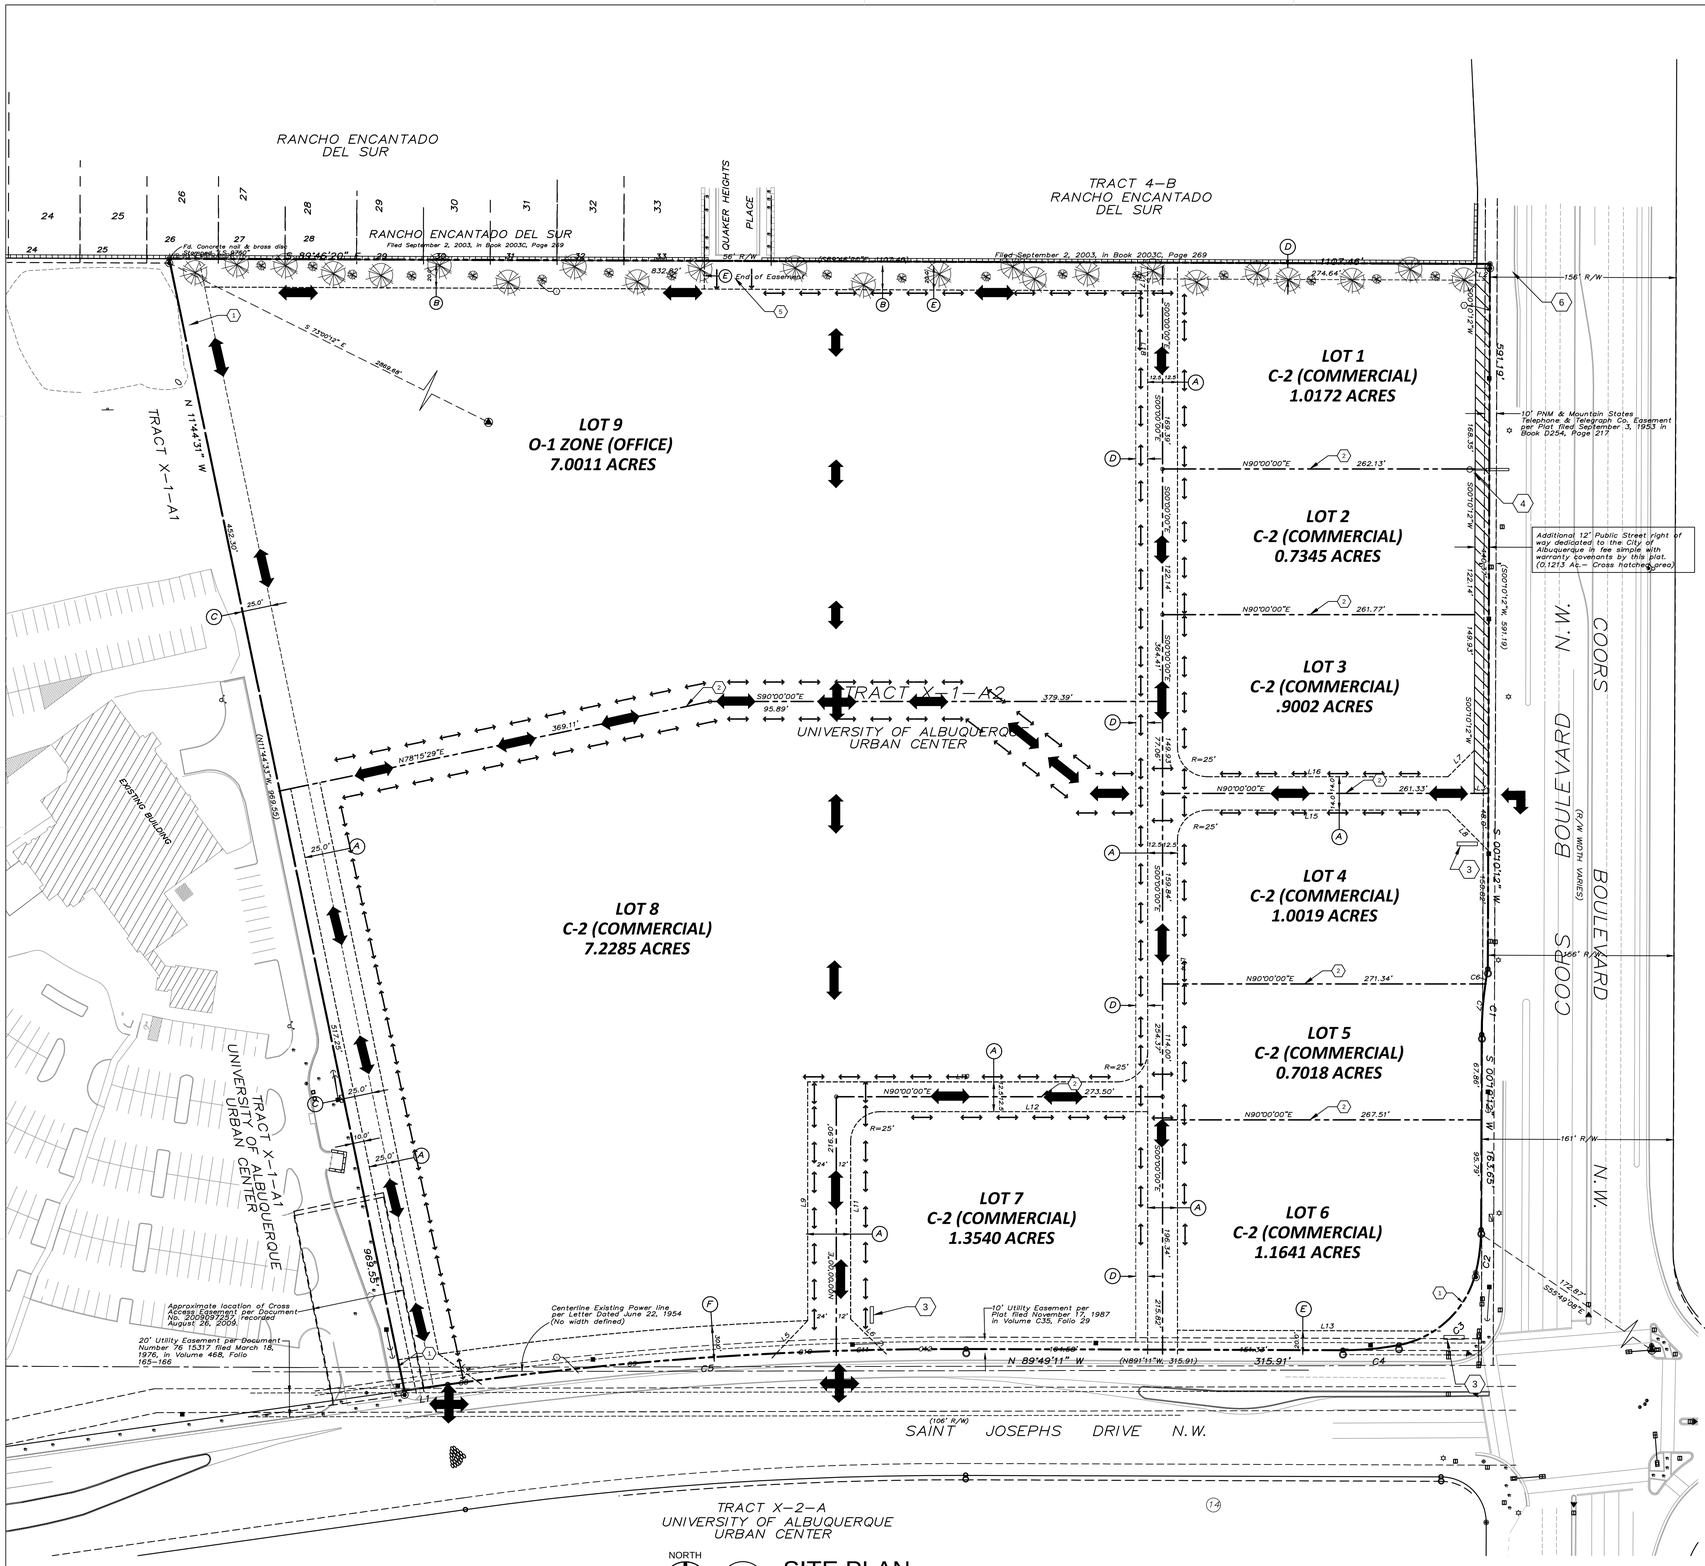
RANCHO ENCANTADO DEL SUR
RANCHO ENCANTADO DEL SUR
Filed September 2, 2003, In Book 2003C, Page 269
TRACT 4-B
RANCHO ENCANTADO DEL SUR
Filed September 2, 2003, In Book 2003C, Page 269
QUAKER HEIGHTS PLACE
56' R/W
End of Easement
LOT 9
O-1 ZONE (OFFICE)
7.0011 ACRES
LOT 1
C-2 (COMMERCIAL)
1.0172 ACRES
LOT 2
C-2 (COMMERCIAL)
0.7345 ACRES
LOT 3
C-2 (COMMERCIAL)
.9002 ACRES
LOT 4
C-2 (COMMERCIAL)
1.0019 ACRES
LOT 5
C-2 (COMMERCIAL)
0.7018 ACRES
LOT 6
C-2 (COMMERCIAL)
1.1641 ACRES
LOT 7
C-2 (COMMERCIAL)
1.3540 ACRES
LOT 8
C-2 (COMMERCIAL)
7.2285 ACRES
TRACT X-1-A1
UNIVERSITY OF ALBUQUERQUE URBAN CENTER
TRACT X-1-A2
UNIVERSITY OF ALBUQUERQUE URBAN CENTER
TRACT X-2-A
UNIVERSITY OF ALBUQUERQUE URBAN CENTER
COORS BOULEVARD N.W.
(R/W VARIES)
156' R/W
161' R/W
106' R/W
SAINT JOSEPHS DRIVE N.W.
EXISTING BUILDING
10' PNM & Mountain States Telephone & Telegraph Co. Easement per Plat filed September 3, 1953 in Book D254, Page 217
Additional 12' Public Street right of way dedicated to the City of Albuquerque in fee simple with warranty covenants by this plat. (0.1213 Ac.— Cross hatched area)
Approximate location of Cross Access Easement per Document No. 2006099781 recorded August 28, 2006
20' Utility Easement per Document Number 76 15317 filed March 16, 1976, in Volume 468, Folio 165-166
Centerline Existing Power line per Letter Dated June 22, 1954 (No width defined)
10' Utility Easement per Plat filed November 17, 1987 in Volume C35, Folio 29
S 73°01'12" E 3962.68'
N 11°44'37" W 452.30'
N 78°15'29" E 369.11'
S 89°00'00" E 95.89'
S 00°01'12" W 1107.46'
N 89°49'11" W (N89°11'W, 315.91') 315.91'
S 00°01'12" W 1107.46'
S 00°01'12" W 1107.46'
S 00°01'12" W 1107.46