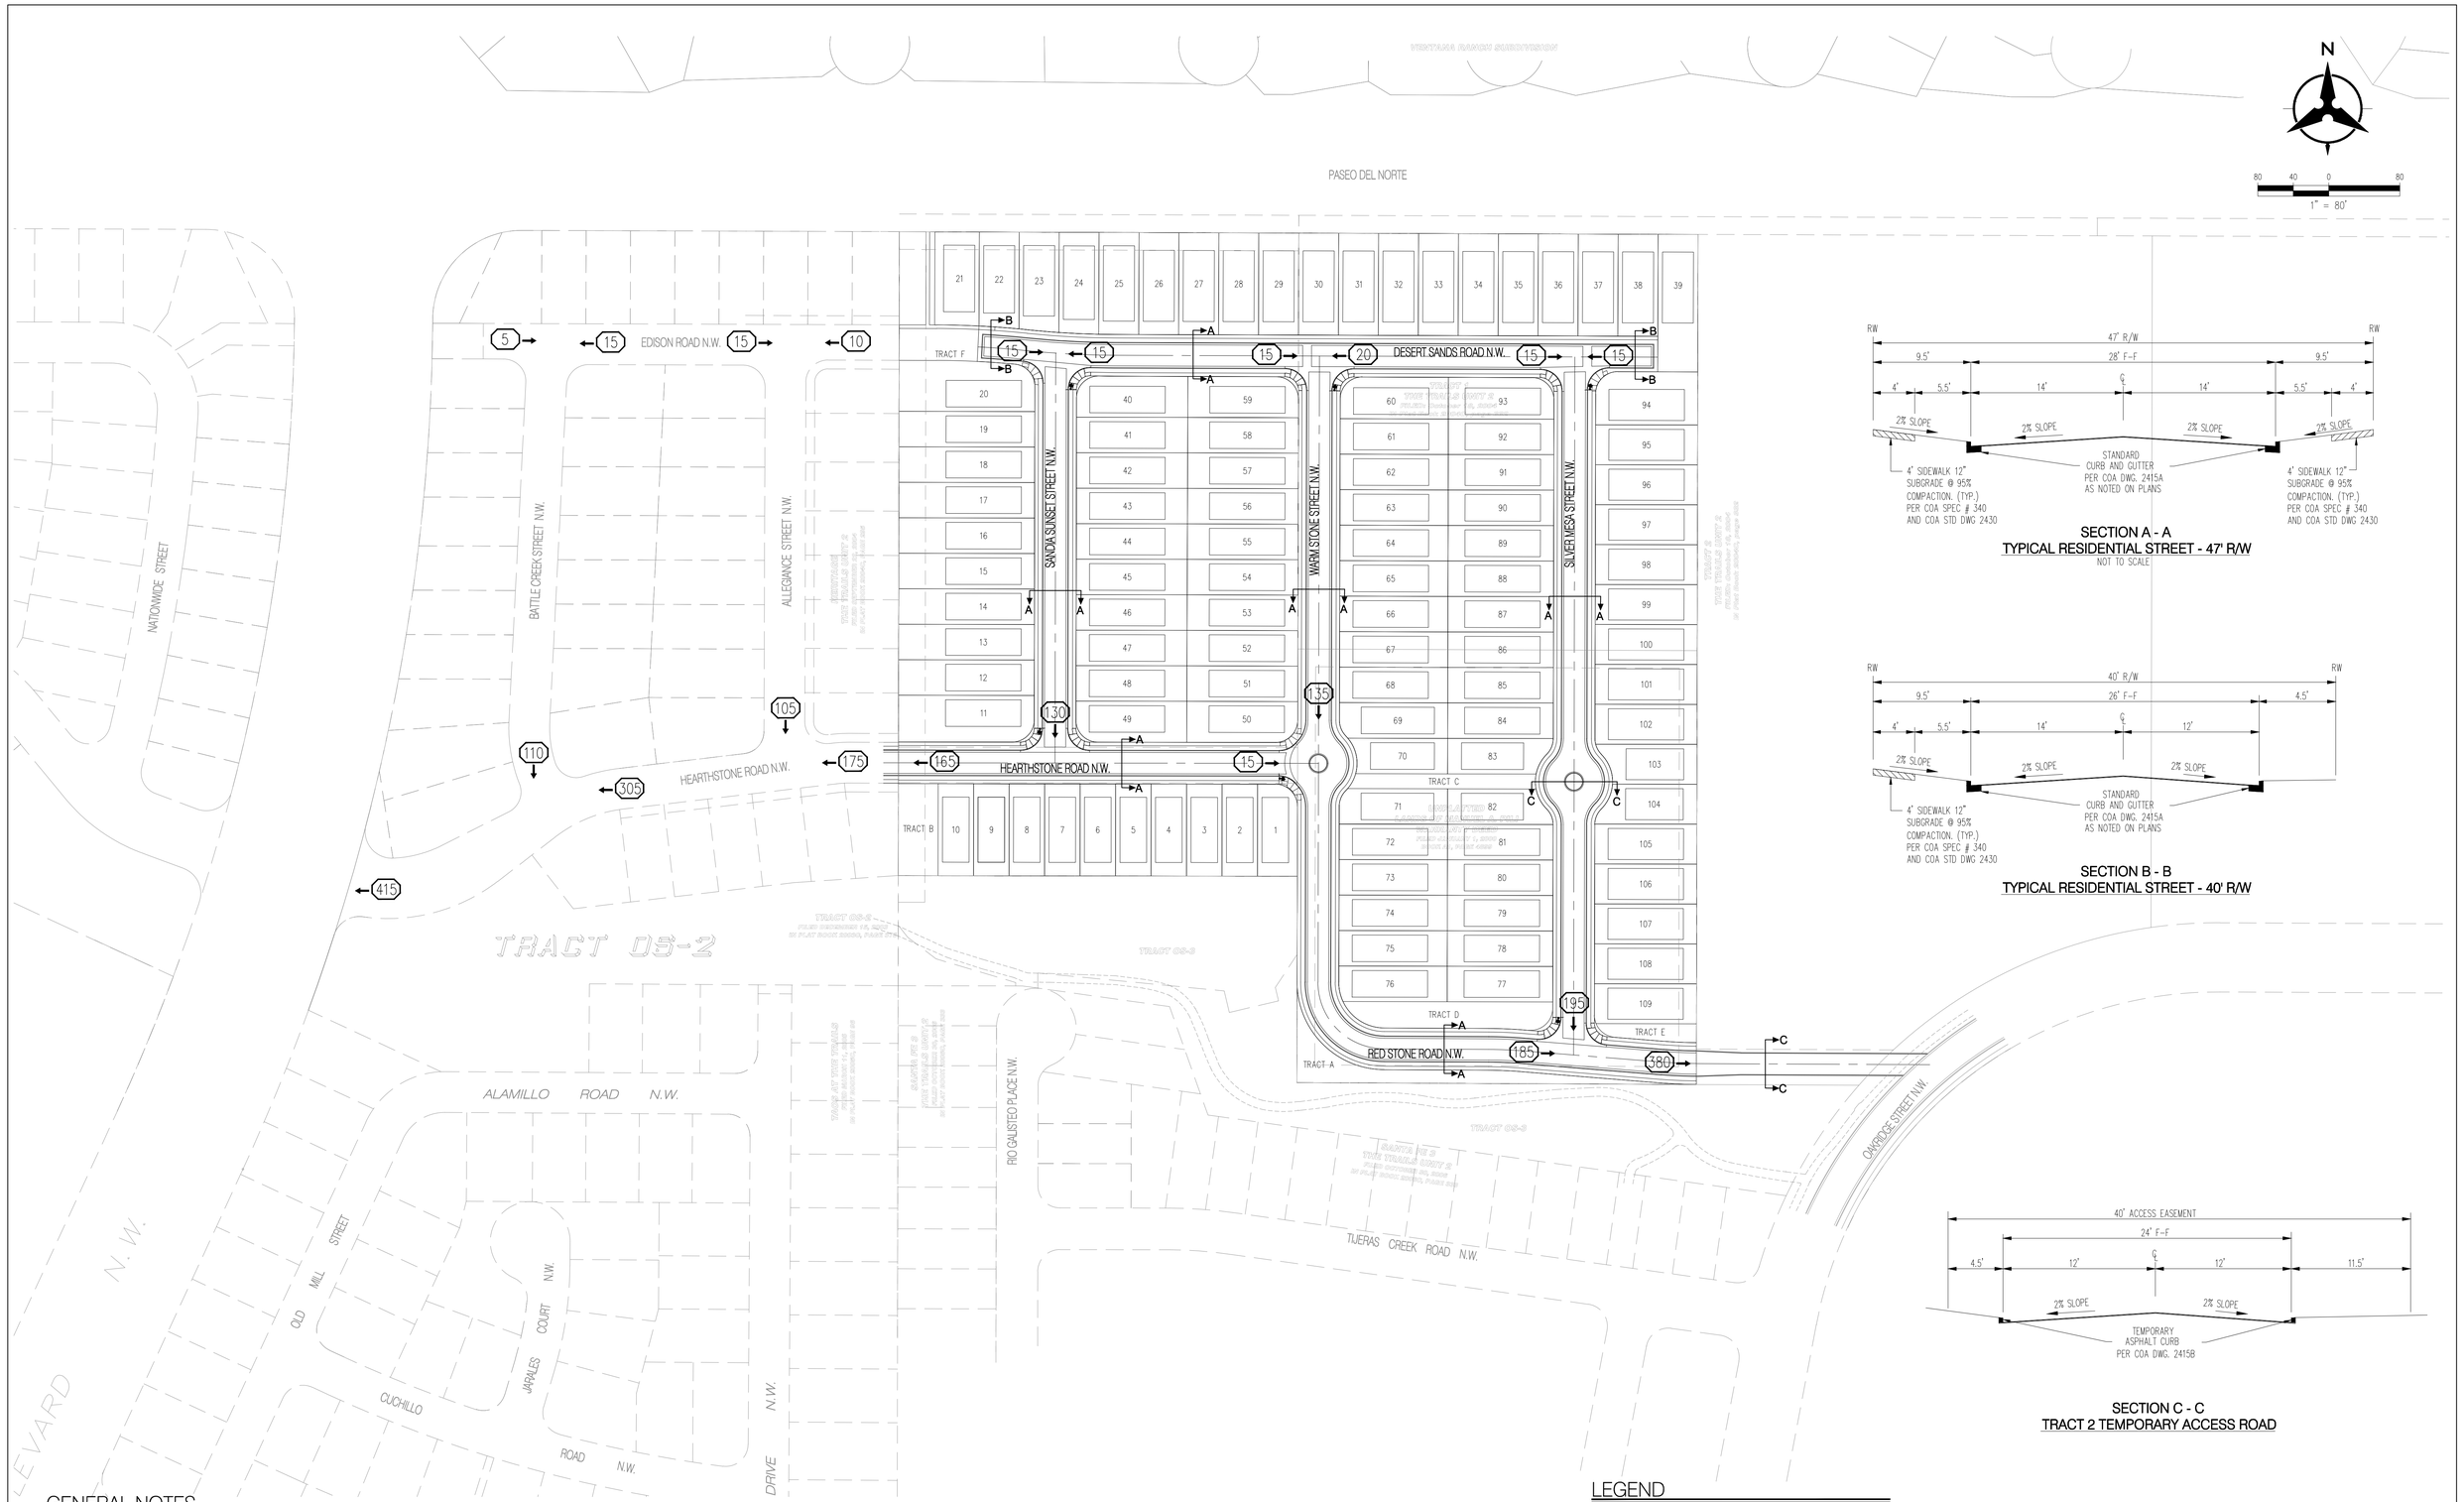

SECTION A - A
TYPICAL RESIDENTIAL STREET - 47' R/W
NOT TO SCALE

SECTION B - B
TYPICAL RESIDENTIAL STREET - 40' R/W

SECTION C - C
TRACT 2 TEMPORARY ACCESS ROAD

GENERAL NOTES

1. ASSUME 5 TRIPS PER DAY PER LOT.

LEGEND

XXX — INDICATES NUMBER OF TRIPS APPROACHING OR LEAVING THE INTERSECTION.

TRAFFIC DISTRIBUTION ANALYSIS FOR TAOS II AT THE TRAILS

Bohannan Huston