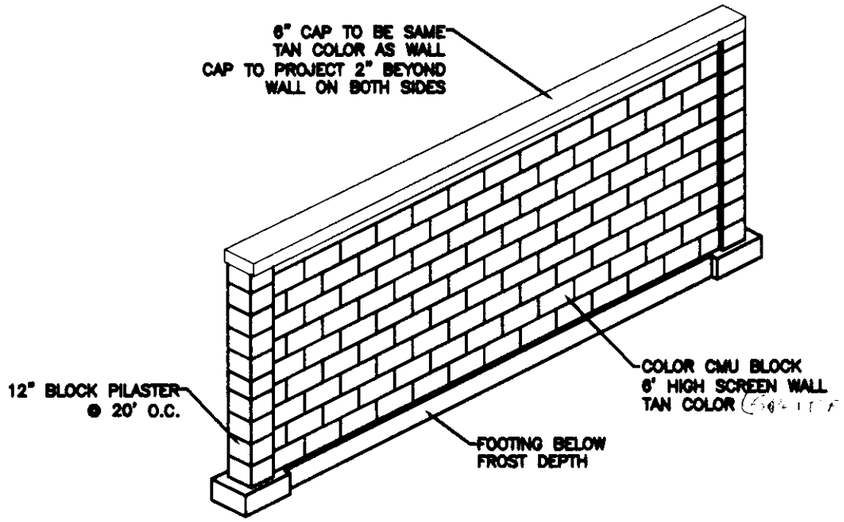

6' PERIMETER SCREEN WALL DETAIL
RTS

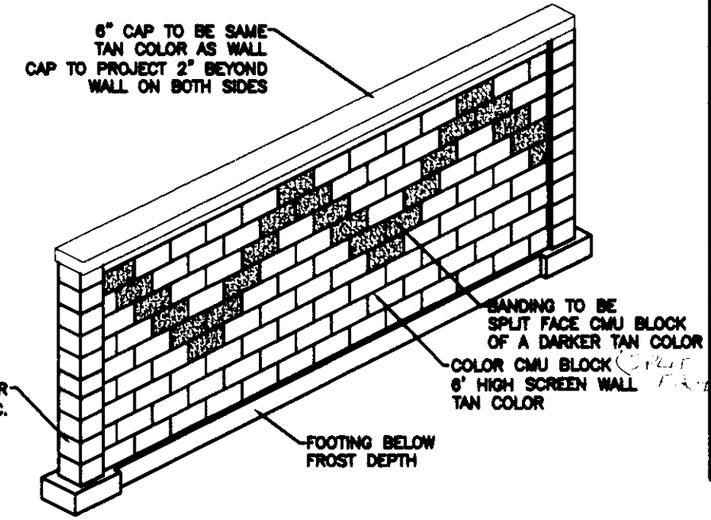

6' PERIMETER SCREEN WALL DETAIL
ALONG FRONTAGE OF SAN YGNACIO AND TOWER
RTS

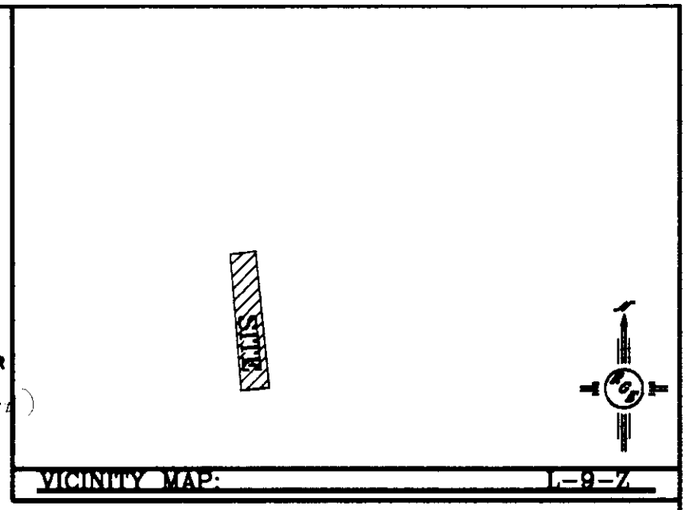

LEGAL DESCRIPTION:

TRACT 442, CASITA DE LA MESA

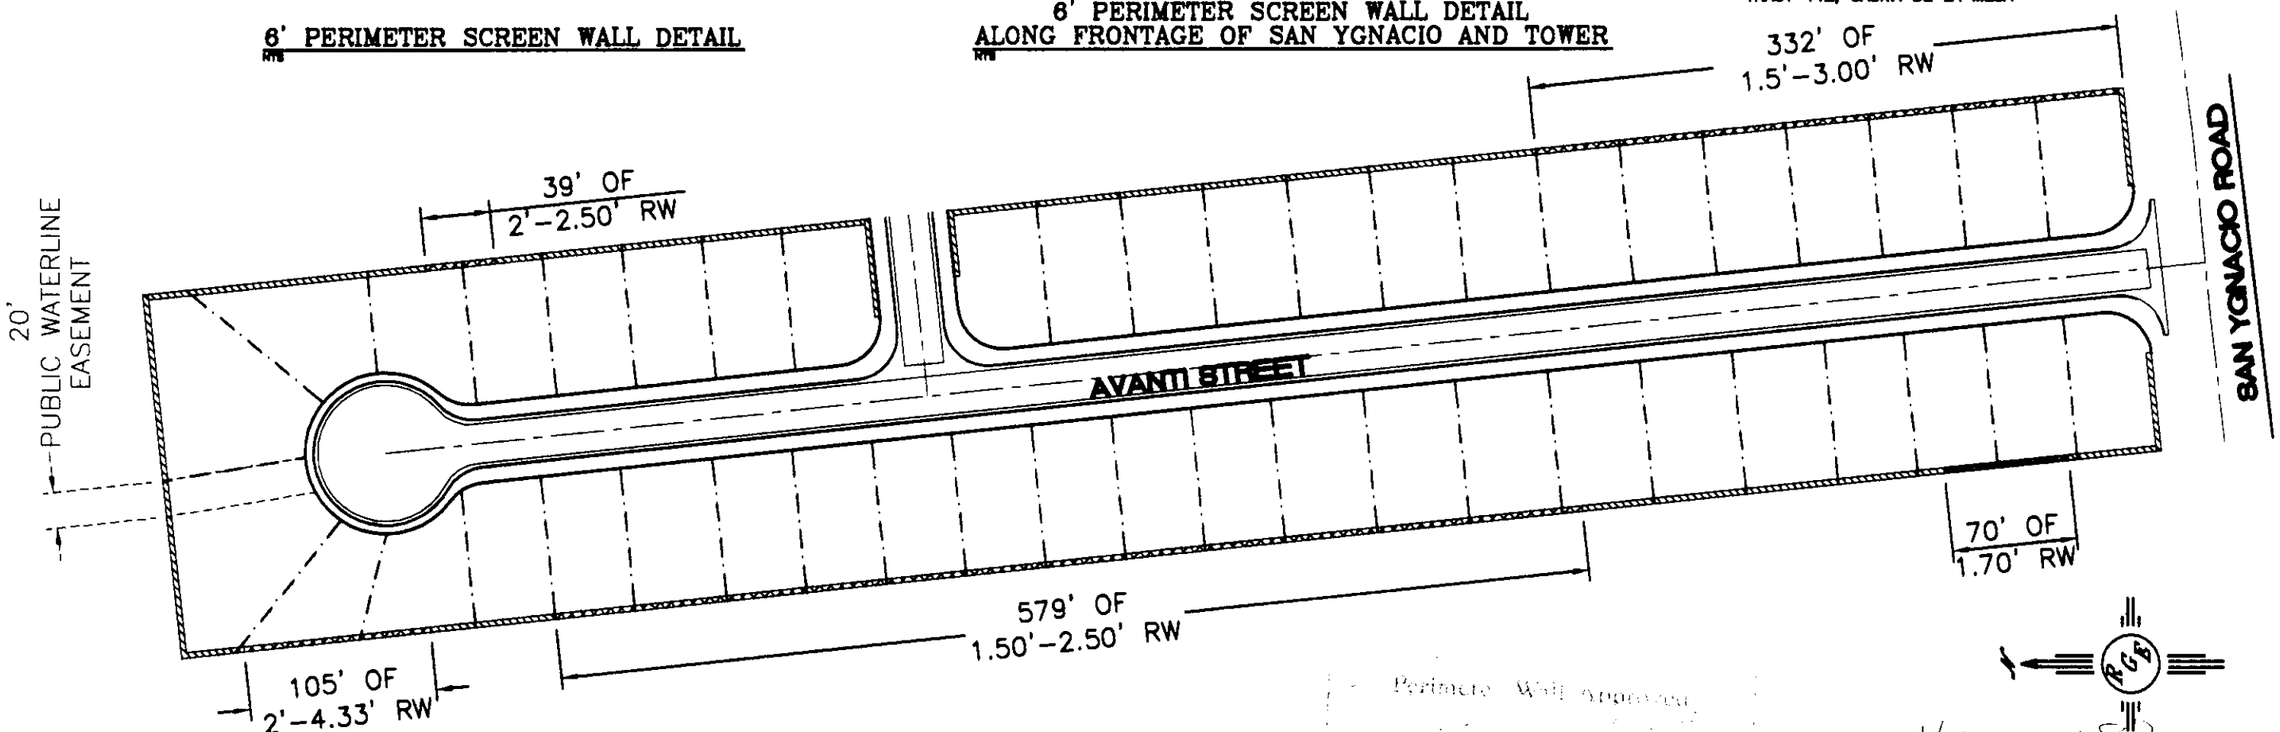

#1503182

LEGEND

- PROPOSED RETAINING WALL-EXPOSED FACE OF SCREEN WALL W/RETAINING WALL FACING ADJOINING PROPERTIES SHALL NOT EXCEED 8'.
- PROPOSED 6' SCREEN WALL
- EXISTING BOUNDARY LINE
- CENTERLINE
- RIGHT-OF-WAY
- LOT LINES
- EASEMENT

NOTES:

1. ALL EXPOSED WALL HEIGHTS ON ADJOINING PROPERTIES SHALL NOT EXCEED 8' OF EXPOSED WALL FACE.

Perimeter Wall Approval
PRB CE
Date

ENGINEER'S SEAL	TORRETTA OESTE @ TOWER AND SAN YGNACIO	DRAWN BY WCWJ
		DATE 3-30-04
	WALL DESIGN EXHIBIT	2305_WALL EXH-18-10-03
	Rio Grande Engineering, 3900 COMANCHE ROAD NE, BUILDING E, SUITE 5, ALBUQUERQUE, NM 87107, (505) 331-9080	SHEET #
DAVID SOULE P.E. #14522		JOB # 2305