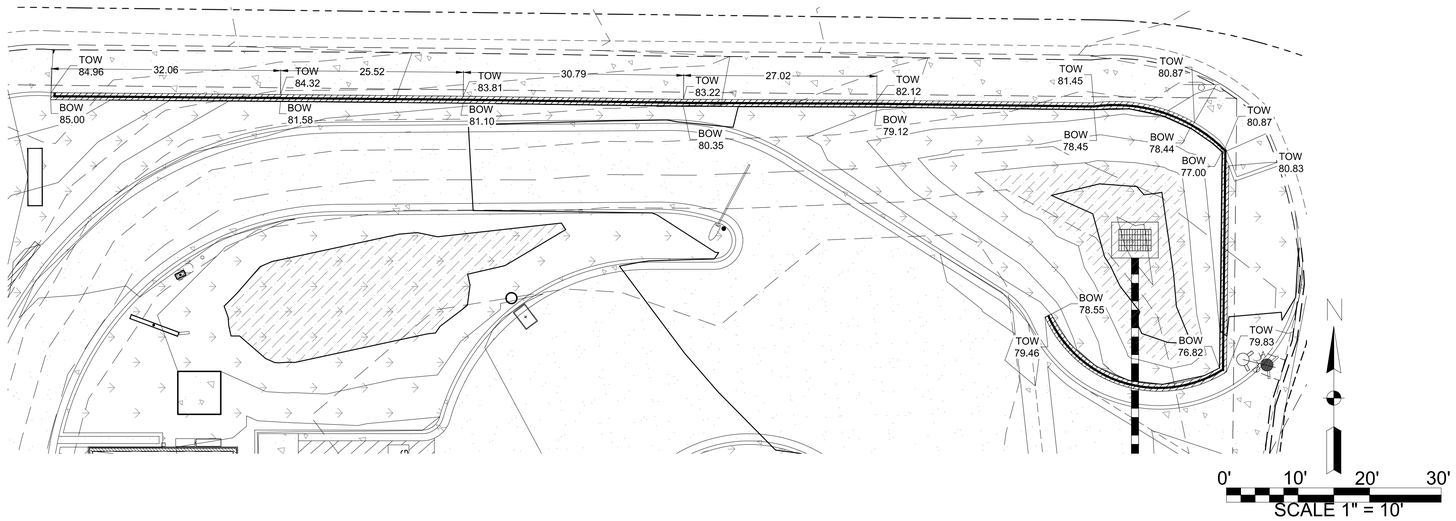

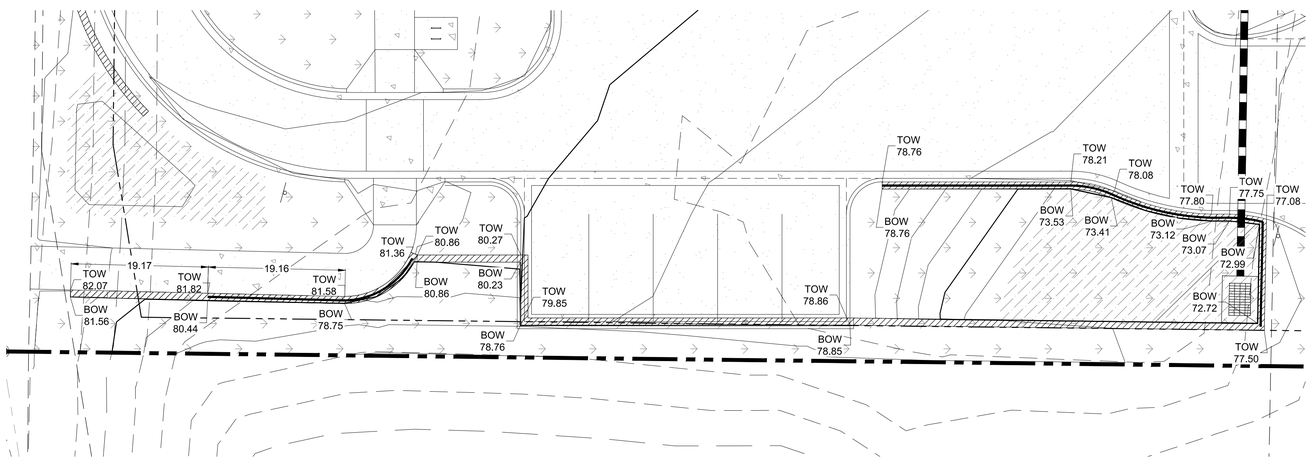

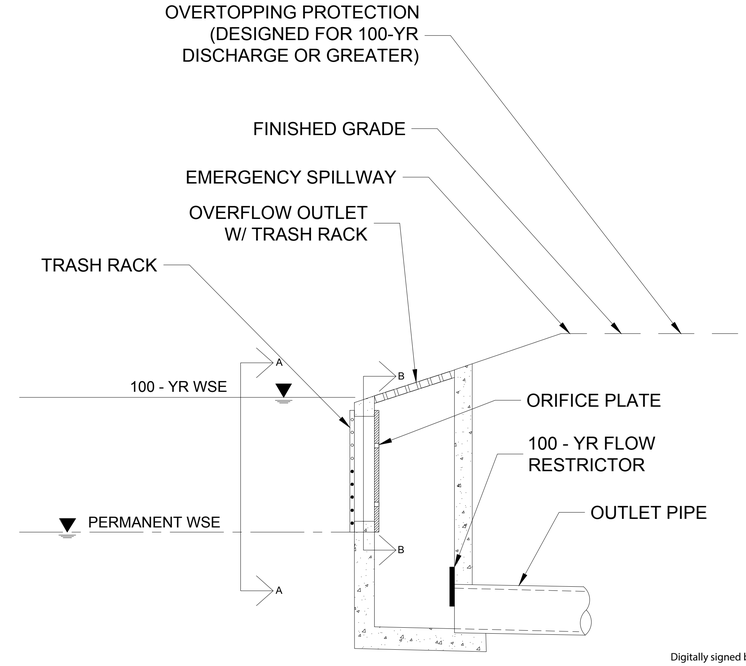

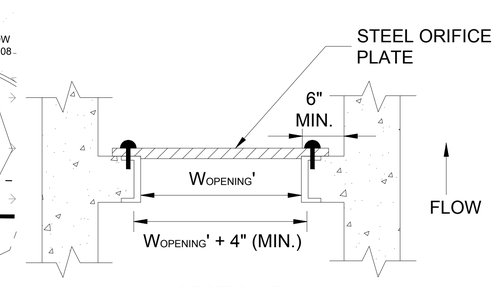

SECTION B
N.T.S.

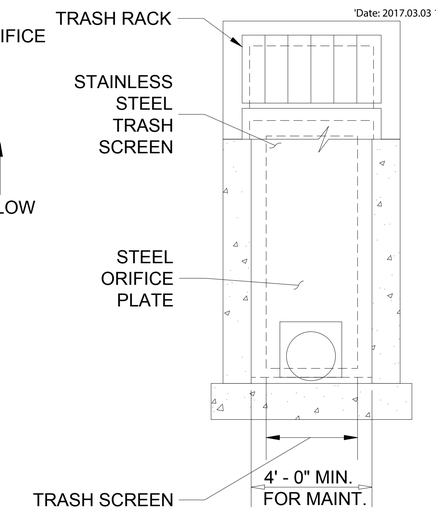

SECTION A
N.T.S.

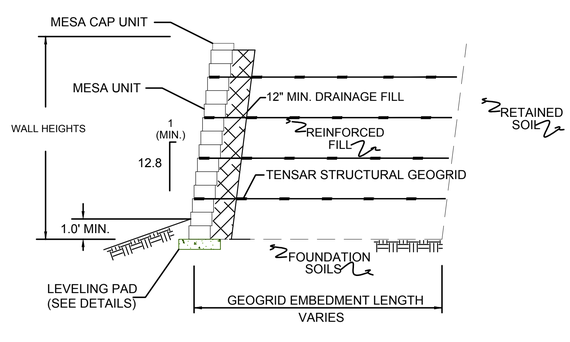

1 TYPICAL TIERED CROSS-SECTION

Scale: N/A

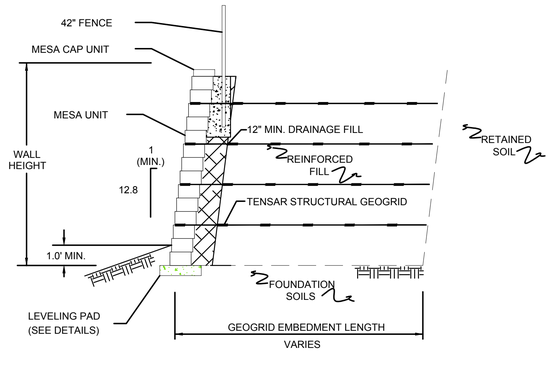

2 TYPICAL TIERED CROSS-SECTION WITH RAILING

Scale: N/A

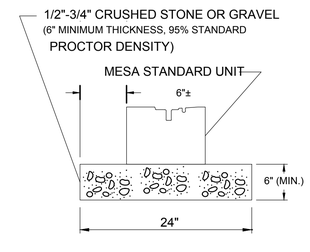

3 GRAVEL LEVELING PAD DETAIL

Scale: N/A

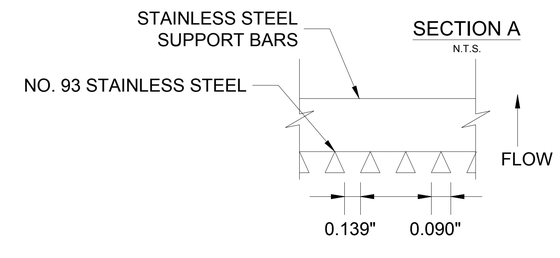

SECTION C
N.T.S.

HCI ENGINEERING
A DIVISION OF
HABERER CARPENTRY INC.
621 SOUTHMORE DR., SUITE 1600
LITTLETON, CO 80120
INFO@HABERERGROUP.COM

MARK D. MCCLUGGAGE AIA, CCS
1525 E. Douglas Wichita, KS 67211
Tel: (316) 265-9311 Fax: (316) 265-5646
www.gbmv.com

LANCE P. VANDEMARK
NEW MEXICO
21777
03/02/2017
LICENSED PROFESSIONAL ENGINEER

Digitally signed by Lance VanDemark
Date: 2017.03.03 16:28:00 -07'00'

VERTEX
Main: 303.623.9116 | Direct: 720.545.0459
3734 Osage Street | Denver, CO 80211
CONTACT: LANCE VANDEMARK, P.E.

12134.240

△ EPC 1ST SUB 09.28.16
△ EPC 2ND SUB 10.31.16
△ DRB 1ST SUB 03.02.17
△
△
△
△
△
△
△
△
△

CONTRACT DATE: JUNE 07, 2016
BUILDING TYPE: EXP. LITE MED40
PLAN VERSION: SEPTEMBER 2015
SITE NUMBER:
STORE NUMBER:

TACO BELL

UNSER BLVD NW & LADERA
ALBUQUERQUE, NM 87114

TACO BELL
EXPLORER LITE
MEDIUM40

GRADING DETAILS

C2.0