PLAT OF
LOTS G-1 AND G-2
LOS VECINOS

TOWN OF ALBUQUERQUE GRANT
PROJECTED SECTION 6, T. 10 N., R. 3 E., N.M.P.M.
CITY OF ALBUQUERQUE
BERNALILLO COUNTY, NEW MEXICO
NOVEMBER 2010
SHEET 2 OF 2

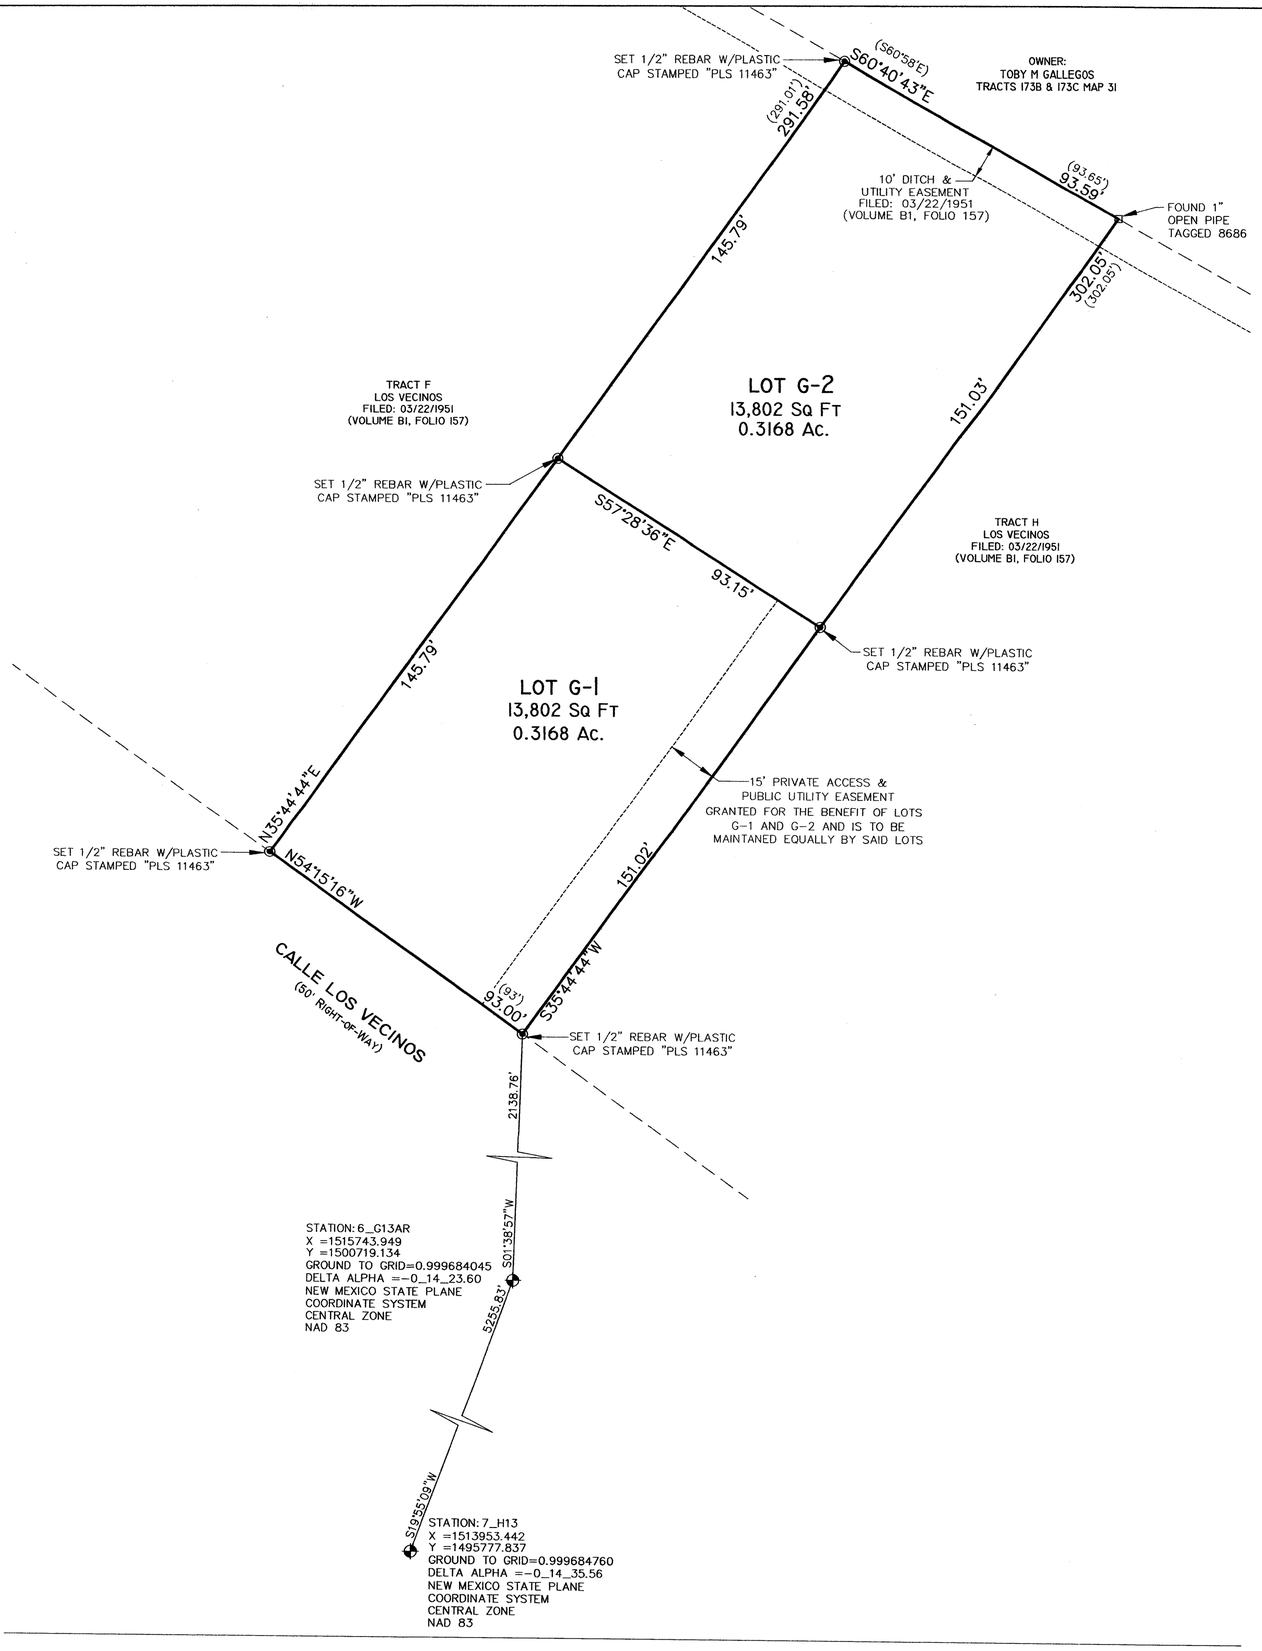

MONUMENT LEGEND

- ◆ – FOUND CONTROL STATION AS NOTED
- ⊡ – FOUND MONUMENT AS NOTED
- ◉ – SET 1/2" REBAR W/PLASTIC CAP STAMPED "PLS 11463" UNLESS OTHERWISE NOTED

T10
NORTH

SCALE: 1" = 30'
PROJECT NO. LOS VECINOS
DRAWN BY: ARS
ZONE ATLAS: G-13-Z

GRAPHIC SCALE

30 0 15 30 60 120

(IN FEET)
1 inch = 30 ft.

THE SURVEY OFFICE, LLC
333 LOMAS BLVD., N.E.
ALBUQUERQUE, NEW MEXICO
87102
PHONE: (505) 998-0303
FAX: (505) 998-0305

T10N R3E SEC. 6

LOS VECINOS

C:\Documents and Settings\Avery Tuttle\Desktop\SURVEY OFFICE\2010\LOS VECINOS-MINOR SUB\dwg\LOS VECINOS.dwg, 11/12/2010 3:26:48 PM