PLAT OF

TRACT A
STERLING DOWNTOWN

(BEING A REPLAT OF LOTS 1 THRU 7, BLOCK 60, NEW MEXICO TOWN COMPANY ORIGINAL TOWNSITE AND LOTS 4 THRU 12, BLOCK 18, RAYNOLDS ADDITION)

SITUATE WITHIN

THE TOWN OF ALBUQUERQUE GRANT

IN

PROJECTED SECTION 7

TOWNSHIP 11 NORTH, RANGE 4 EAST

NEW MEXICO PRINCIPAL MERIDIAN

CITY OF ALBUQUERQUE

BERNALILLO COUNTY, NEW MEXICO

FEBRUARY , 2017

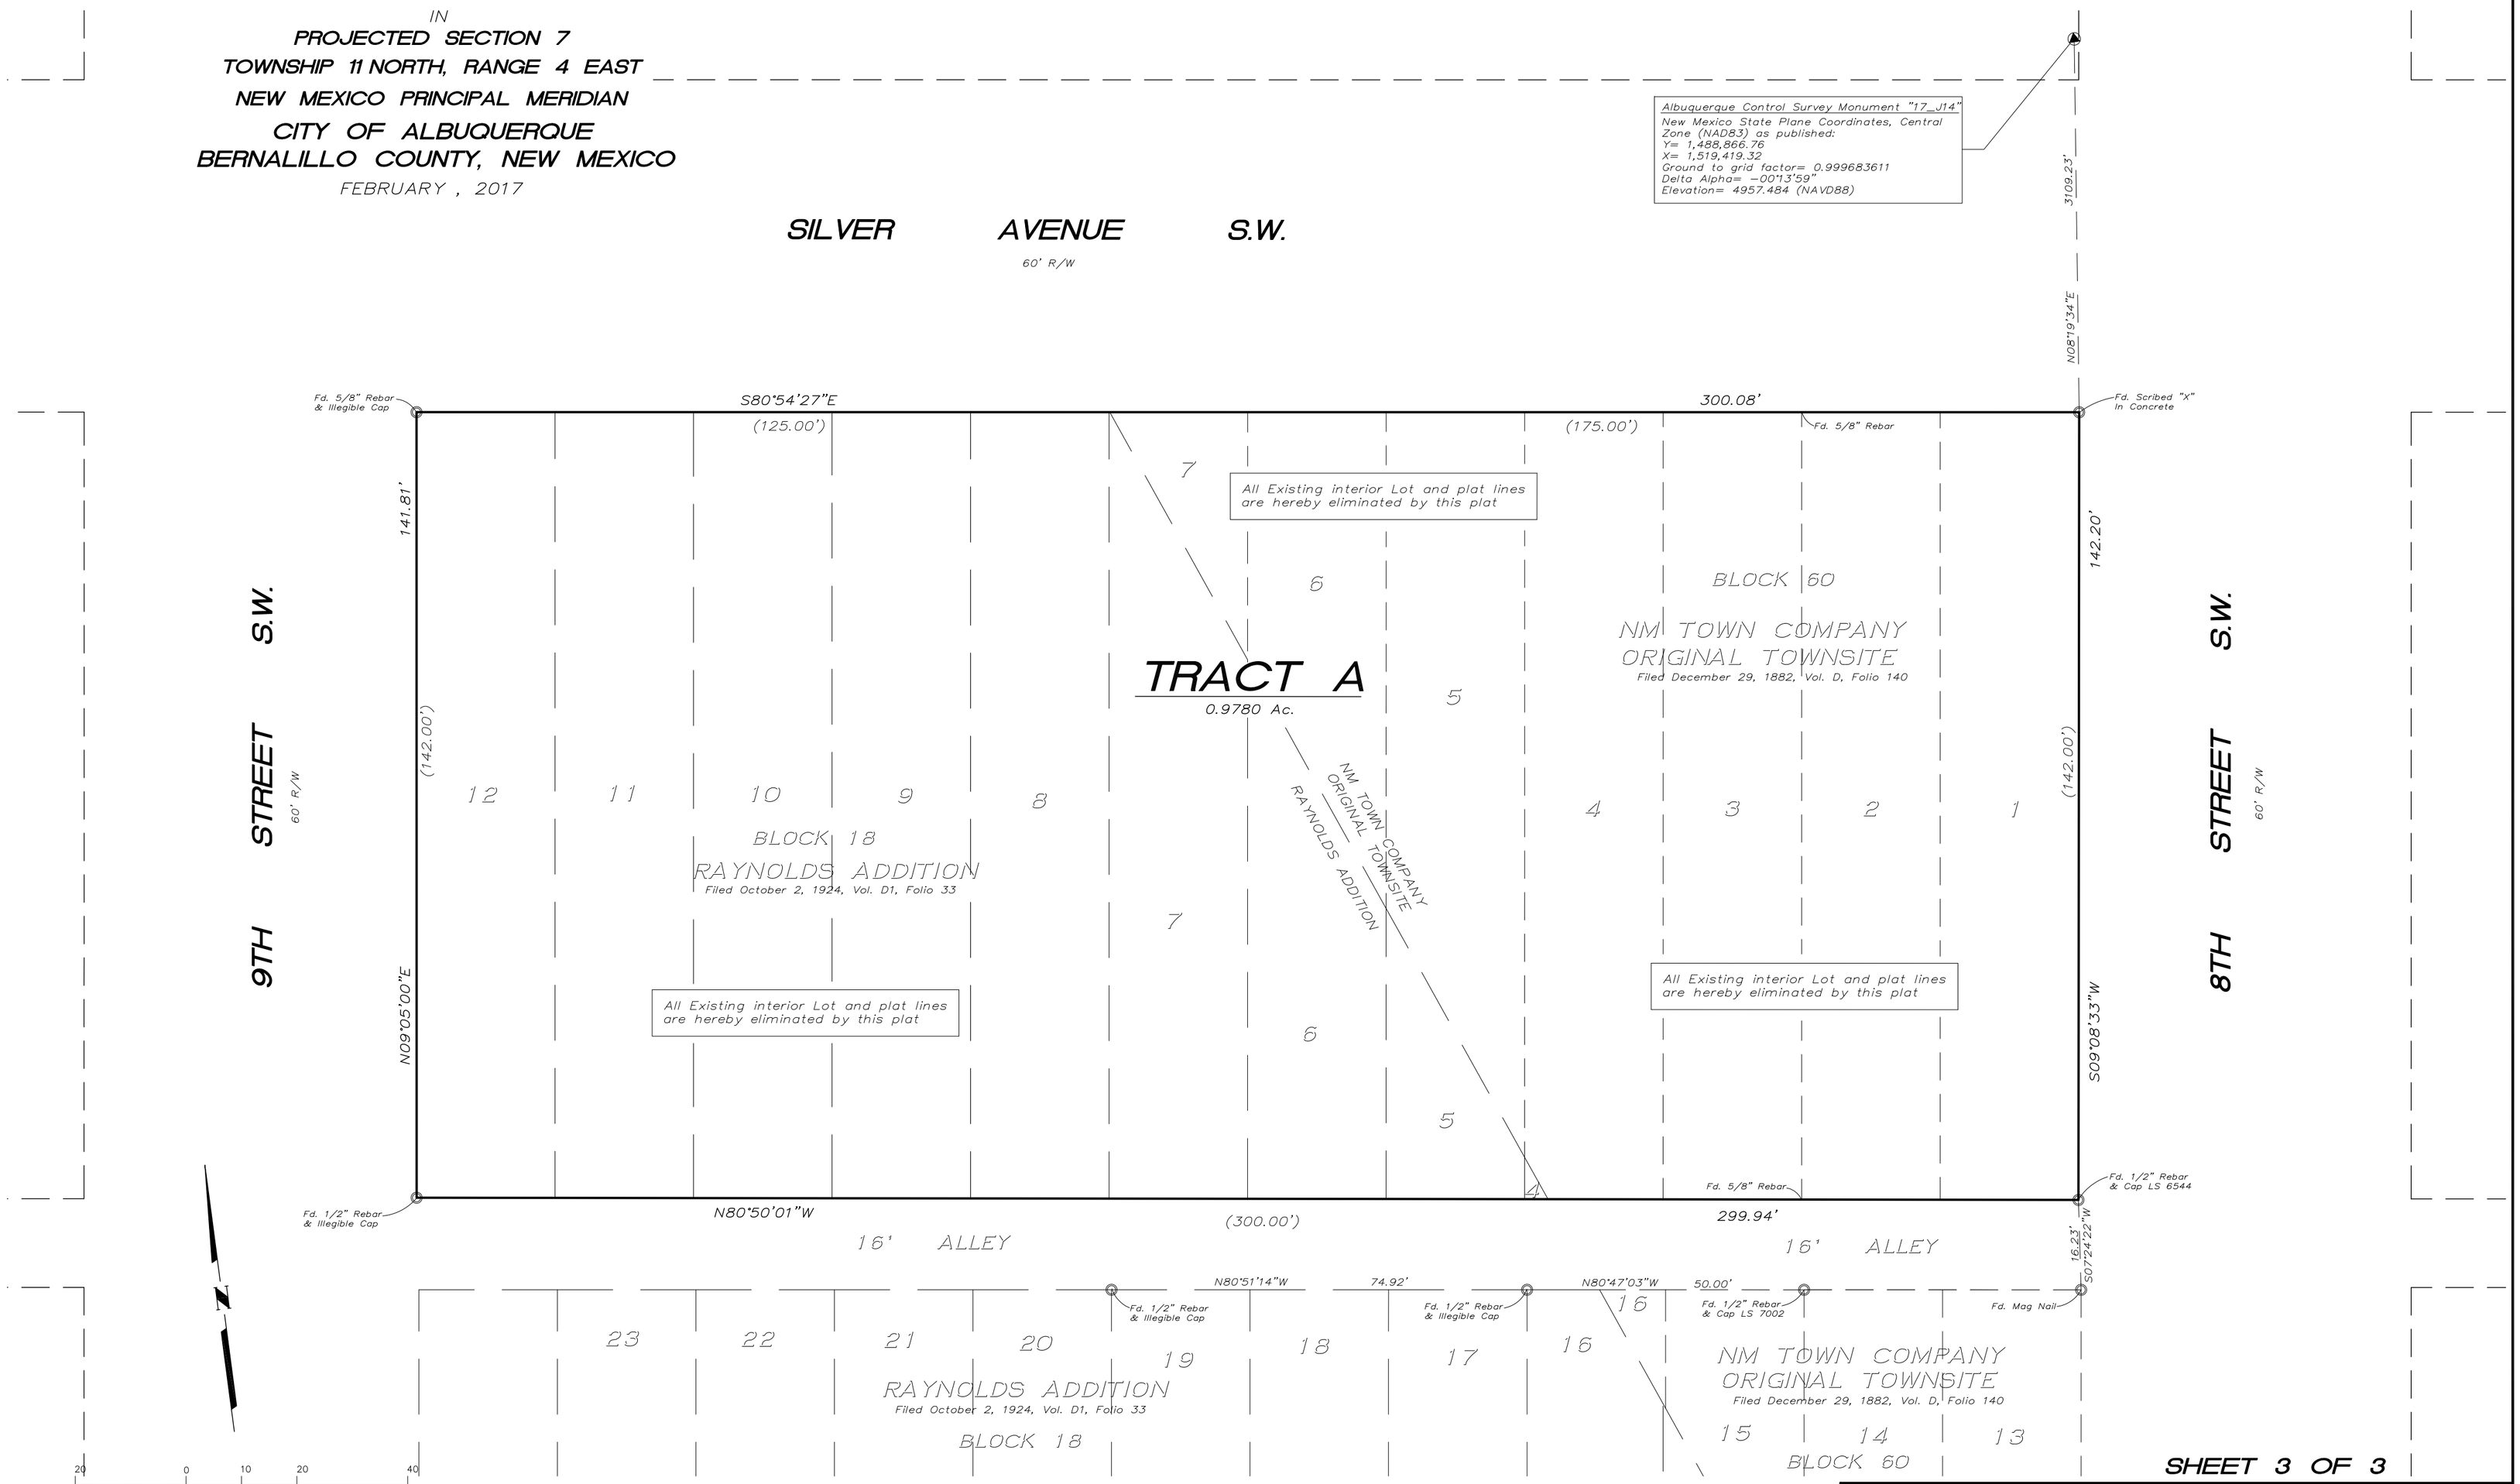

SHEET 3 OF 3

160402 DWG

SURV TEK, INC.
Consulting Surveyors
9384 Valley View Drive, N.W. Albuquerque, New Mexico 87114
Phone: 505-897-3366
Fax: 505-897-3377