PLAT OF
TRACT A
CORRALES BUSINESS PARK

(BEING A REPLAT OF TRACTS C–6A–1 AND C–6A–2, SEVEN–BAR RANCH)
SITUATE WITHIN
THE TOWN OF ALAMEDA GRANT
IN
PROJECTED SECTION 5, TOWNSHIP 11 NORTH, RANGE 3 EAST
NEW MEXICO PRINCIPAL MERIDIAN
CITY OF ALBUQUERQUE
BERNALILLO COUNTY, NEW MEXICO
FEBRUARY , 2015

CURVE TABLE						
CURVE	LENGTH	RADIUS	TANGENT	CHORD	CHORD BEARING	DELTA
C1	94.78' (94.78')	1137.74' (1137.74')	47.43'	94.77'	N20°24'38"W	4°46'26"
C2	78.54' (78.54')	50.00' (50.00')	50.00'	70.71' (70.71')	N26°58'34"E (N26°58'34"E)	89°59'56"
C3	103.56' (103.56')	334.00' (334.00')	52.20' (52.20')	103.15'	N63°05'36"E (N63°05'36"E)	17°45'57"
C4	81.80' (81.80')	543.65' (543.65')	40.98'	81.73'	S23°52'21"E	8°37'18"
C5	43.81'	50.00'	23.43'	42.43'	S07°04'50"W	50°12'27"
C6	34.72'	50.00'	18.10'	34.03'	S52°04'48"W	39°47'29"
C7	91.39'	1119.74'	45.72'	91.36'	S20°21'43"E	4°40'34"

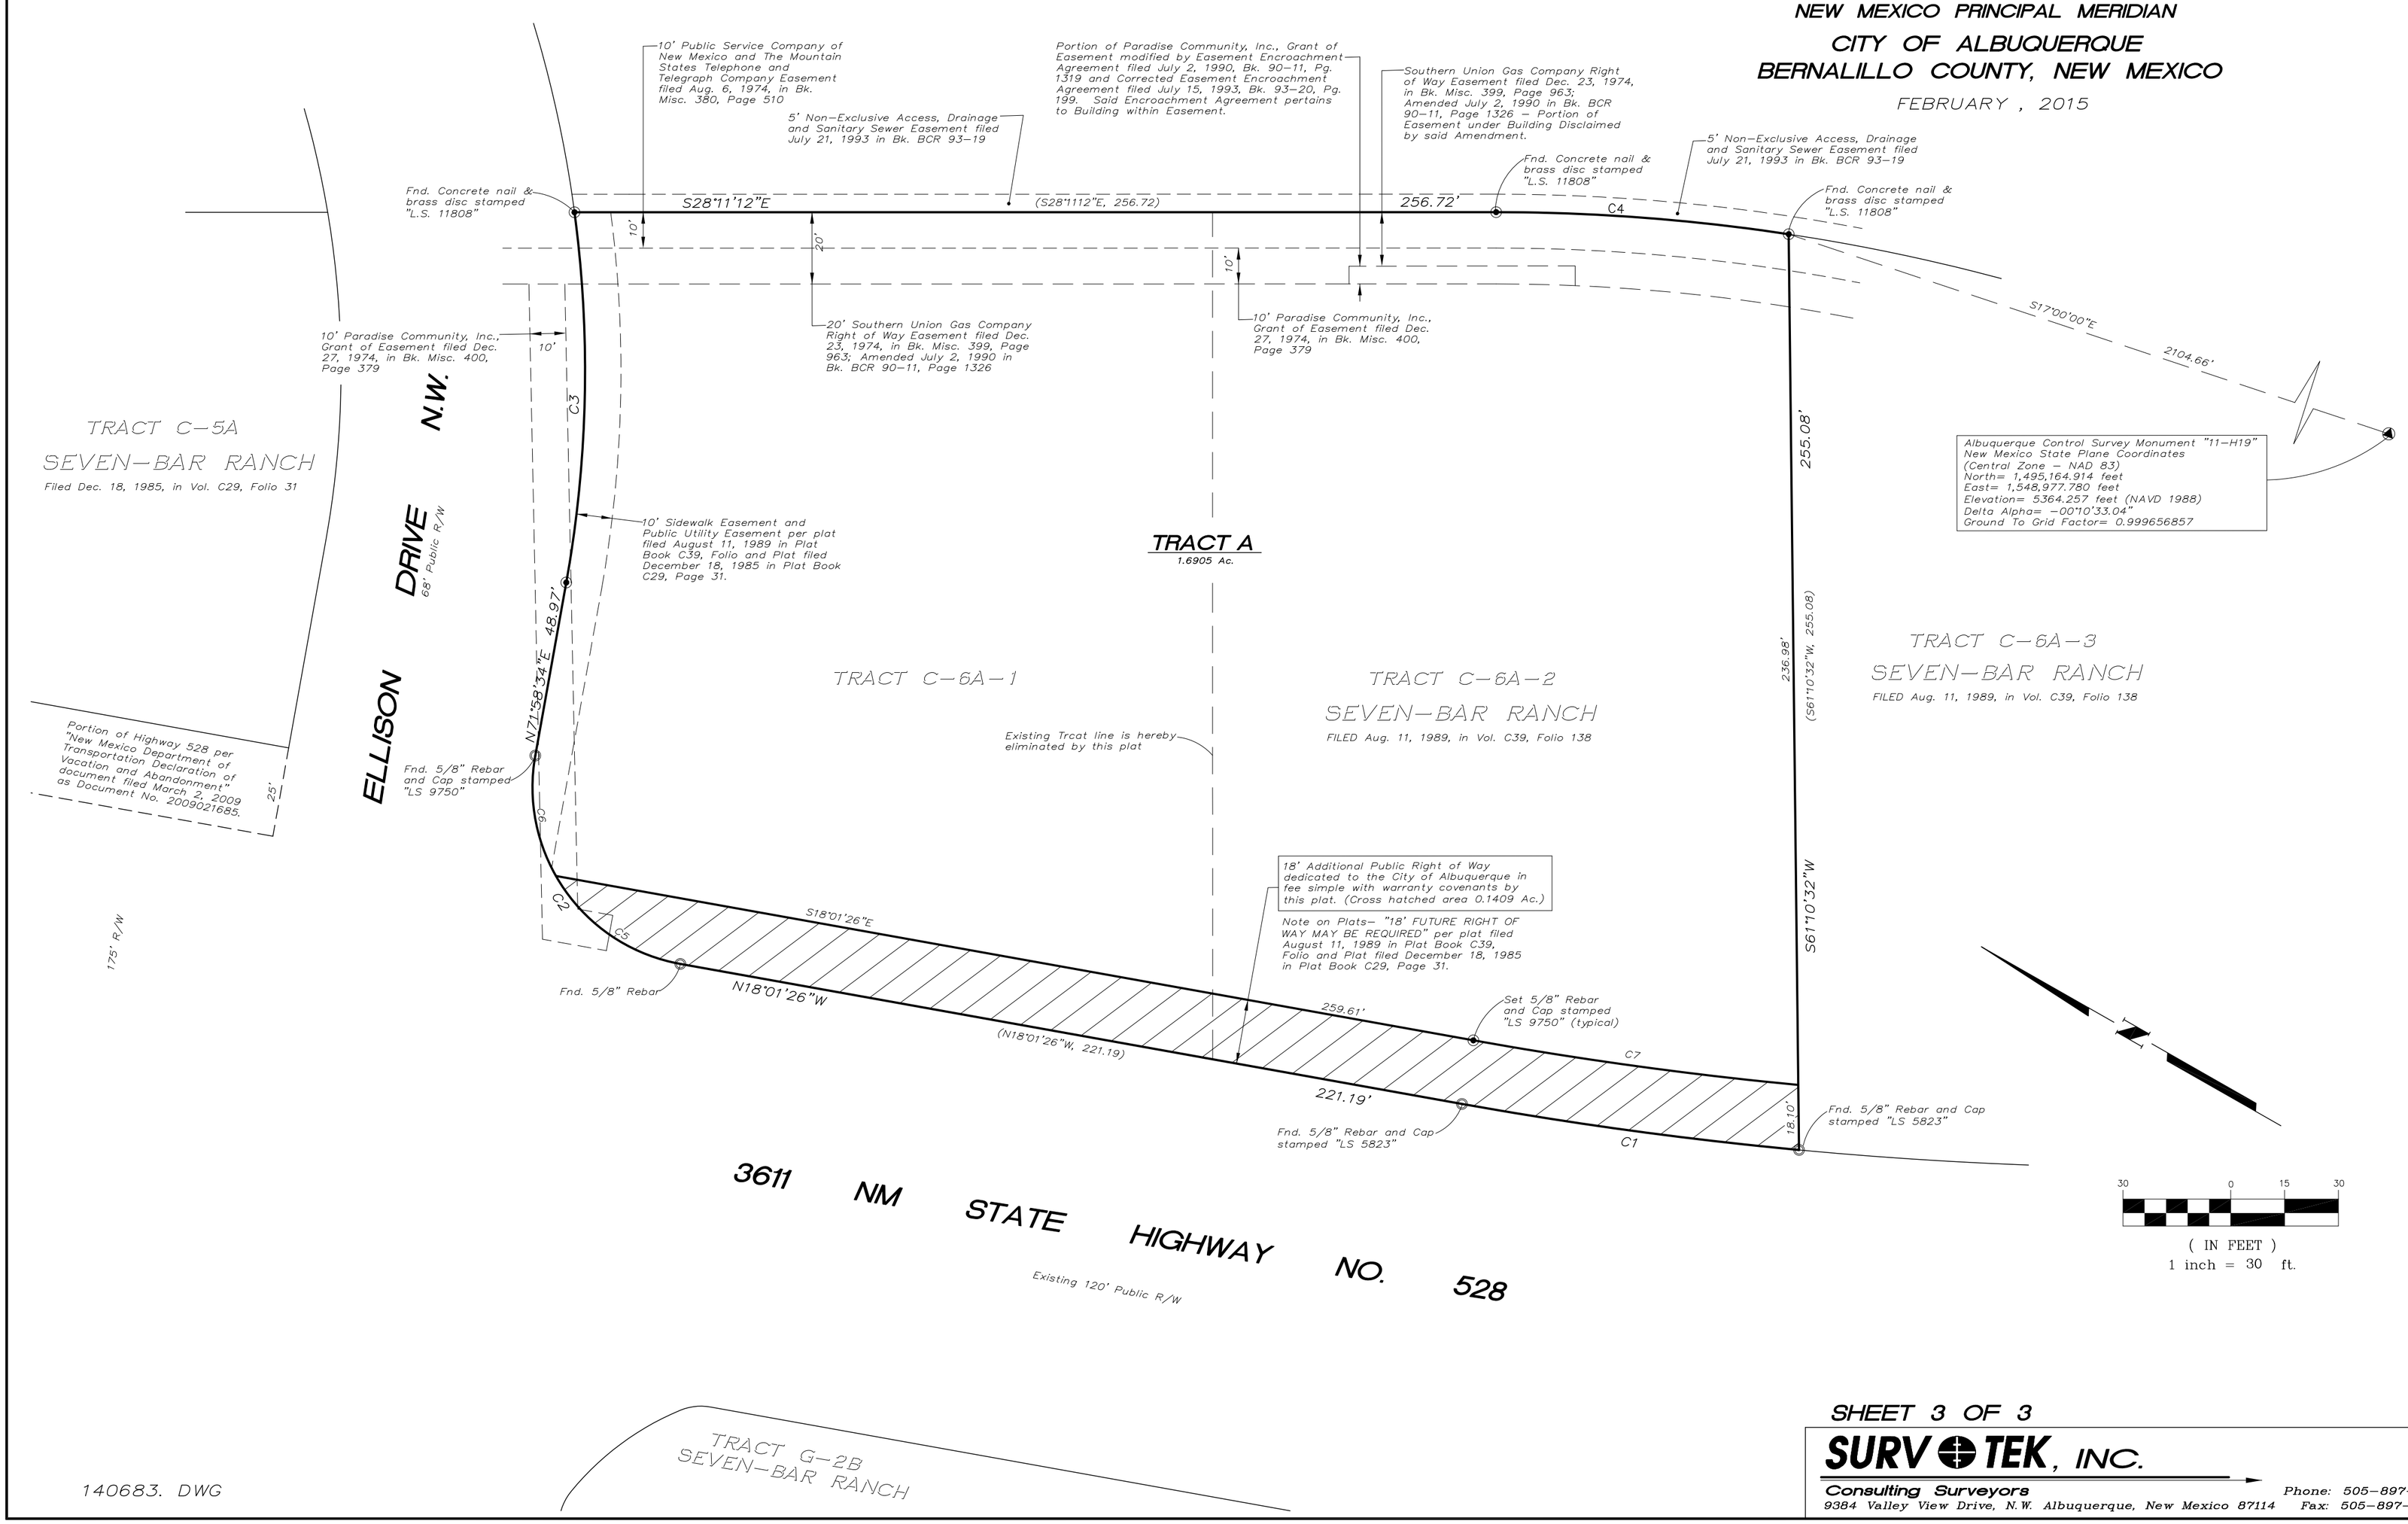

140683. DWG

SHEET 3 OF 3

SURVTEK, INC.
Consulting Surveyors
9384 Valley View Drive, N.W. Albuquerque, New Mexico 87114
Phone: 505–897–3366
Fax: 505–897–3377