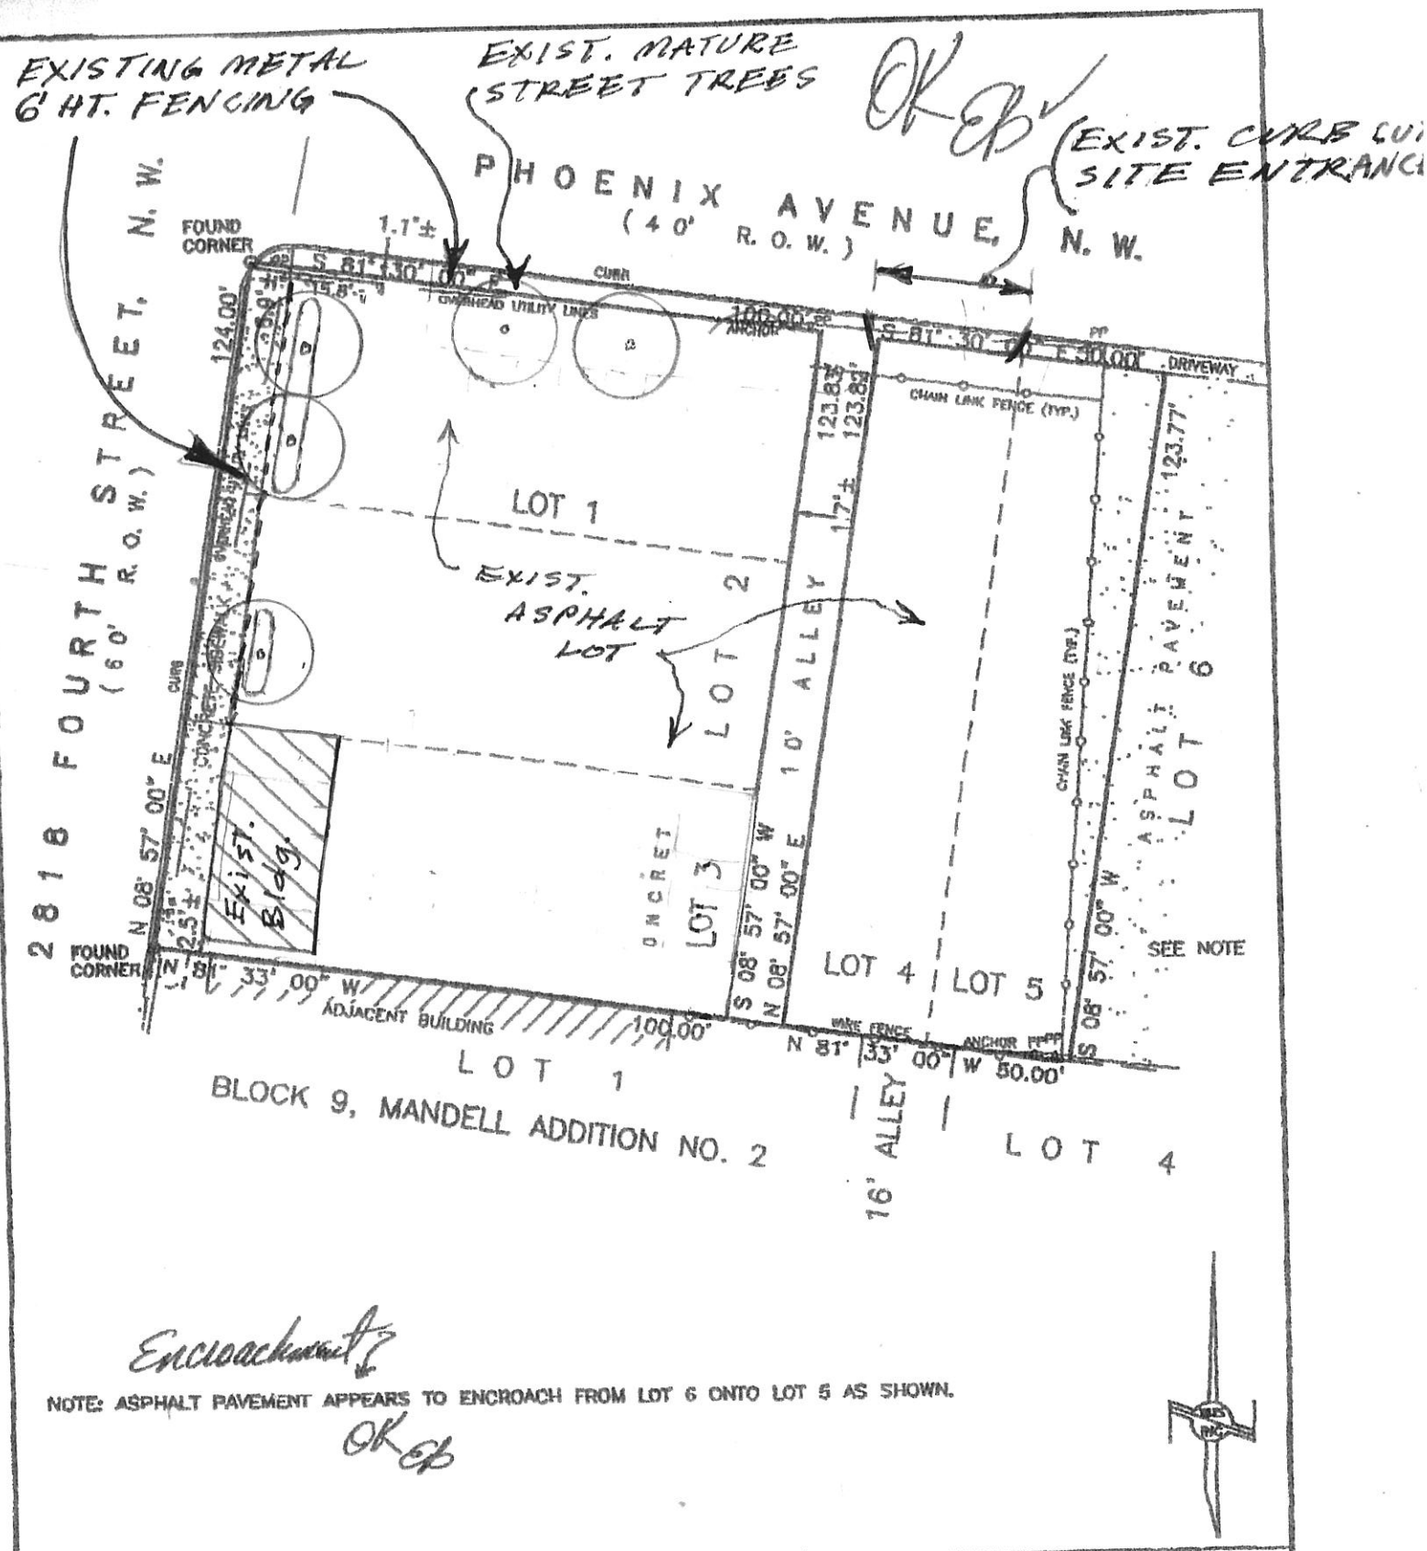

IMPROVEMENT LOCATION REPORT SKETCH

JOB NO.:	ILR-7-101-2007	BUYER:	SHARIF	SCALE:	1" = 30'

LOT:	1-5
BLOCK:	2
SUBDIVISION:	CITY REALTY CO'S 1ST ADD.
TITLE CO.:	U. S. TITLE
GF NO.:	2007072092 CM
DATE:	7/30/2007
DRAWN BY:	TDJ
PAGE NO.:	2 OF 2

WAYJOHN SURVEYING INC
330 Louisiana Blvd., NE Albuquerque, NM 87108
Phone: (505) 255-2052 Fax: (505) 255-2887

THOMAS D. JOHNSTON NEW MEXICO 14269 REGISTERED LAND SURVEYOR

THIS REPORT IS NOT FOR USE BY A PROPERTY OWNER FOR ANY PURPOSE. THIS IS NOT A BOUNDARY SURVEY AND MAY NOT BE SUFFICIENT FOR THE REMOVAL OF THE SURVEY EXCEPTION FROM AN OWNER'S TITLE POLICY. IT MAY OR MAY NOT REVEAL ENCROACHMENTS, OVERLAPS, CONFLICTS IN BOUNDARY LINES, SHORTAGES IN AREA, OR OTHER MATTERS WHICH WOULD BE DISCLOSED BY AN ACCURATE BOUNDARY SURVEY.