Site Plan for Subdivision

Tracts 5-B-1-A-1-A, 5-B-1-A-2-1, and 5-B-1-B-A

Journal Center

Albuquerque, Bernalillo County, New Mexico
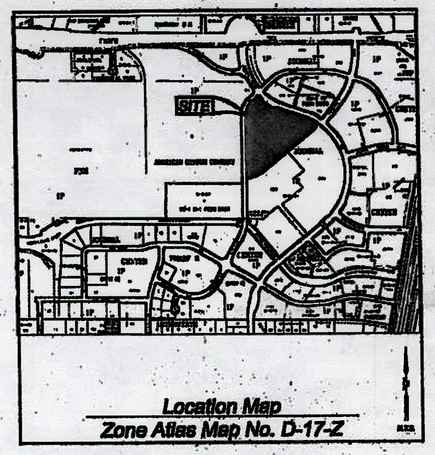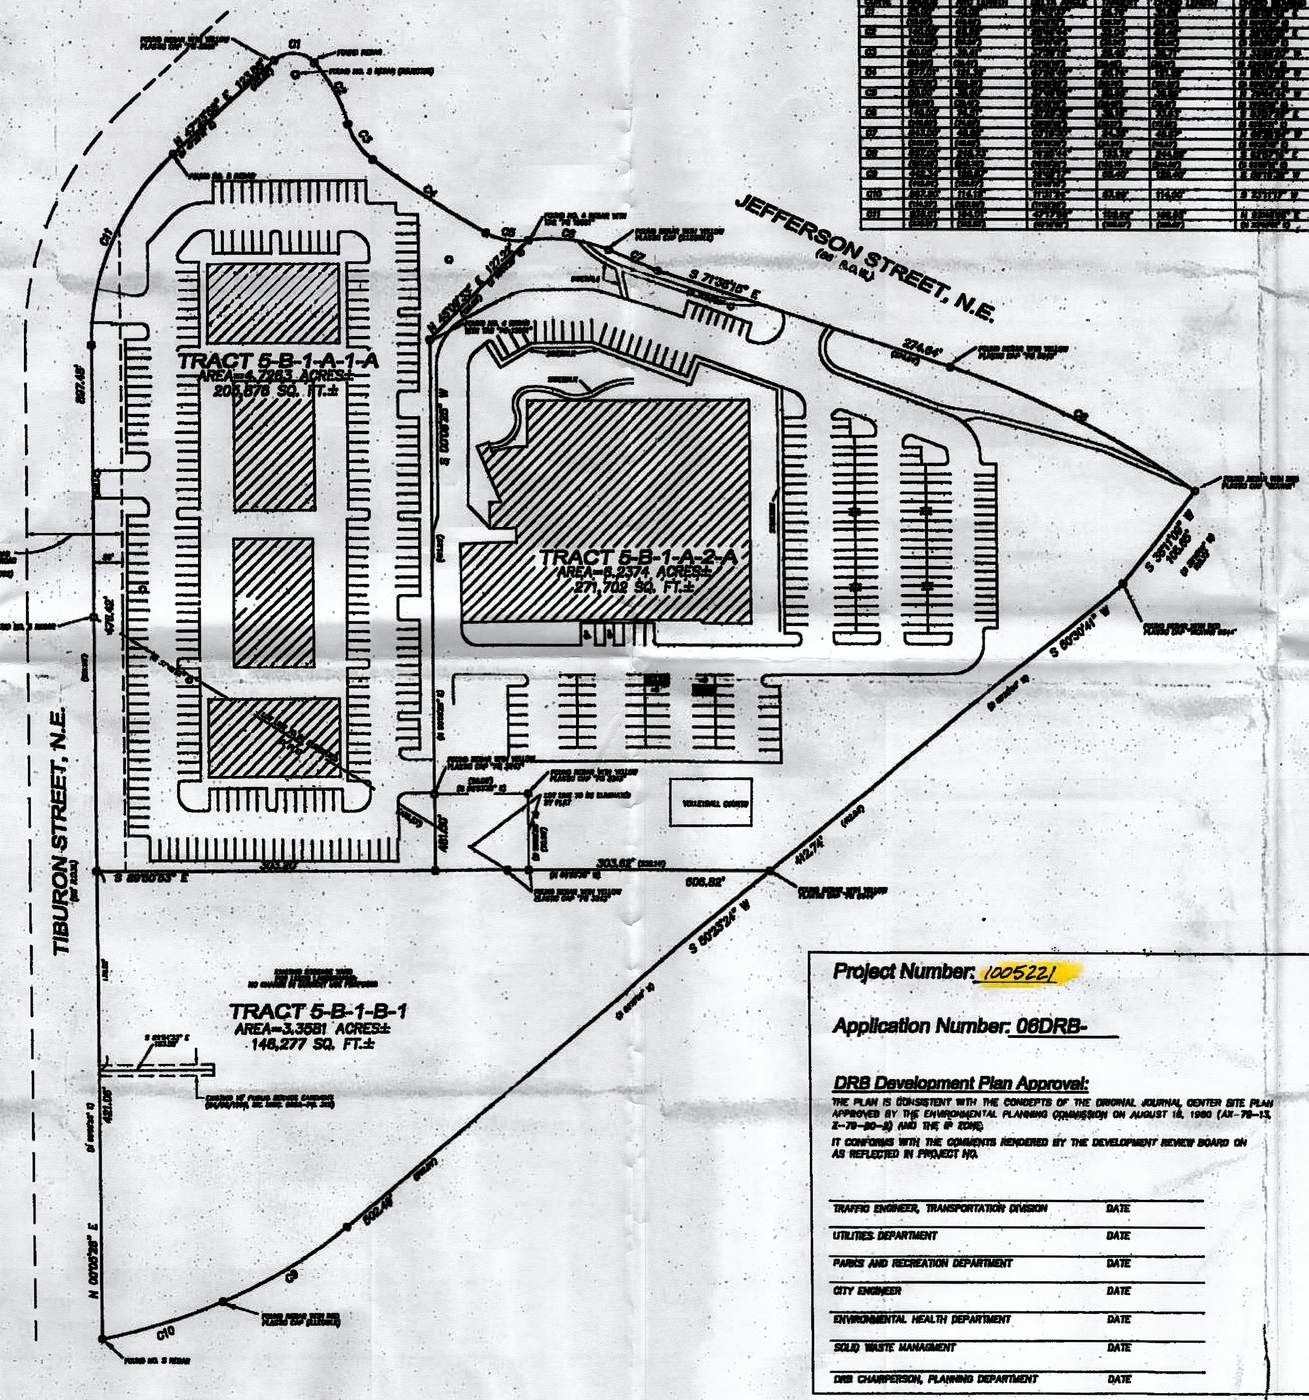
April 2008