PLAT OF

TRACTS A-1 THRU A-6

UNSER AND SAGE MARKETPLACE

(BEING A REPLAT OF TRACT A, UNIT 1-B, LANDS OF ALBUQUERQUE SOUTH)

SITUATE WITHIN

THE TOWN OF ATRISCO GRANT

IN

PROJECTED SECTIONS 27 AND 34, TOWNSHIP 10 NORTH, RANGE 2 EAST

NEW MEXICO PRINCIPAL MERIDIAN

CITY OF ALBUQUERQUE

BERNALILLO COUNTY, NEW MEXICO

JANUARY , 2011

NOTE:

A private cross lot drainage easement for the benefit of Tracts A-1 thru A-5 is hereby granted by this plat. Maintenance of said easement to be the responsibility of the owner(s) of said Tracts as to the portion of easement situated within their respective Tract.

DOC# 2011038446

04/21/2011 02:52 PM Page: 4 of 5

typPLAT R:$27.00 B: 2011C P: 0038 M. Toulous Olivere, Bernalillo Cour

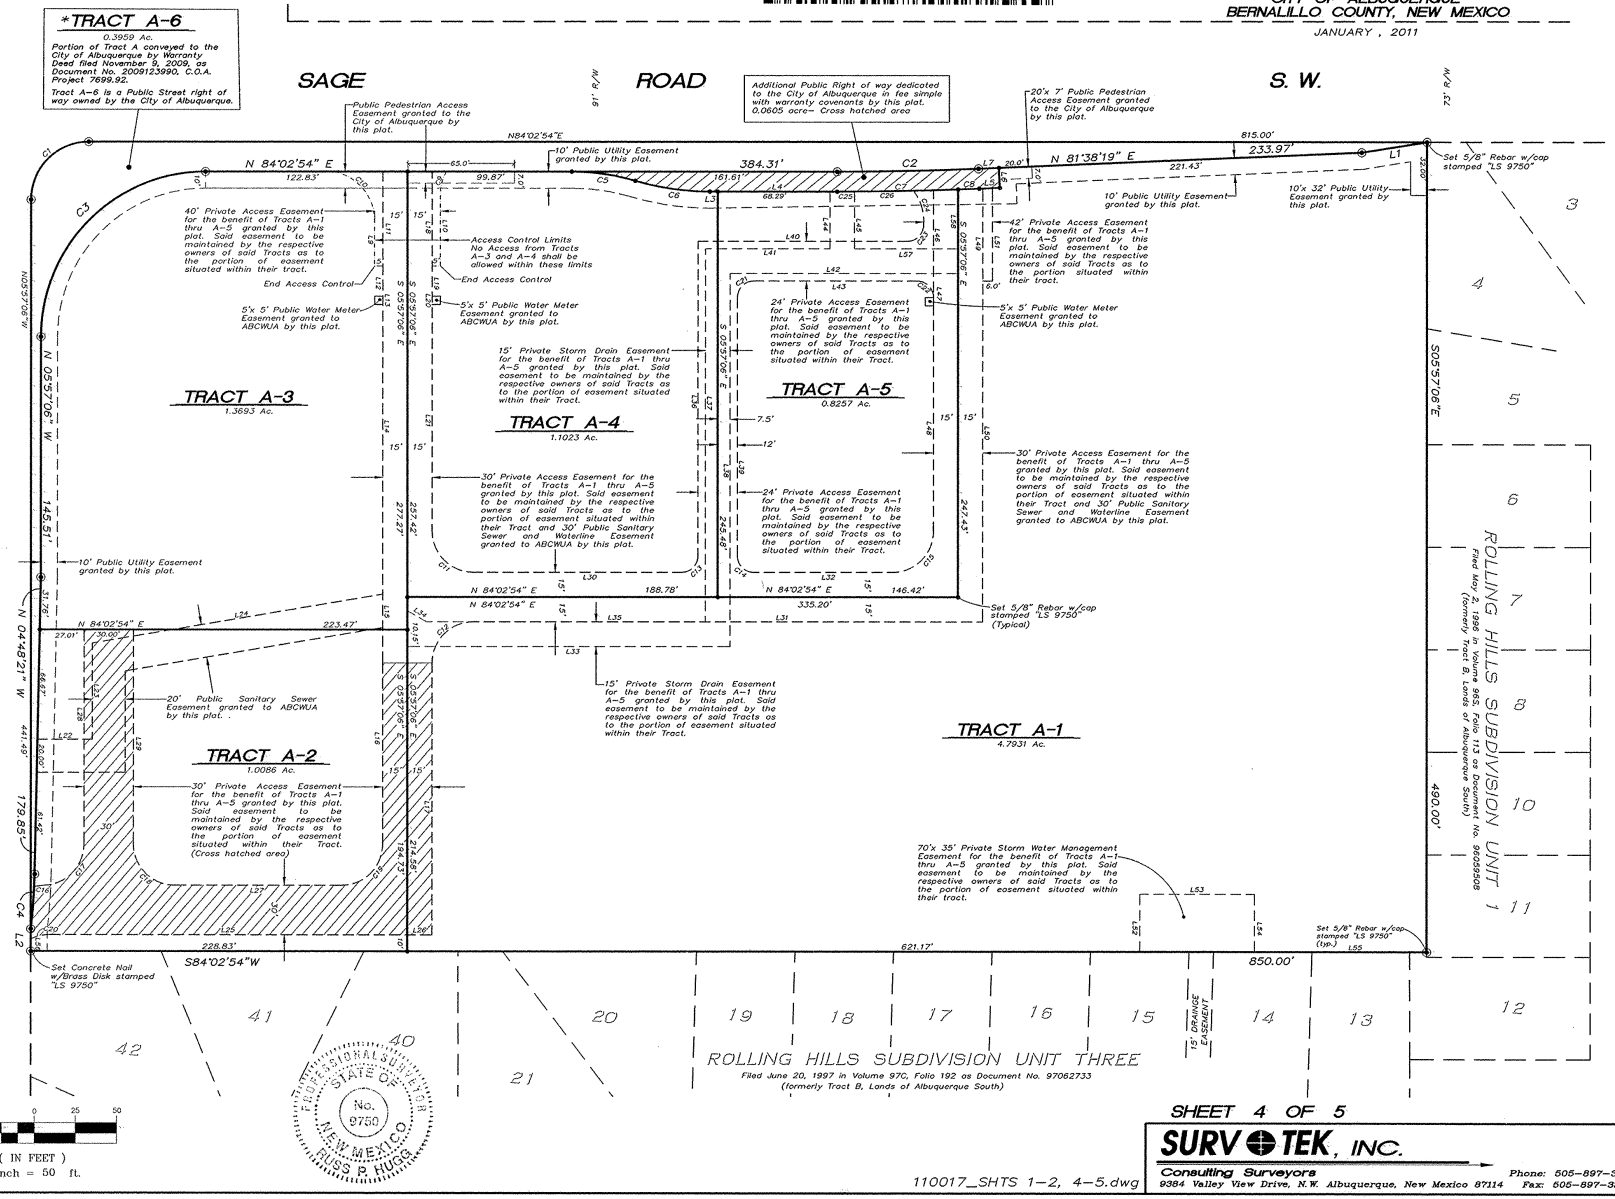

SHEET 4 OF 5

SURVTEK, INC.
Consulting Surveyors
9384 Valley View Drive, N.W. Albuquerque, New Mexico 87114
Phone: 505-897-3366
Fax: 505-897-3377

Land Records Corp. OR ALB12486 BE 2011038446.003