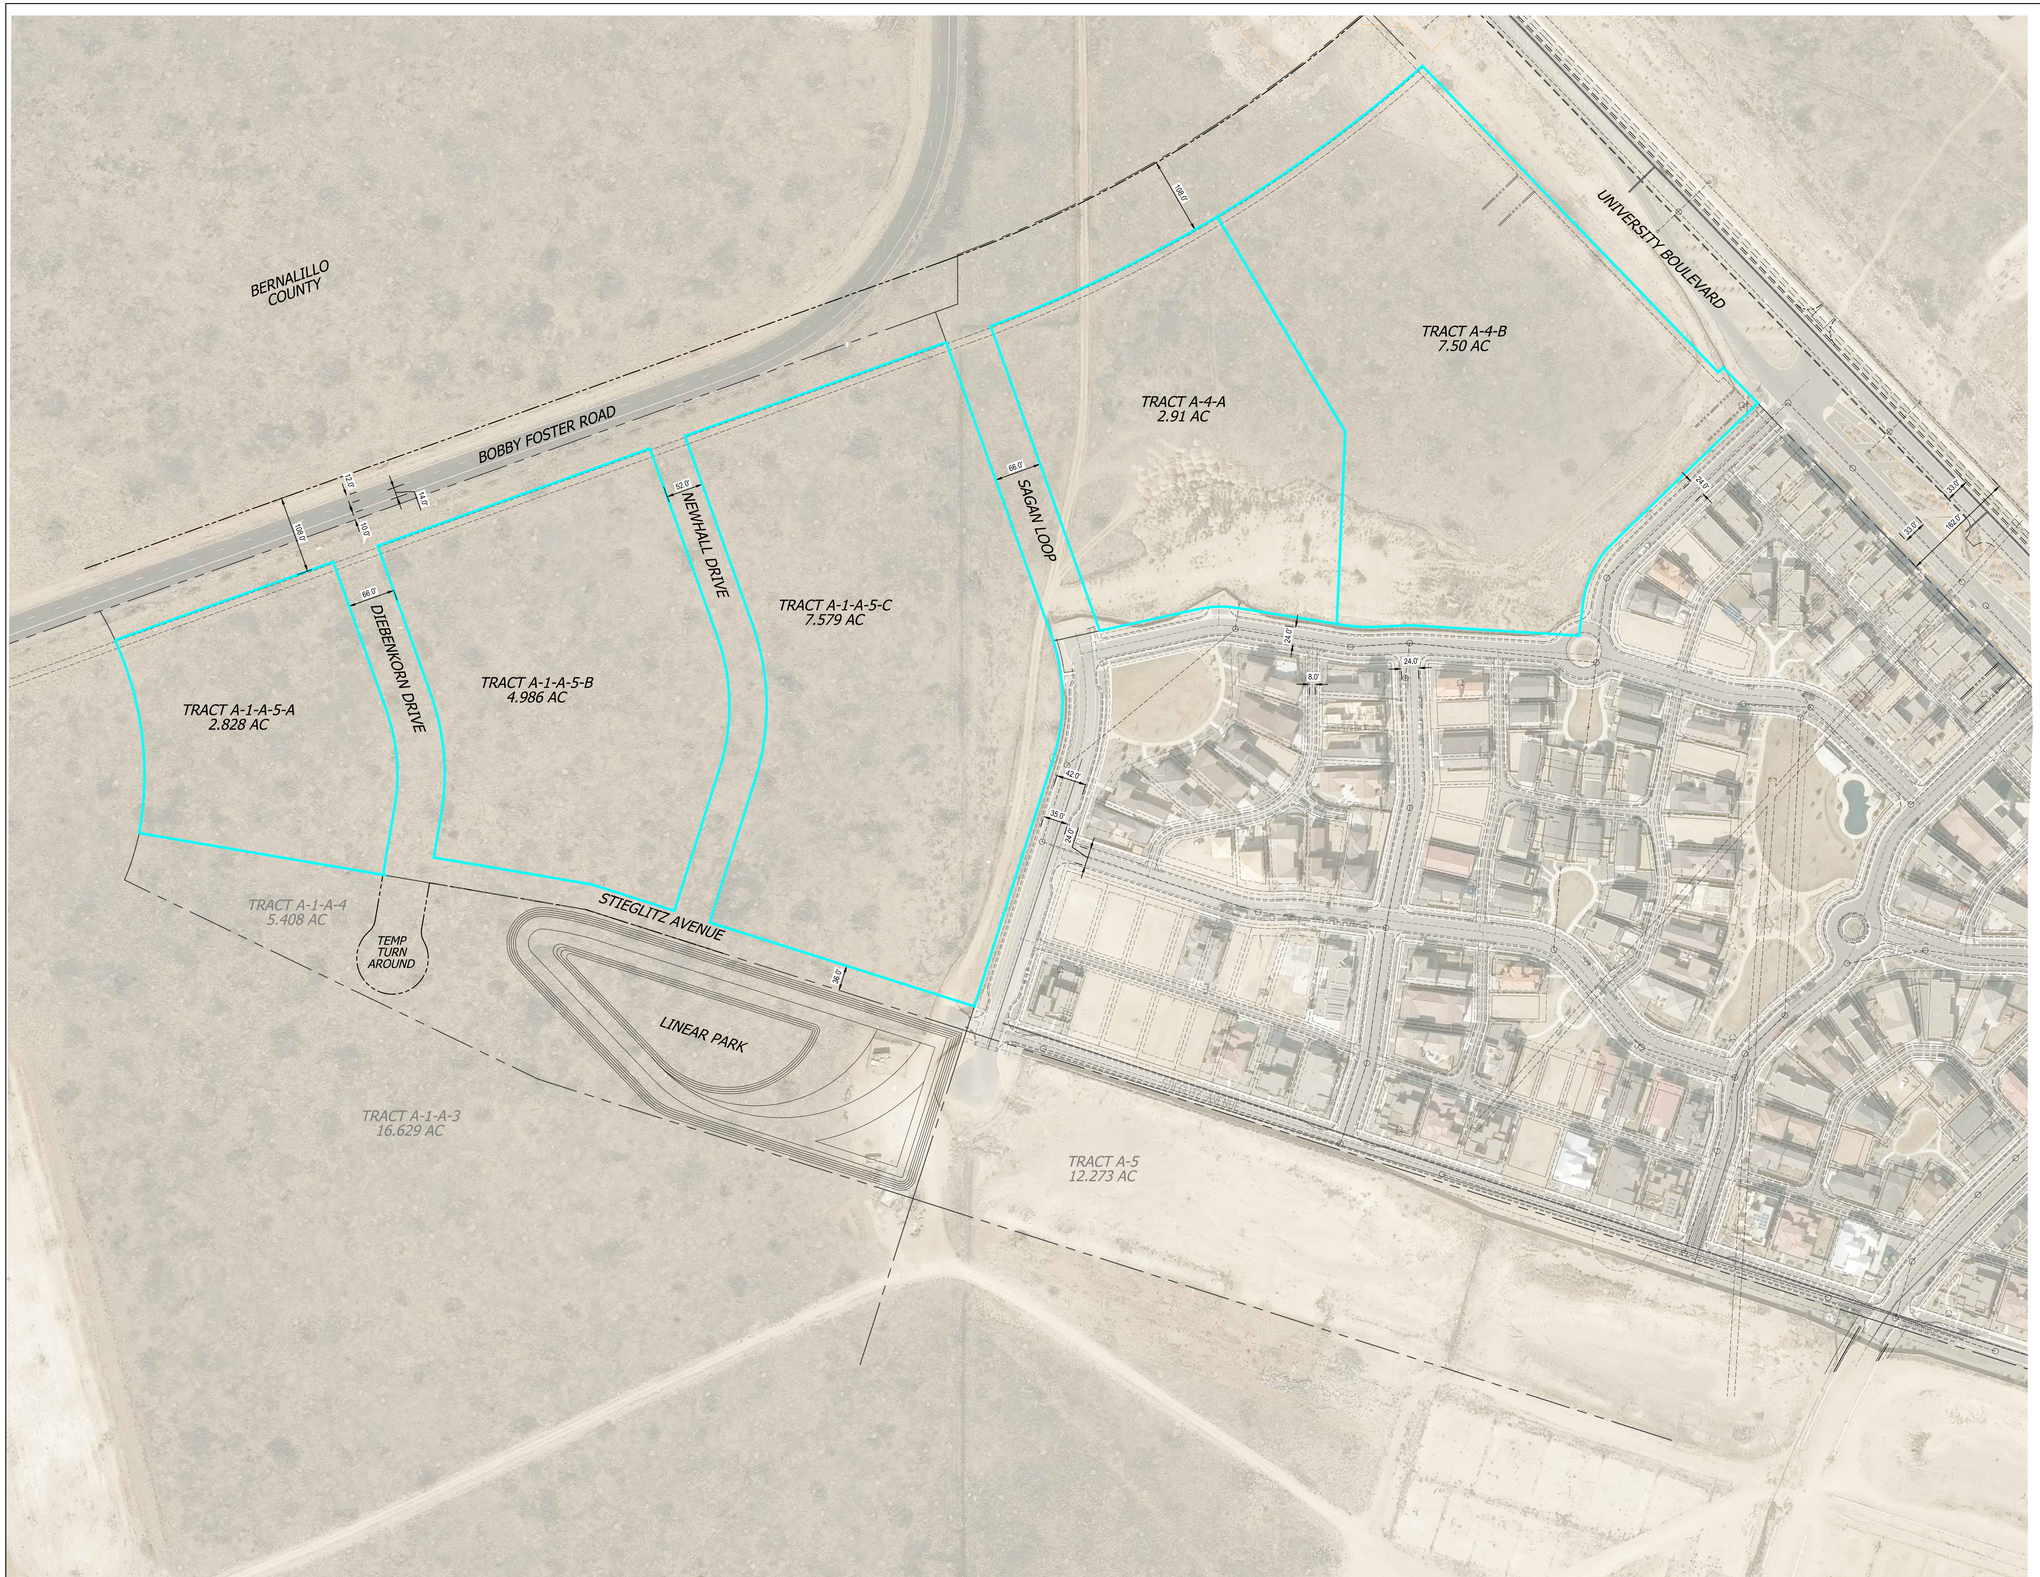

100 50 0 100 200

SCALE: 1"=100'

SKETCH PLAT

TRACT A-1-A-5-A
TRACT A-1-A-5-B
TRACT A-1-A-5-C
TRACT A-4-A
TRACT A-4-B
MESA DEL SOL INNOVATION PARK

BEING A REPLAT OF TRACT A-1-A-5-A AND A-4
MESA DEL SOL INNOVATION PARK
CITY OF ALBUQUERQUE
BERNALILLO COUNTY, NEW MEXICO
JULY, 2018

EXHIBIT A

HUITT-ZOLLARS
Huitt-Zollars, Inc.
Rio Rancho
333 Rio Rancho Drive NE, Suite 101
Rio Rancho, New Mexico 87124
Phone (505) 892-5141 Fax (505) 892-3259

Plotted: 7/23/2020 9:27:26 AM, By:Eddings, Scott
Plotted: 7/23/2020 By: Jeremy Eddings
Layout: Layout1 Xref: Xref:Bkgnd05.11 Survey\SKETCH PLAT AERIAL.dwg
Last Saved:7/23/2020 9:25:32 AM, seddings