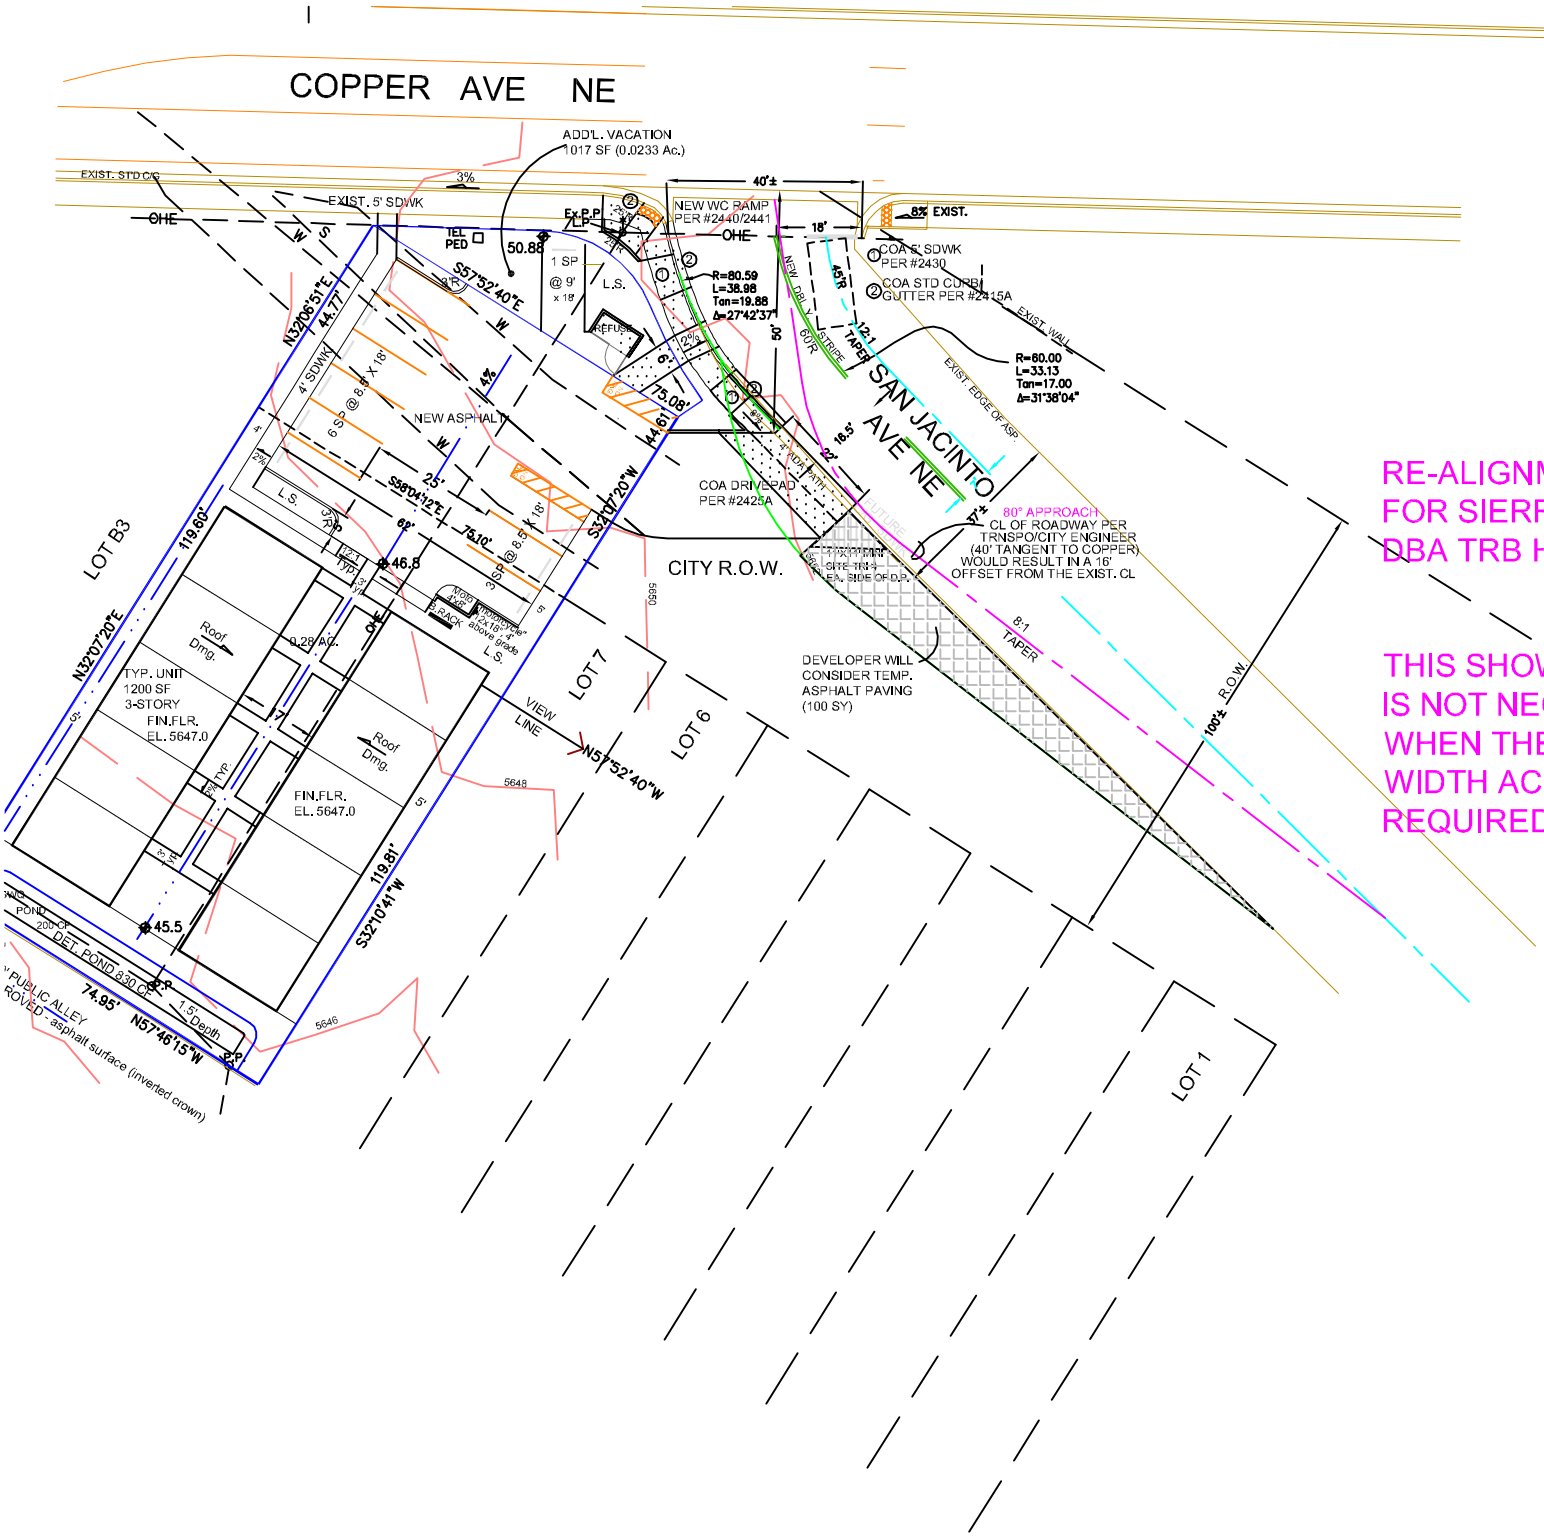

RE-ALIGNMENT MODEL 2
FOR SIERRA HACIENDA HOMES
DBA TRB HOLDINGS, 1/29/21

THIS SHOWS THAT RE-ALIGNMENT
IS NOT NECESSARY. WHY RE-ALIGN
WHEN THE EXISTING ROADWAY
WIDTH ACCOMODATES THE DPM
REQUIRED HORIZ. GEOMETRY PROVISIONS