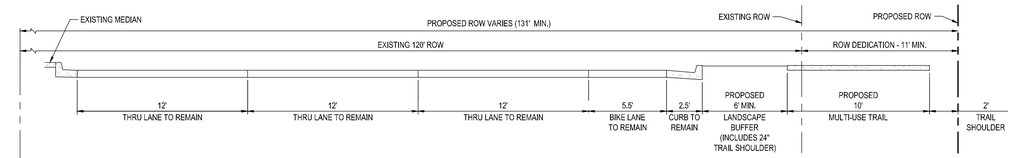

PROPOSED TYPICAL SECTION – GIBSON BLVD ROW

STA 3+90 TO 7+64 NOT TO SCALE

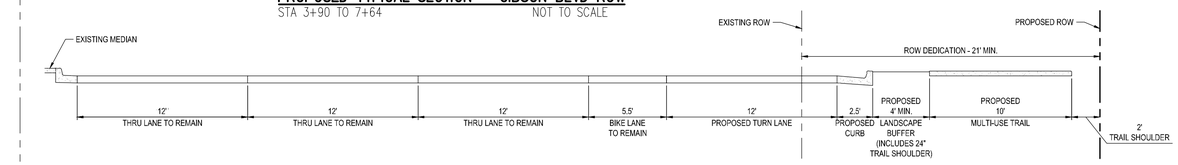

PROPOSED TYPICAL SECTION – GIBSON BLVD ROW – WITH DECELERATION LANE

2+10.5 TO 3+10 AND 8+64 TO 9+63.5 NOT TO SCALE

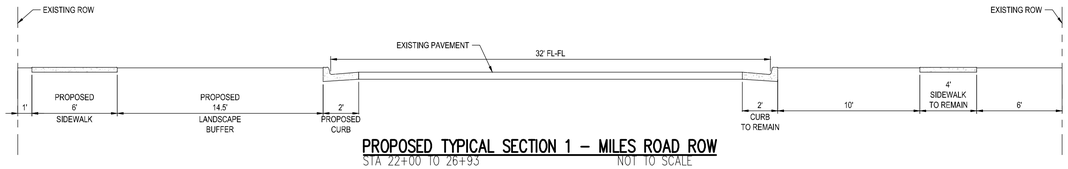

PROPOSED TYPICAL SECTION 1 – MILES ROAD ROW

STA 22+00 TO 26+93 NOT TO SCALE

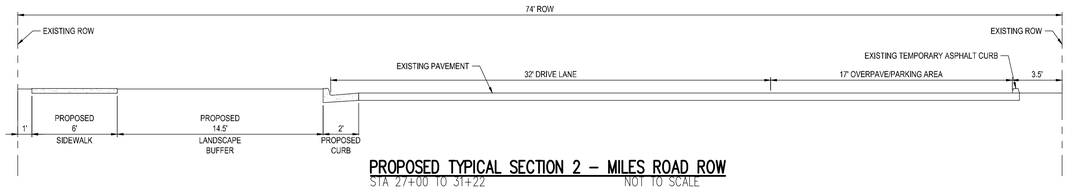

PROPOSED TYPICAL SECTION 2 – MILES ROAD ROW

STA 27+00 TO 31+22 NOT TO SCALE

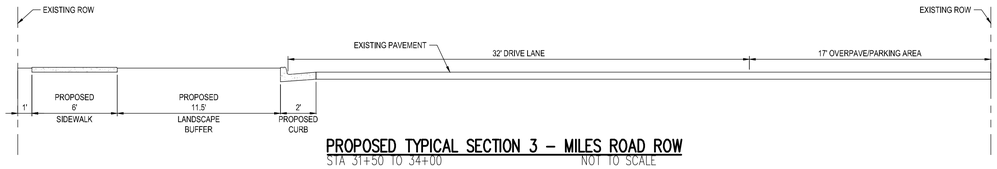

PROPOSED TYPICAL SECTION 3 – MILES ROAD ROW

STA 31+50 TO 34+00 NOT TO SCALE

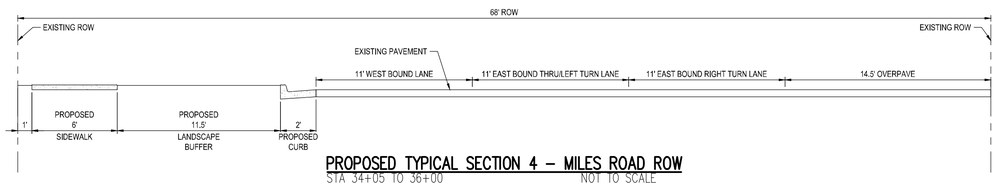

PROPOSED TYPICAL SECTION 4 – MILES ROAD ROW

STA 34+05 TO 36+00 NOT TO SCALE

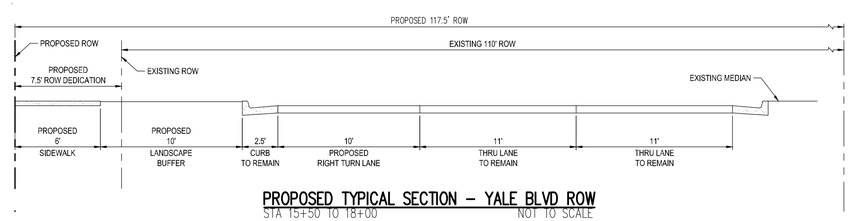

PROPOSED TYPICAL SECTION – YALE BLVD ROW

STA 15+50 TO 18+00 NOT TO SCALE

CALL NM ONE-CALL
SYSTEM SEVEN (7) DAYS
PRIOR TO ANY EXCAVATION

CONSULTANTS

Galloway
6162 S. Willow Drive, Suite 320
Greenwood Village, CO 80111
303.770.8884
GallowayUS.com

BENCH MARKS

VERTICAL DATUM IS BASED ON ALBUQUERQUE SURVEY CONTROL MONUMENT "ACS BM 24-L16", ELEVATION = 5191.31 FEET (NAVD 88)

SEAL

PRELIMINARY
NOT FOR BIDDING
NOT FOR CONSTRUCTION

NO.	DATE	AS-BUILT INFORMATION	TDK	BY
A.	01/31/2022	1ST DRC SUBMITTAL		

CONTRACTOR:
WORK STAKED BY: DATE:
INSPECTOR'S ACCEPTANCE BY: DATE:
FIELD VERIFICATION BY: DATE:
DRAWINGS CORRECTED BY: DATE:

DESIGNED BY:	DDJ
DRAWN BY:	KAM
CHECKED BY:	TDK
DATE	01/31/2022

CITY OF ALBUQUERQUE
DEPARTMENT OF MUNICIPAL DEVELOPMENT
ENGINEERING DIVISION

TYPICAL SECTIONS

DESIGN REVIEW COMMITTEE	CITY ENGINEER APPROVAL	ZONE MAP NO.
		CITY PROJECT NO.
		SHEET NO. C1.0

H:\Prime Projects\NM_Albuquerque_-_PRP000008_-_212_Yale_Blvd\03\XS\02\PRP008_CRA1TYPICAL_SECTIONS.dwg, 02-sg jones, 1/31/2022