



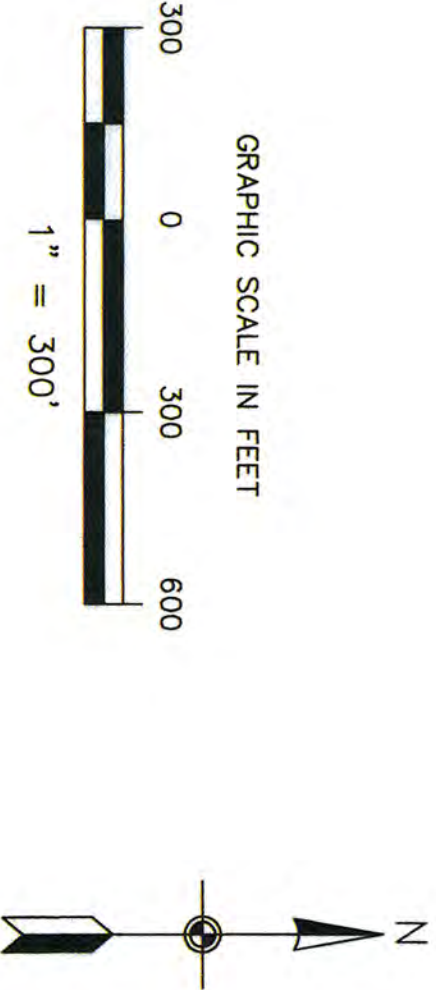

- LEGEND**
- BASIN BOUNDARY
 - OS-1 BASIN ID
 - FLOW LINE
 - EXISTING STORM SEWER
 - FUTURE STORM SEWER
 - WATER LINE
 - EXISTING WATER LINE
 - BASIN DIRECTION FLOW
- SOURCE OF ORTHO PHOTOS: BERNALILLO COUNTY GIS WEB SITE DATED 2005
- SOURCE OF CONTOURS: BERNALILLO COUNTY GIS WEB SITE DATED 2004


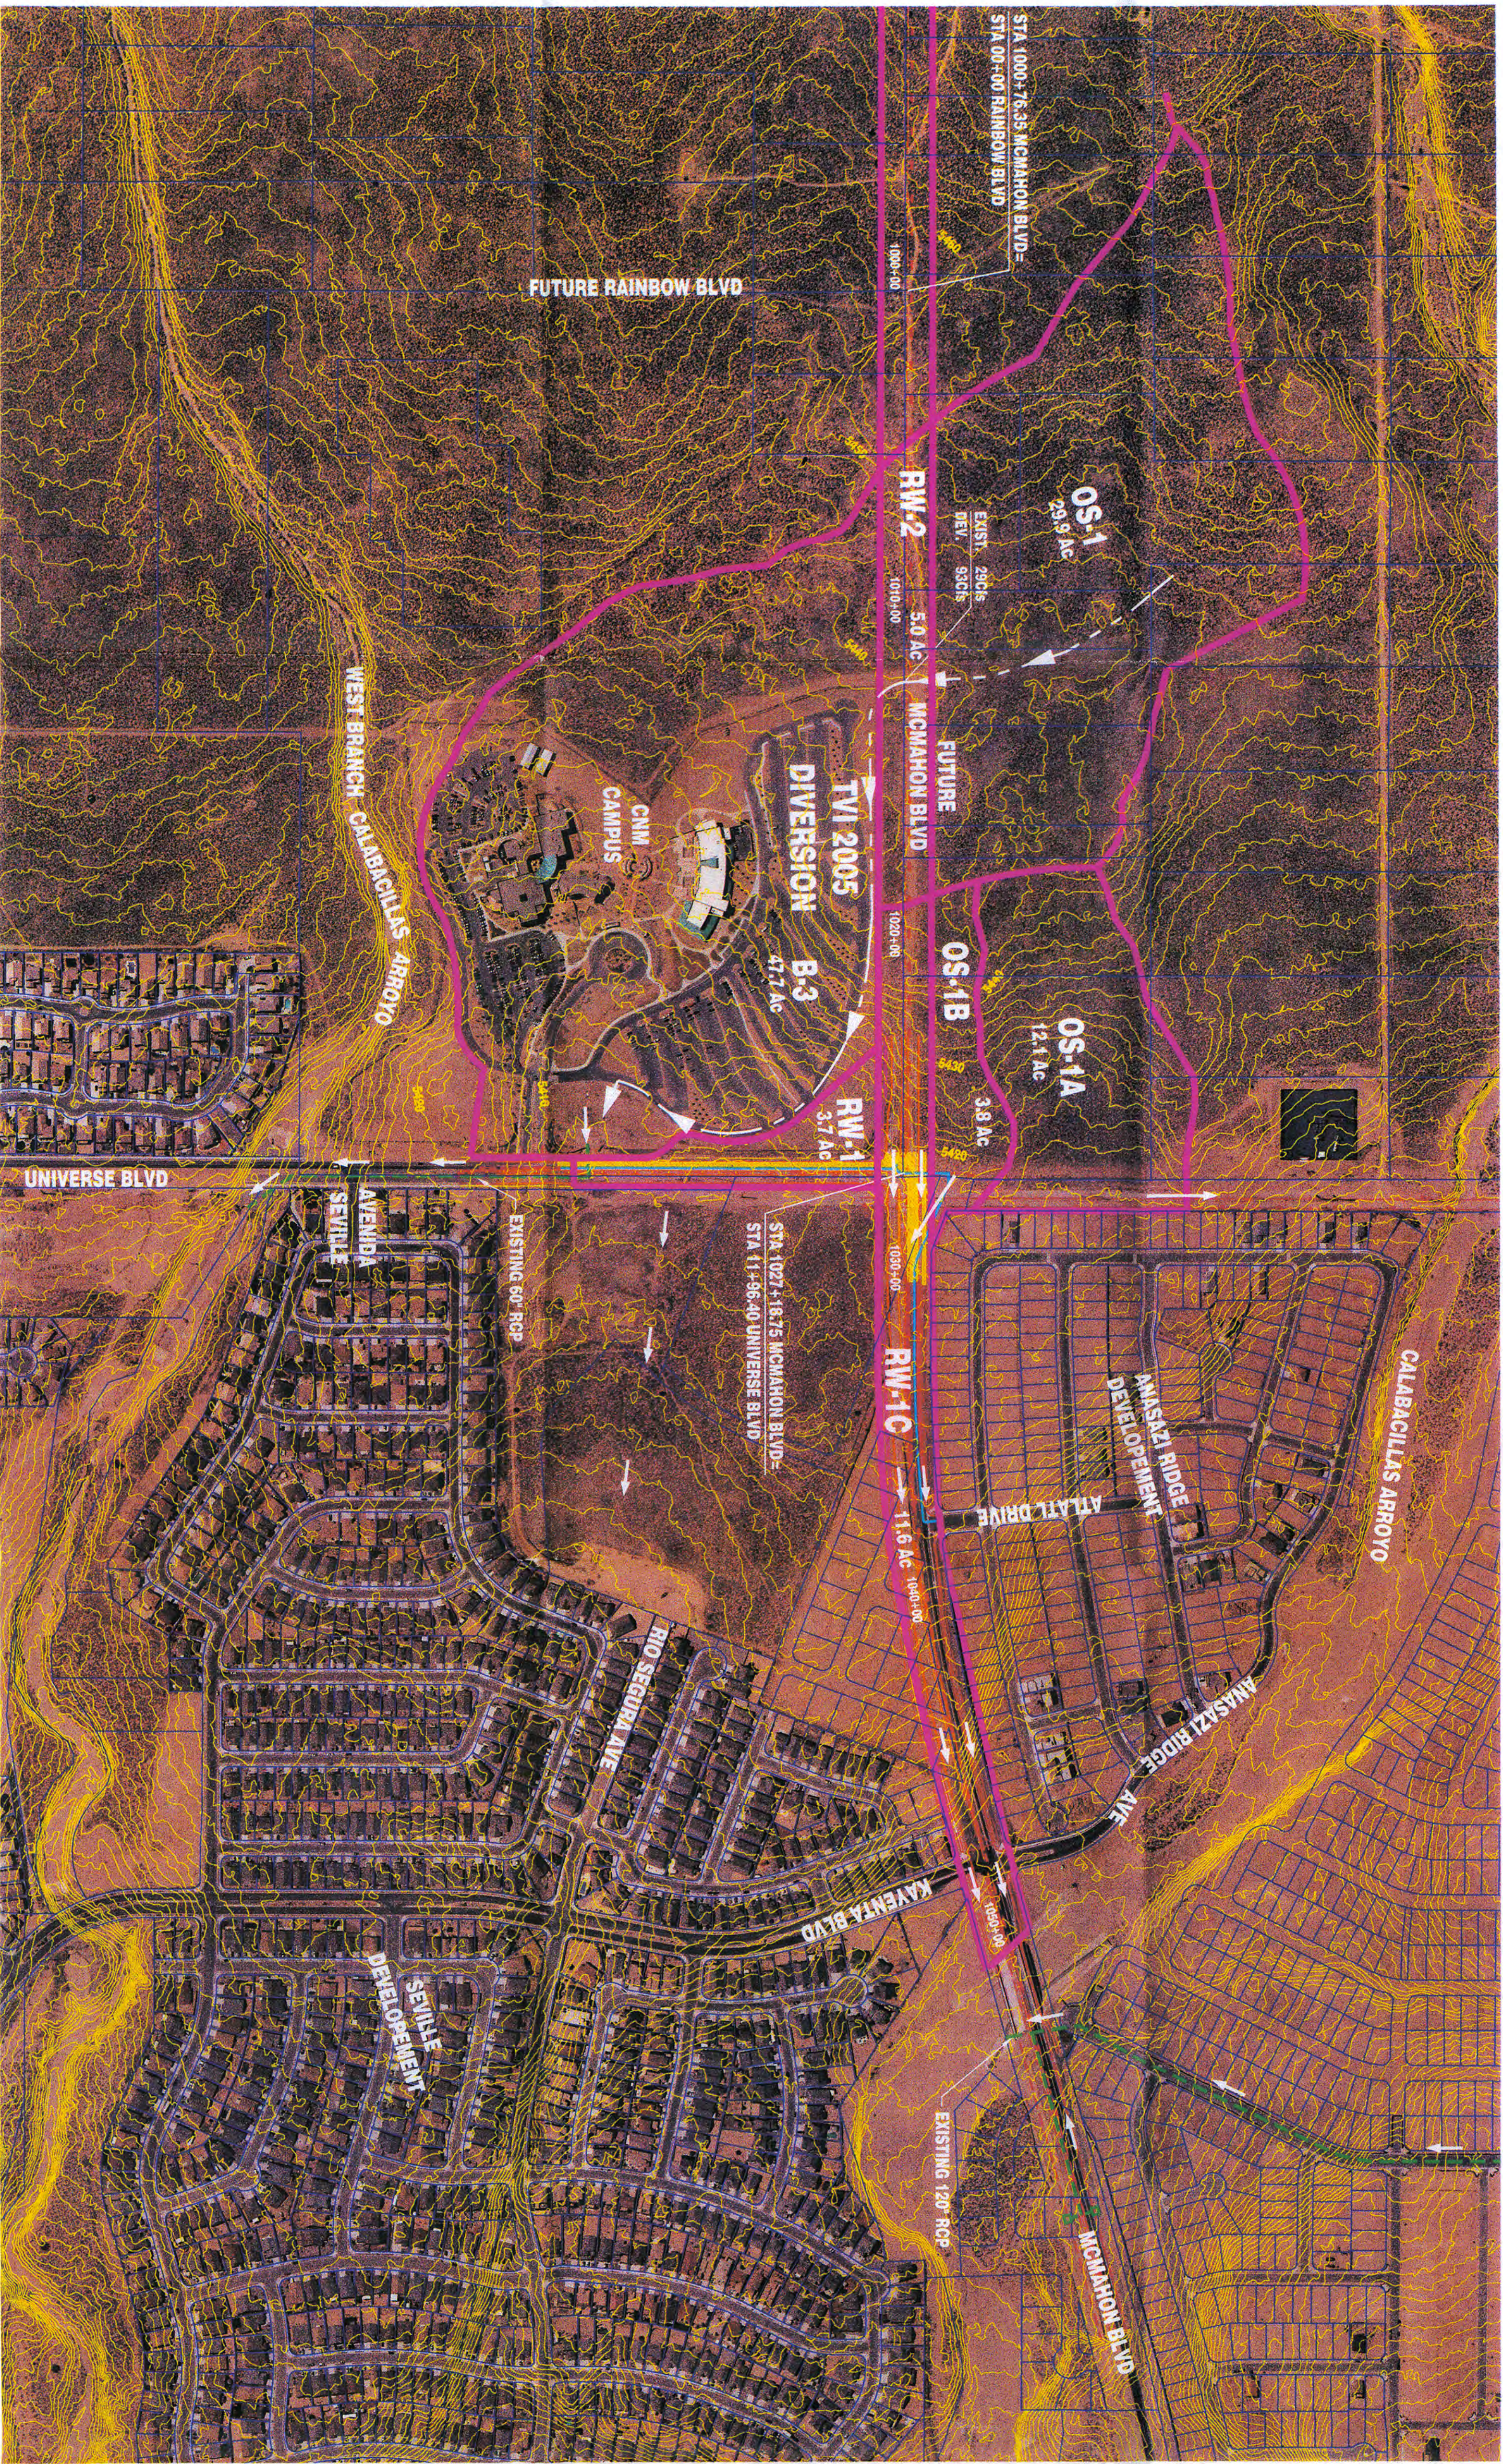


CITY OF ALBUQUERQUE
DEPARTMENT OF MUNICIPAL
DEVELOPMENT

DRAINAGE BASIN MAP
EXISTING CONDITIONS

Figure 2


URS

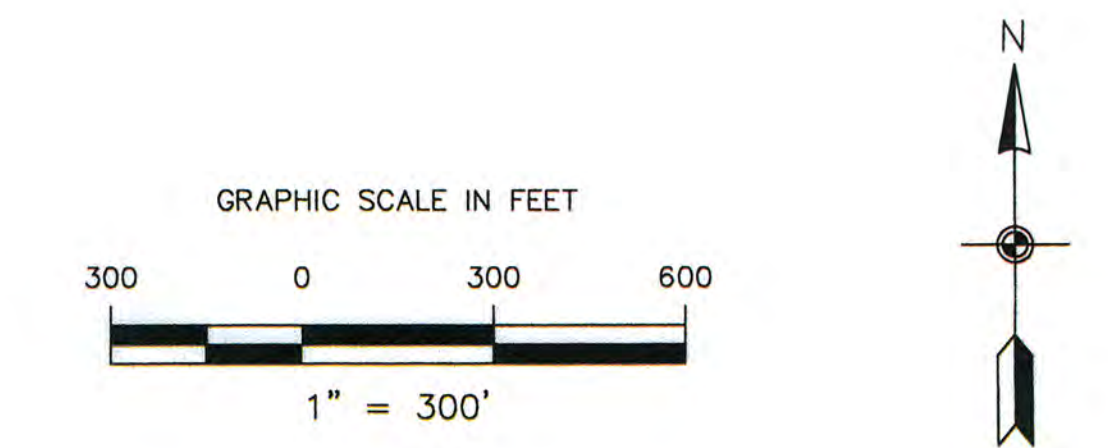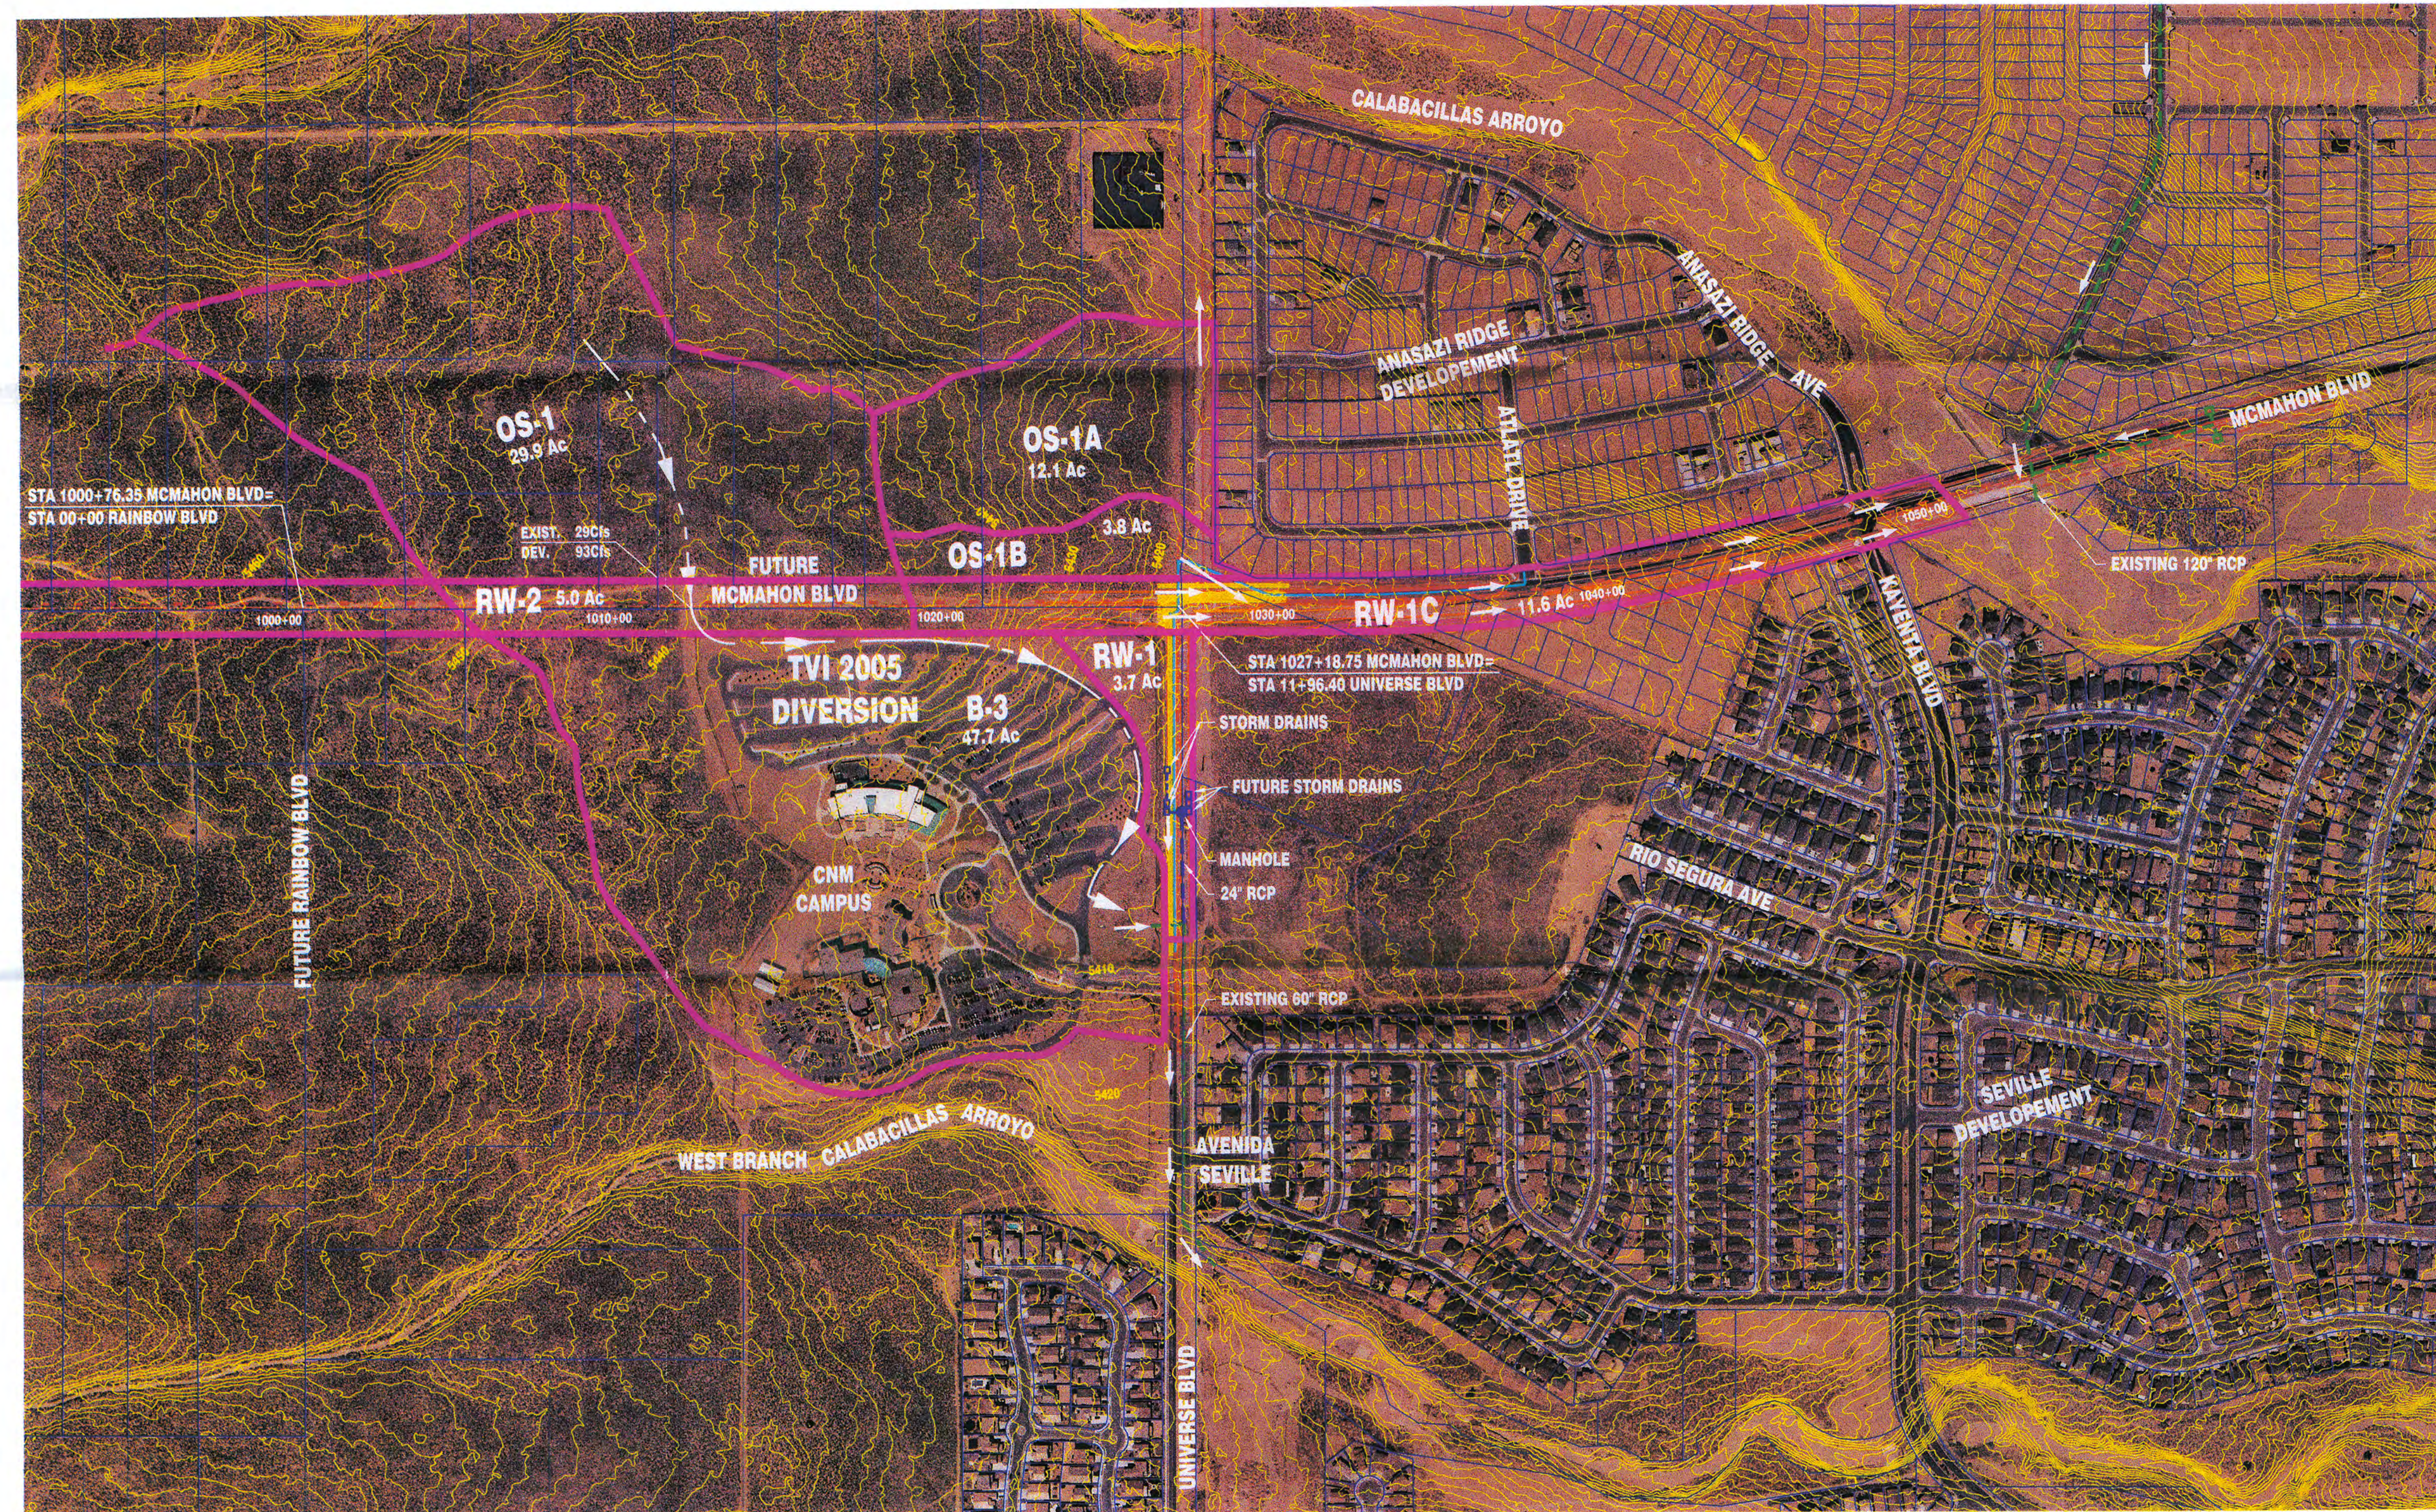

LEGEND

- OS-1** BASIN BOUNDARY
- OS-1** BASIN ID
- OS-1** FLOW LINE
- OS-1** EXISTING 60" STORM SEWER
- OS-1** EXISTING 24" STORM SEWER
- OS-1** FUTURE STORM SEWER
- OS-1** WATER LINE
- OS-1** EXISTING WATER LINE
- OS-1** BASIN DIRECTION FLOW

SOURCE OF ORTHO PHOTOS: BERNALILLO COUNTY GIS WEB SITE; DATED 2008
 SOURCE OF CONTOURS: BERNALILLO COUNTY GIS WEB SITE; DATED 2004

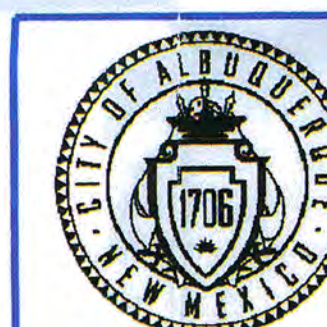


CITY OF ALBUQUERQUE
 DEPARTMENT OF MUNICIPAL
 DEVELOPEMENT

DRAINAGE BASIN MAP DEVELOPED CONDITIONS

Figure 3



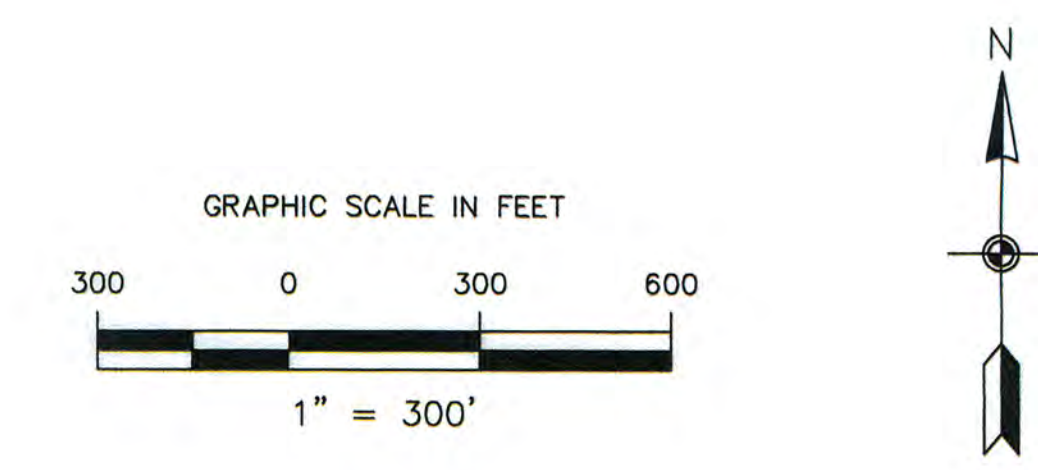

LEGEND

- **BASIN BOUNDARY**
- OS-1 **BASIN ID**
- > **FLOW LINE**
- **EXISTING STORM SEWER**
- **FUTURE STORM SEWER**
- **WATER LINE**
- **EXISTING WATER LINE**
- <--- **BASIN DIRECTION FLOW**

SOURCE OF ORTHO PHOTOS: BERNALILLO COUNTY GIS WEB SITE; DATED 2008
 SOURCE OF CONTOURS: BERNALILLO COUNTY GIS WEB SITE; DATED 2004



CITY OF ALBUQUERQUE
 DEPARTMENT OF MUNICIPAL
 DEVELOPEMENT

**DRAINAGE BASIN MAP
 FUTURE CONDITIONS**

Figure 4



243431010 P:\06_Drawings\Exhibits\Future_Watered_Basins.dwg PLOTTED: 7/24/09 - 1:12PM ed.krouse