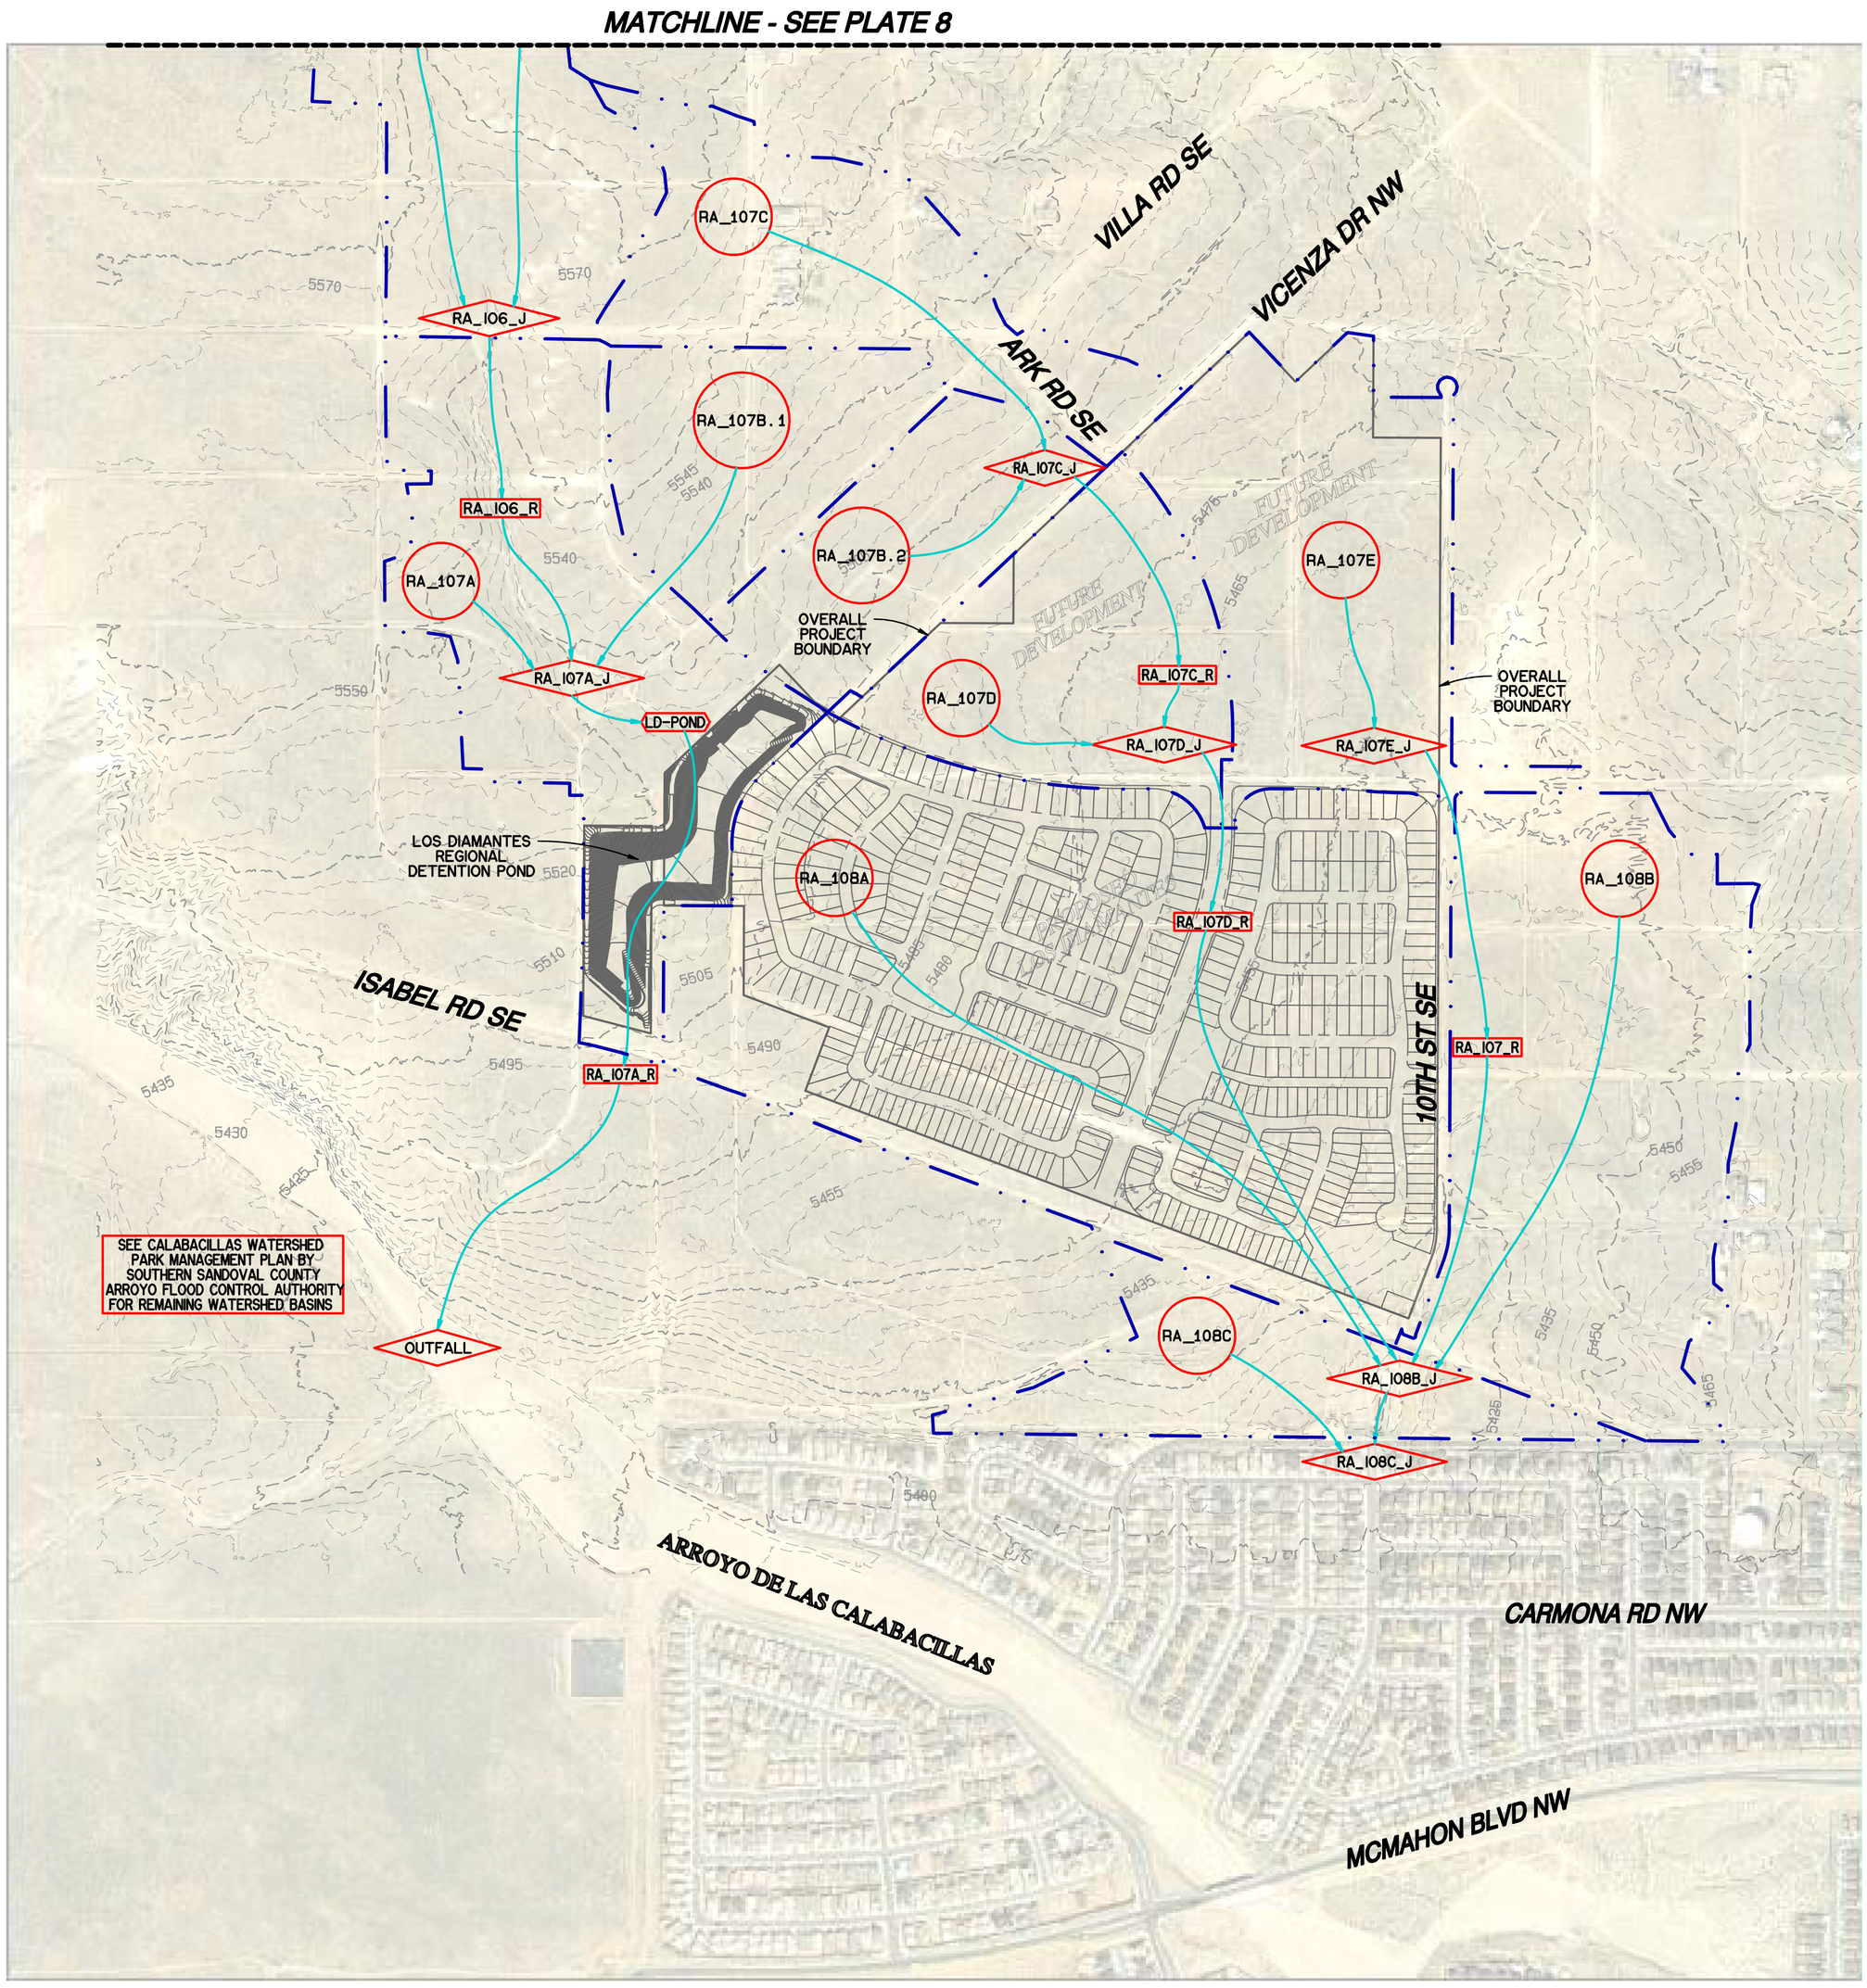


## LEGEND

| | |
|---|---|
| — · · — | DRAINAGE BASIN BOUNDARY |
| BA1 | DRAINAGE BASIN NAME |
| R-BA1 | ROUTING |
| J1 | COMBINATION POINT |
| D-BA3 | STORAGE ROUTING |
| | ROUTE LINE |

N
W E
S

GRAPHIC SCALE 1"=400'

0 400 800 1200

NOTES:

1. ALL ELEVATIONS SHOWN ARE BASED ON THE NAVD88 VERTICAL DATUM.

PREPARED BY:

MARK GOODWIN & ASSOCIATES, P.A.
CONSULTING ENGINEERS
P.O. BOX 90606
ALBUQUERQUE, NEW MEXICO 87199
(505)828-2200, FAX (505)797-9539

CHRISTOPHER R. HITTLE
NEW MEXICO
25459
3/22/2021
PROFESSIONAL ENGINEER

# PROPOSED CONDITIONS DRAINAGE AREA MAP

FOR

# LOS DIAMANTES FLOOD STUDY

CITY OF RIO RANCHO, NEW MEXICO

MARCH, 2021

PLATE 9

E:\10820 - Los Diamantes\HYDR\H&H Base-CLOMR.pro