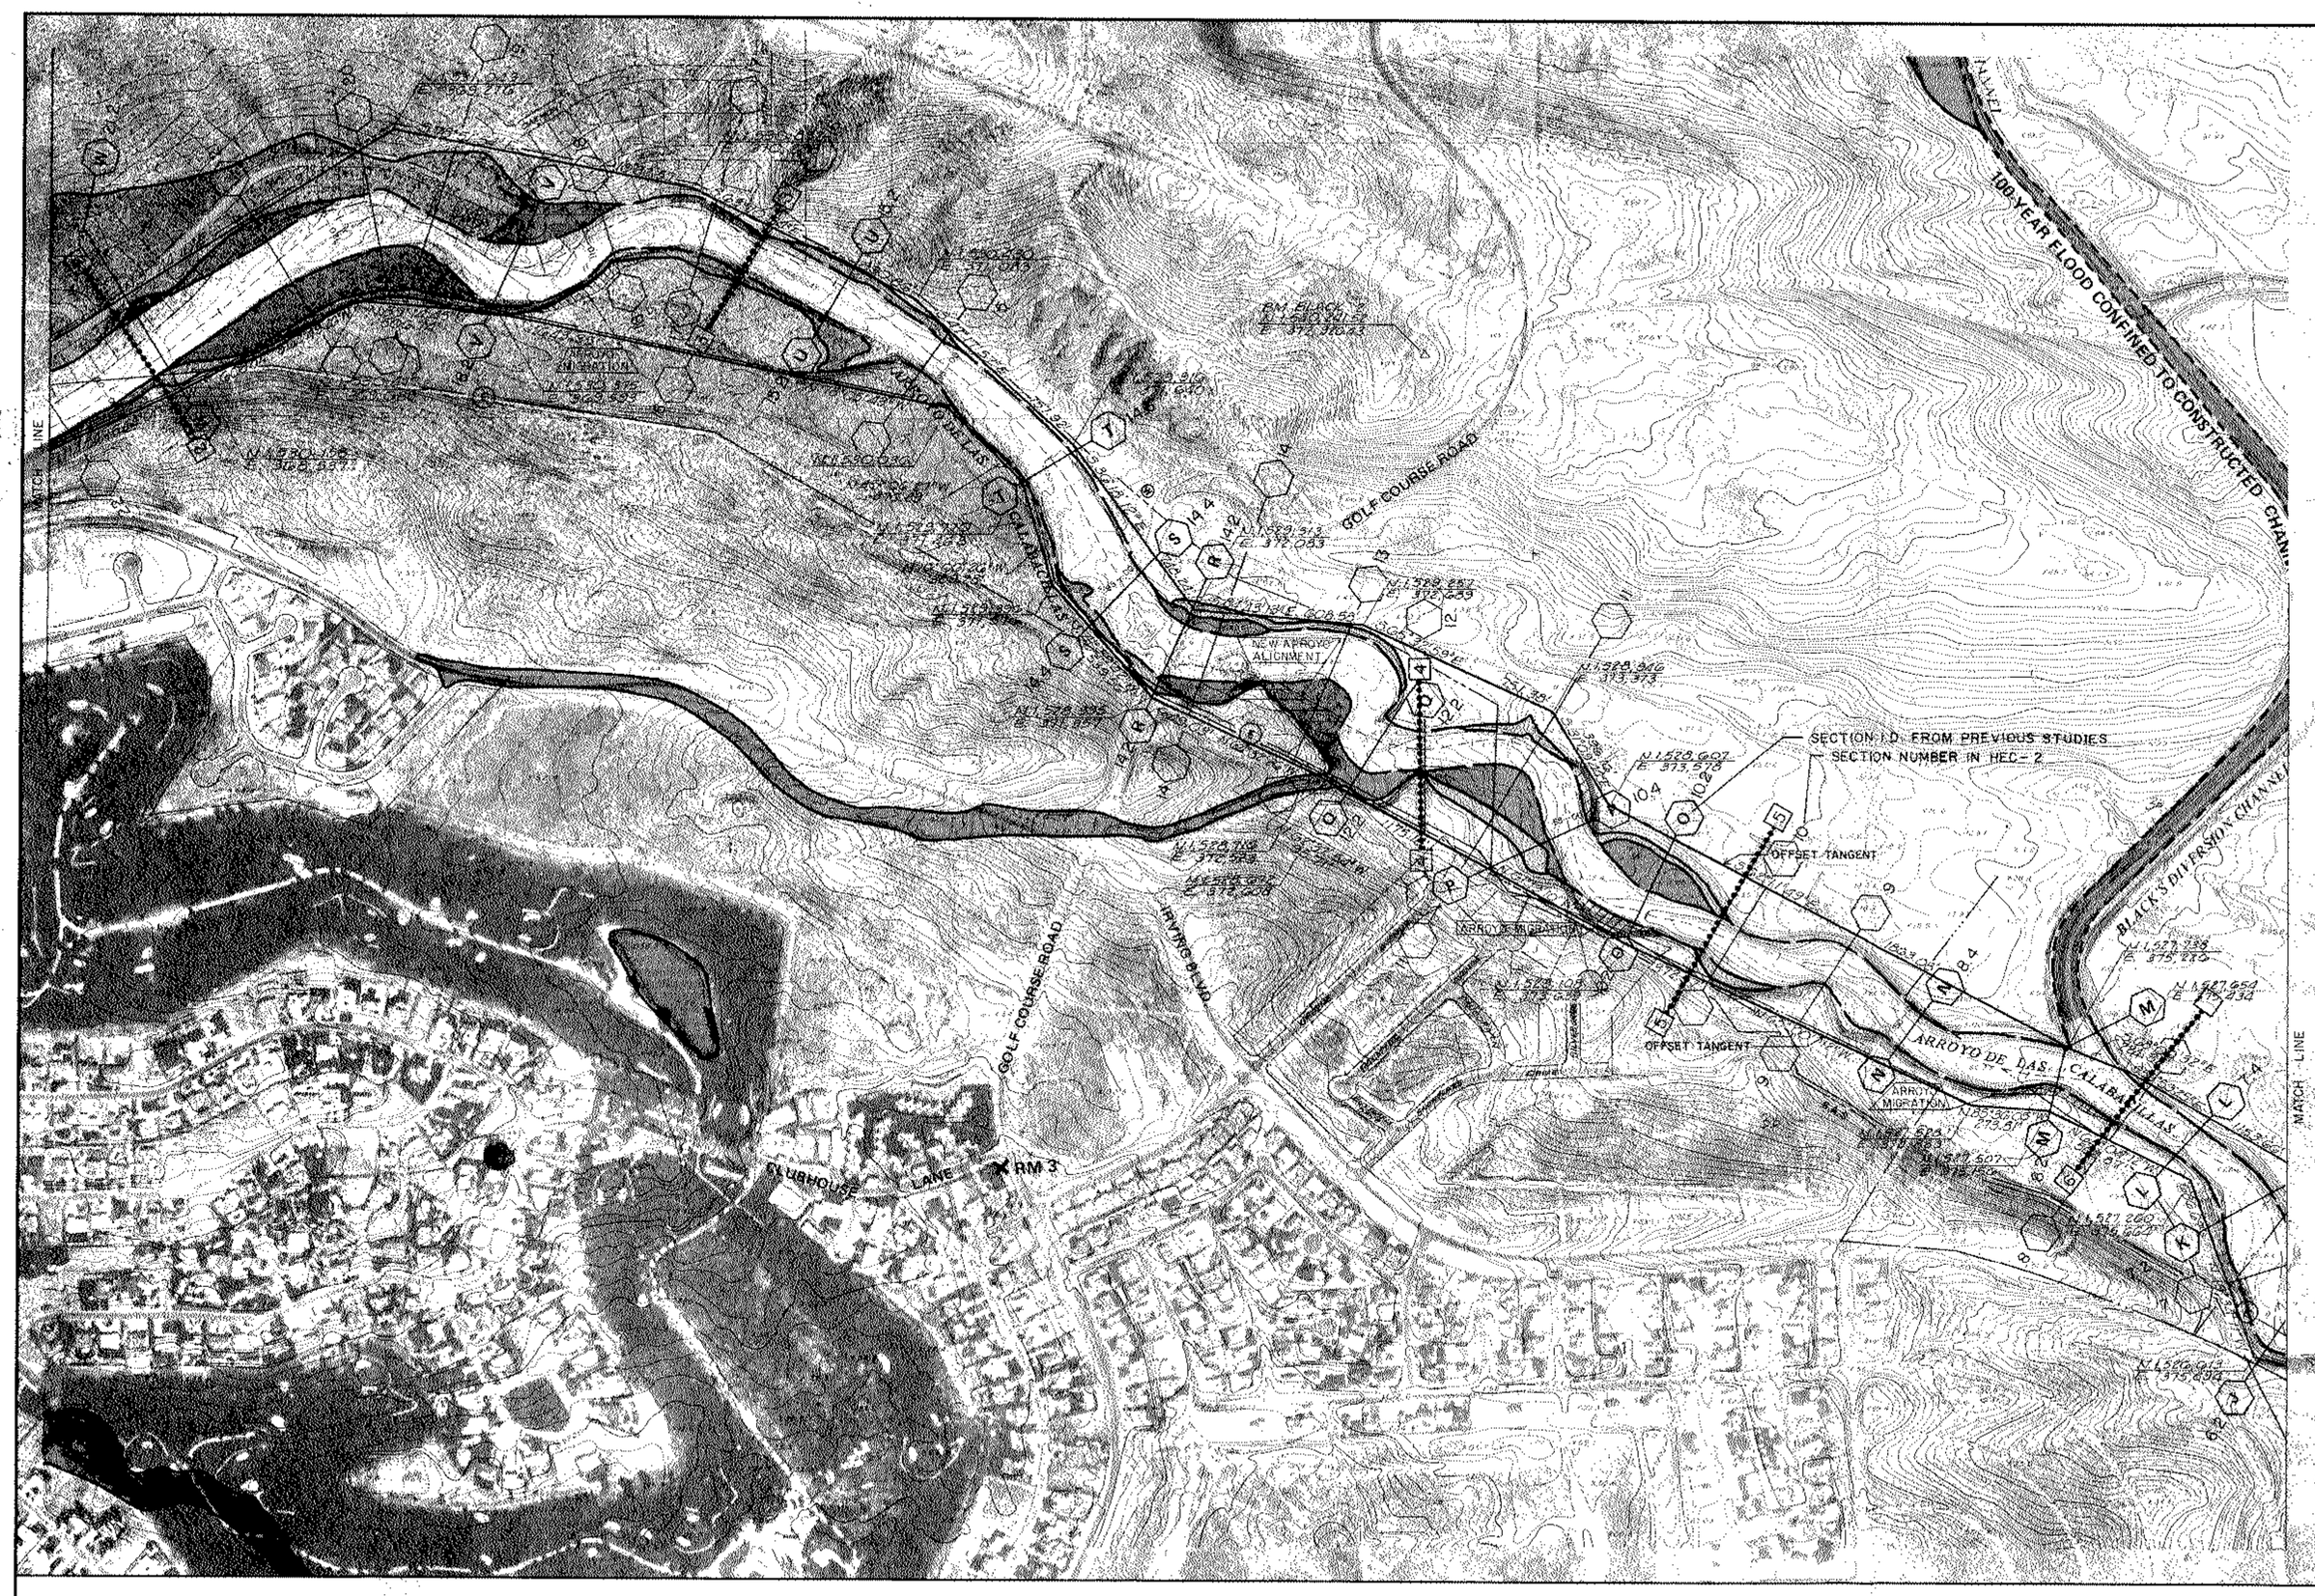

THIS MAP WAS PRODUCED FROM TOPOGRAPHY GENERATED BY BOHANNAN-HUSTON, INC., ALBUQUERQUE, NEW MEXICO, AND FROM EXISTING TOPOGRAPHY ACCEPTED BY THE CITY OF ALBUQUERQUE AND THE ALBUQUERQUE METROPOLITAN ARROYO FLOOD CONTROL AUTHORITY.
HORIZONTAL AND VERTICAL CONTROL DATA SURVEYED BY BOHANNAN-HUSTON, INC. AND THE CITY OF ALBUQUERQUE OR ITS AUTHORIZED AGENT.
TOPOGRAPHY COMPILED FROM VERTICAL AERIAL PHOTOGRAPHY FLOWN IN PRECISION AERIAL CAMERAS BY BOHANNAN-HUSTON, INC. AND BY THE AUTHORIZED AGENTS OF THE CITY OF ALBUQUERQUE AND THE ALBUQUERQUE METROPOLITAN ARROYO FLOOD CONTROL AUTHORITY.

ORTHOPHOTOGRAPHY ACQUIRED FROM VERTICAL AERIAL PHOTOGRAPHY EXPOSED IN A ZEISS RMK A 30 SERIAL NO. 98144 ON 5-9-80.
STEREOCORRELATION AND FINAL DRAFTING ACCOMPLISHED BY BOHANNAN-HUSTON, INC. AND BY AUTHORIZED AGENTS OF THE CITY OF ALBUQUERQUE AND THE ALBUQUERQUE METROPOLITAN ARROYO FLOOD CONTROL AUTHORITY. PHOTOGRAMMETRIC PRODUCTION ACCOMPLISHED BY BOHANNAN-HUSTON INC.
2-FOOT CONTOUR INTERVAL ESTABLISHED ON NATIONAL GEODETIC DATUM OF 1929.

The subdivision and lot lines shown hereon are based on records available from filed plats. The subdivision corners were not tied to the New Mexico State Plane Coordinate system; therefore, the positions shown are approximate.

THE BASE MAP FOR THIS PLATE IS FROM "EROSION STUDY TO DETERMINE BOUNDARIES FOR ADJACENT DEVELOPMENT, - CALABACILLAS ARROYO, BERNALILLO COUNTY, NEW MEXICO", APRIL, 1983. SUBDIVISION AND LOT LINES MAY NOT BE CURRENT.